


Drawings are for L.A. approval only and do not constitute construction drawings.
All dimensions to be checked on site before works commence. Agent to be advised of any discrepancies.

LEGEND.

EXISTING WALL

NEW EXTERNAL WALL

NON-LOADBEARING STUD PARTITION

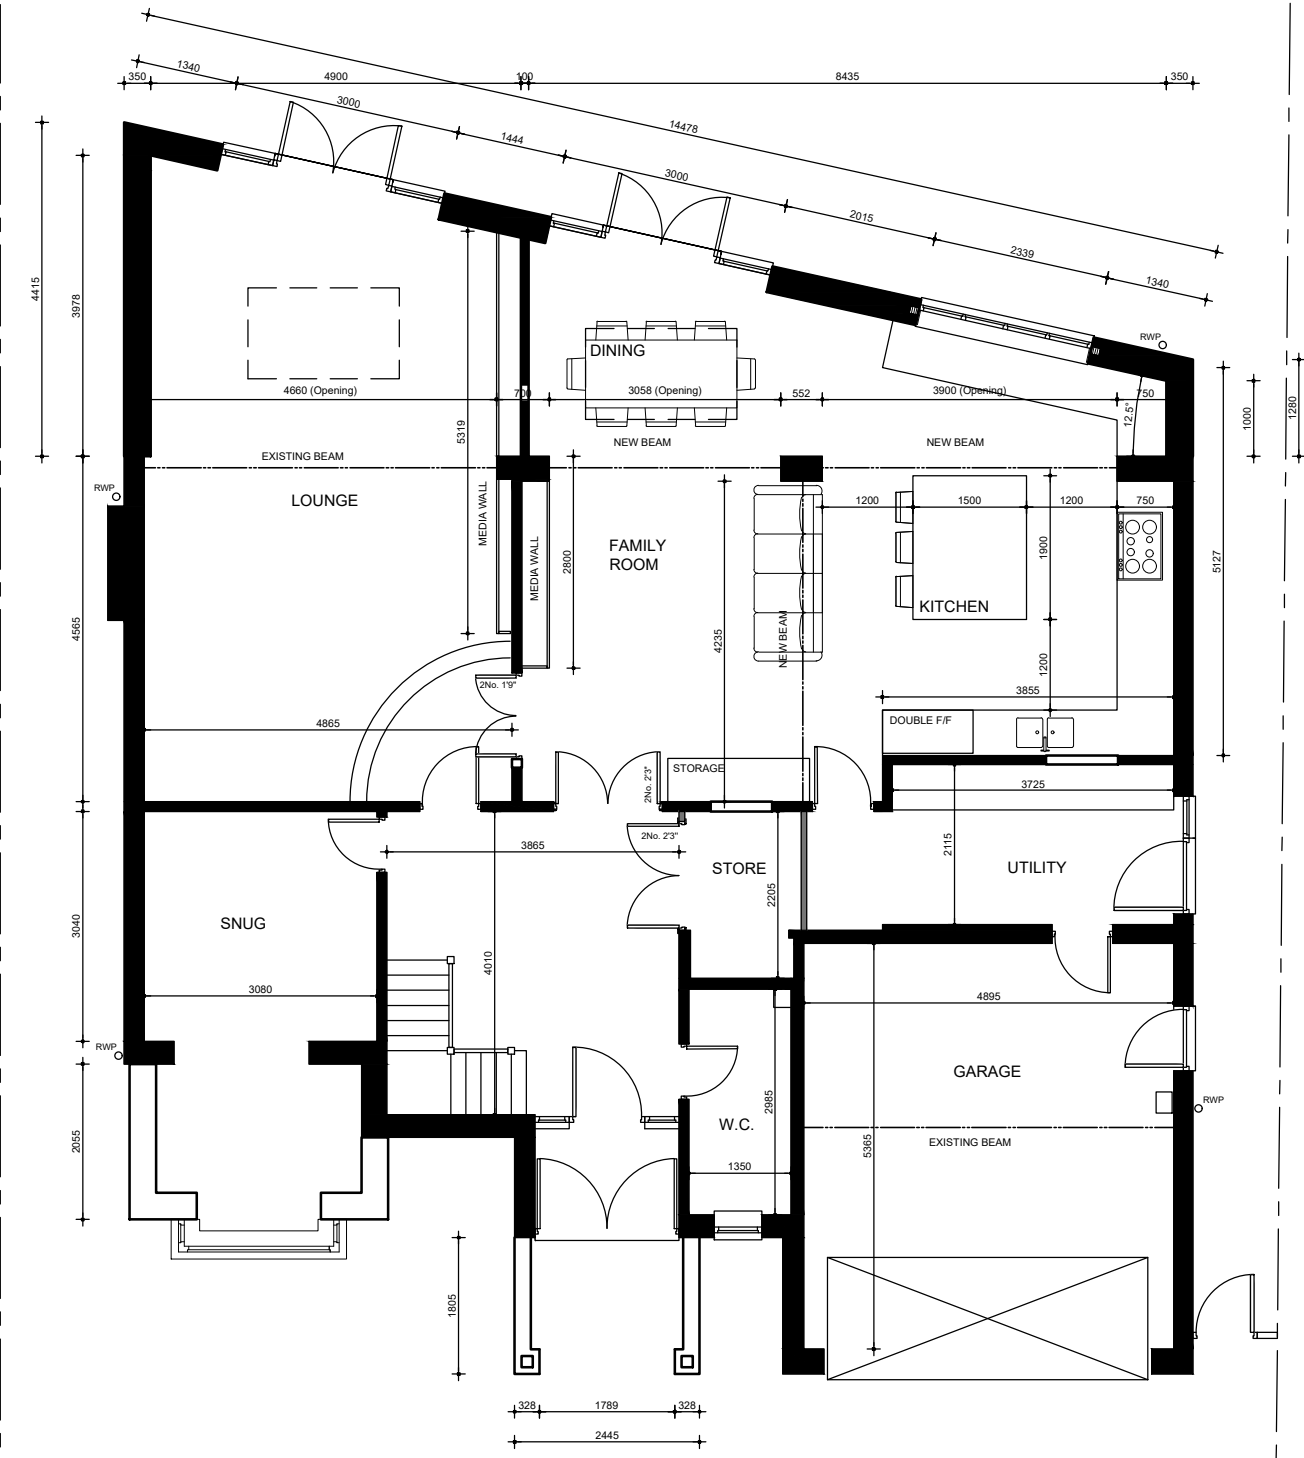

SCALE: 1:100 @ A3



Drawing Status:	
PLANNING	
Revision Notes: Rev.A - 10.07.2024 - Amendments as discussed with client. Rev.B - 20.07.2024 - Amendments as per client meeting. Rev.C - 30.07.2024 - Doors added to Lounge. Rev.D - 20.09.2024 - Beam positions shown. Rev.E - 20.11.2024 - Additional dimensions added. Rev.F - 29.06.2025 - Bay window amended to Front Elevation for Variation submission	
Client:	
Mr & Mrs Forster-Smith	
Project:	
3 Cambourne Road, Burbage. LE10 2BG	
Drawing Title:	
Proposed Ground Floor Plan	
Drawing Number:	Revision:
Forster-Smith-011	F
Scale:	Date:
1:100@A3	July 2024
Drawn By:	Checked By:
Igb	Igb

Proposed Ground Floor Plan