


Drawings are for L.A. approval only and do not constitute construction drawings.
All dimensions to be checked on site before works commence. Agent to be advised of any discrepancies.

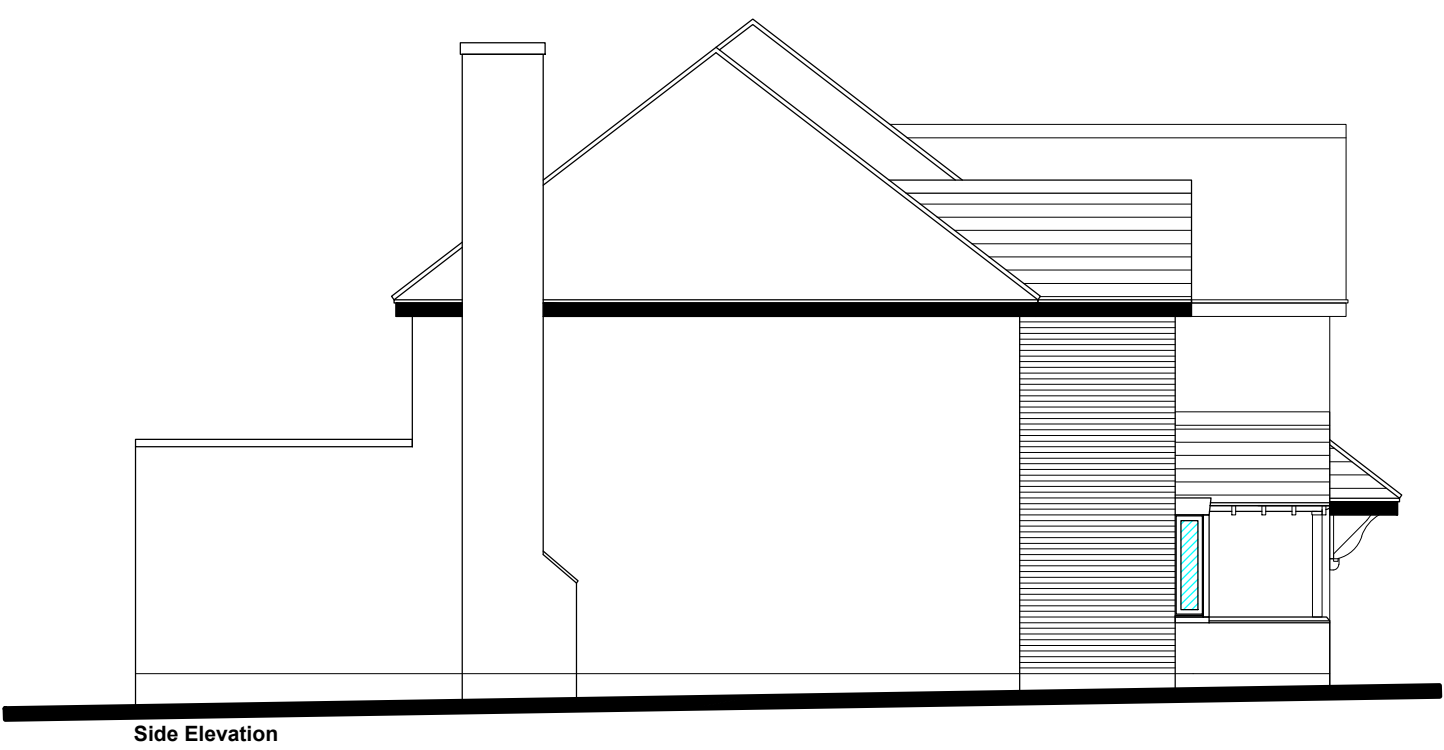

Proposed Elevations

050010002000

SCALE: 1:100 @ A3

FOOTPRINT

ARCHITECTURAL DESIGN

Drawing Status:

PLANNING

Revision Notes:
Rev.A - 10.07.2024 - Amendments as discussed with client.
Rev.B - 20.07.2024 - Amendments as per client meeting.
Rev.C - 30.07.2024 - Window size amended and Juliette balcony added.
Rev.D - 01.08.2024 - Juliette balcony omitted.
Rev.E - 13.06.2025 - Bay window updated to Front & Side Elevation.
Rev.F - 29.06.2025 - Bay window amended to Front Elevation for Variation submission.

Client:
Mr & Mrs Forster-Smith

Project:
3 Cambourne Road, Burbage. LE10 2BG

Drawing Title:
Proposed Elevations

Drawing Number:
Forster-Smith-020

Revision:
F

Scale:
1:100@A3

Date:
July 2024

Drawn By:
lgb

Checked By:
lgb