


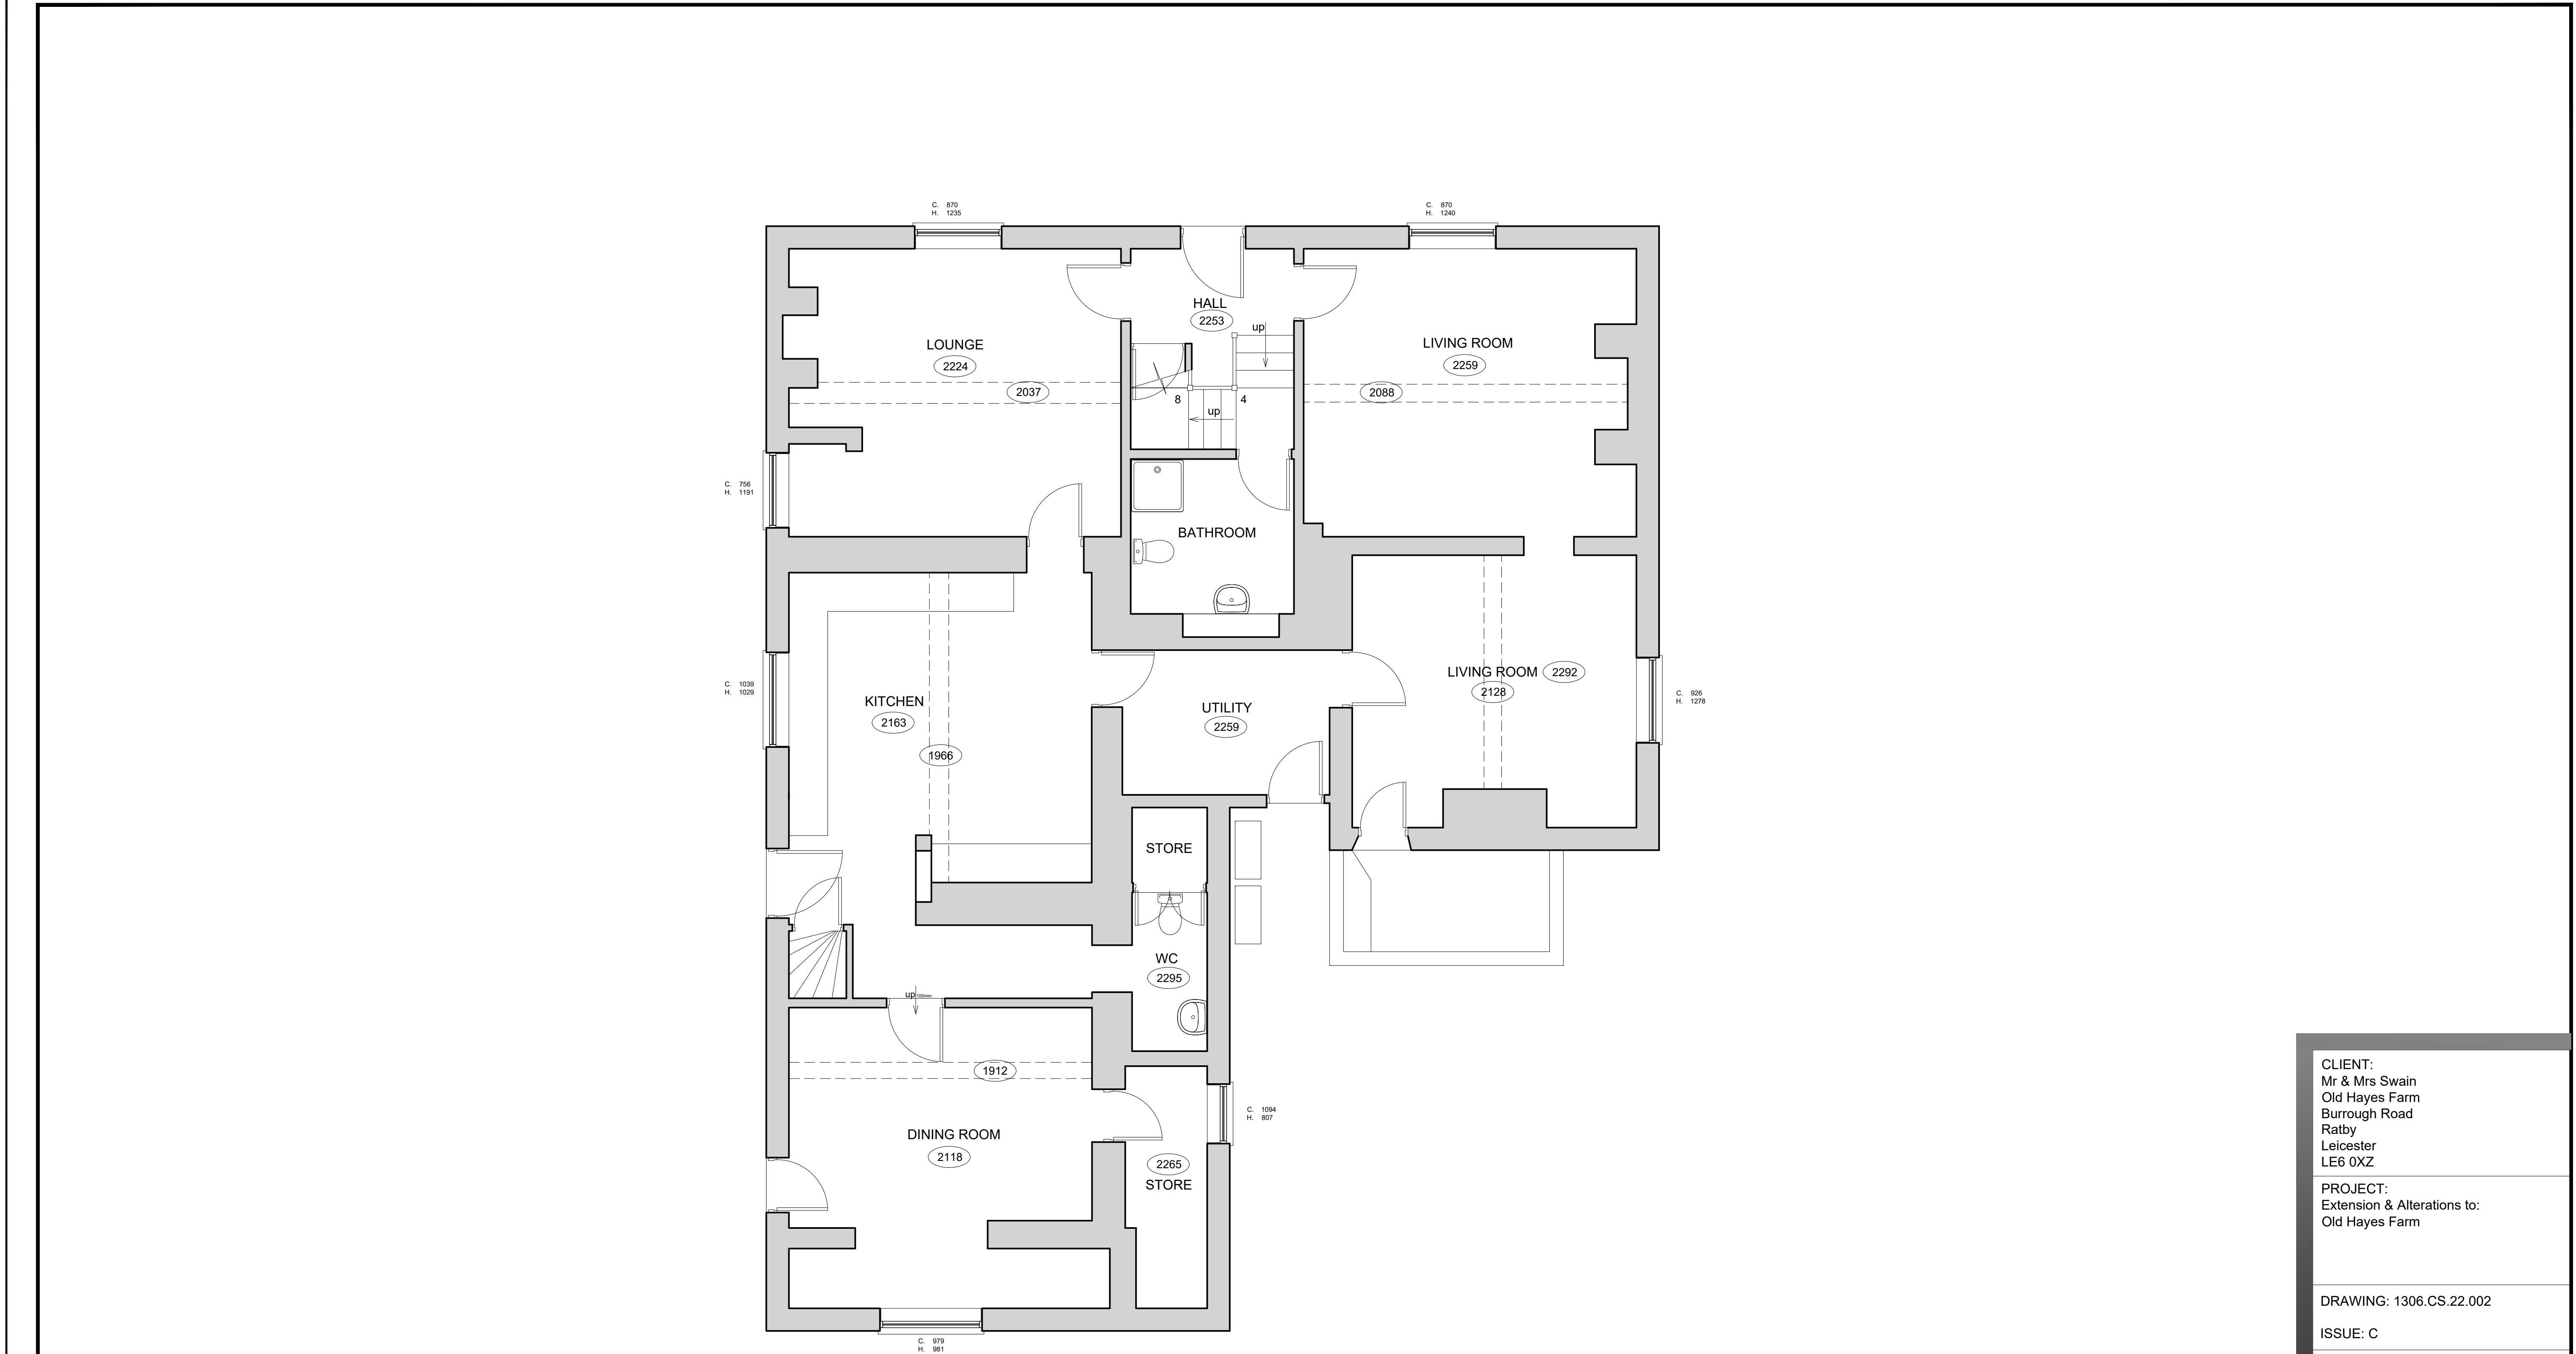

	GROUND FLOOR PLAN SCALE 1:50	DATE: SEPT 2022 SCALE: 1:100 & 1:50
--	------------------------------	--

Scale (m)

UTOPIA
ARCHITECTURAL DESIGN STUDIO



CLIENT:
Mr & Mrs Swain
Old Hayes Farm
Burrough Road
Ratby
Leicester
LE6 0XZ

PROJECT:
Extension & Alterations to:
Old Hayes Farm

DRAWING: 1306.CS.22.002

ISSUE: C

DATE: SEPT 2022

SCALE: 1:100 & 1:50

PLANNING APPLICATION:

EXISTING FLOOR PLANS