




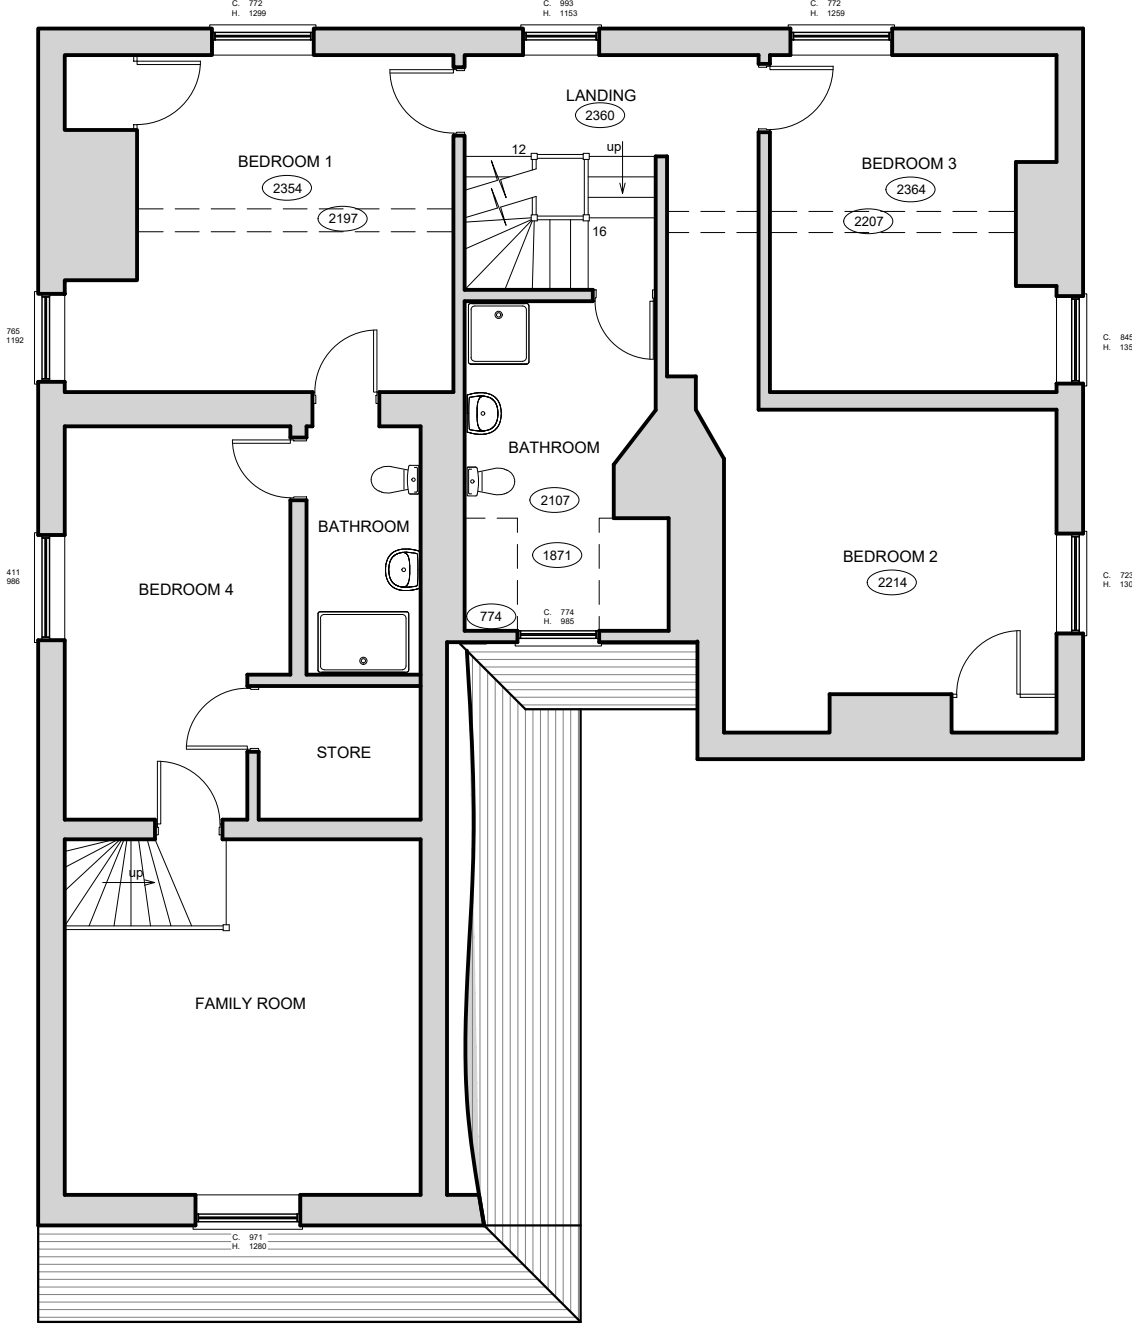

FIRST FLOOR PLAN SCALE 1:100

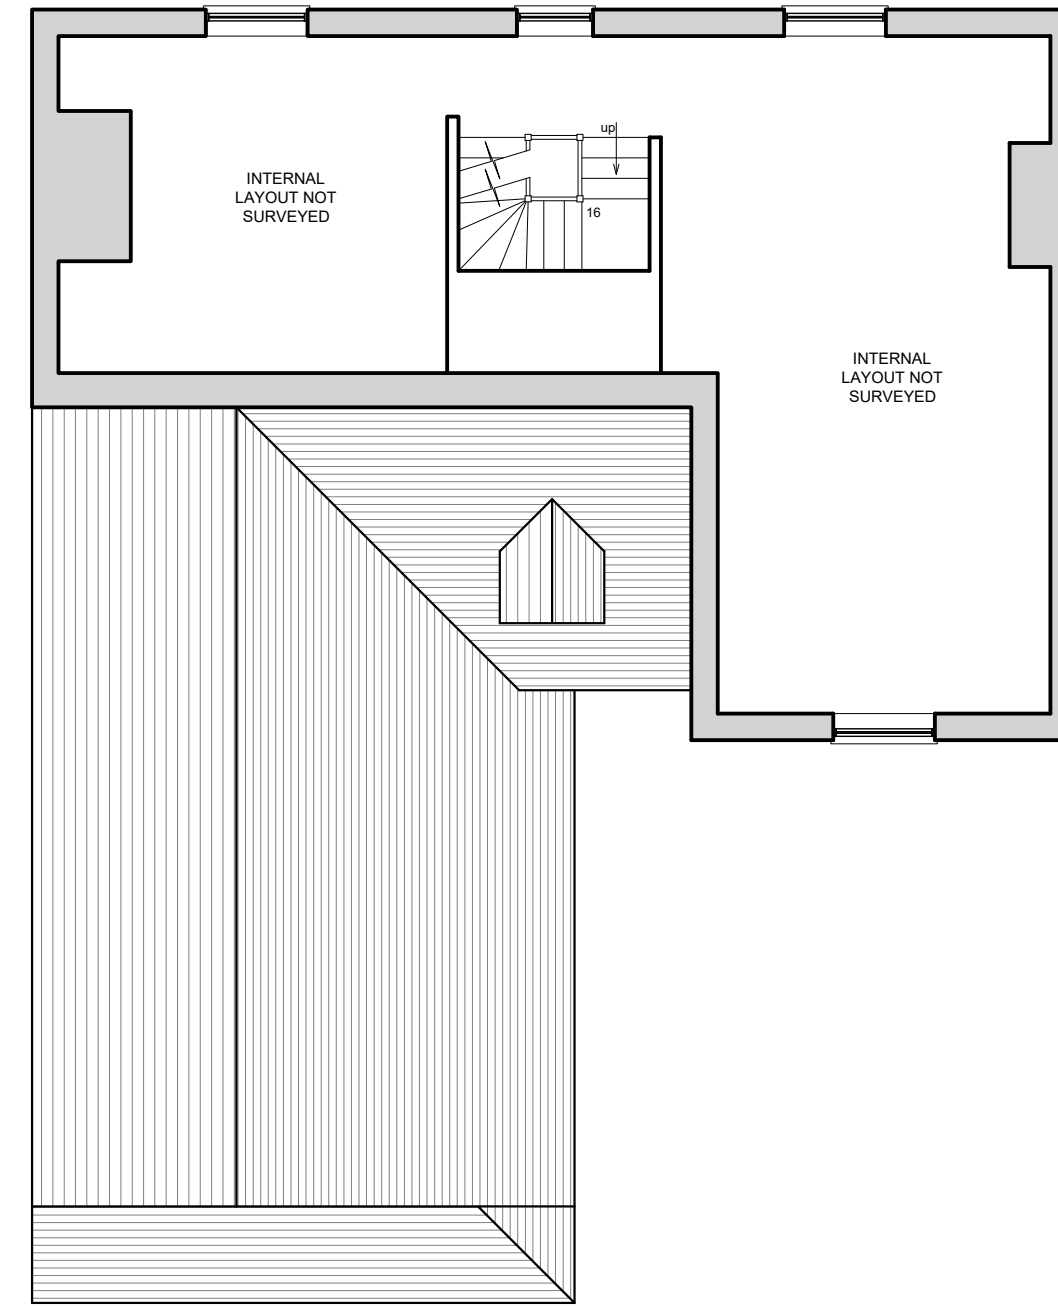

SECOND FLOOR PLAN SCALE 1:100

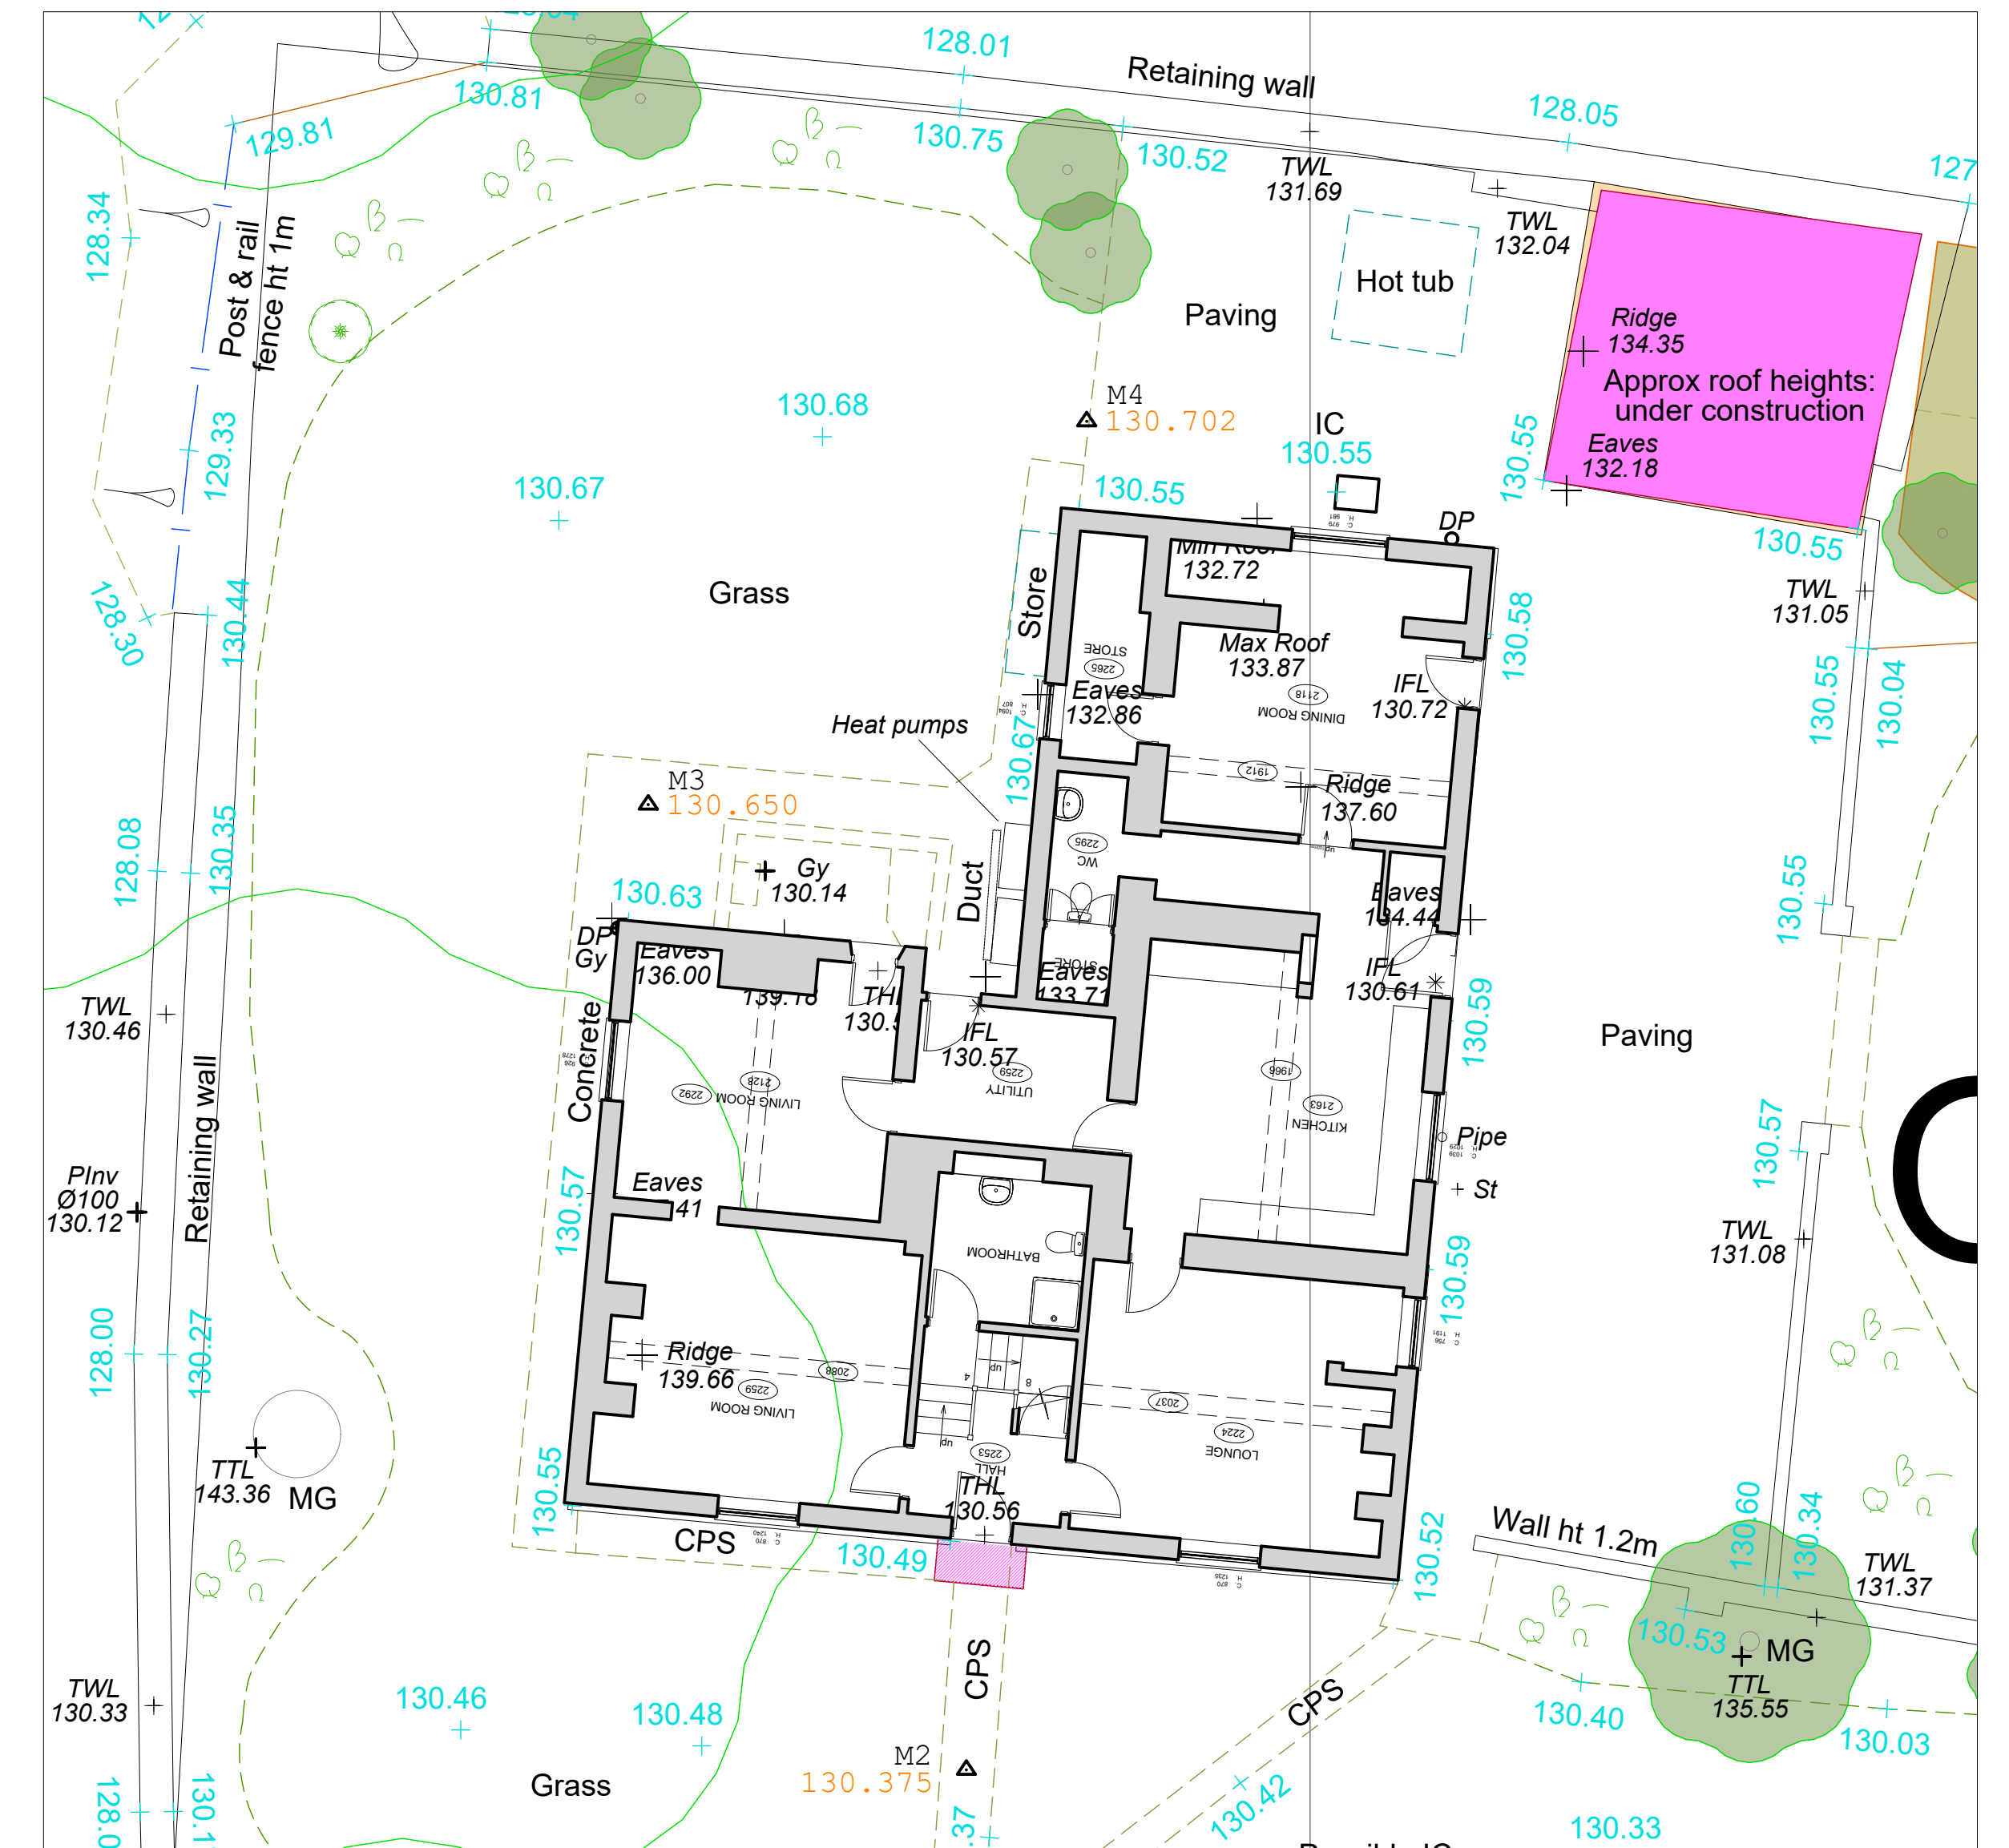

Existing Site Plan - Scale 1:100



FRONT ELEVATION SCALE 1:100



SIDE ELEVATION SCALE 1:100



REAR ELEVATION SCALE 1:100



SIDE ELEVATION SCALE 1:100

Existing Elevations - Scale 1:100

