



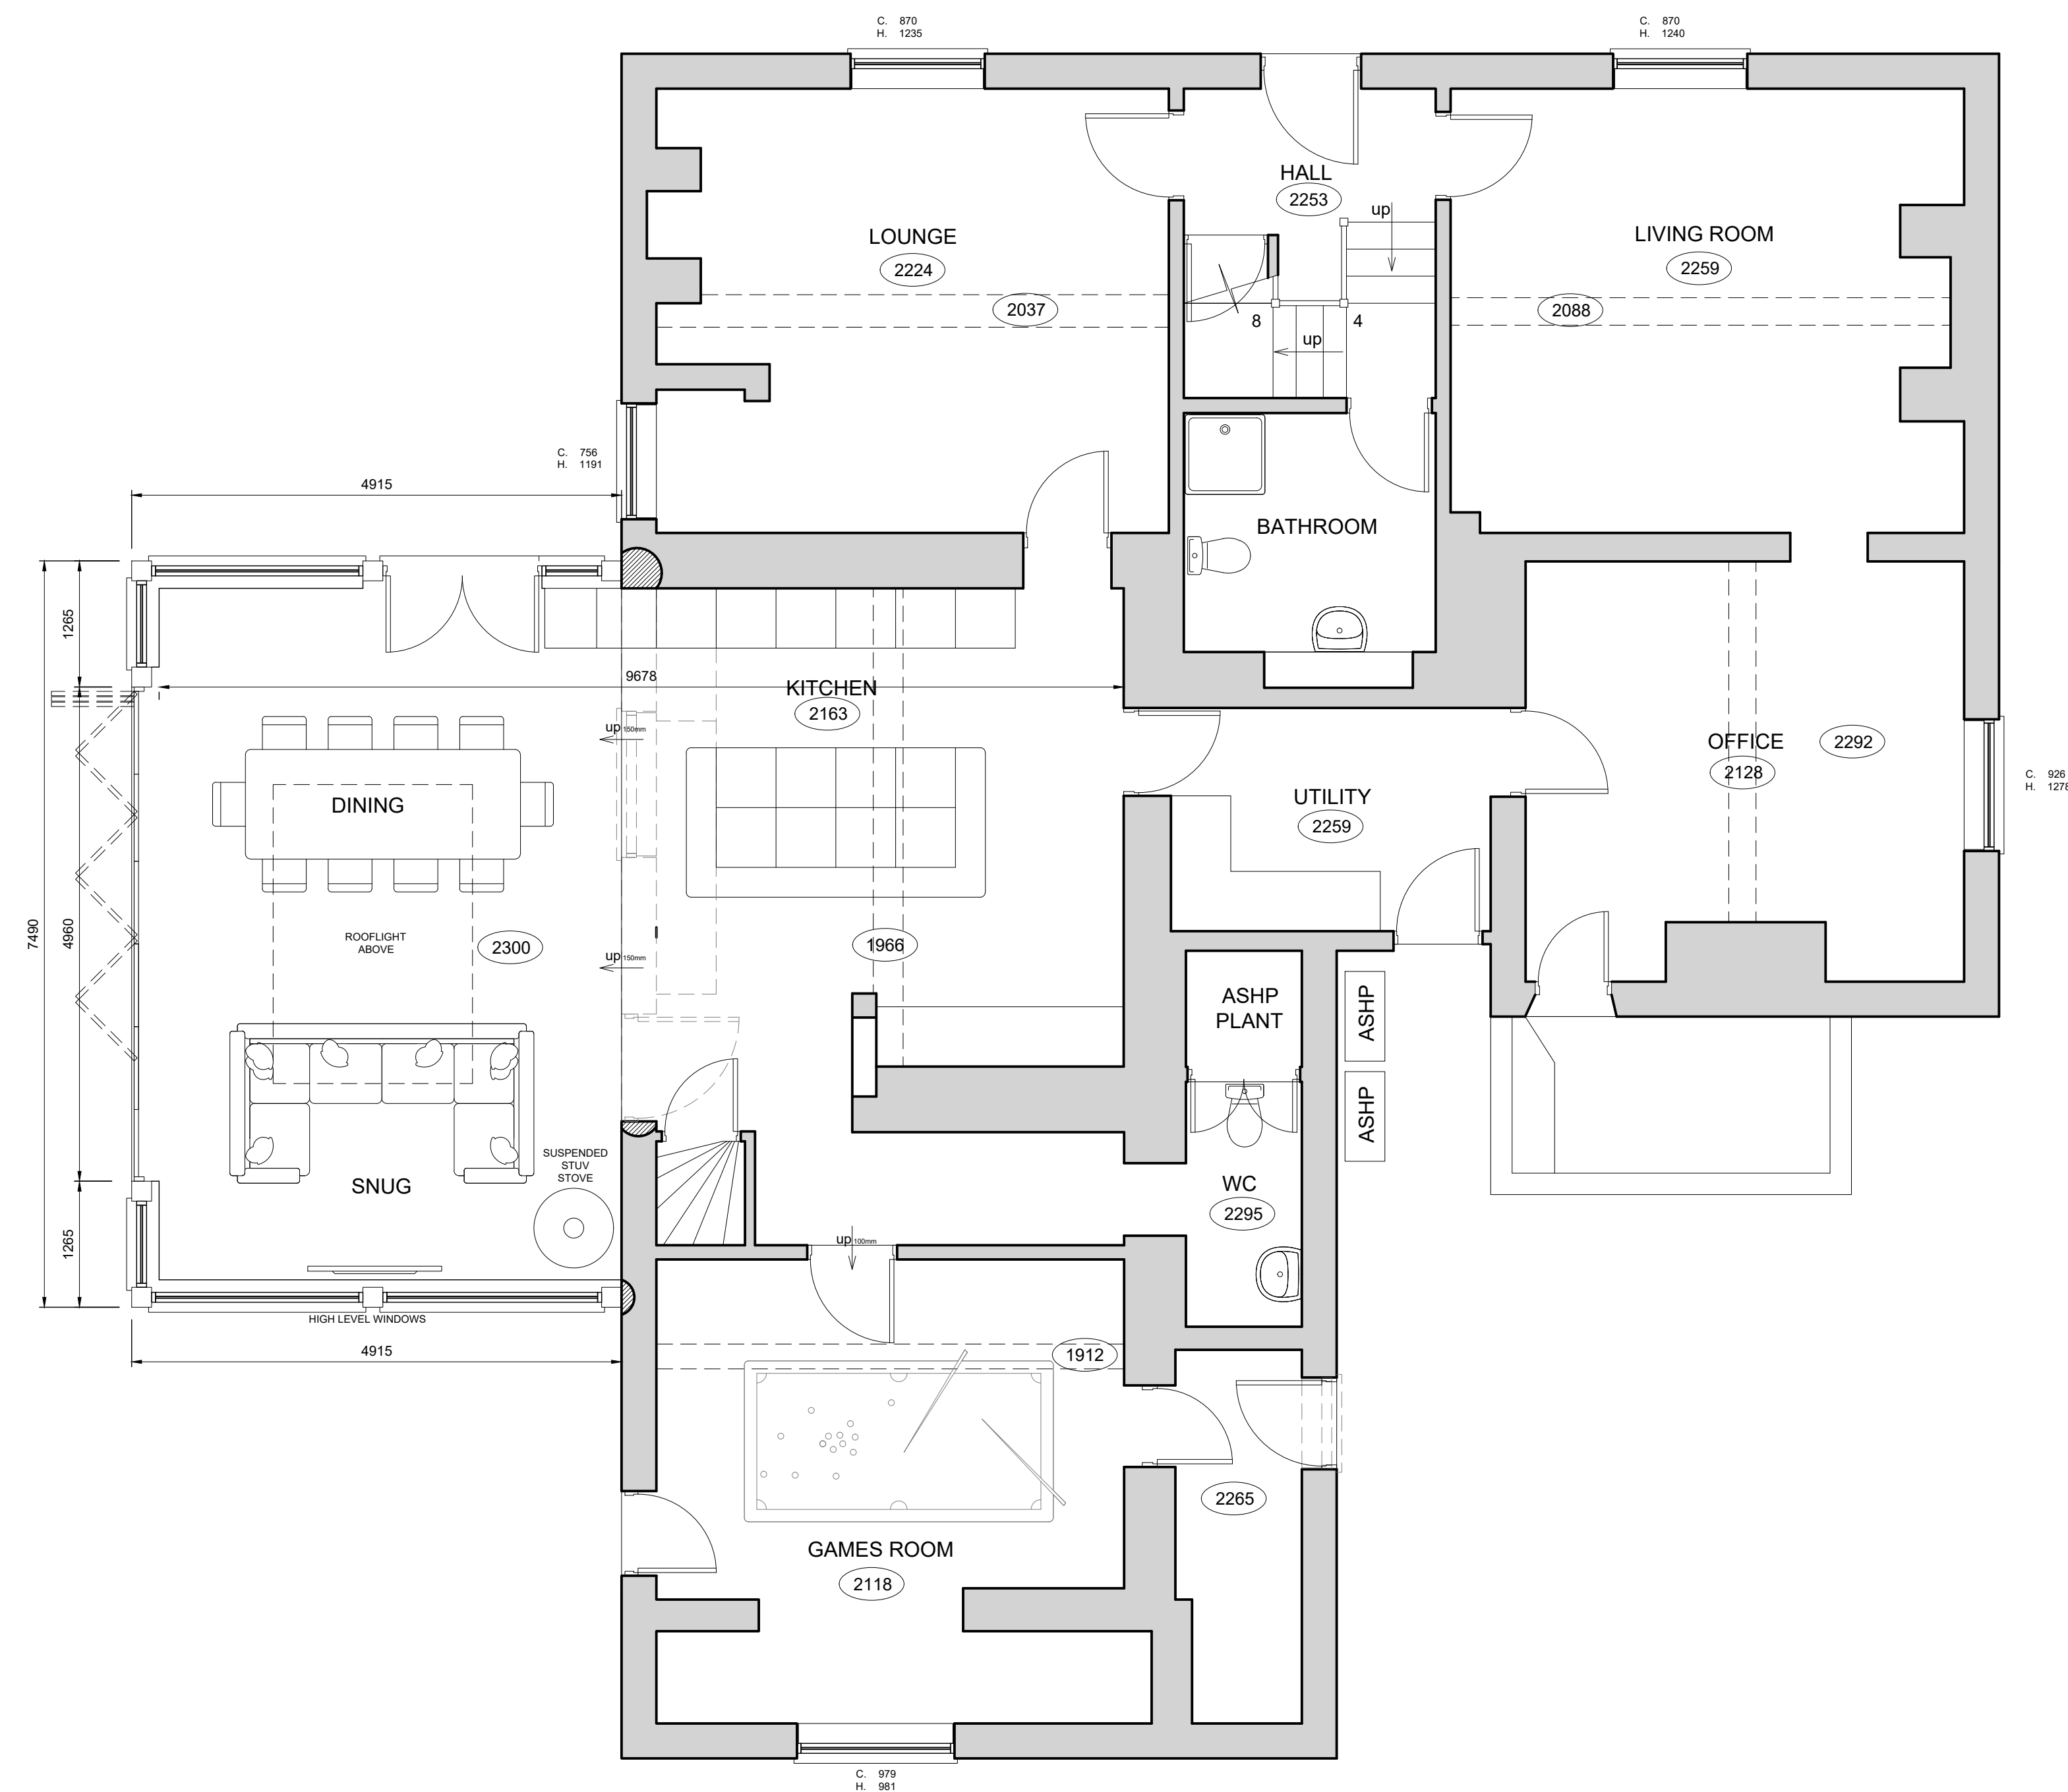

Proposed Ground Floor Plan Scale 1:50

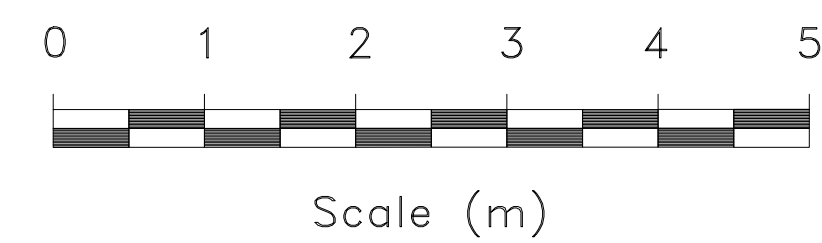

CLIENT:
Mr & Mrs Swain
Old Hayes Farm
Burrough Road
Ratby
Leicester
LE6 0XZ

PROJECT:
Extension & Alterations to:
Old Hayes Farm

DRAWING: 1306.CS.22.004

ISSUE: F

DATE: OCT 2022

SCALE: 1:100 & 1:50

PLANNING APPLICATION:

PROPOSED FLOOR PLANS

