




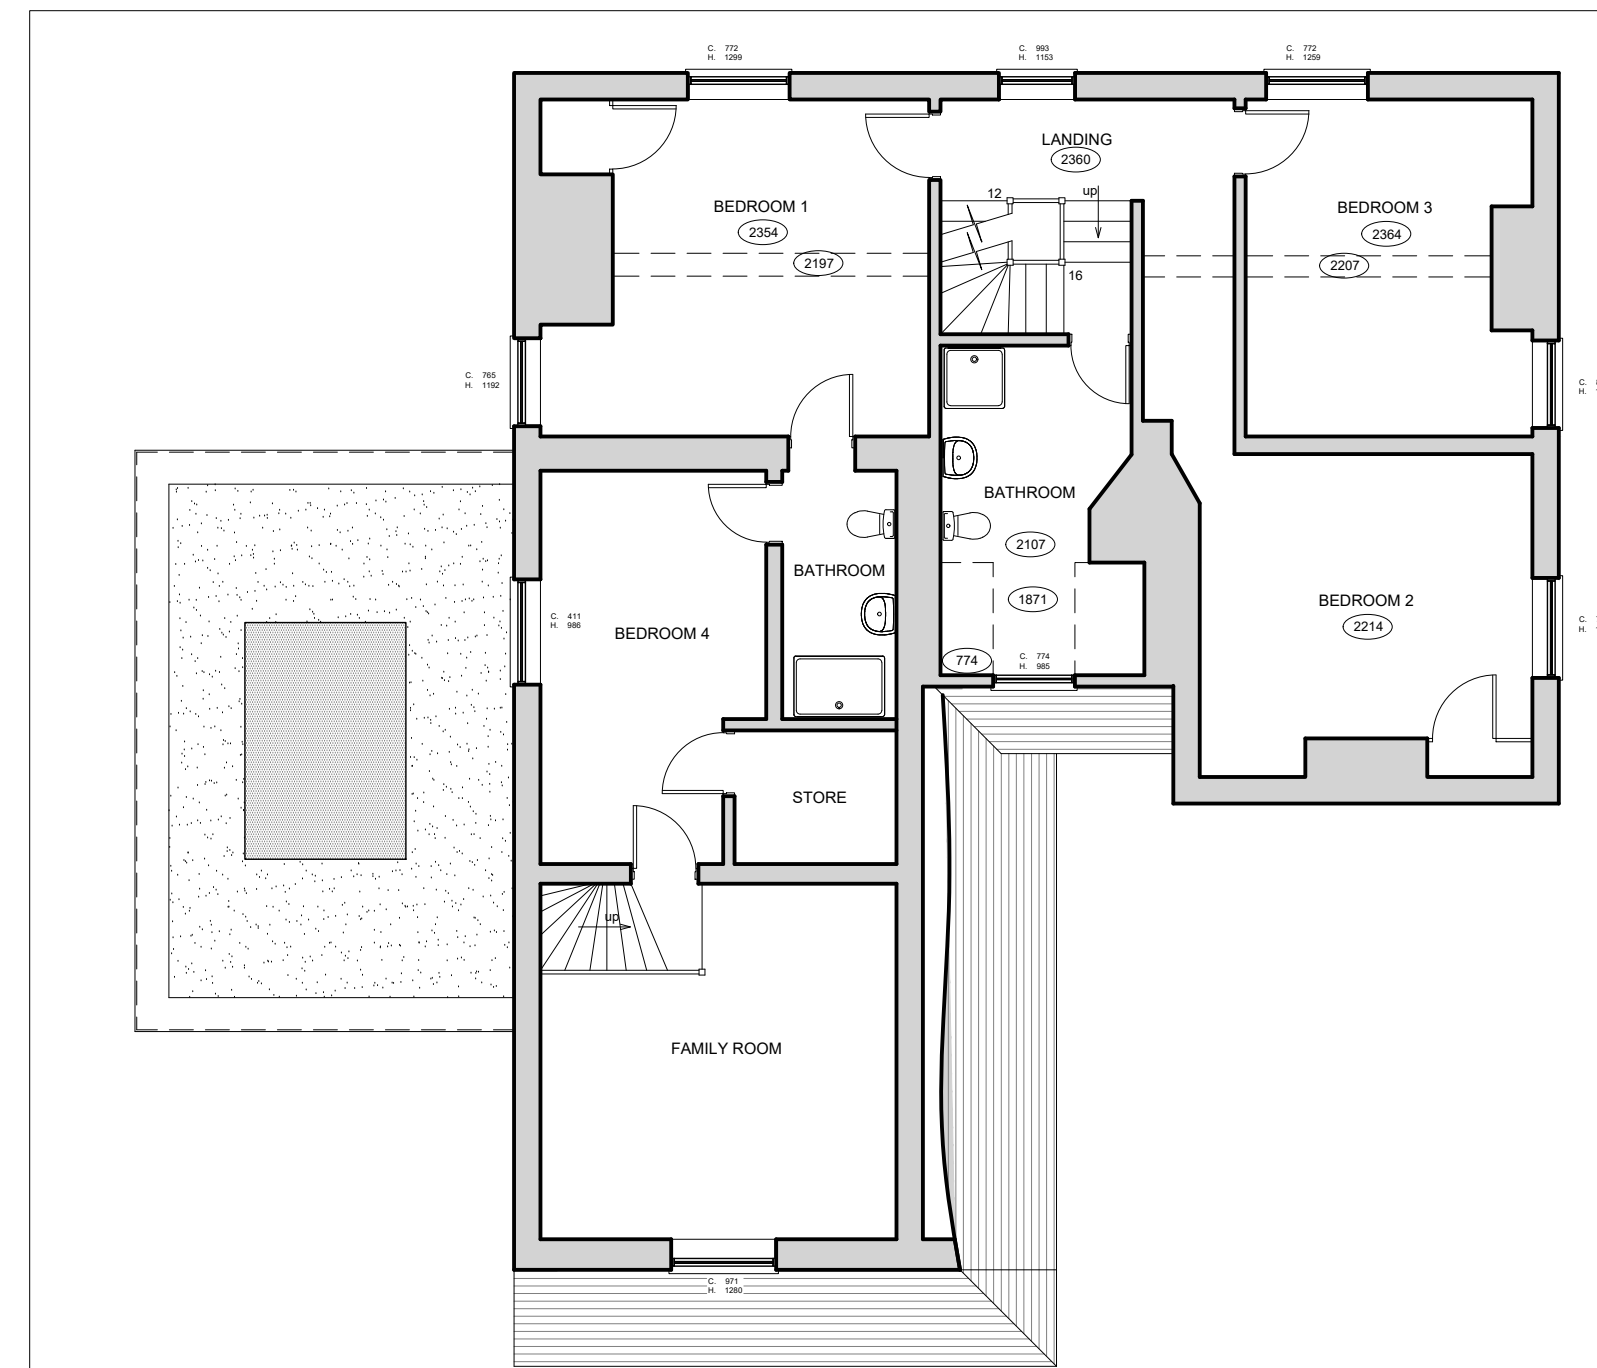

FIRST FLOOR PLAN SCALE 1:100

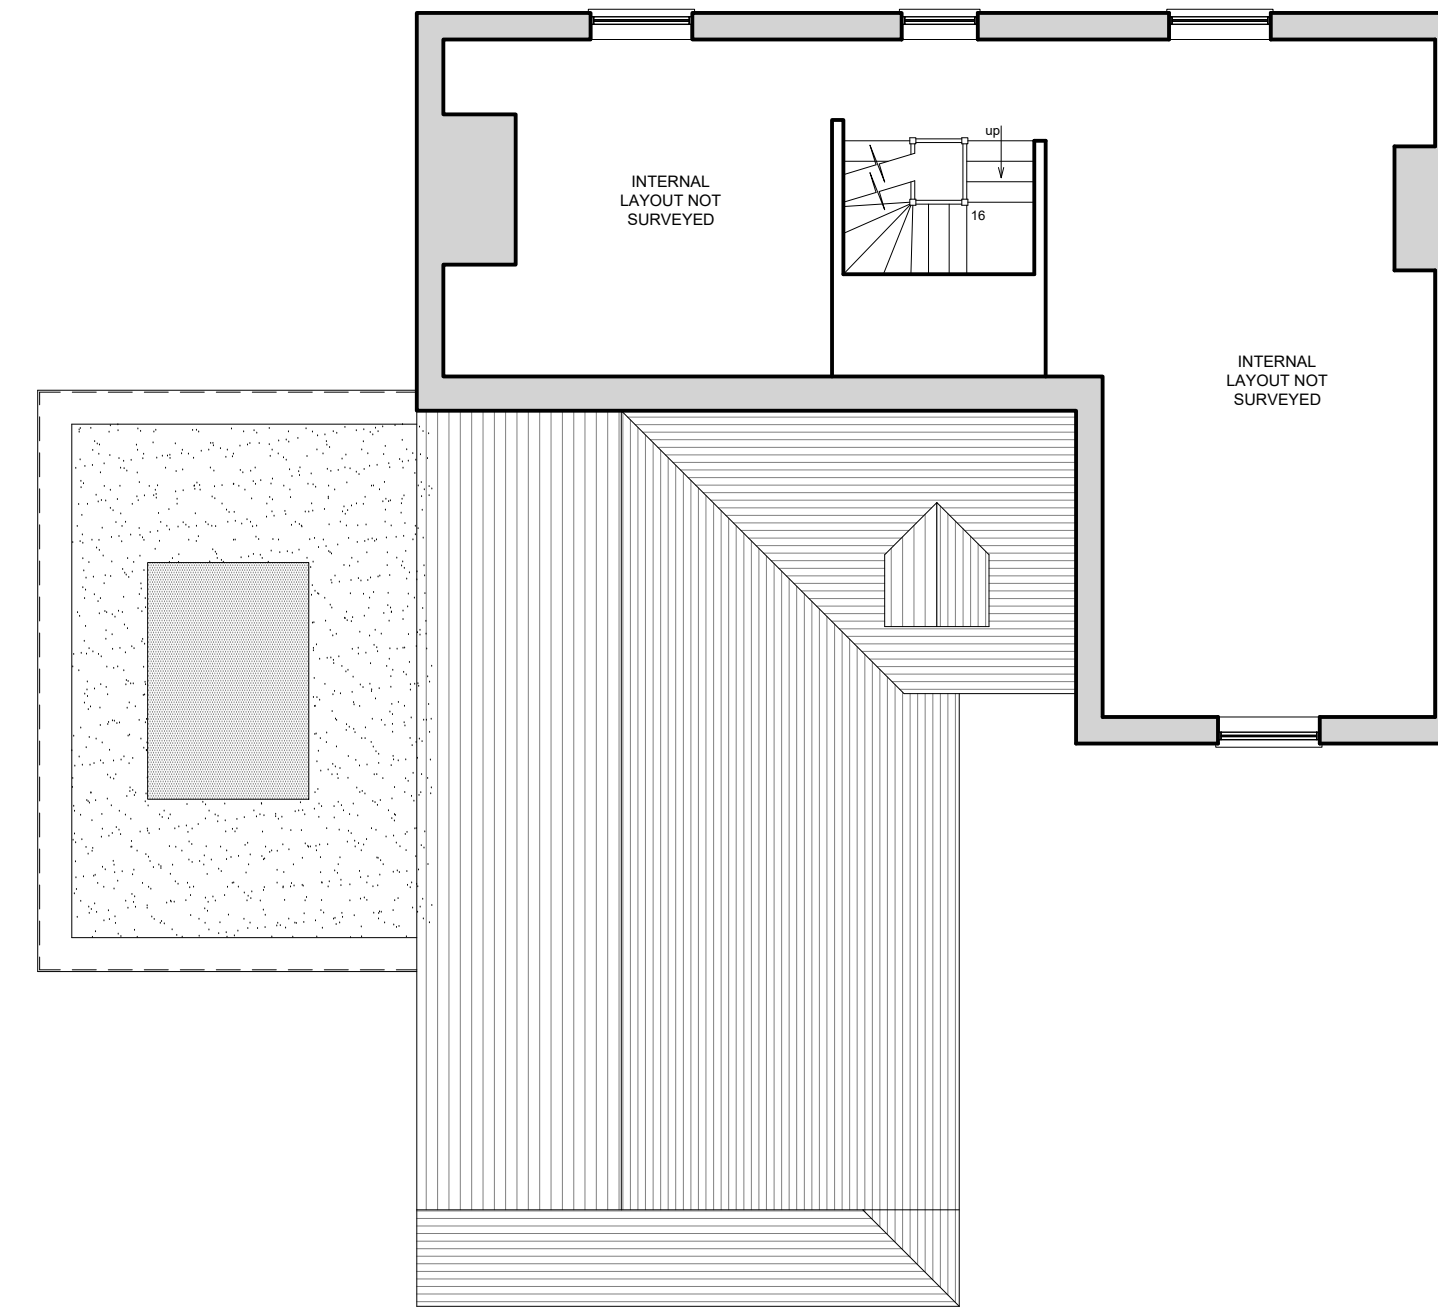

SECOND FLOOR PLAN SCALE 1:100

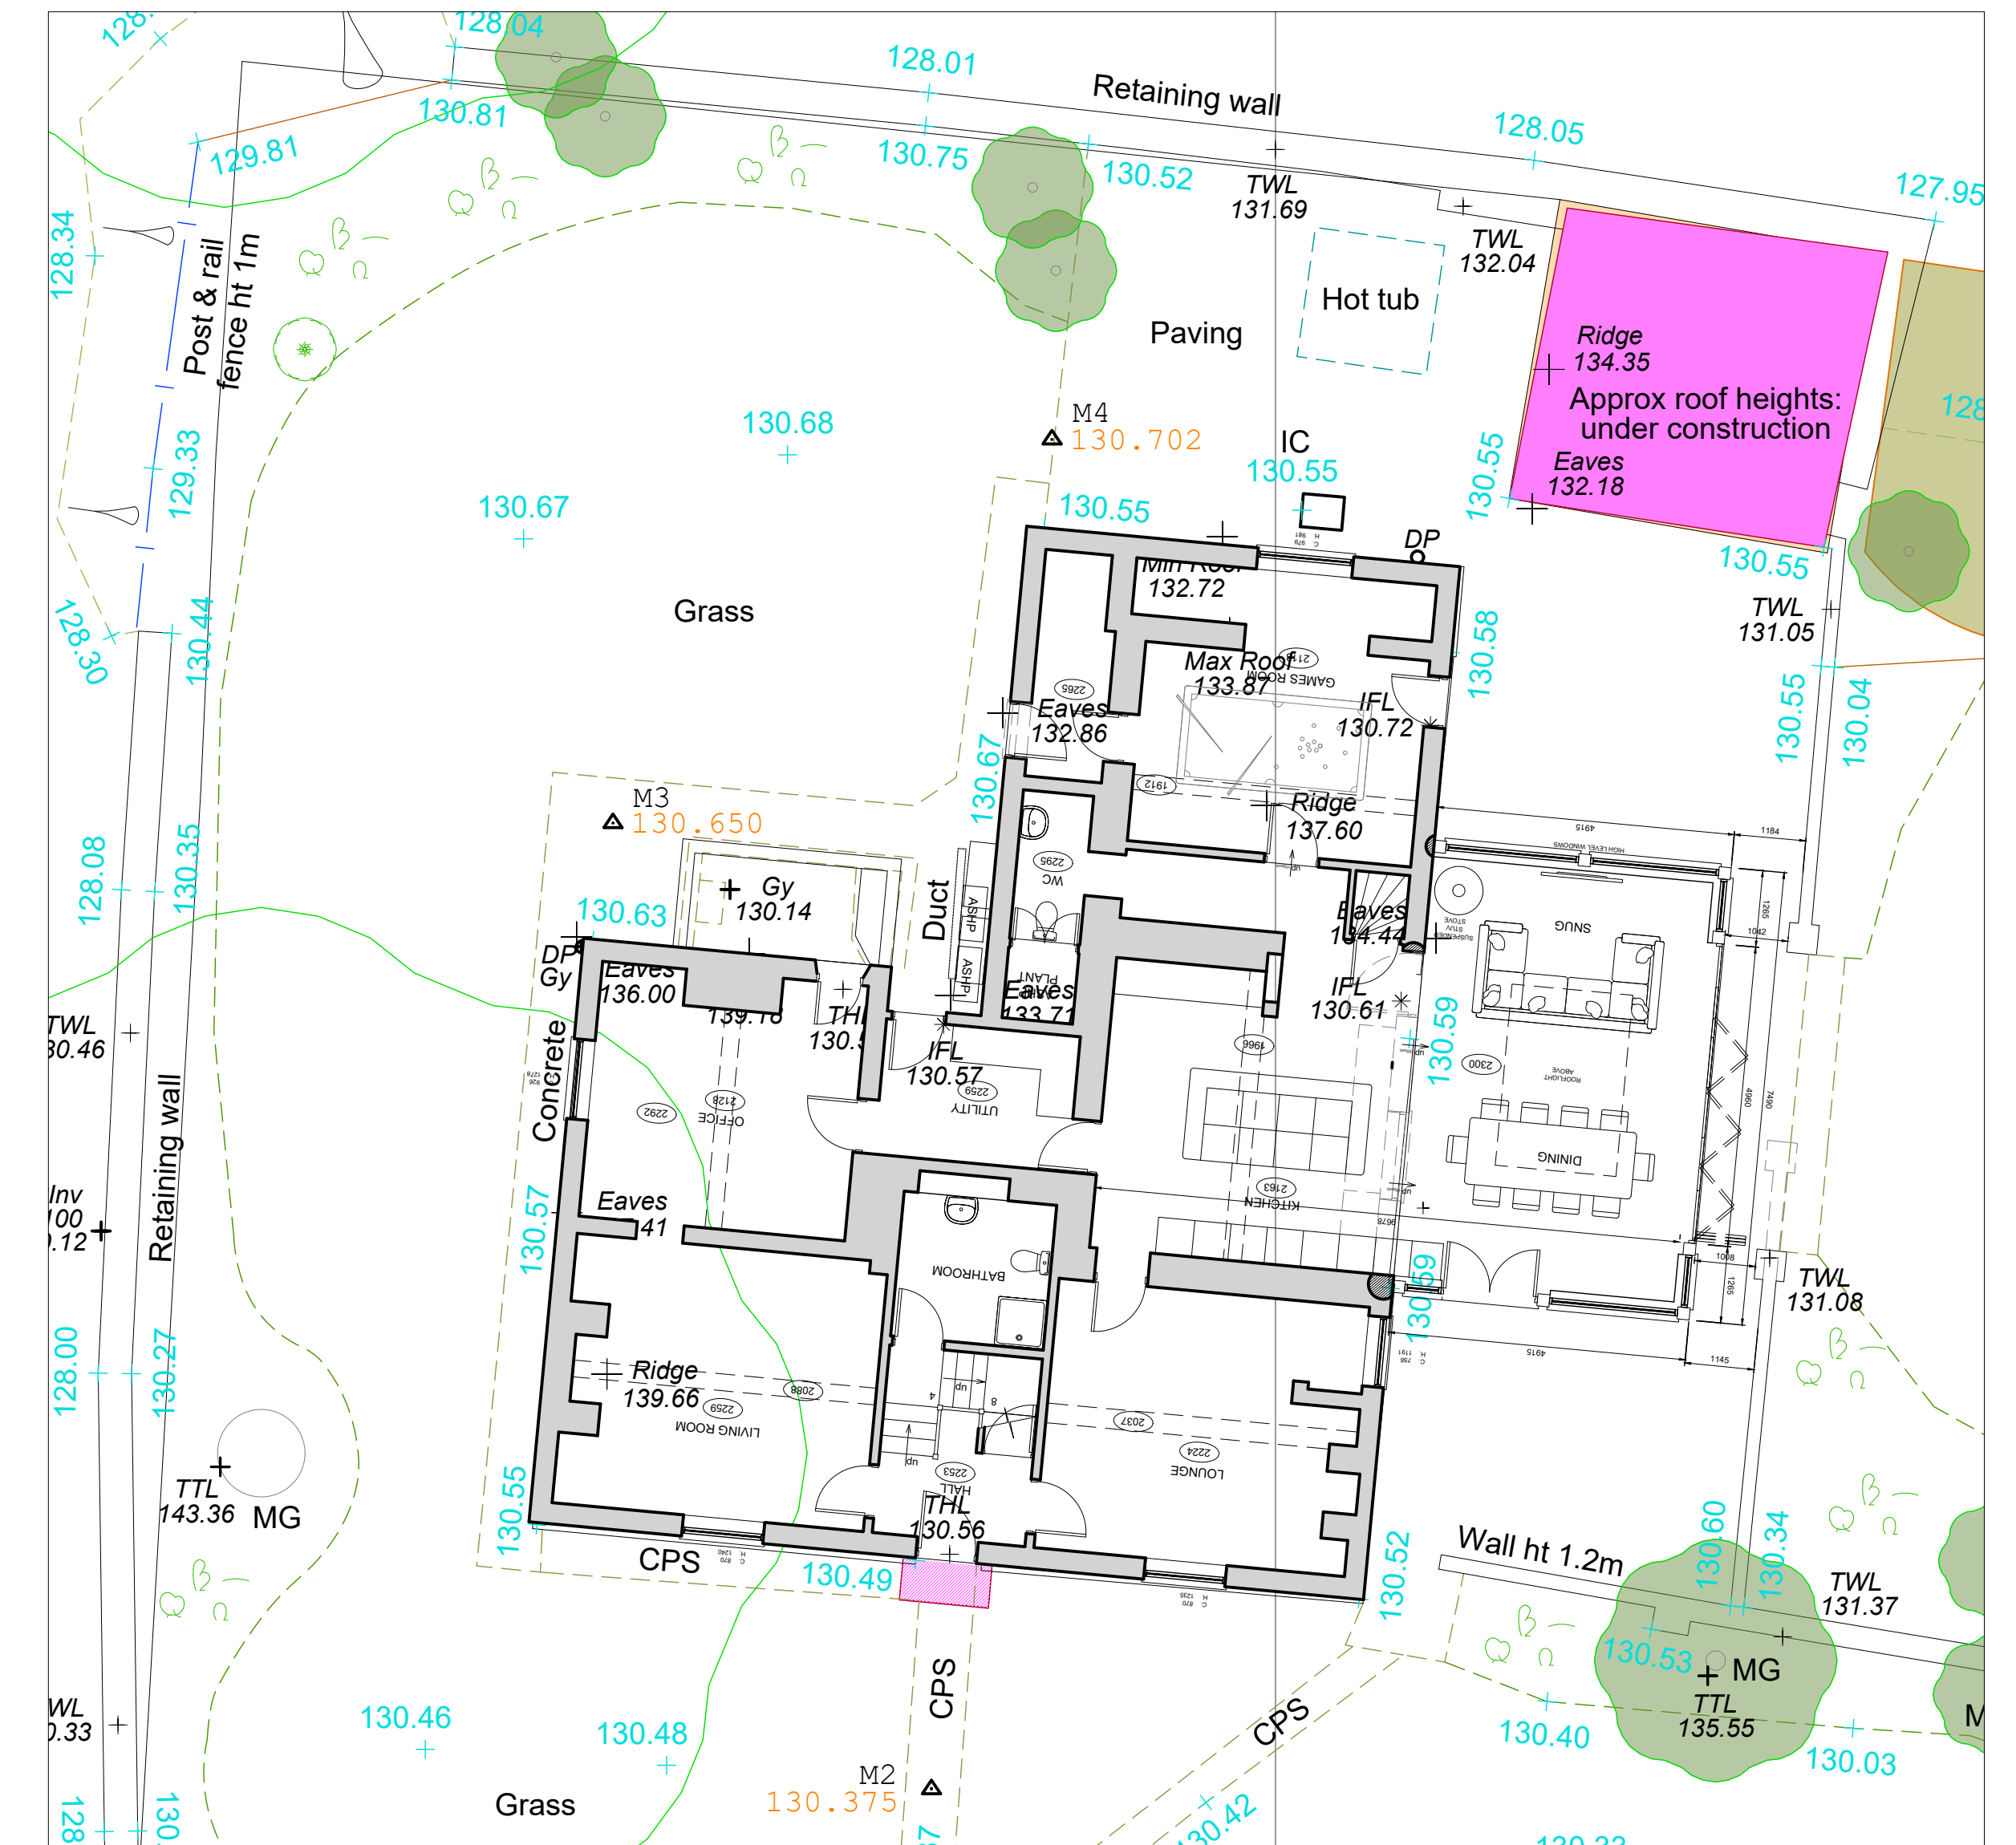

Proposed Site Plan - Scale 1:100



FRONT ELEVATION SCALE 1:100



SIDE ELEVATION SCALE 1:100



REAR ELEVATION SCALE 1:100




SIDE ELEVATION SCALE 1:100



SKETCH SECTION SCALE 1:100

Proposed Elevations - Scale 1:100

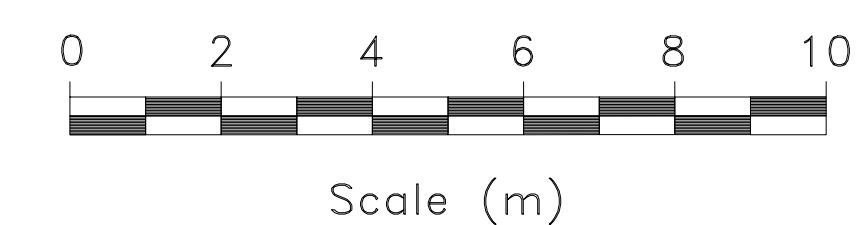

CLIENT:
Mr & Mrs Swain
Old Hayes Farm
Burrough Road
Ratby
Leicester
LE6 0XZ

PROJECT:
Extension & Alterations to:
Old Hayes Farm

DRAWING: 1306.CS.22.005

ISSUE: G

DATE: OCT 2022

SCALE: 1:100

PLANNING APPLICATION:

PROPOSED ELEVATIONS

