


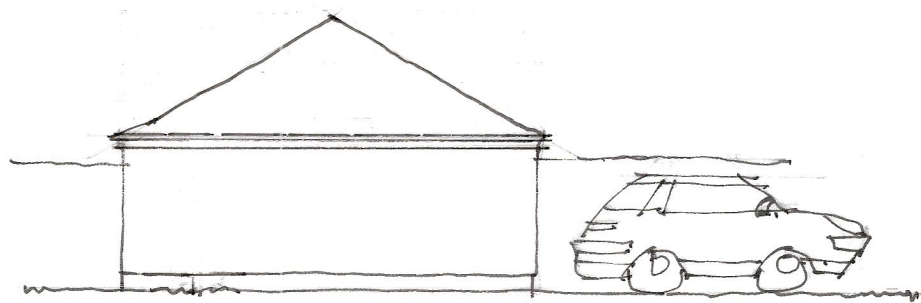
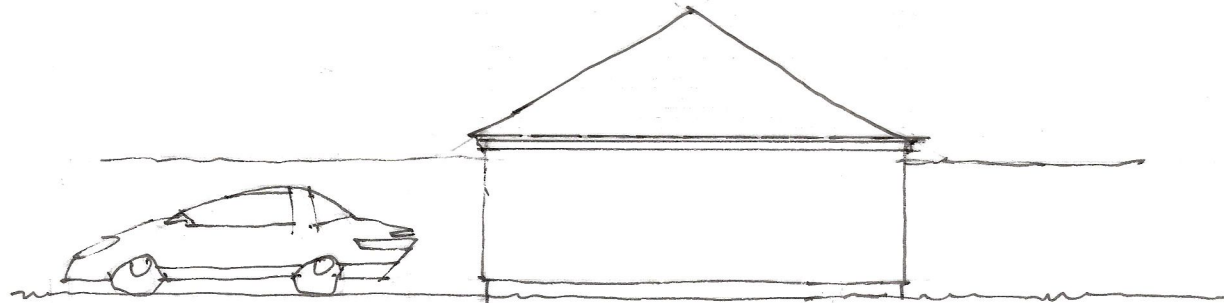


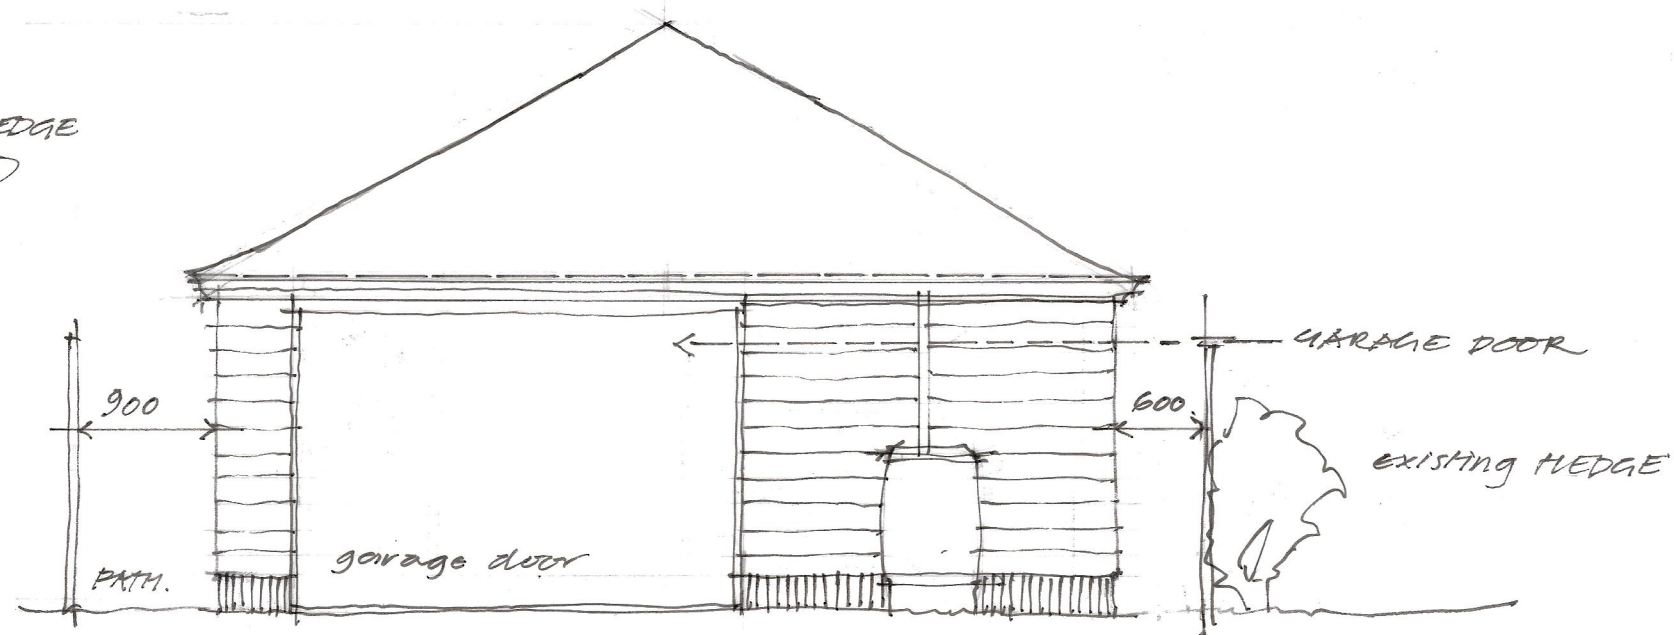

SIDE ELEVATION 1.
SCALE 1:100

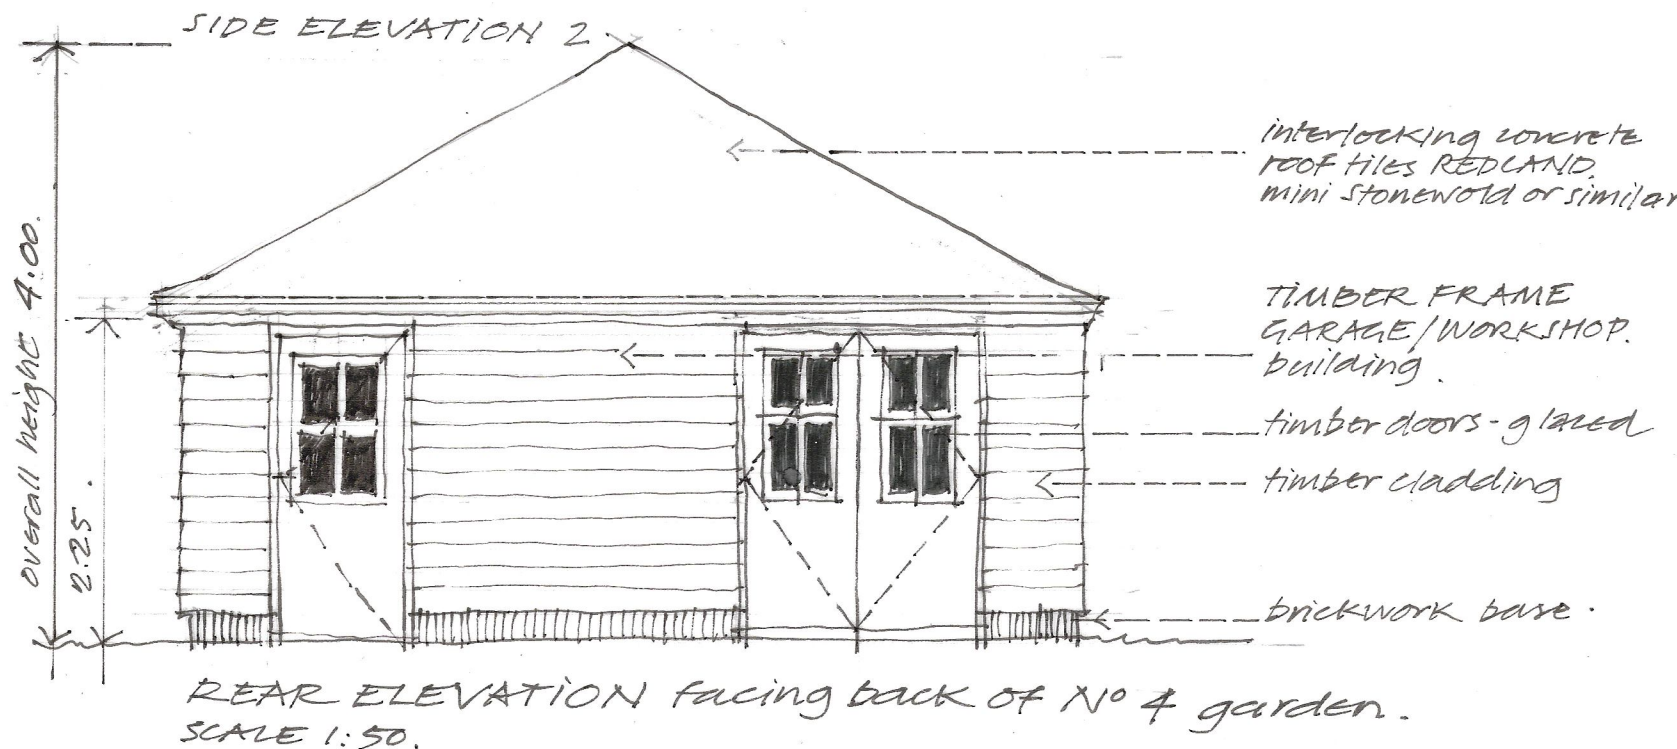

SIDE ELEVATION 2

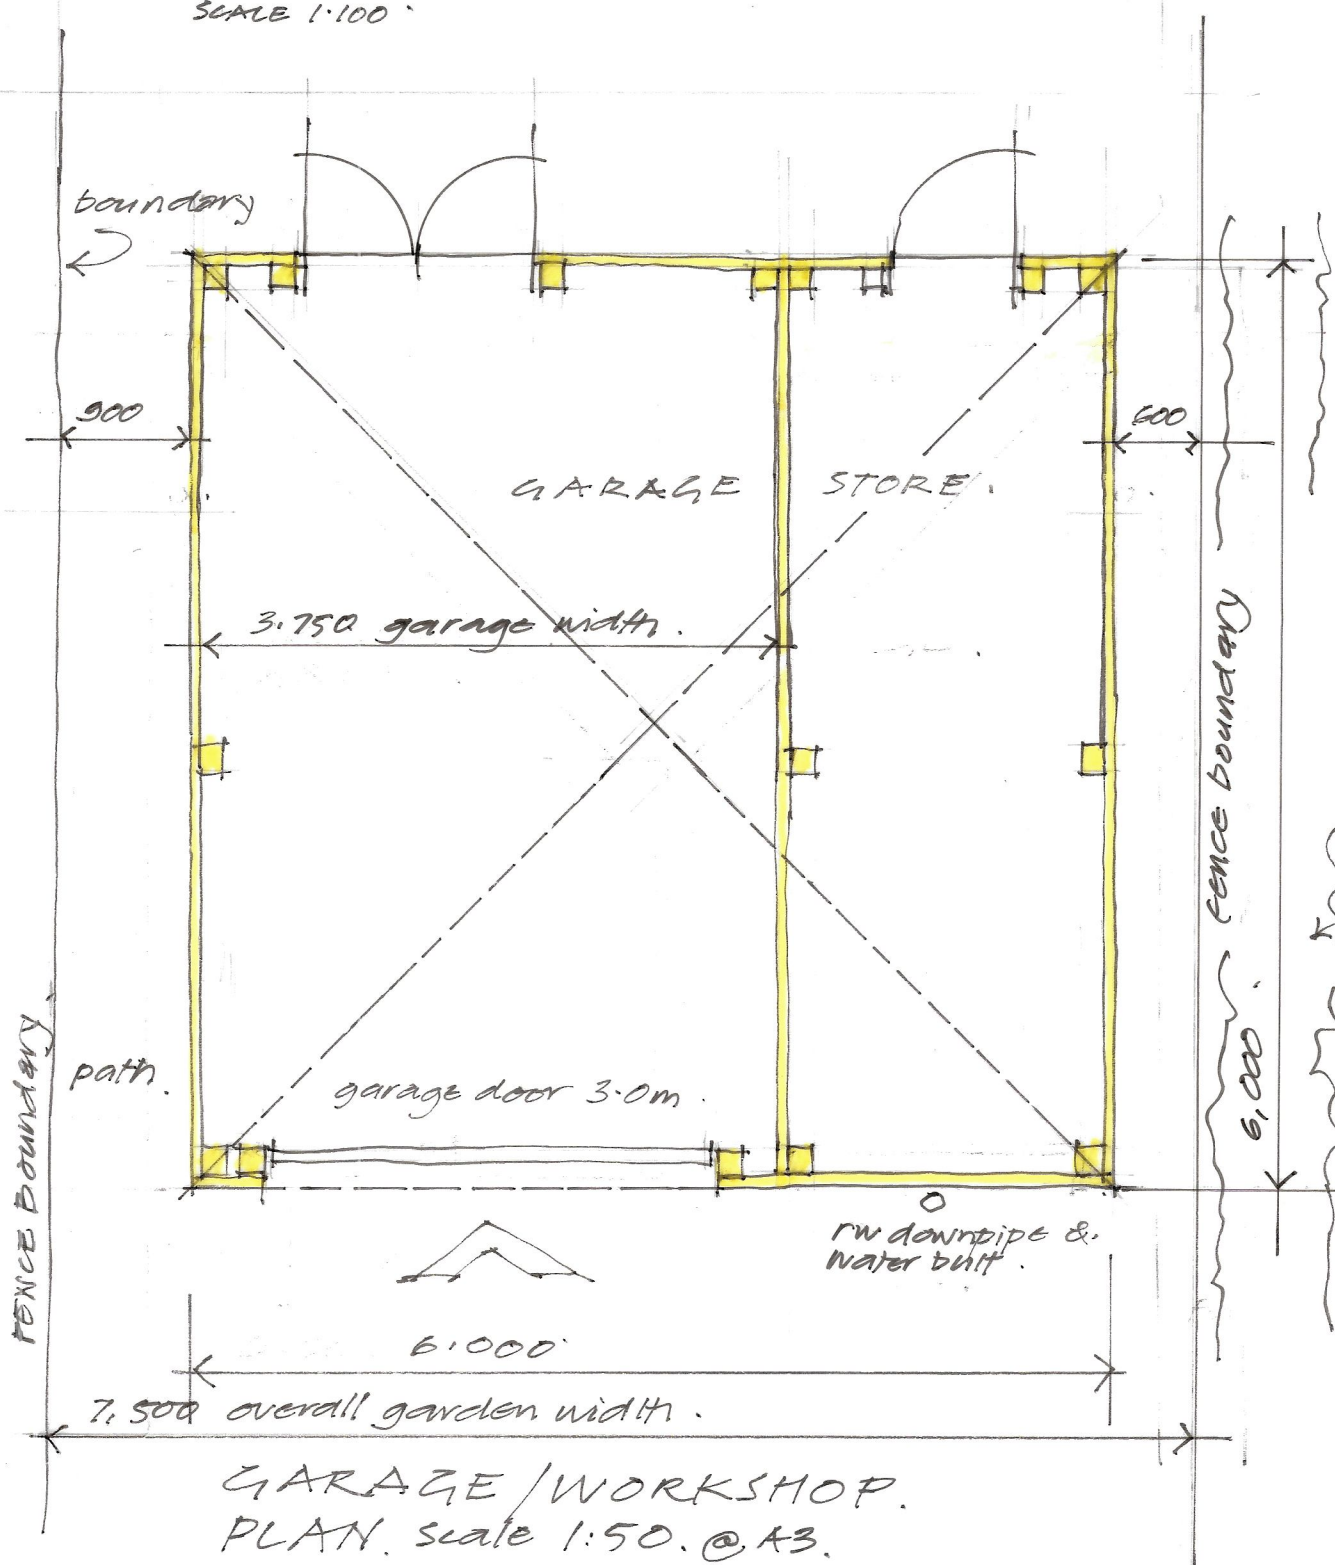

FRONT ELEVATION facing existing access.
drive.

PROPOSED GARAGE, 4. RIVERSIDE Witherley,
ATHERSTONE CV9 3LQ.
REVISION A. site measurements added garage inc to 6m.