
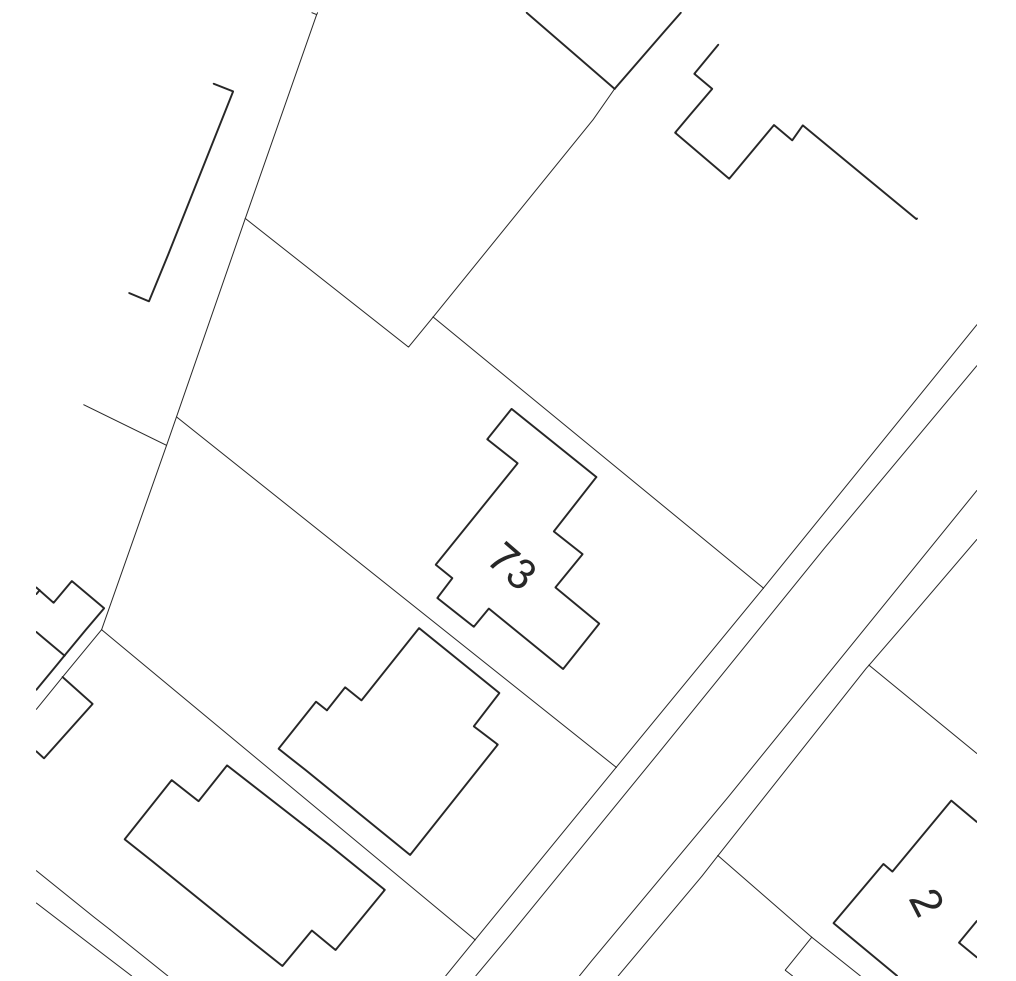
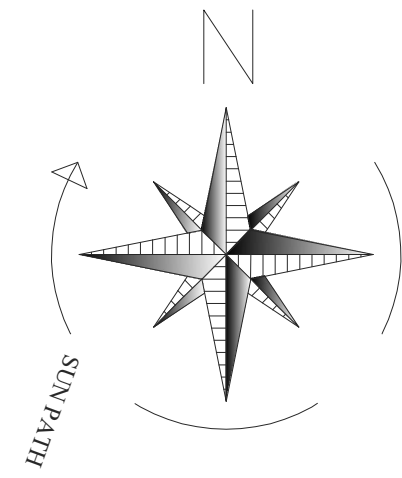


This drawing and the building works depicted are the copyright of Code 6 Developments Limited and may not be reproduced or amended except by written permission. No liability will be accepted for amendments made by other persons.


Written dimensions only to be taken from this drawing.

Contractor must check and verify all building levels and site dimensions, all sewer invert levels and road levels at connection points prior to start of works.


All works to comply with the latest revision of the building regulations.

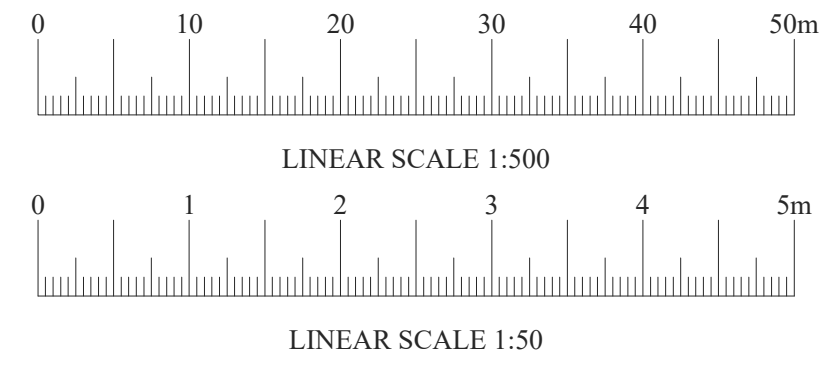


EXISTING BLOCK PLAN

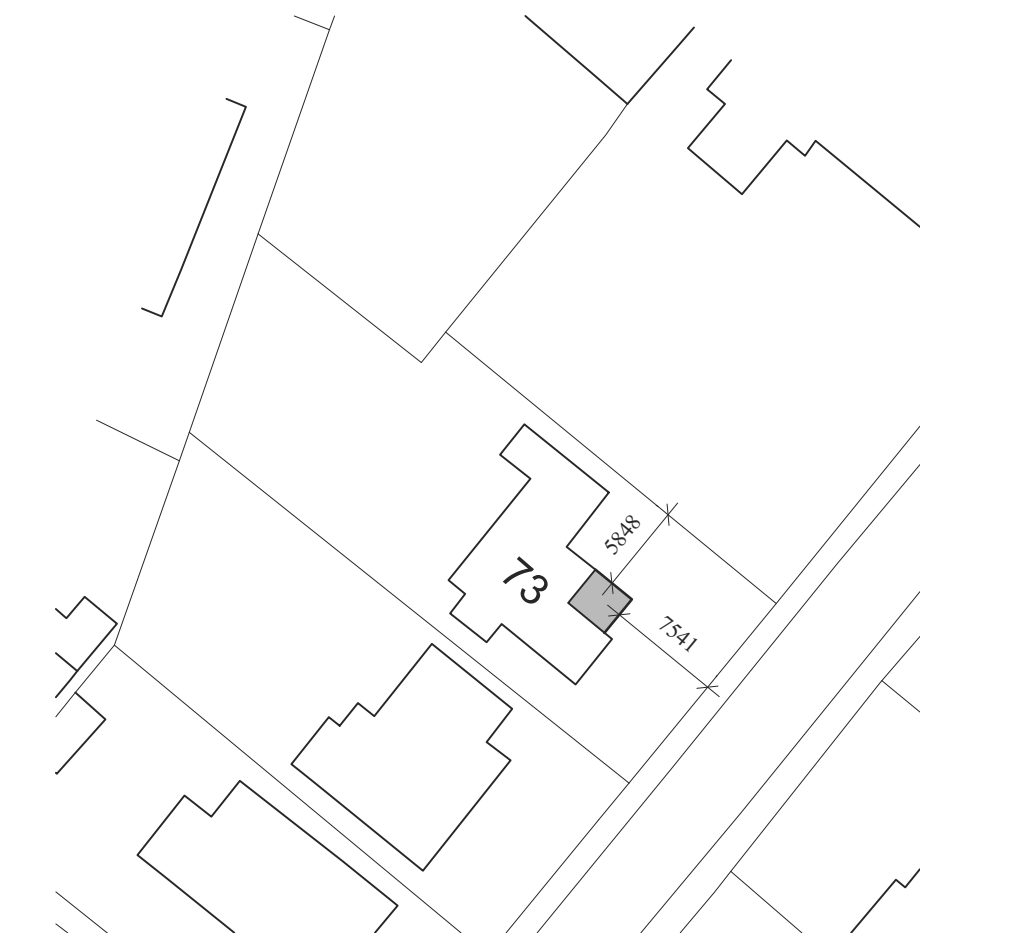


PROPOSED BLOCK PLAN

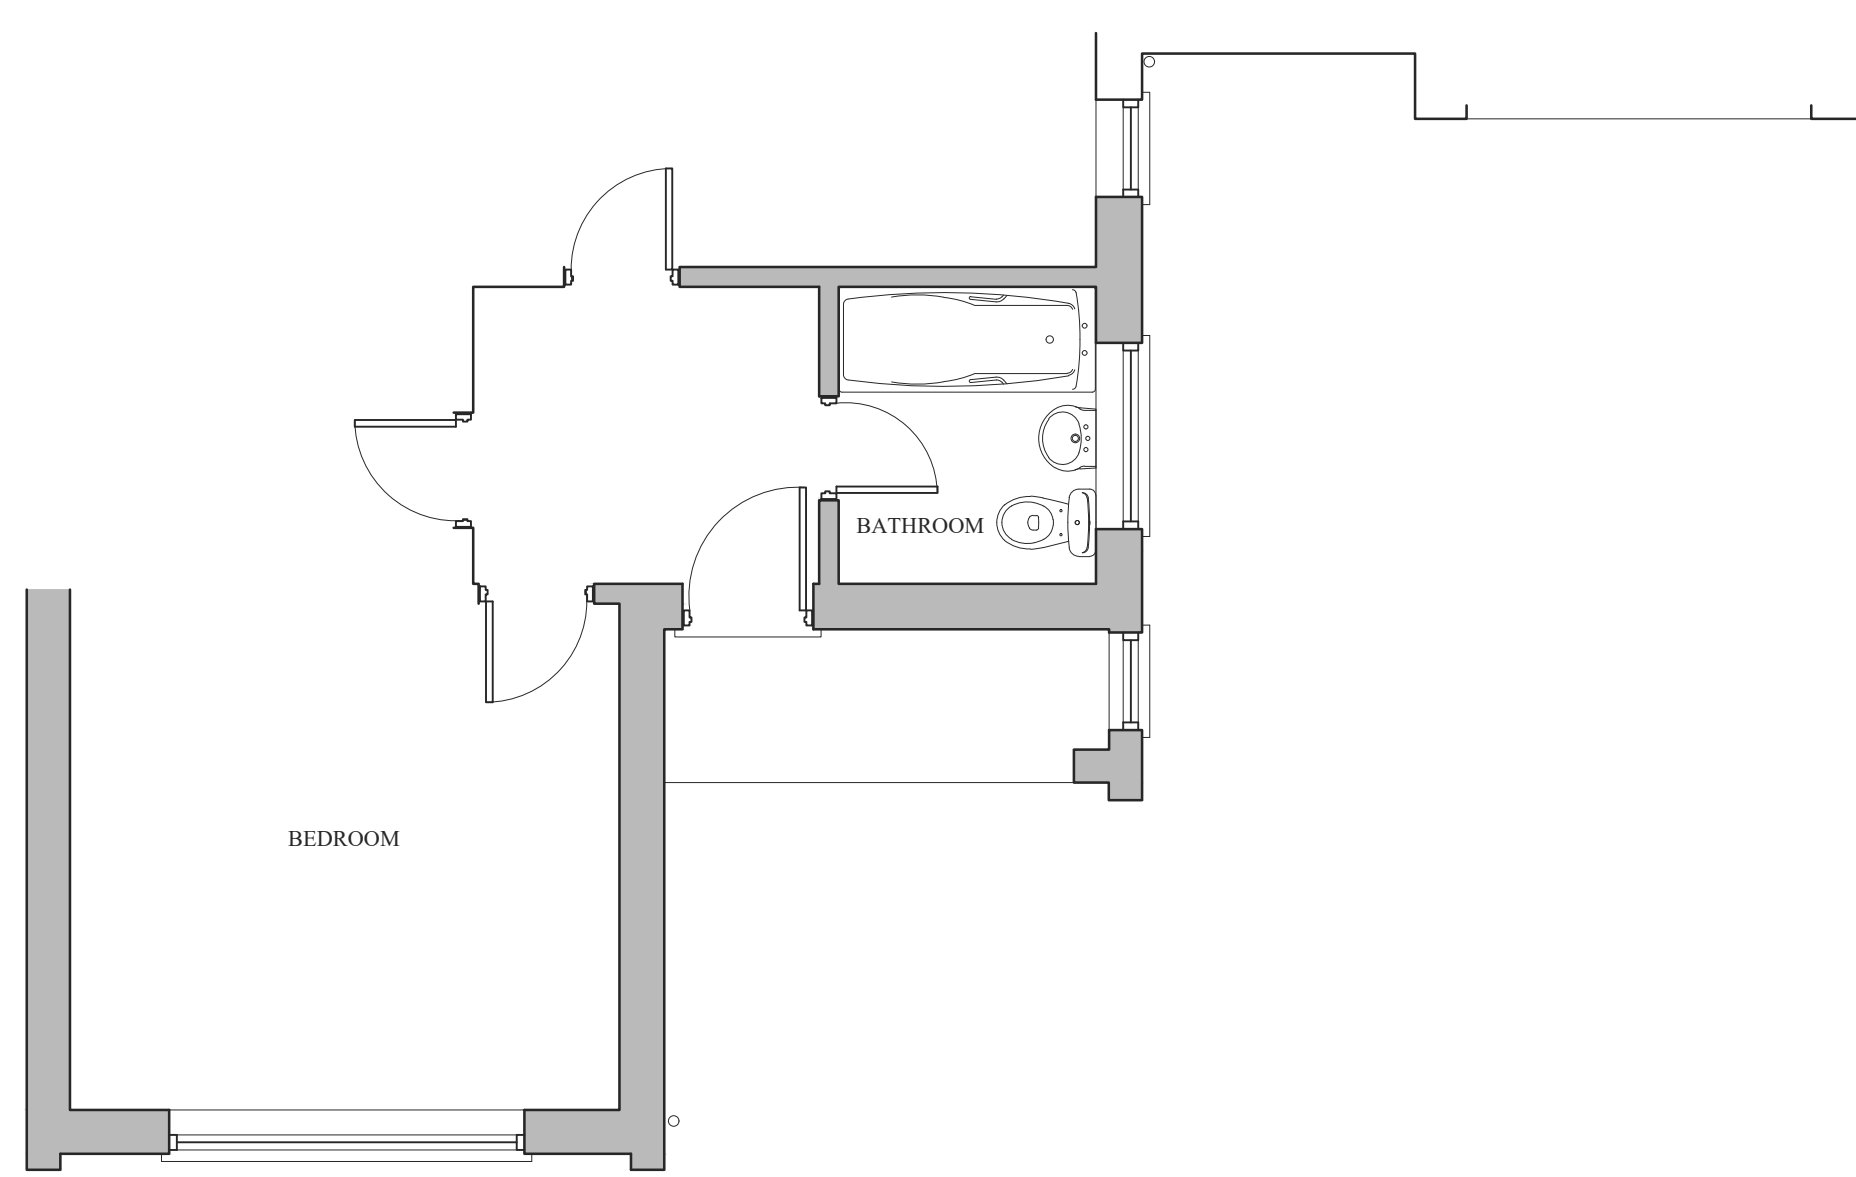


EXISTING PART GROUND FLOOR PLAN

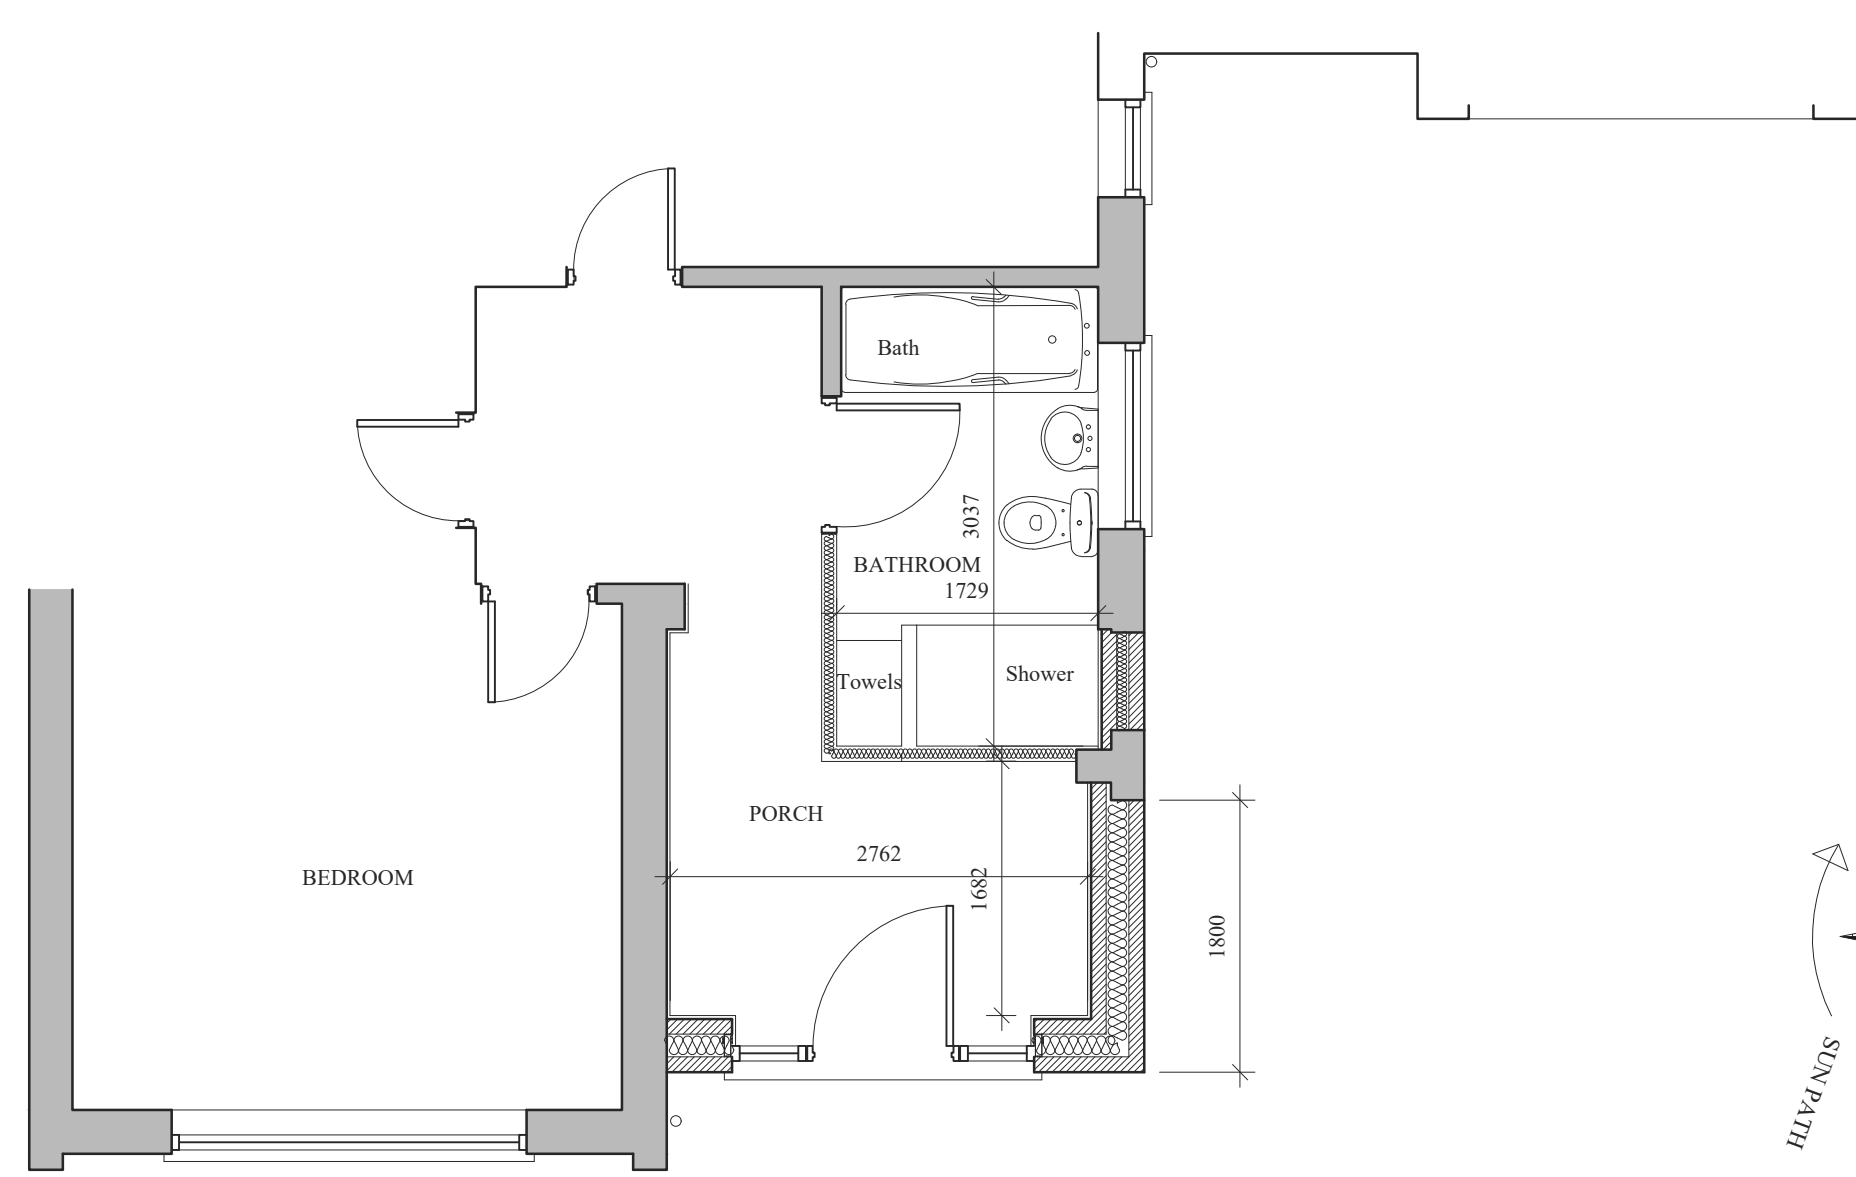


PROPOSED PART GROUND FLOOR PLAN

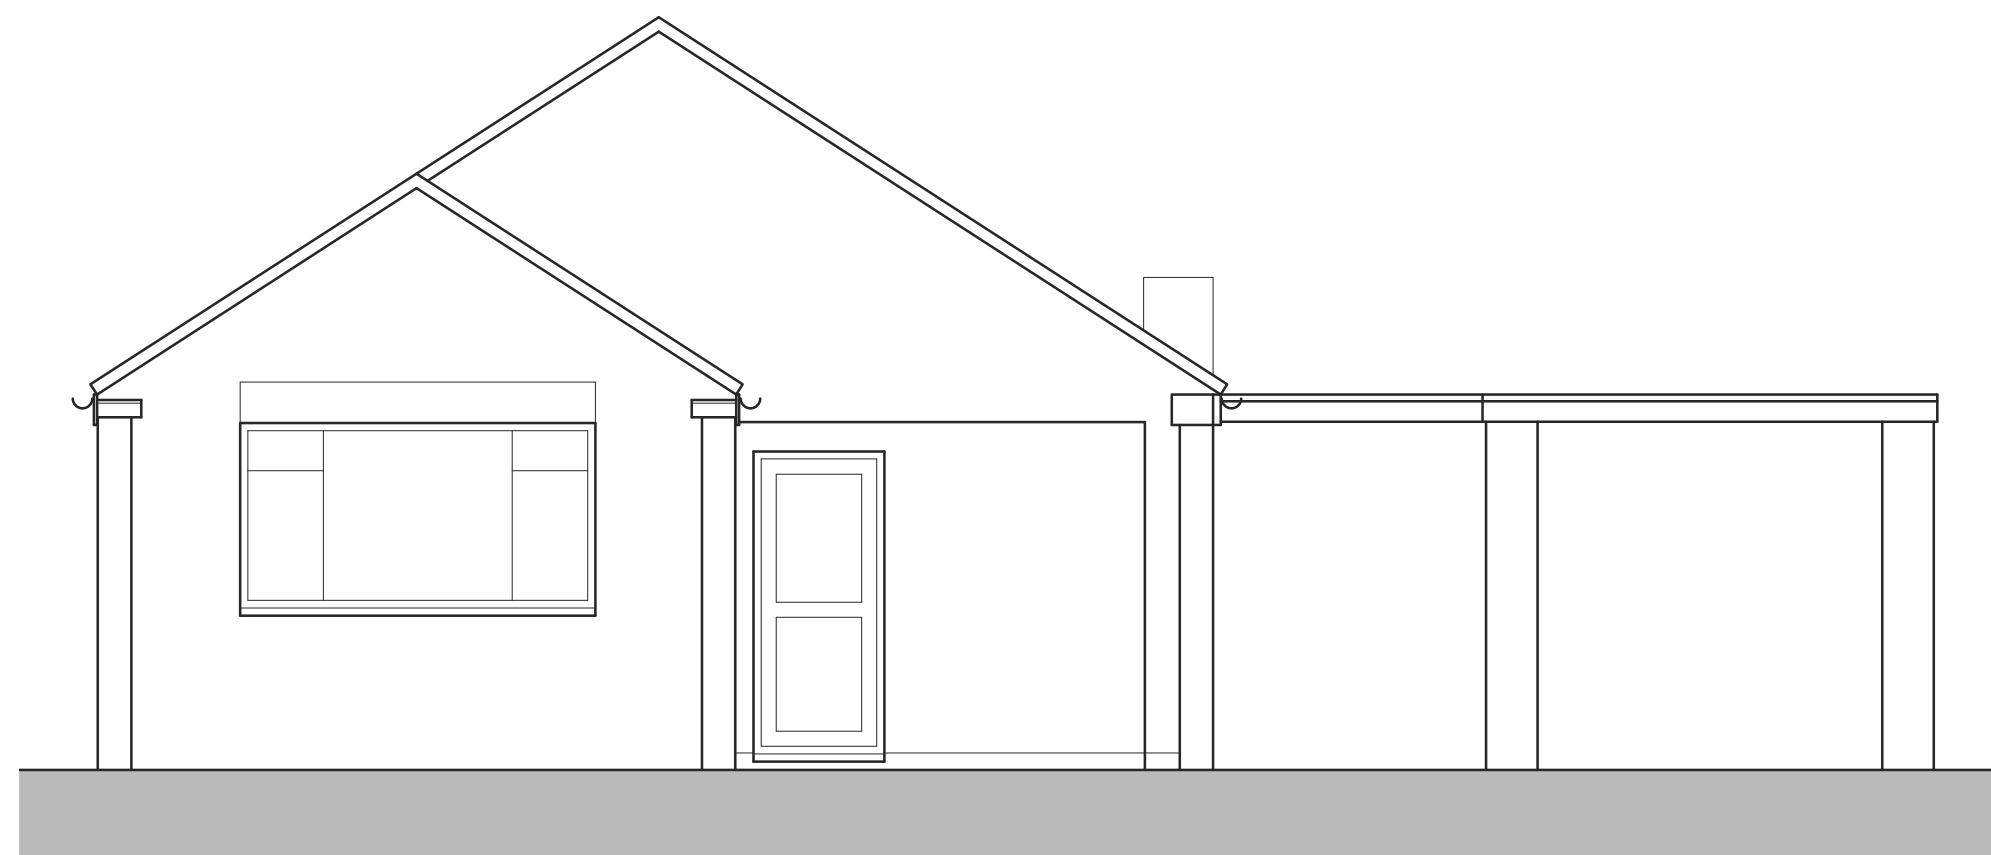

EXISTING FRONT ELEVATION

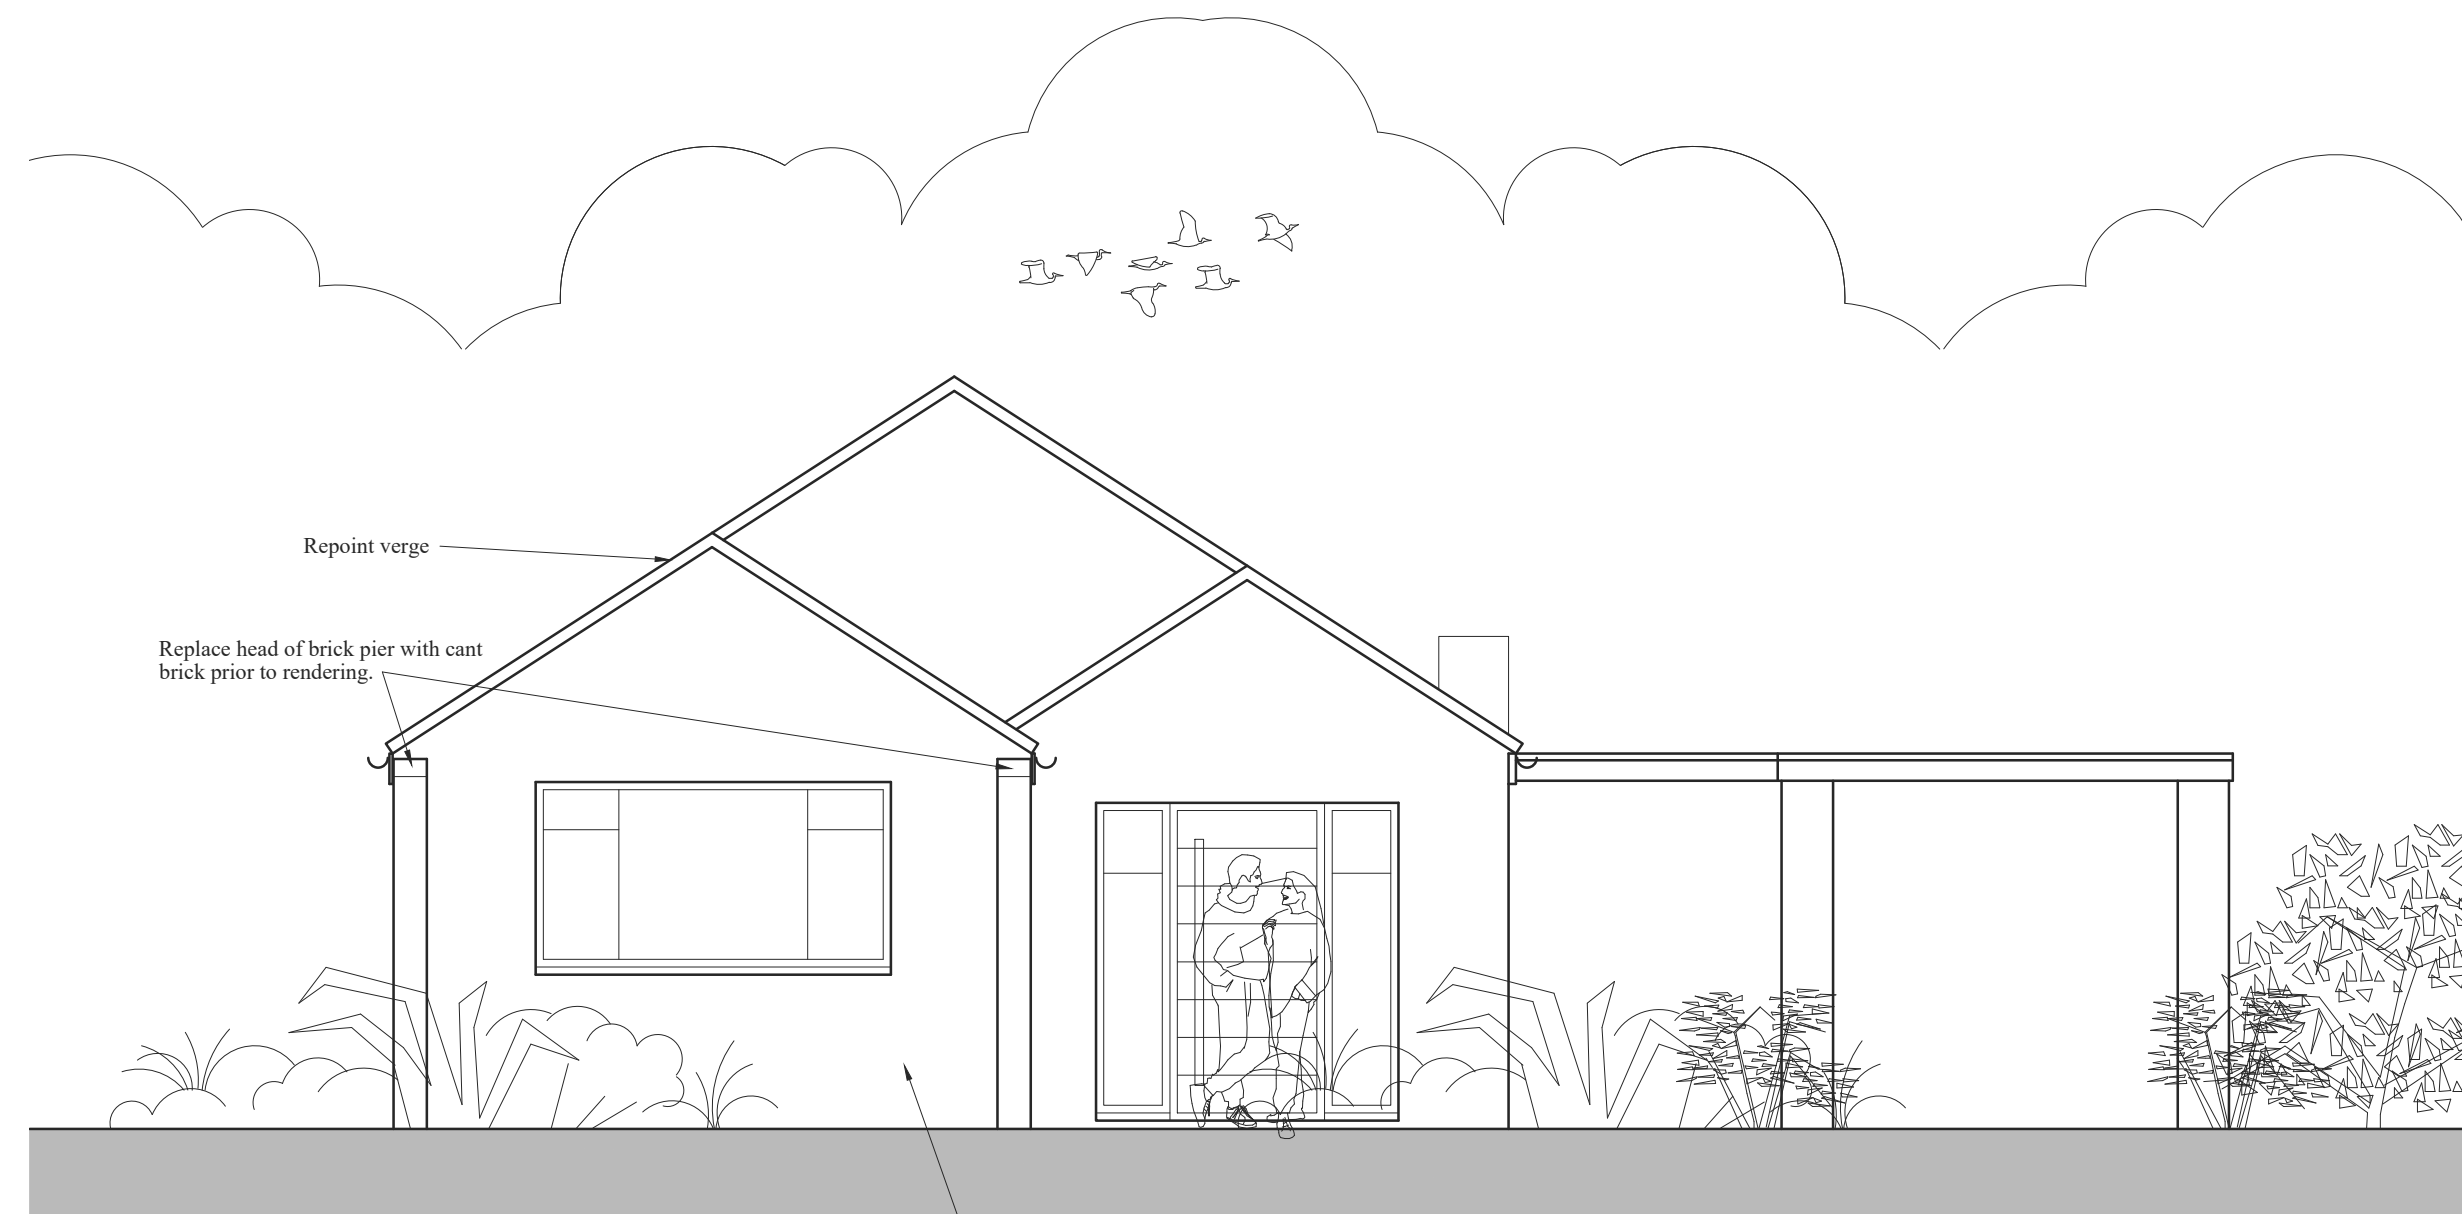

PROPOSED FRONT ELEVATION

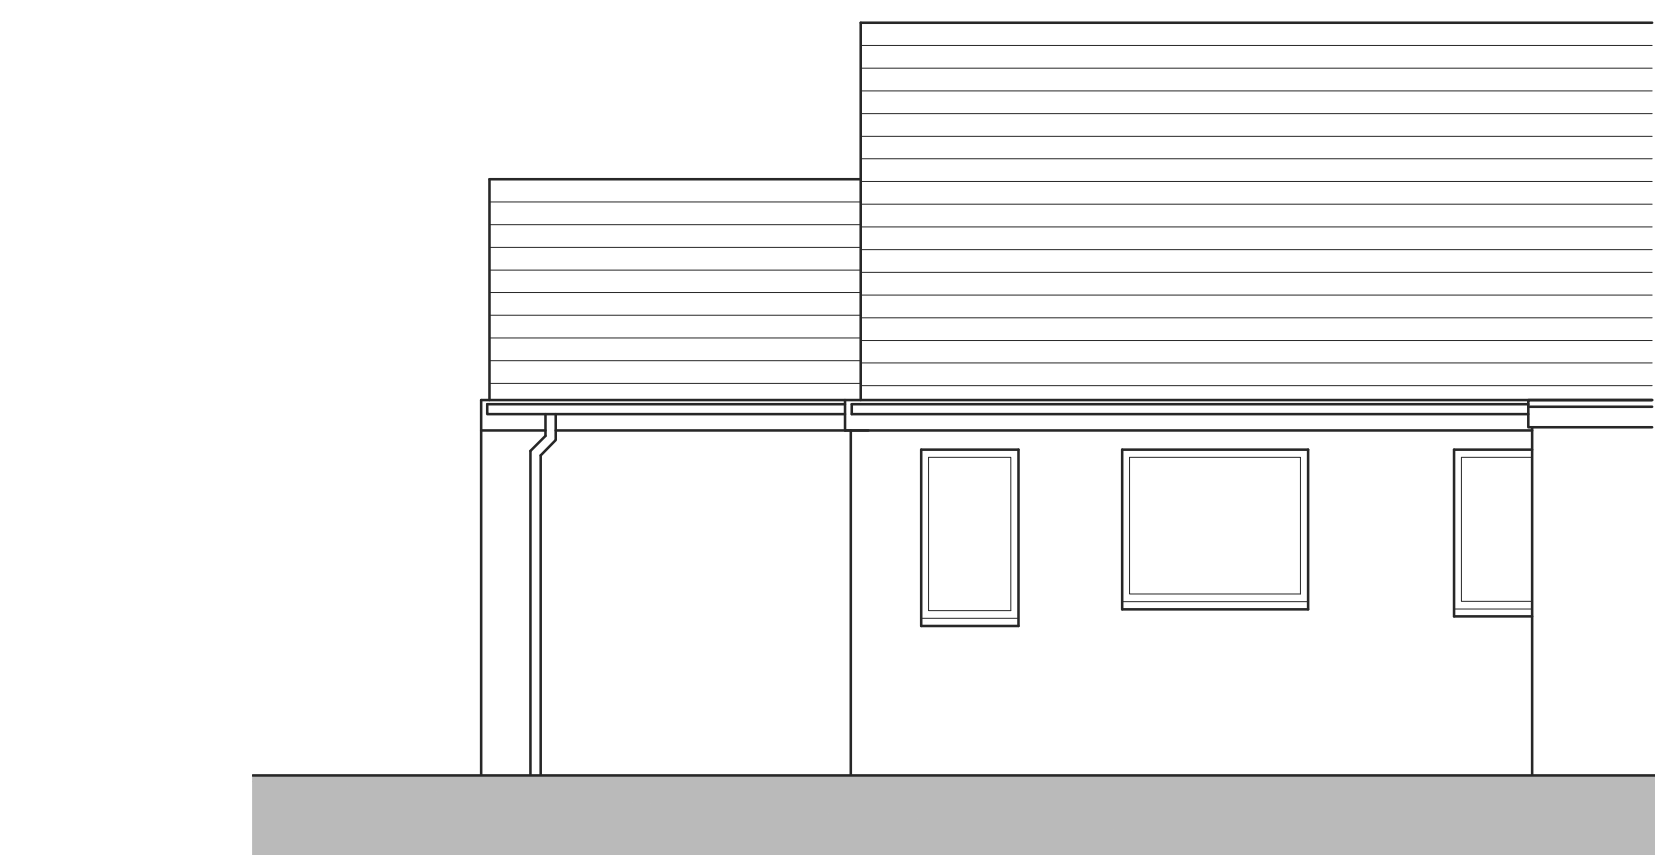

EXISTING SIDE ELEVATION



PROPOSED SIDE ELEVATION

Render to Local Authority Approval

Tiles to match existing to Local Authority Approval

Windows and doors to match existing to Local Authority Approval

Soffits and fascias to match existing to Local Authority Approval

Rainwater down pipes and gutters to match existing to Local Authority Approval

REVISIONS			
CLIENT			
Mr & Mrs Dunn			
 Code 6 Developments Limited 16 Fox's Covert, Fenny Drayton, CV13 6BG mark@code6developments.com 01827 721653			
PROJECT			
PROPOSED PORCH TO 73 FOXS COVERT, FENNY DRAYTON, CV13 6BQ			
DRAWING TITLE			
EXISTING AND PROPOSED PLANS, ELEVATIONS AND BLOCK PLANS			
SCALE	DATE		
1:50 1:500	OCTOBER 2023		
DRAWN	STAGE		
	Planning		
DRAWING NUMBER	1359_02		REV.

Planning