




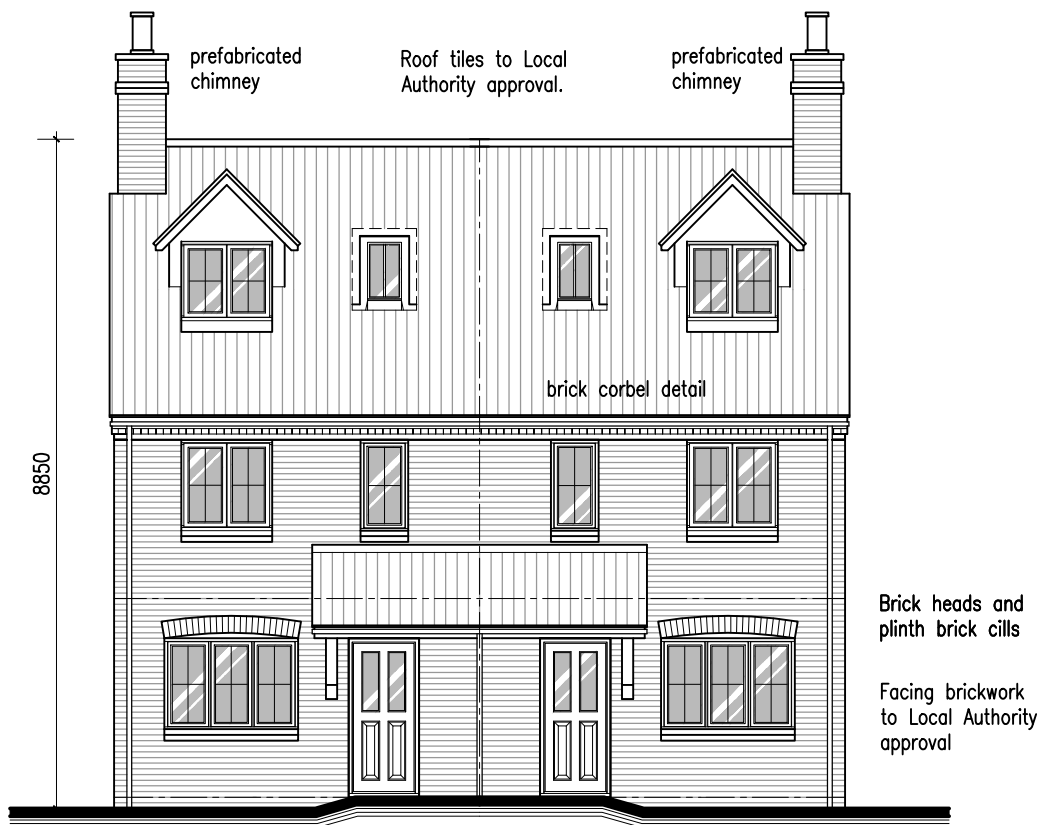

Front Elevation - Unit A & B
Scale 1:100

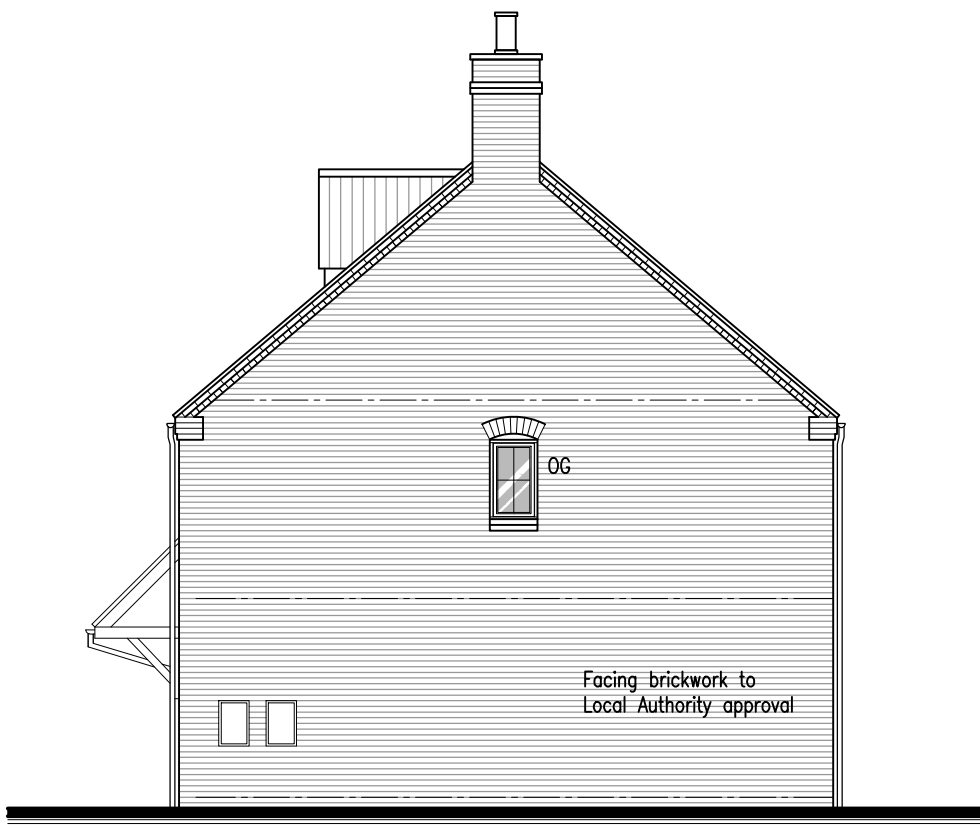

Side Elevation - Unit B
Scale 1:100

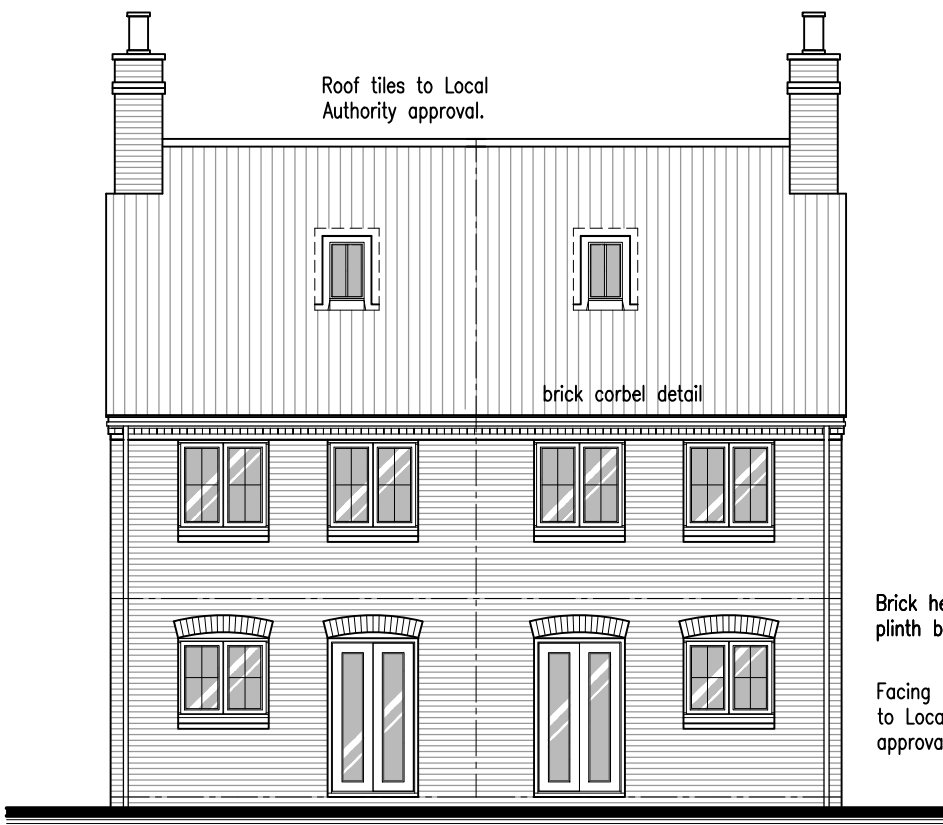


Rear Elevation - Unit B & A
Scale 1:100



Side Elevation - Unit A
Scale 1:100


House Types A and B

Facing brickwork to be Country Smooth Red by Forterra
Roof tiles to be Marley Mendip colour Grey

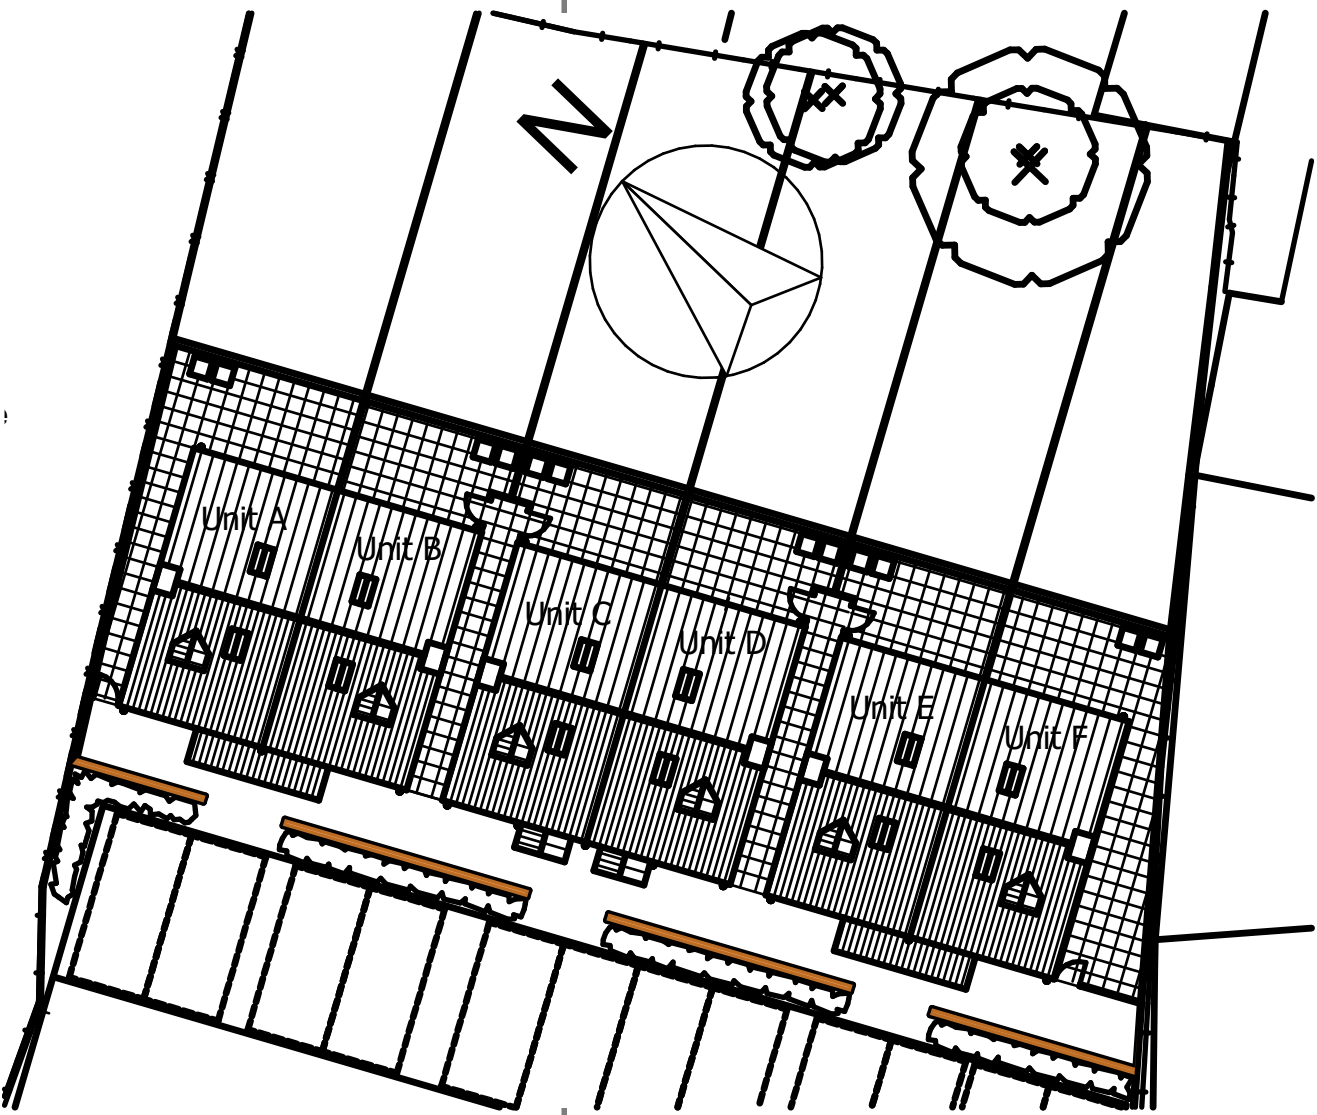

Notes

- 1) This drawing MUST NOT BE SCALED. Unless being used for planning purposes.
- 2) All dimensions to be CHECKED ON SITE and any DISCREPANCY reported to the Architects.
- 3) The site boundary shown is the best assumed from available data and does NOT represent legal ownership.

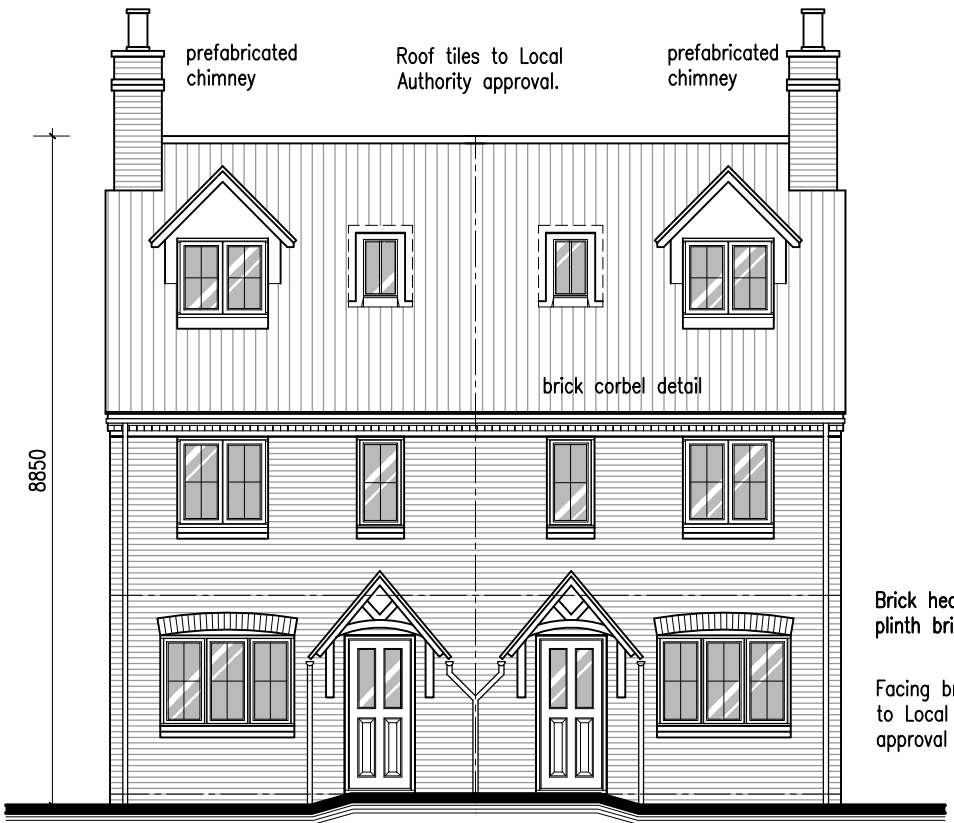

Front Elevation - Unit C & D
Scale 1:100



Side Elevation - Unit D
Scale 1:100




Rear Elevation - Unit D & C
Scale 1:100




Side Elevation - Unit C
Scale 1:100


House Types C and D

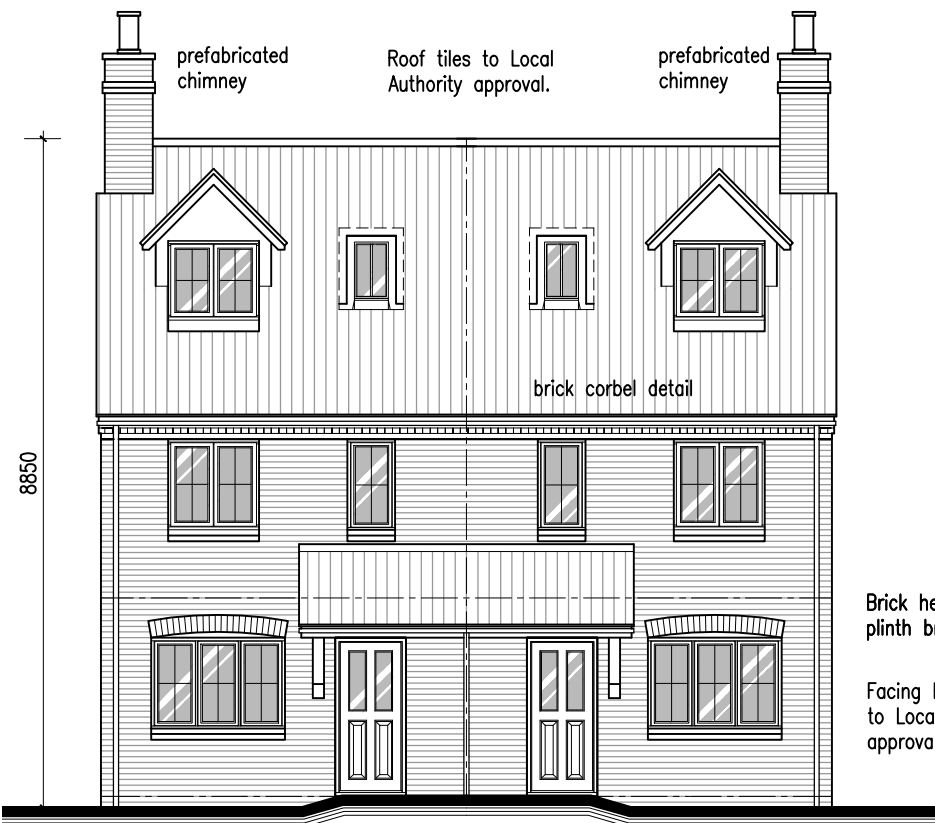

Front Elevation - Unit E & F
Scale 1:100

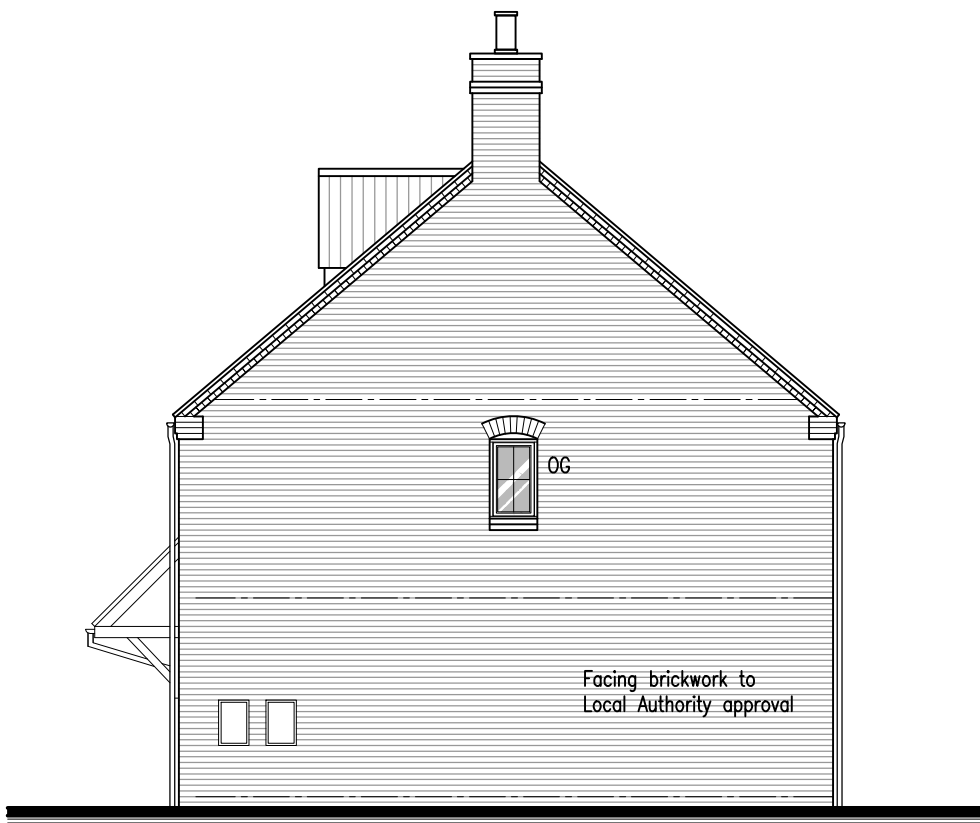

Side Elevation - Unit F
Scale 1:100

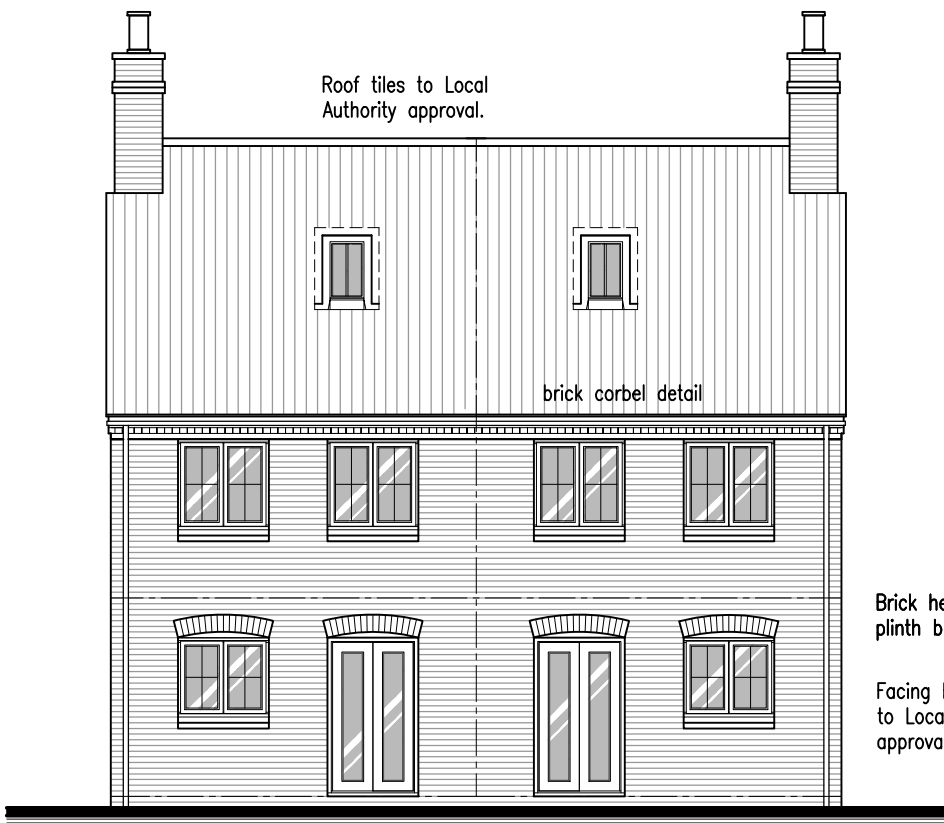

Rear Elevation - Unit F & E
Scale 1:100



Side Elevation - Unit E
Scale 1:100

House Types E and F

900mm retaining wall to be faced in Forterra smooth red bricks to match the houses with soldier course to top in engineering blue bricks.

FRONT RETAINING WALL COLOURS AND MATERIALS

Revisions.

- | | |
|--------------------------------------|---|
| ☐ APPROVAL | ☐ INFORMATION |
| ☐ PRELIMINARY | ☐ FOR CONSTRUCTION |

Project

PROPOSED RESIDENTIAL DEVELOPMENT
LAND AT NEWBOLD ROAD
BARLESTONE
CV13 0DZ

Client

HEXACON INVESTMENTS LIMITED

Drawing Title

BUILDING MATERIALS

Drawing By

PJT

Checked By

JHS

Date

AUGUST 2023

Scale

1:100 @ A1

Drawing Number

7897 / 05

Revision

UNIT 4B
FIR TREE LANE
GROBY
LEICESTERSHIRE
LE6 0PH
TEL. 0116 254 7868
EMAIL: enquiries@gwh.co.uk
www.gwh.co.uk



Gordon White & Hood Ltd Registered in England No.4088022

Condition 12