


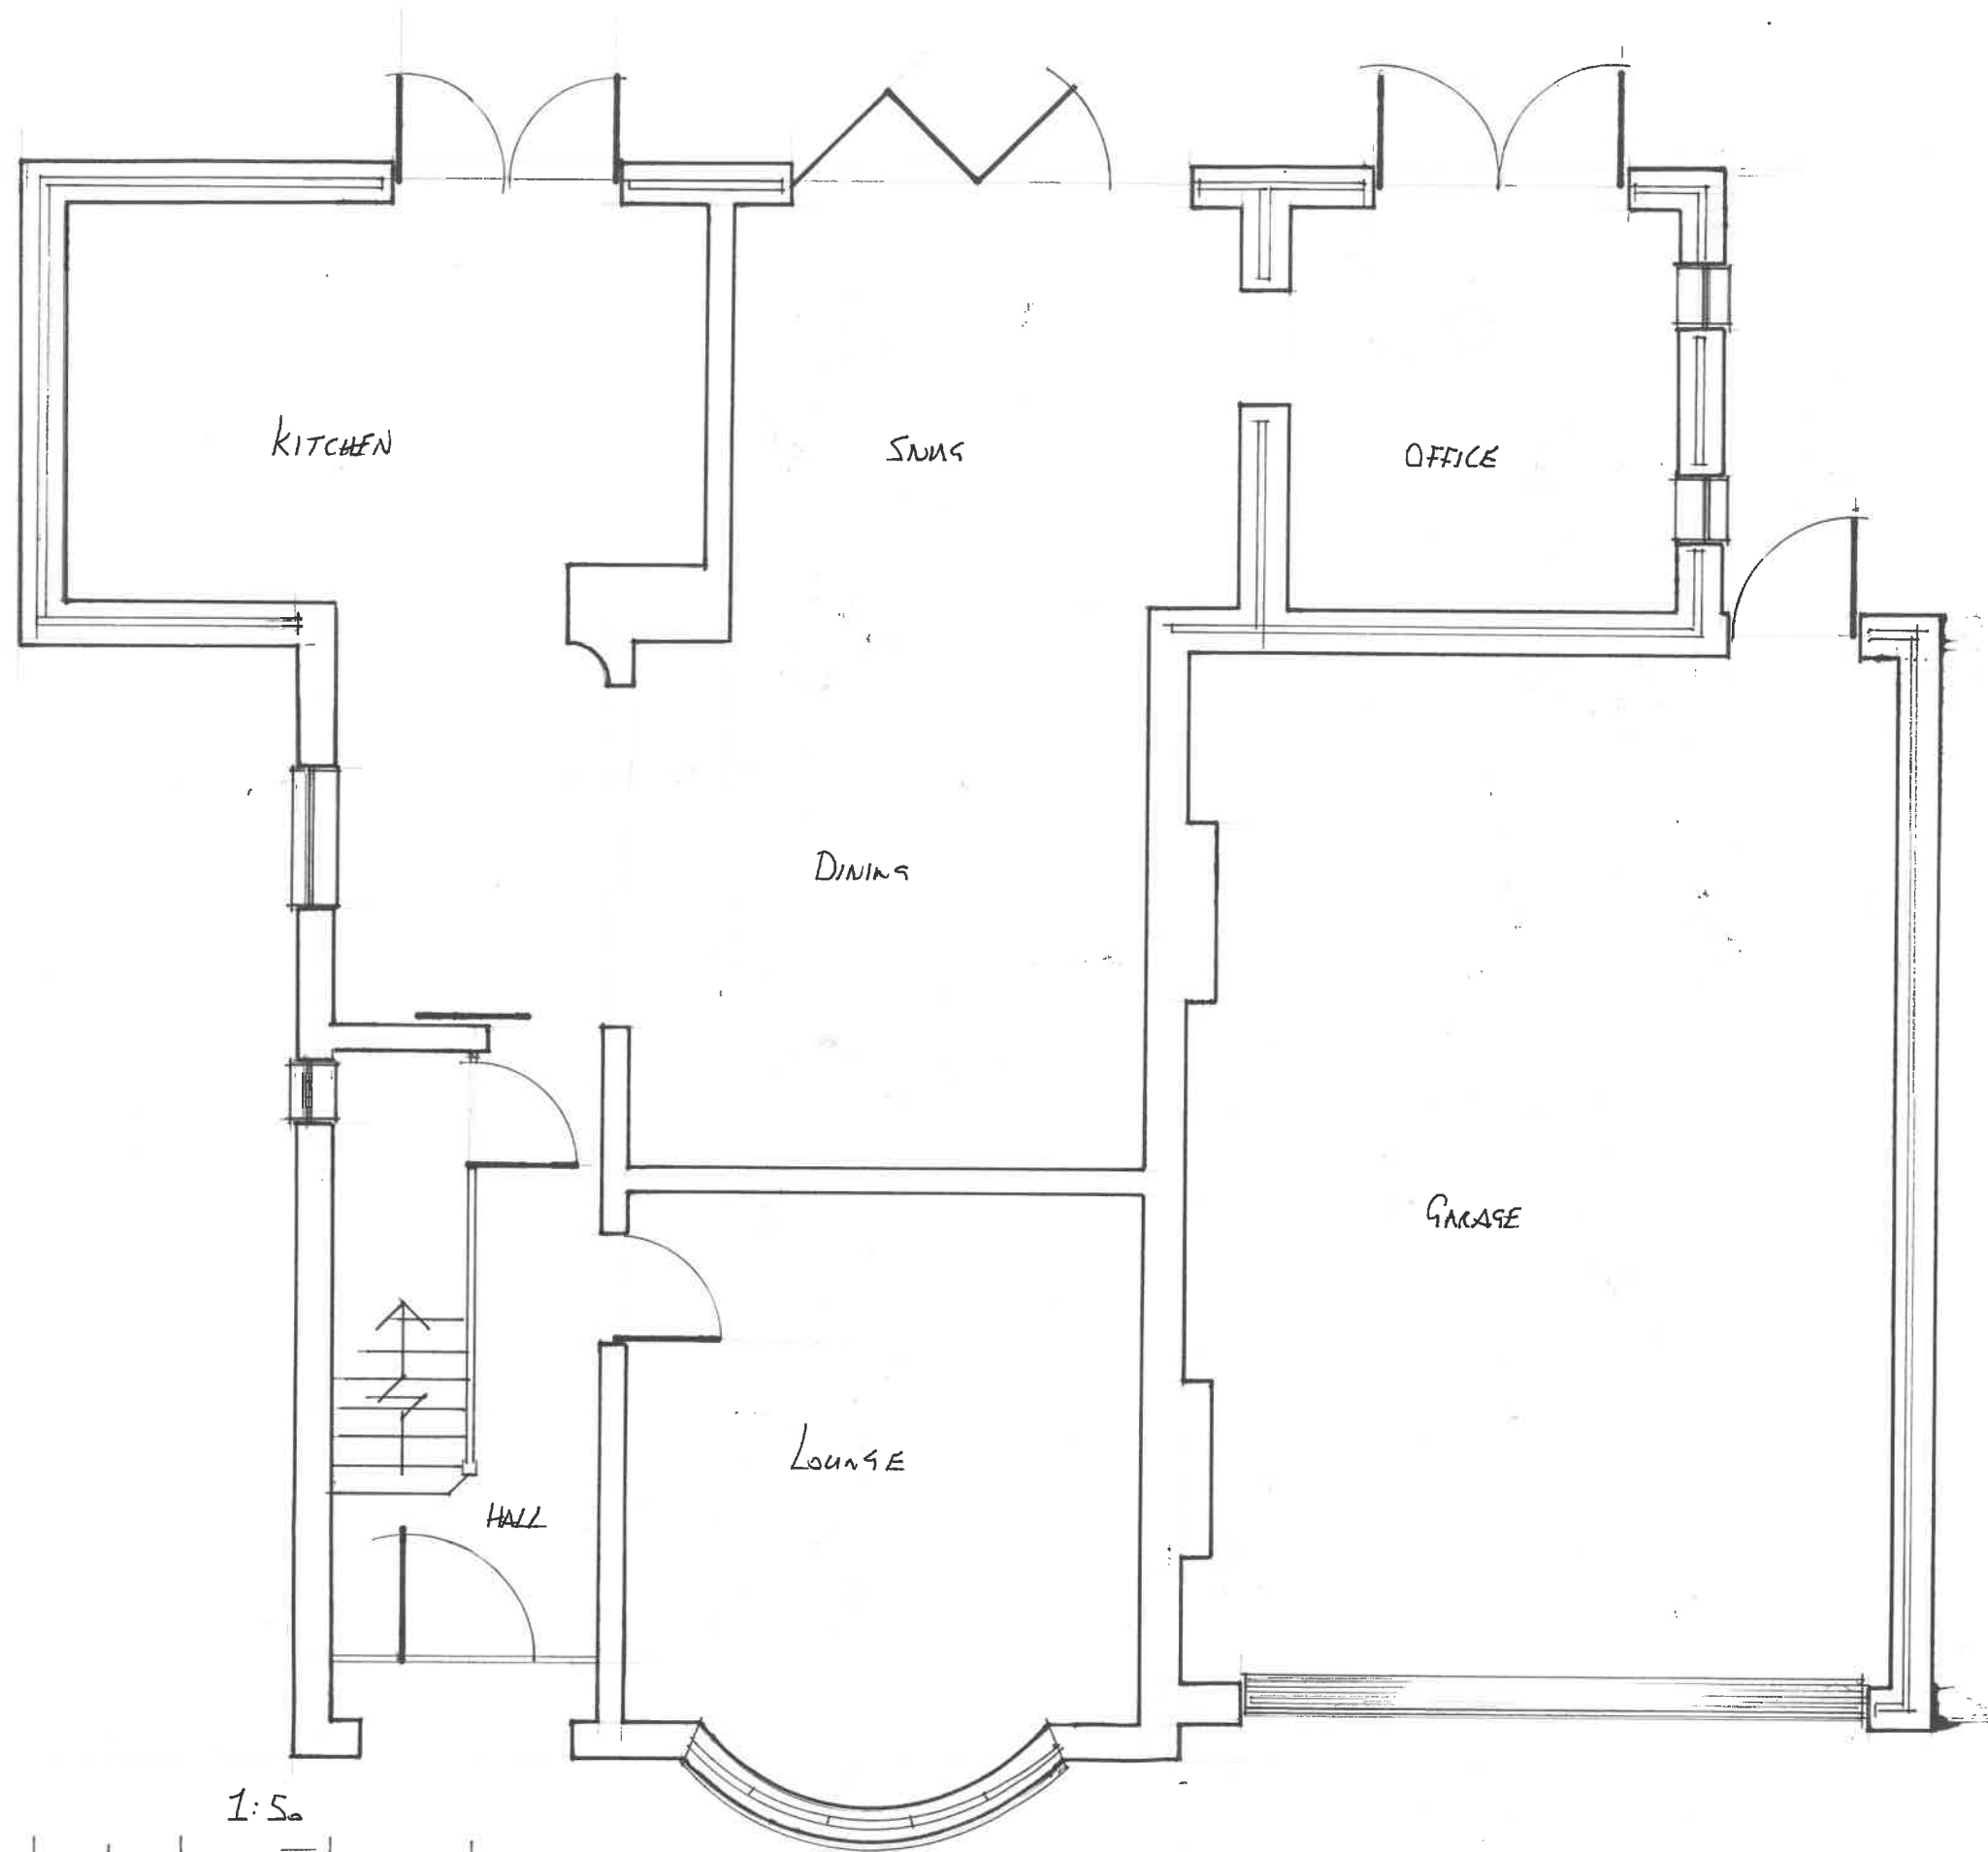

1:50
0 0.5m 1m 2m 3m

DRAWING:
EXISTING GROUND FLOOR
PLAN

SCALE 1:50

BOUNDARY

DRAWING No: 1
Floor Plan.