


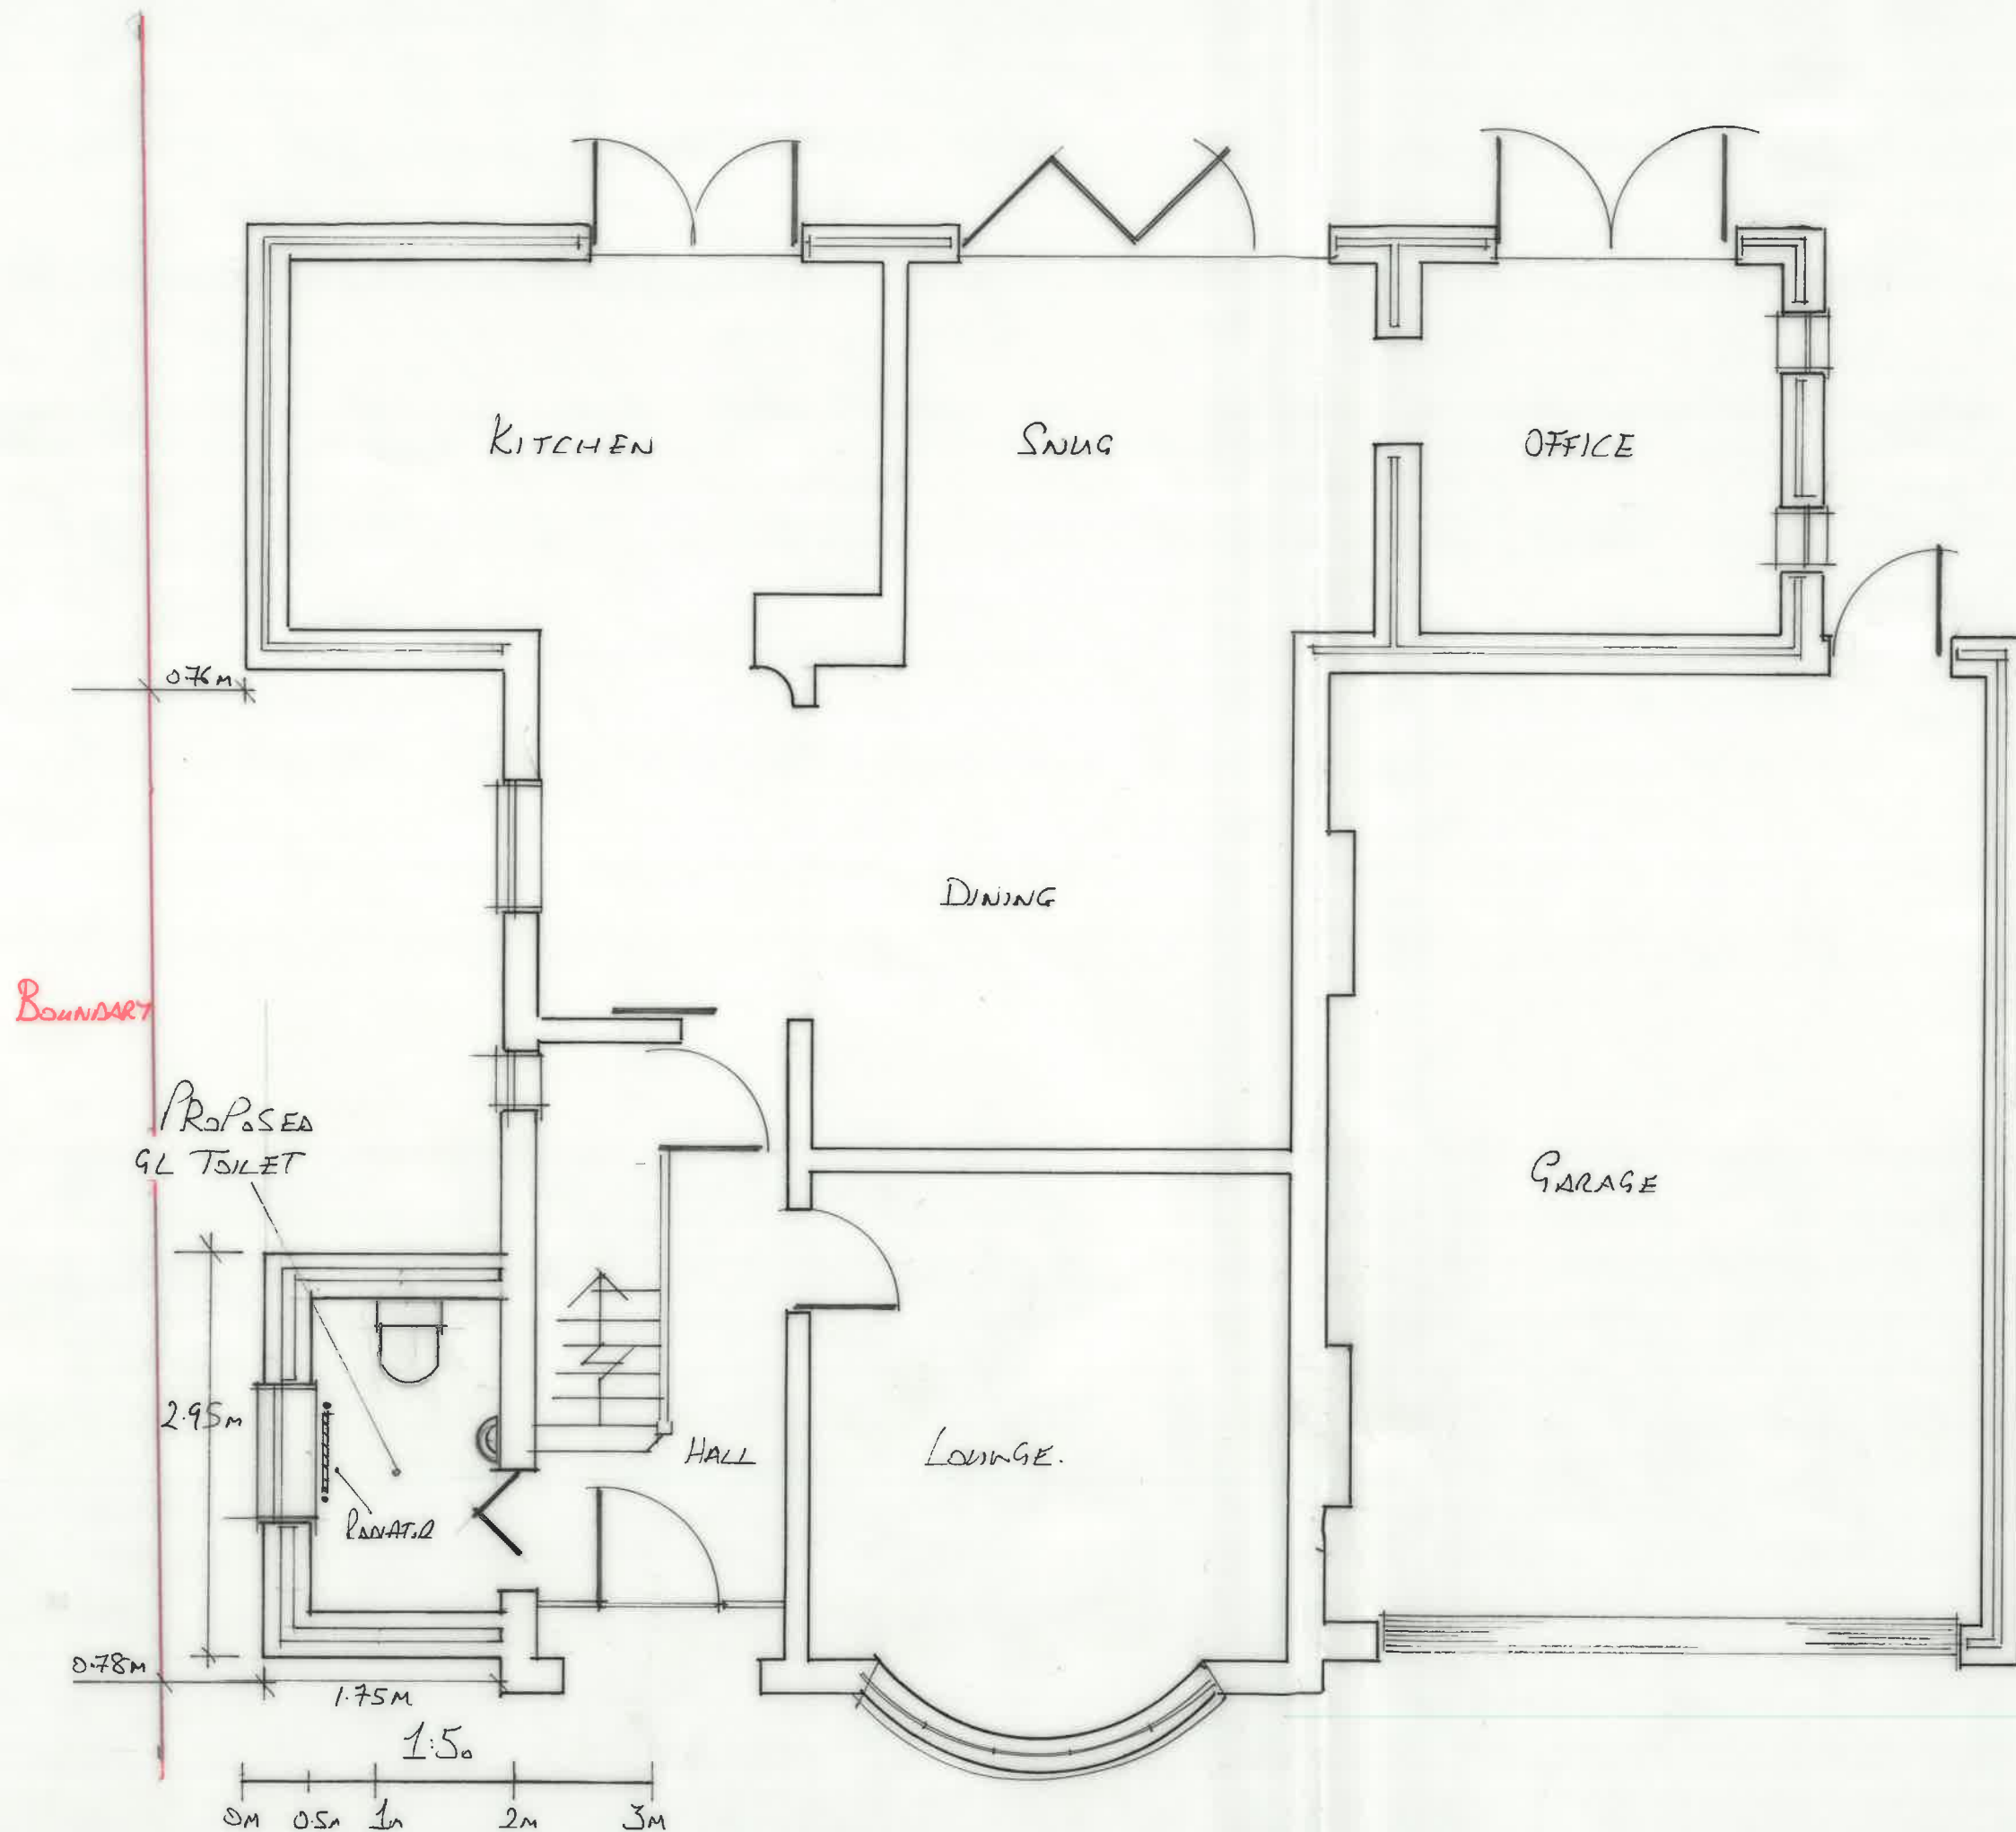

DETAILS OF PROPOSED CLOAKROOM EXTENSION:

- PLAN DRAWING SHOWING APPROX POSITION OF TOILET AND WASH BASIN.
- PROPOSED CLOAKROOM TO HAVE 0.9M WIDTH DOOR FOR DISABLED ACCESS
- FLOOR LEVEL FROM HALL WILL BE LEVEL WITH CLOAKROOM
- OBSCURED SIDE WINDOW WITH TOP OF GLASS VENT
- RADIATOR FED FROM EXISTING CENTRAL HEATING SYSTEM

DRAWING:
GROUND FLOOR PLAN SHOWING
PROPOSED GROUND FLOOR
CLOAKROOM

SCALE: 1:50

DRAWING No: 2