


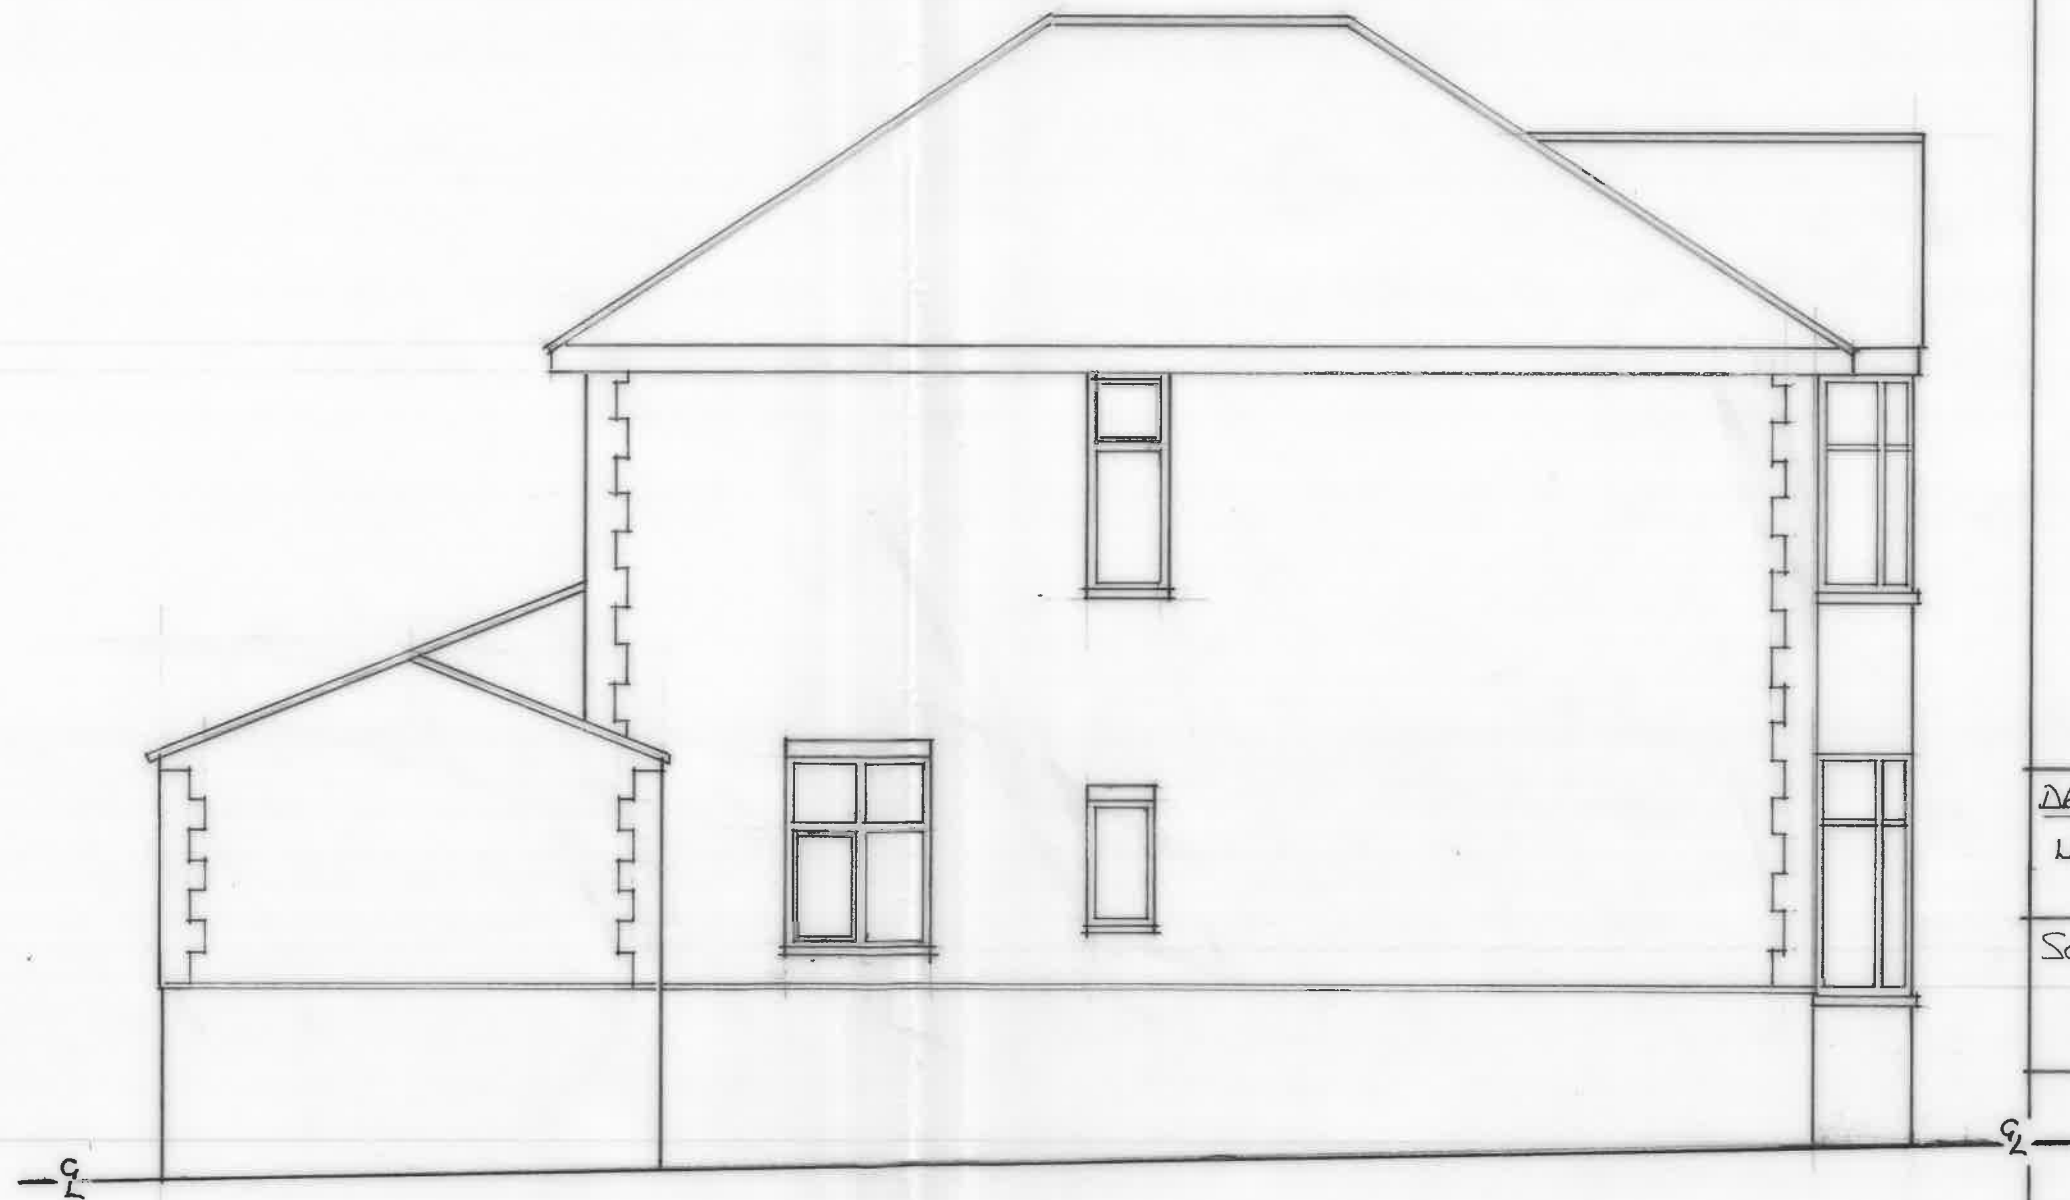

0 0.5m 1m 2m 3m
1:50

DRAWING: EXISTING
WEST ELEVATION

SCALE: 1:50

DRAWING No: 5