






EXISTING SITE LOCATION PLAN 1:1250

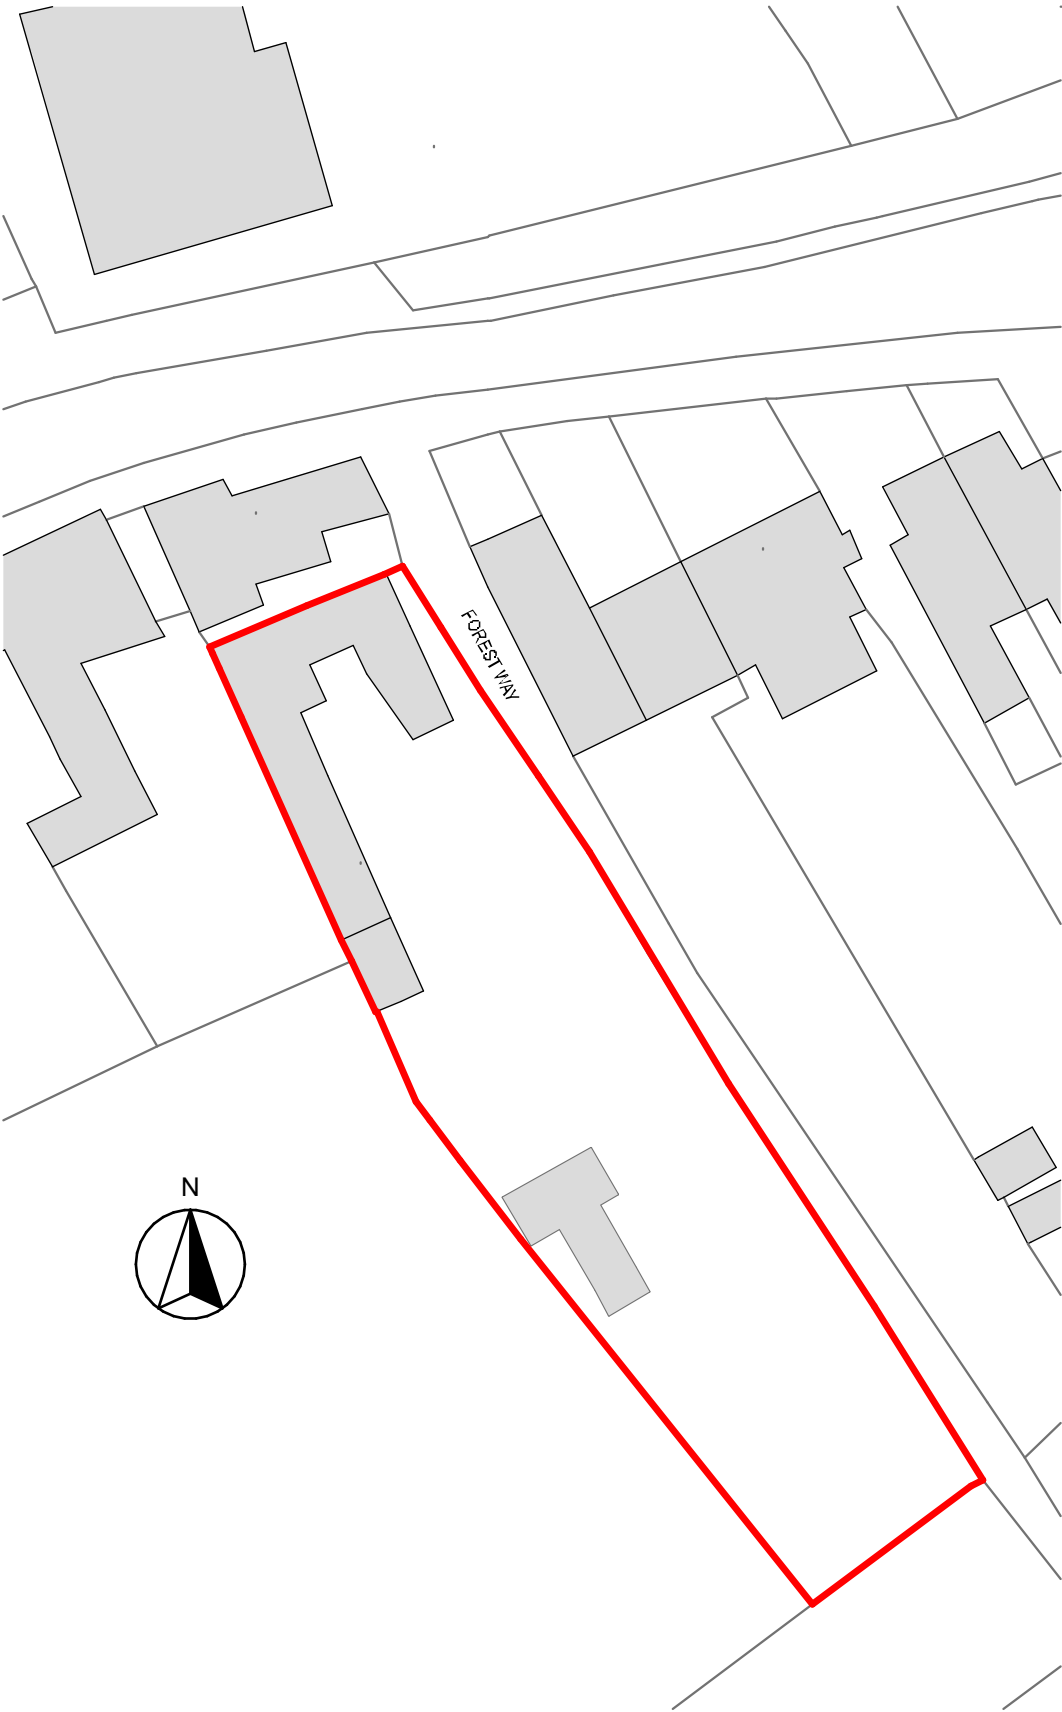


EXISTING SITE LOCATION PLAN 1:500

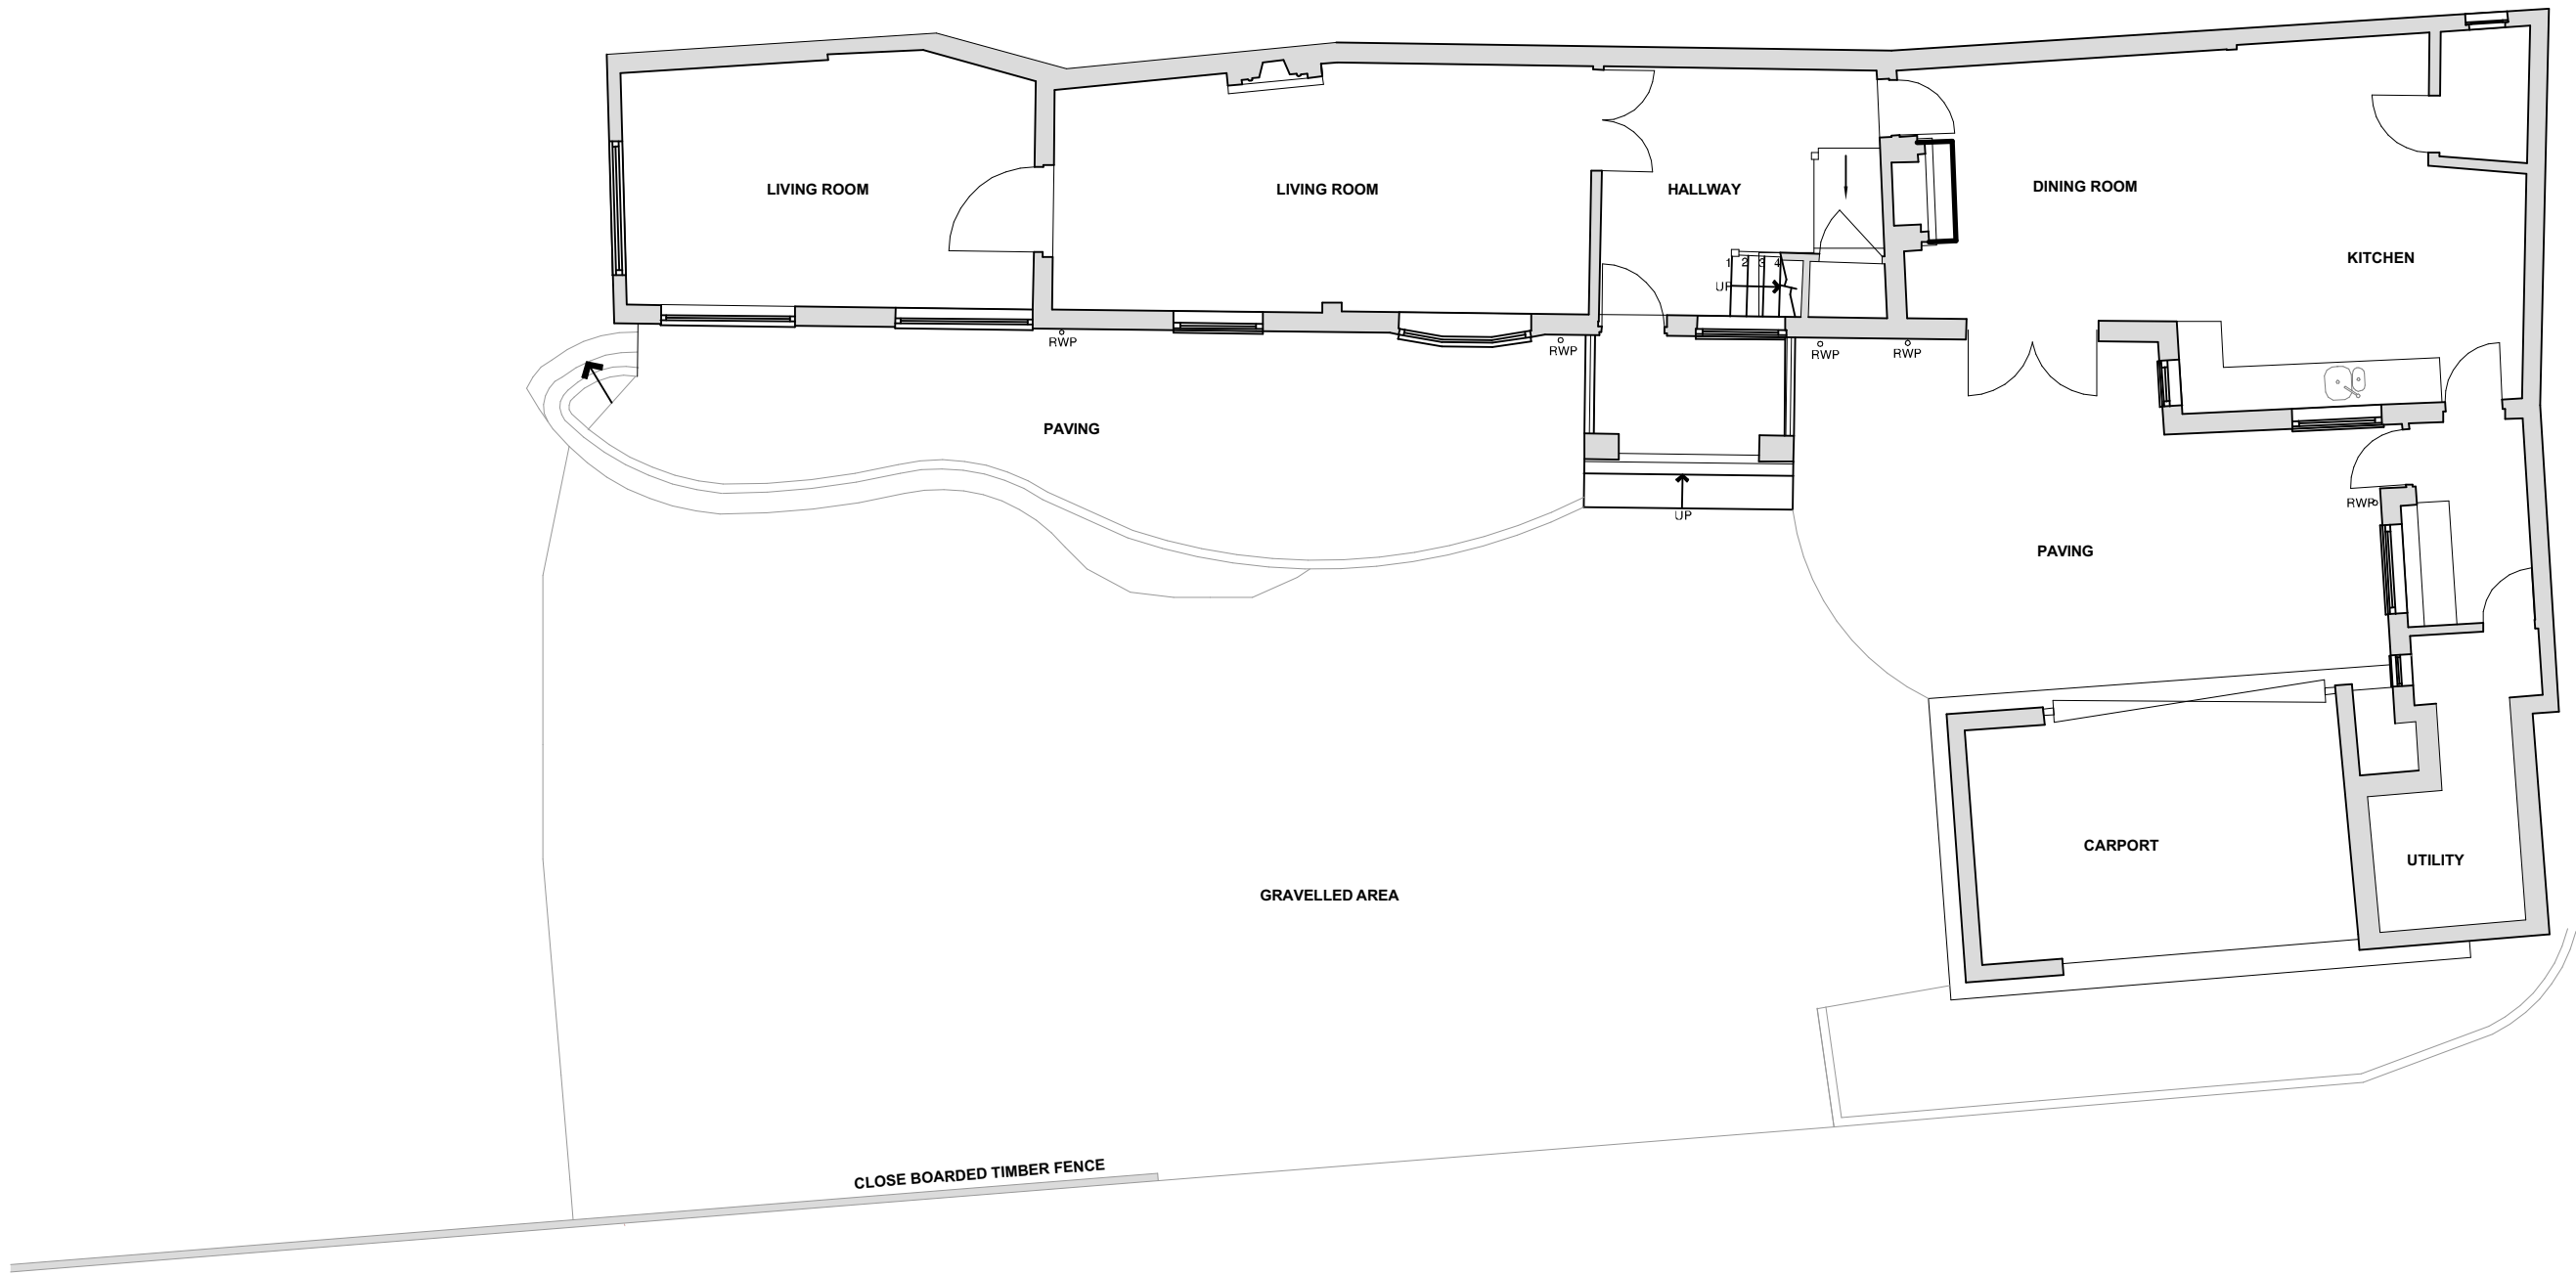

EXISTING FRONT FACING EAST ELEVATION

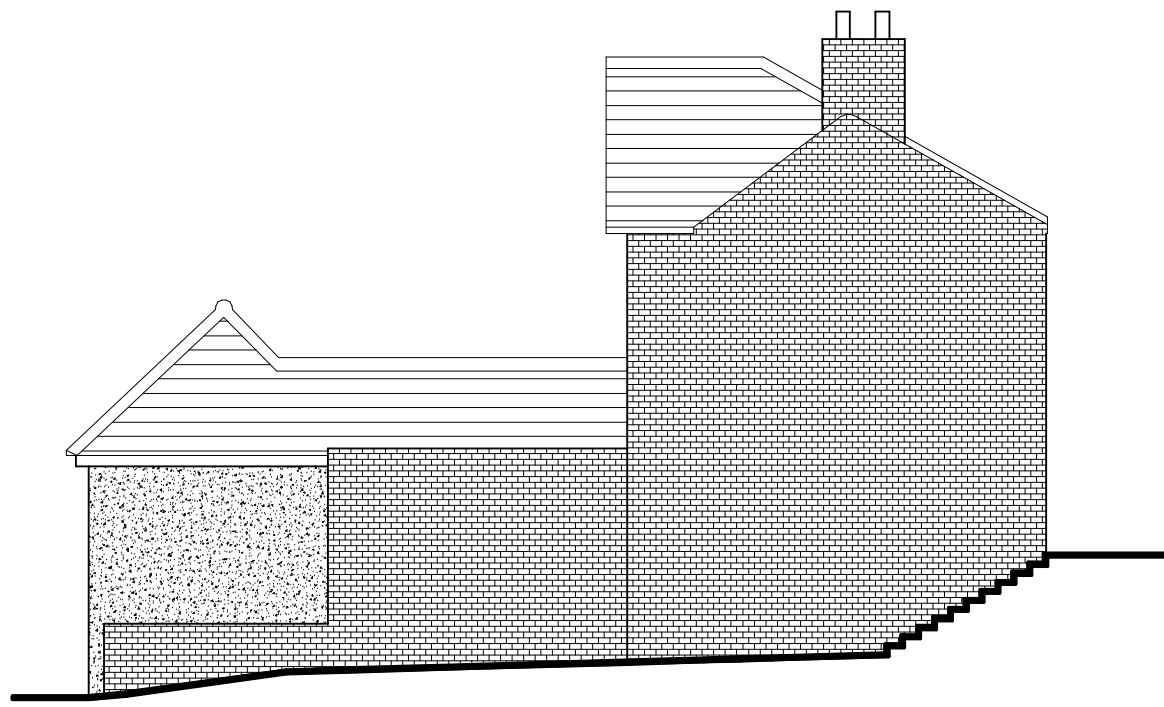

EXISTING SIDE FACING NORTH ELEVATION

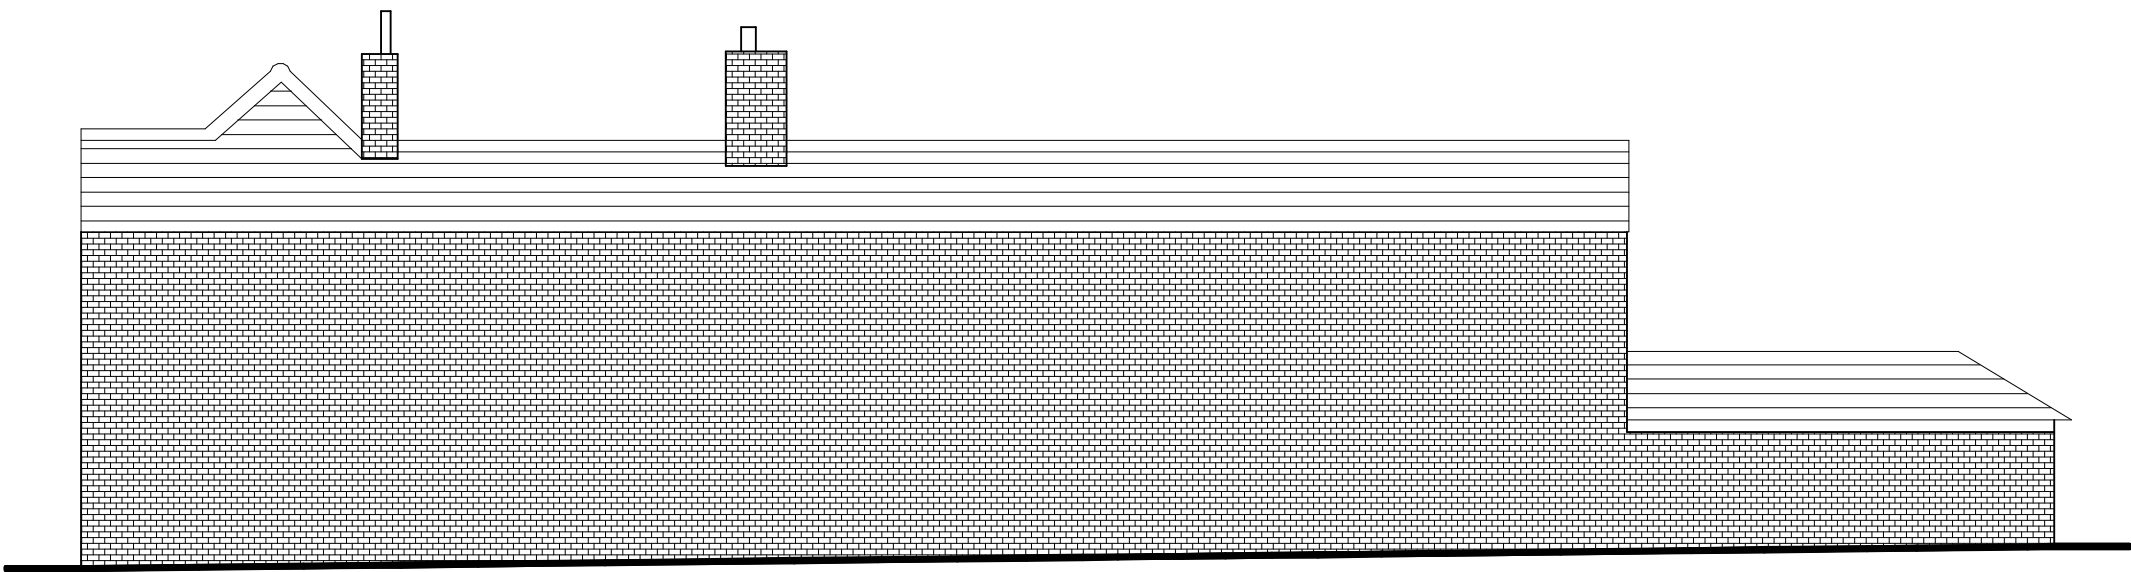

EXISTING REAR FACING WEST ELEVATION



EXISTING SIDE FACING SOUTH ELEVATION



EXISTING FRONT FACING EAST ELEVATION WITH CARPORT

Notes

- 1) This drawing MUST NOT BE SCALED. Unless being used for planning purposes.
- 2) All dimensions to be CHECKED ON SITE and any DISCREPANCY reported to the Architects.
- 3) The site boundary shown is the best assumed from available data and does NOT represent legal ownership.

Revisions.

☐ APPROVAL	☐ INFORMATION
☐ PRELIMINARY	☐ FOR CONSTRUCTION

Project

YEOMANS COTTAGE
2 FOREST WAY
DESFORD
LE9 9GH

Client

MR & MRS SMYTHE

Drawing Title

EXISTING INFORMATION

Drawing By

PJT

Checked By

JHS

Date

AUGUST 2024

Scale

1:100 @ A1

Drawing Number

7998 / 01

Revision

UNIT 4B
FIR TREE LANE
GROBY
LEICESTERSHIRE
LE6 0PH
TEL: 018 254 7868
EMAIL: enquiries@gwh.co.uk
www.gwh.co.uk

