


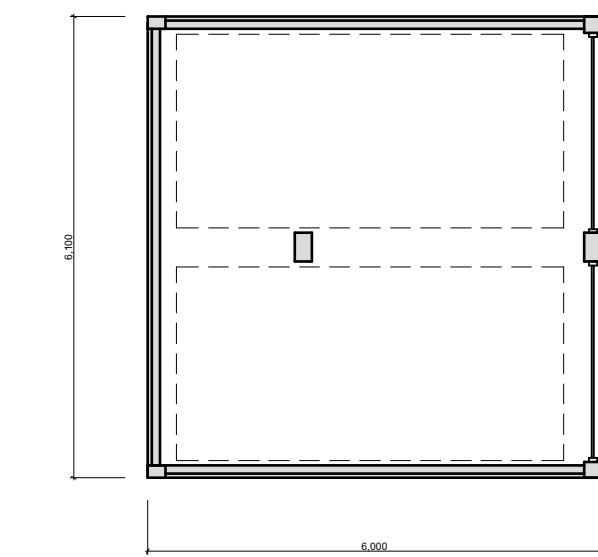


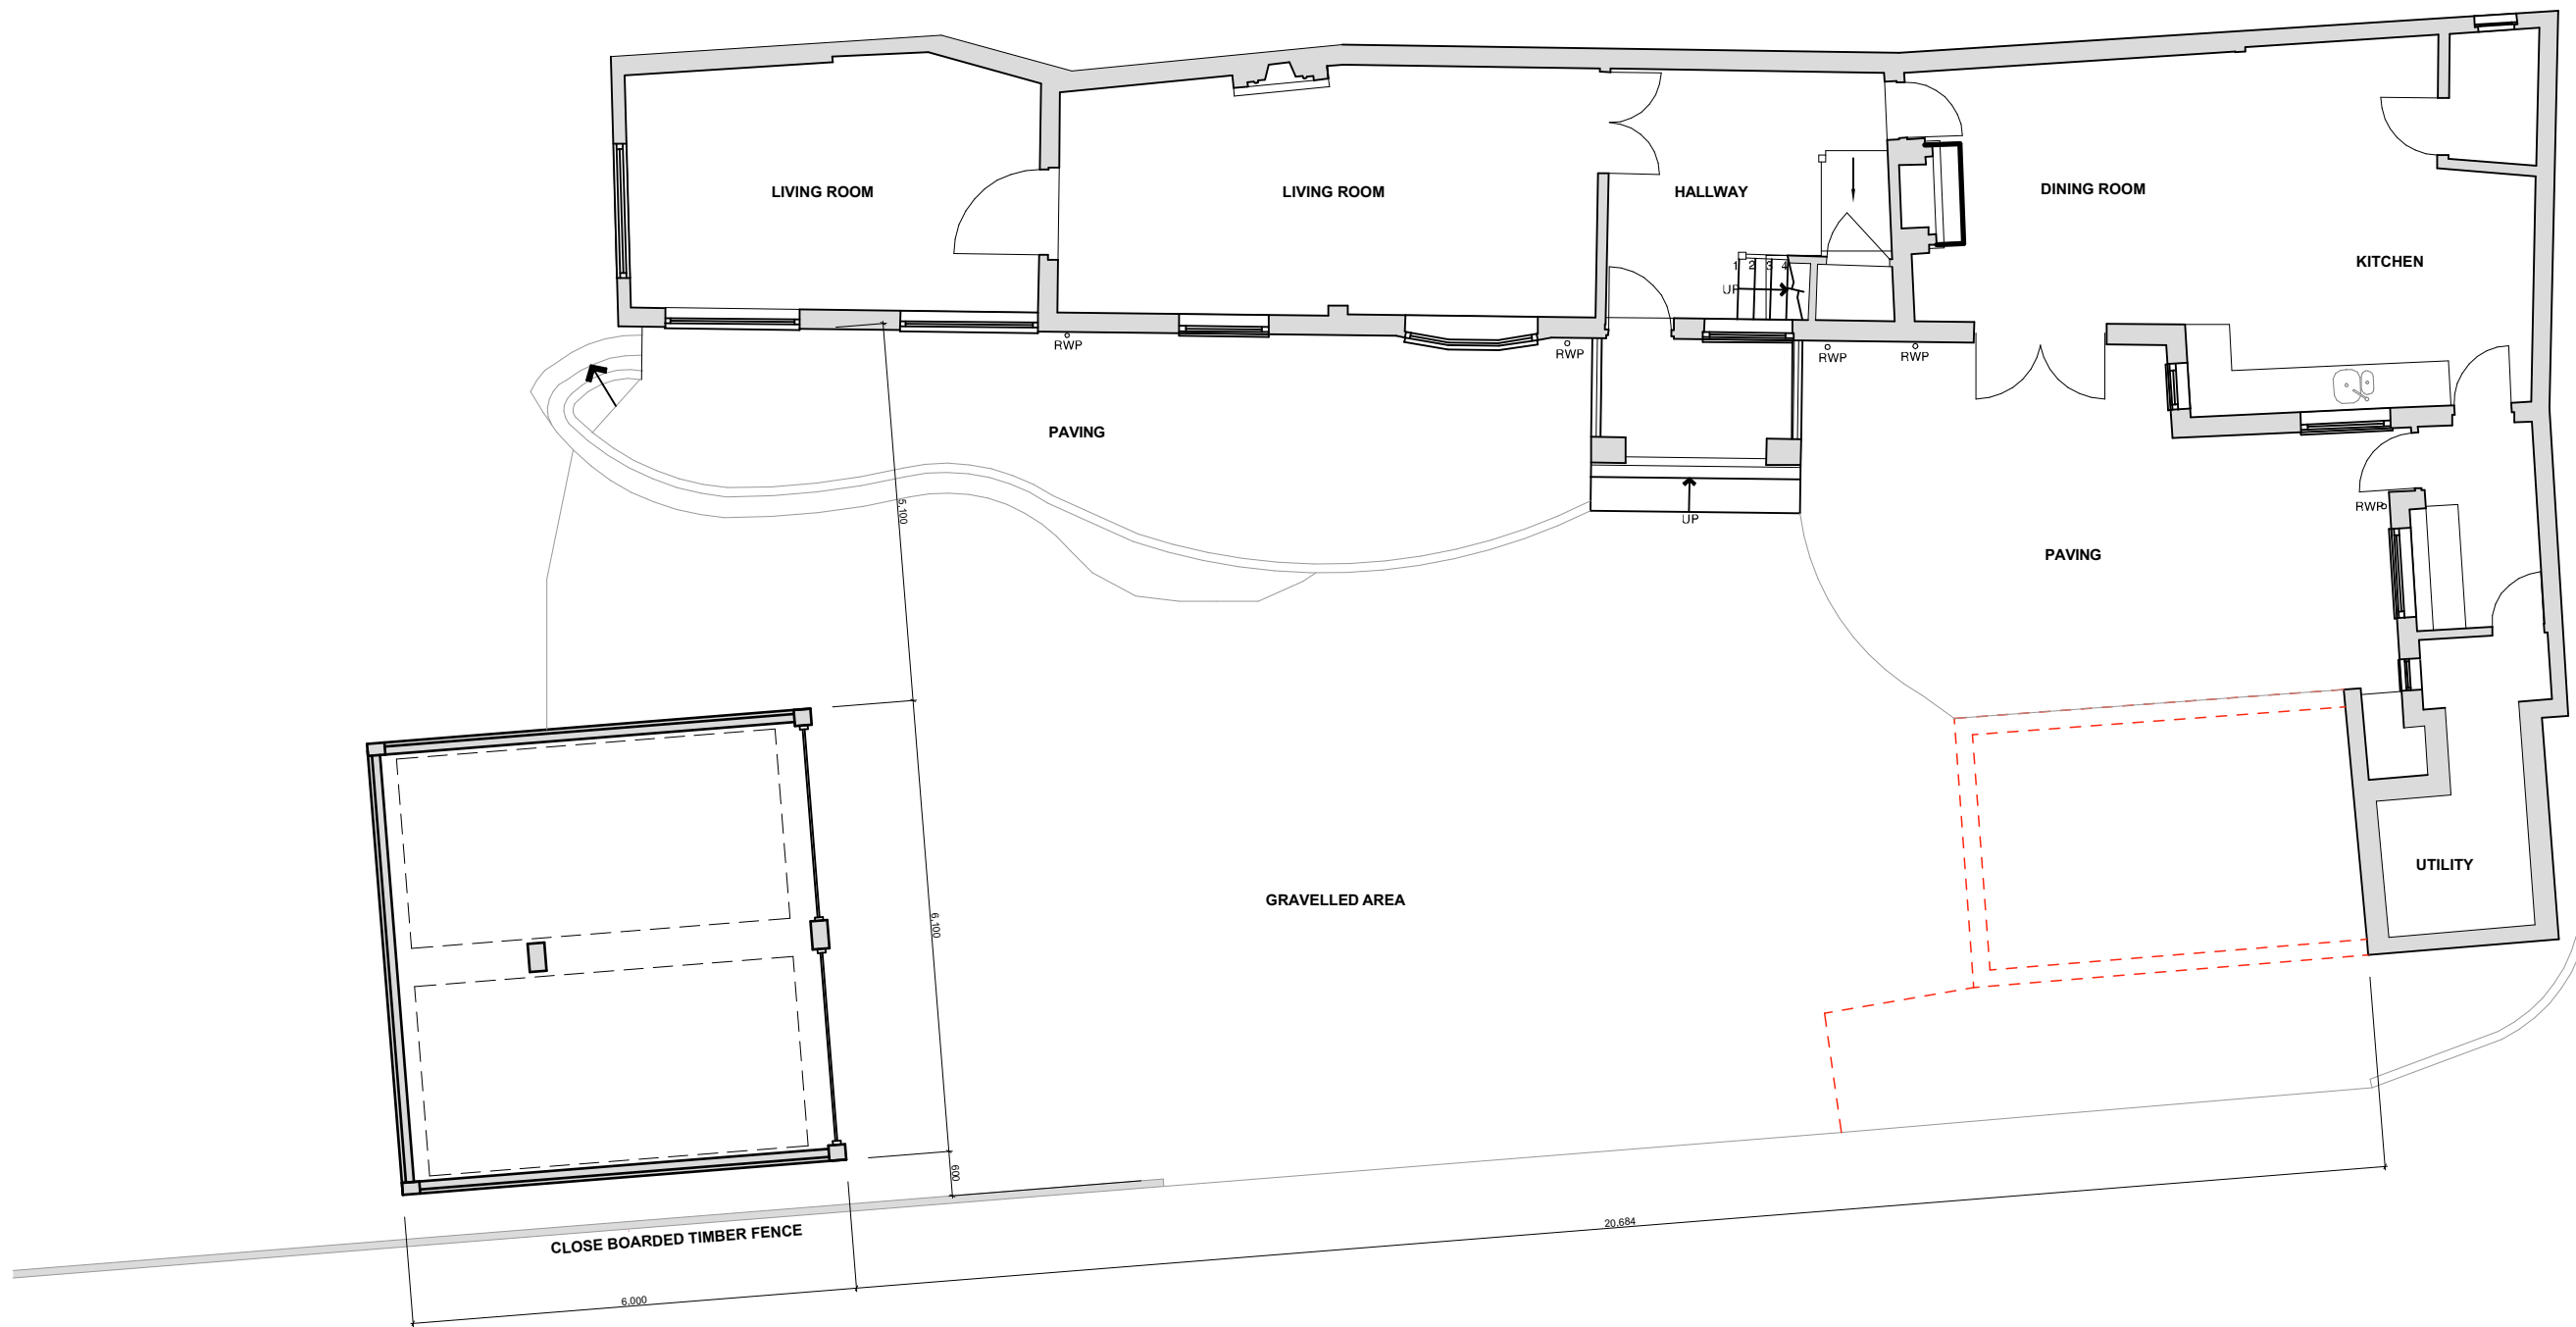


PLAN ON PROPOSED WOODEN GARAGE

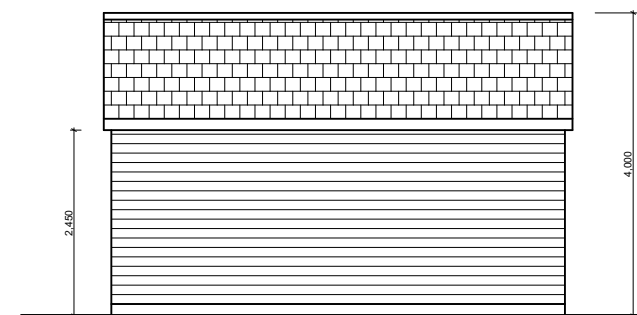


PROPOSED SIDE ELEVATION

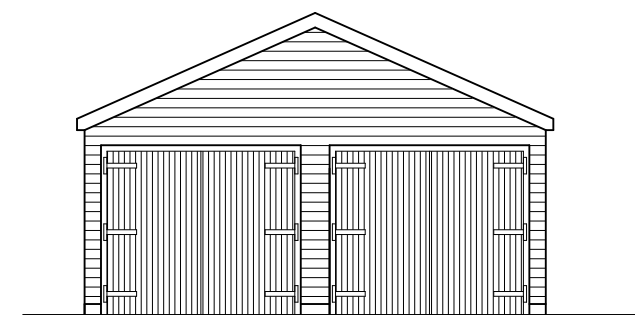

PROPOSED FRONT ELEVATION

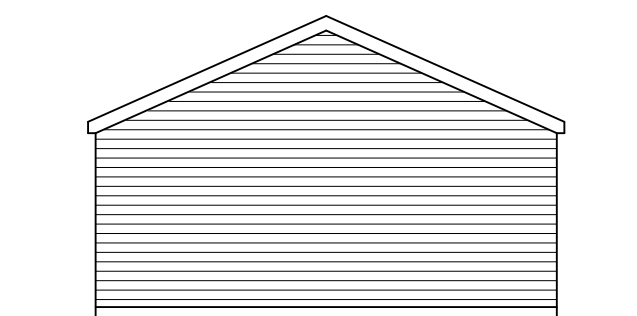


PROPOSED REAR ELEVATION

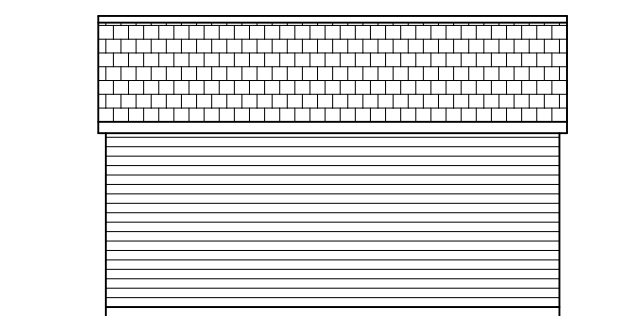


PROPOSED SIDE ELEVATION



PROPOSED FRONT FACING EAST ELEVATION

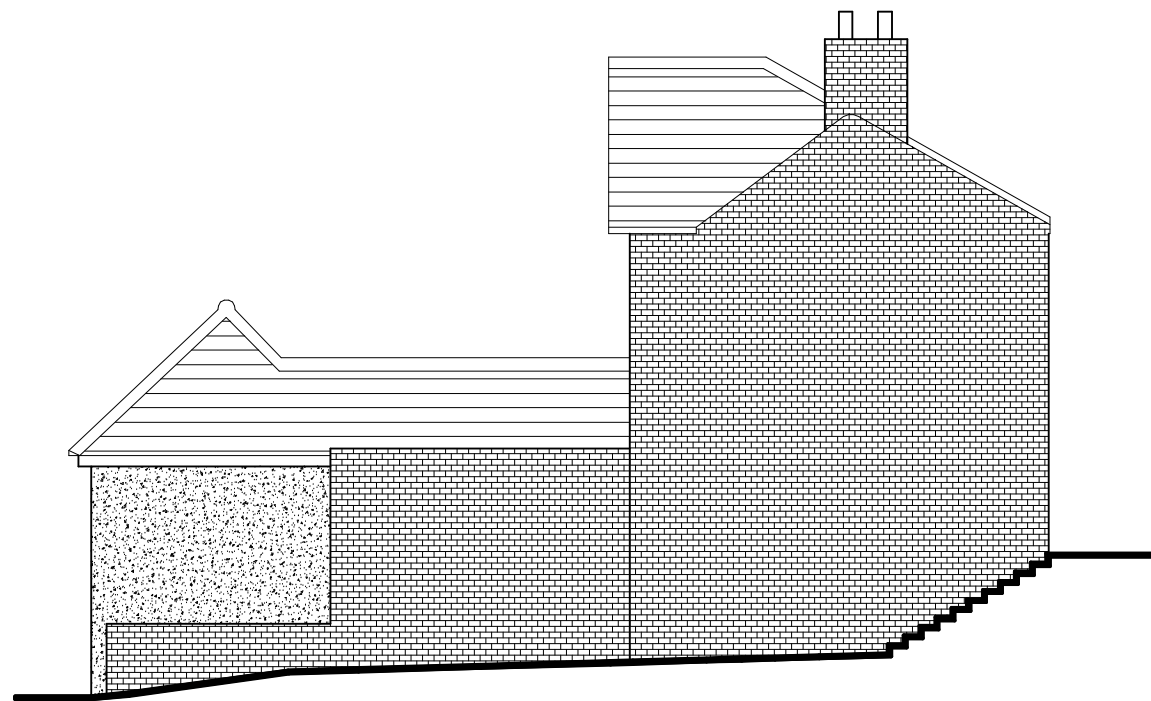

PROPOSED SIDE FACING NORTH ELEVATION

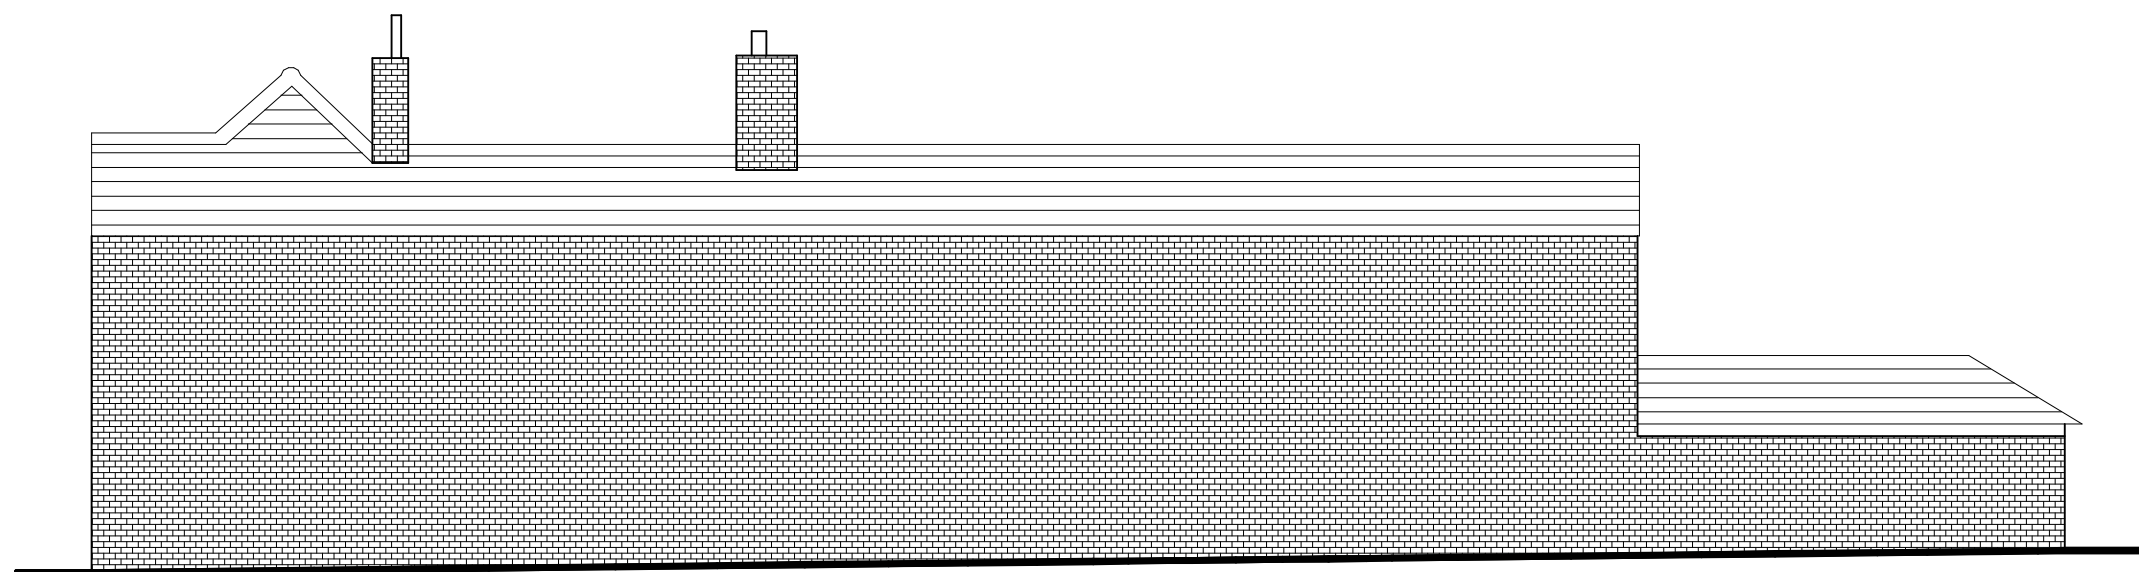

PROPOSED REAR FACING WEST ELEVATION



PROPOSED SIDE FACING SOUTH ELEVATION



PROPOSED FRONT FACING EAST ELEVATION WITH CARPORT

Notes

- 1) This drawing MUST NOT BE SCALED. Unless being used for planning purposes.
- 2) All dimensions to be CHECKED ON SITE and any DISCREPANCY reported to the Architects.
- 3) The site boundary shown is the best assumed from available data and does NOT represent legal ownership.

Revisions.

- | | |
|--------------------------------------|---|
| ☐ APPROVAL | ☐ INFORMATION |
| ☐ PRELIMINARY | ☐ FOR CONSTRUCTION |

Project

YEOMANS COTTAGE
2 FOREST WAY
DESFORD
LE9 9GH

Client

MR & MRS SMYTHE

Drawing Title

PROPOSED INFORMATION

Drawing By

PJT

Checked By

JHS

Date

AUGUST 2024

Scale

1:100 @ A1

Drawing Number

7998 / 02

Revision

UNIT 4B
FIR TREE LANE
GROBY
LEICESTERSHIRE
LE6 0PH
TEL: 0116 254 7868
EMAIL: enquiries@gwh.co.uk
www.gwh.co.uk

