



Front Elevation




Rear Elevation



Side Elevation




Side Elevation

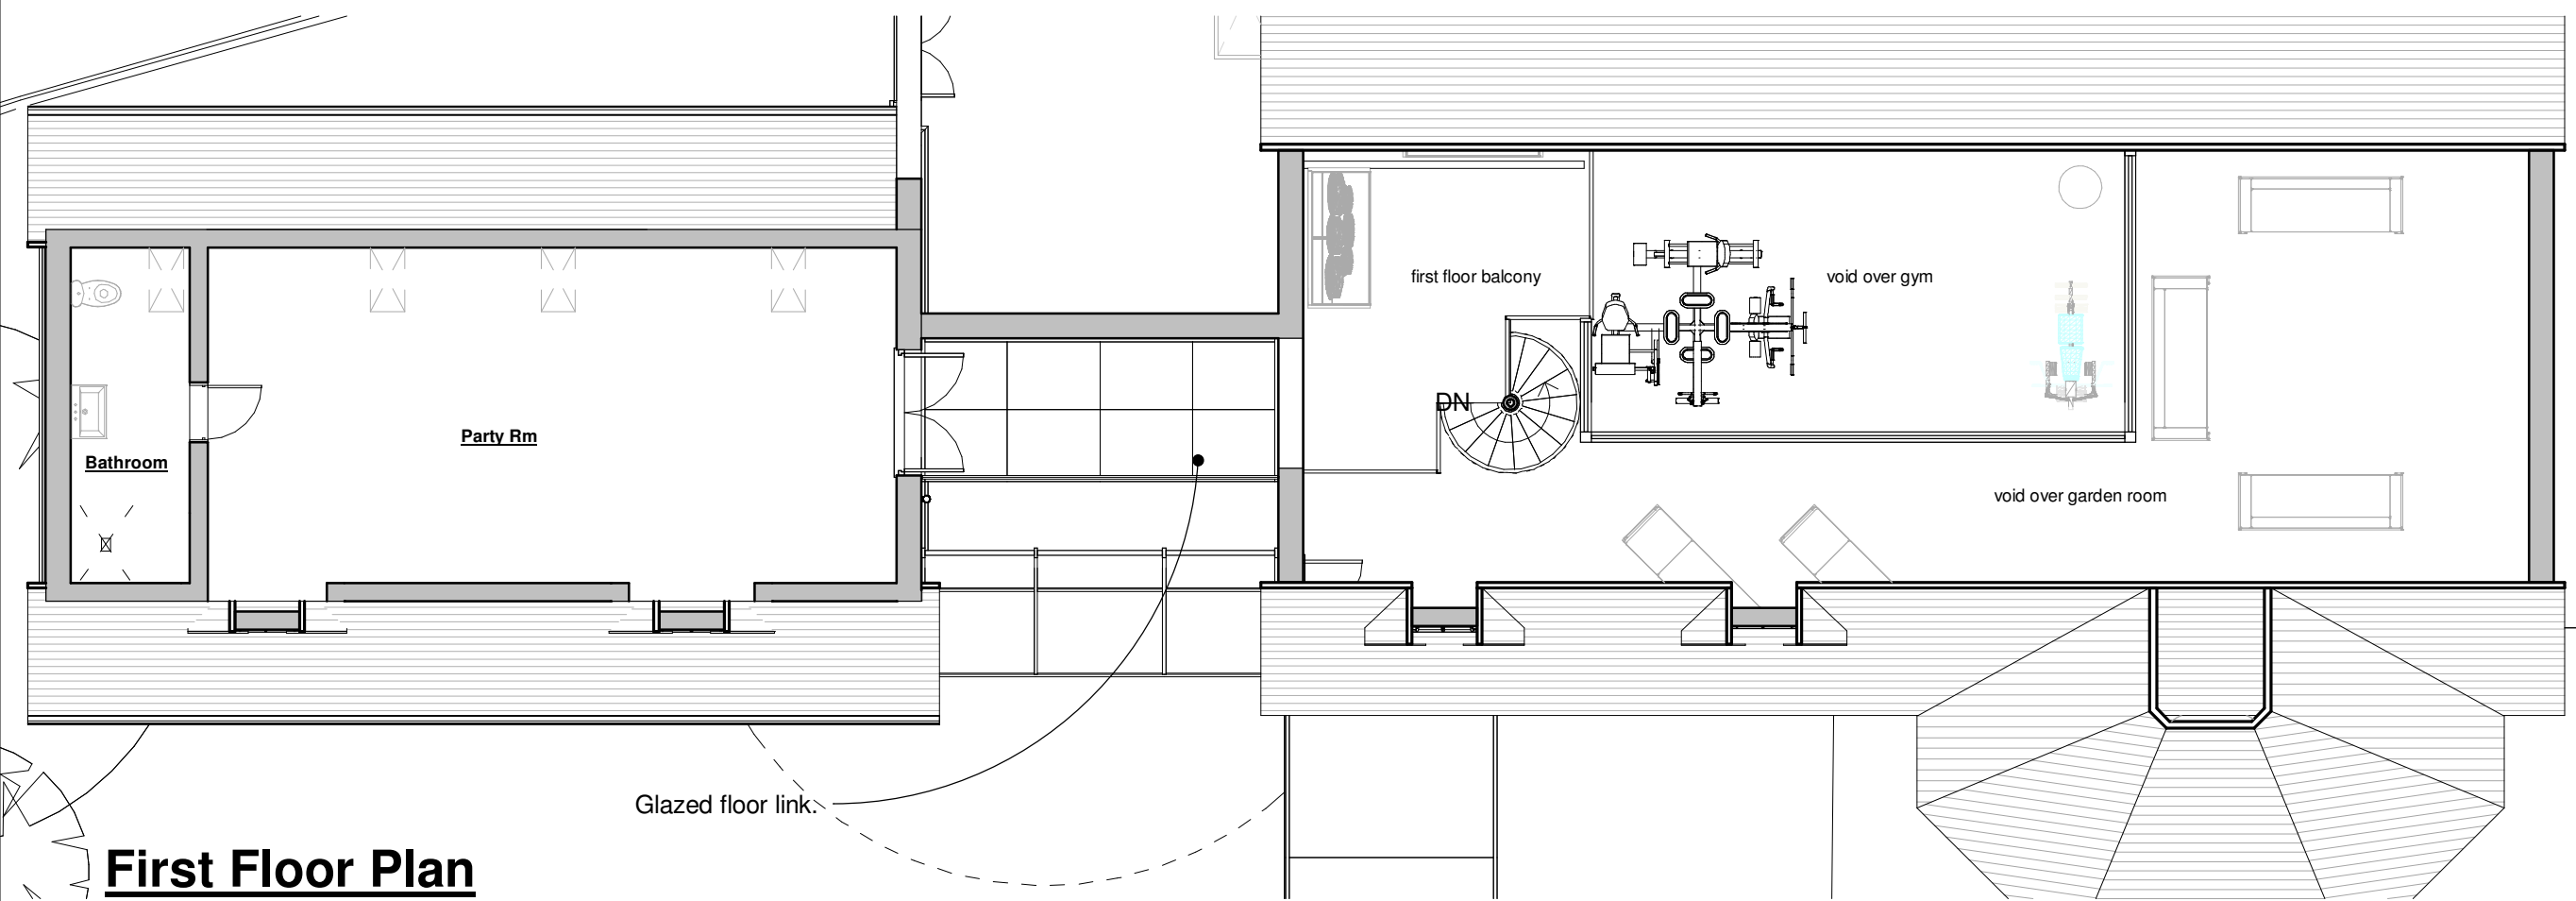

First Floor Plan




3D view - NTS

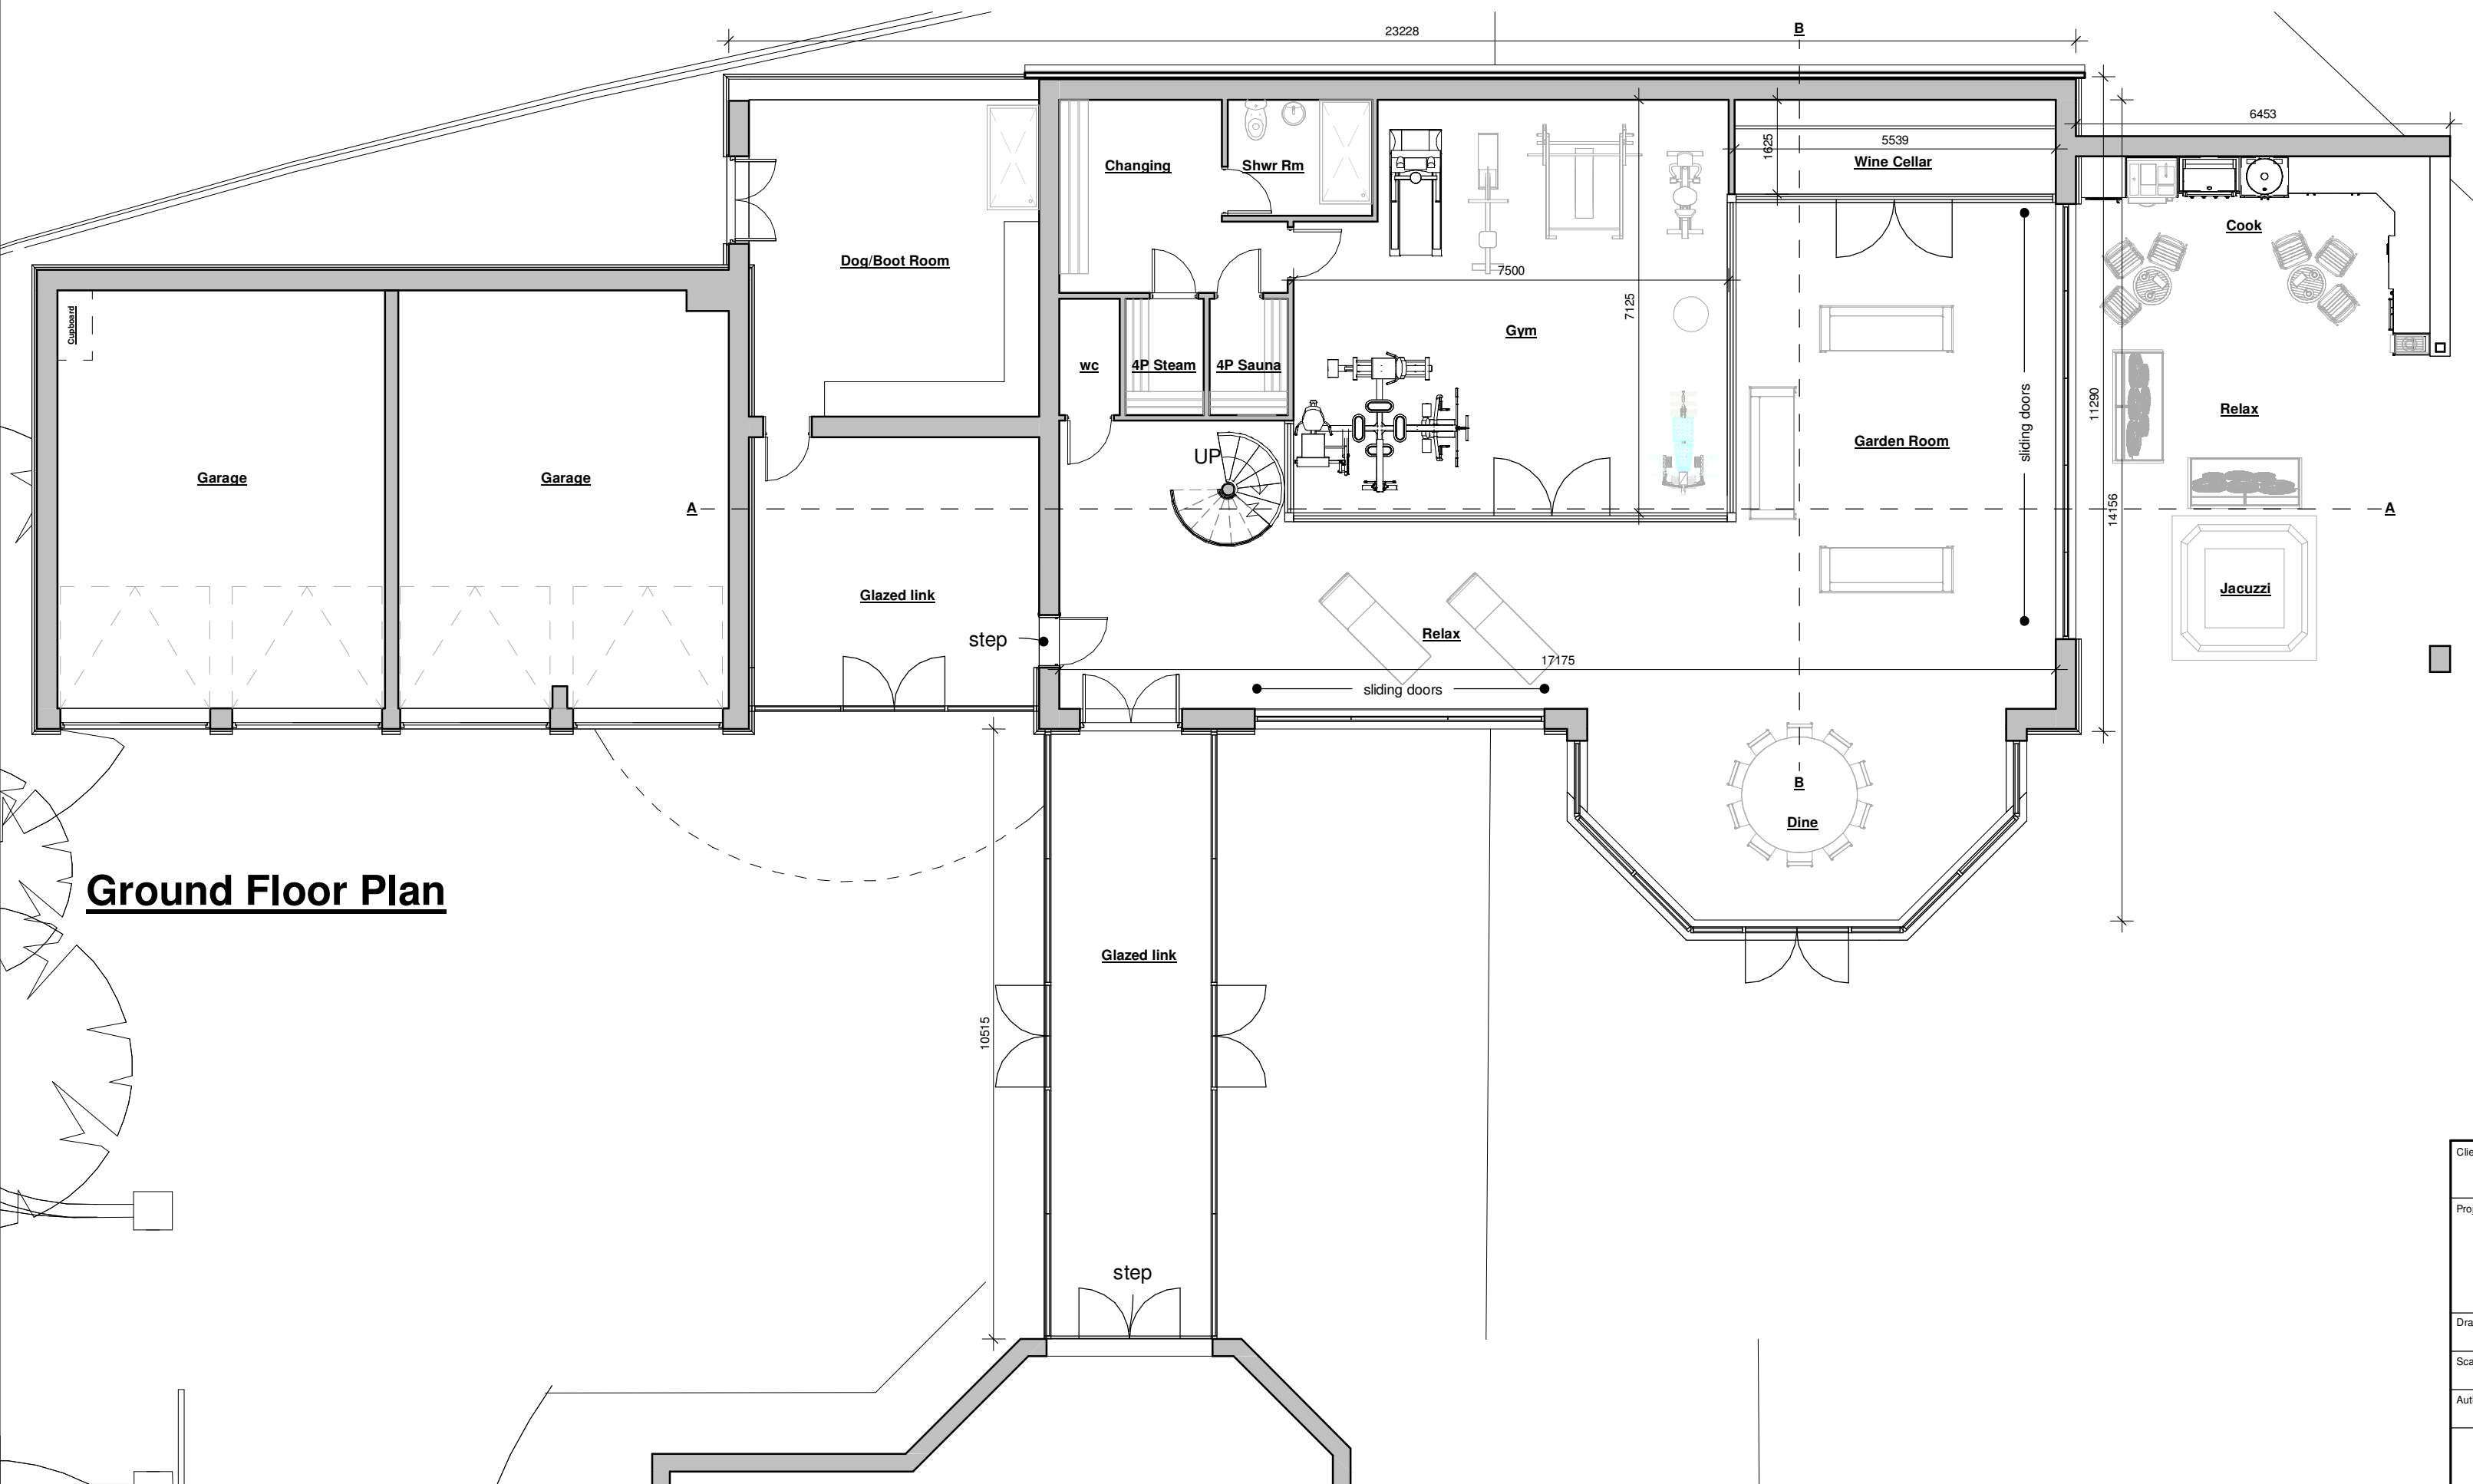


Ground Floor Plan



Section A - A
1:200

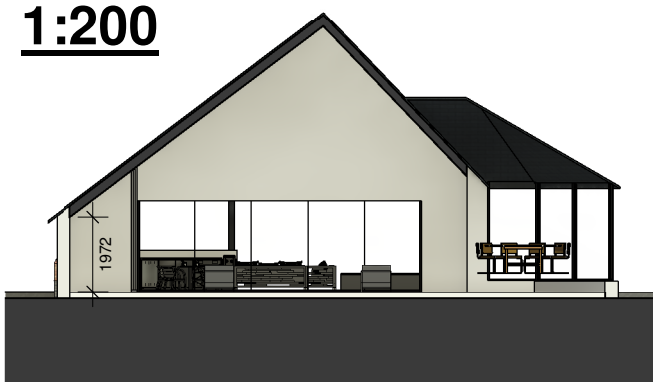

Section B - B
1:200

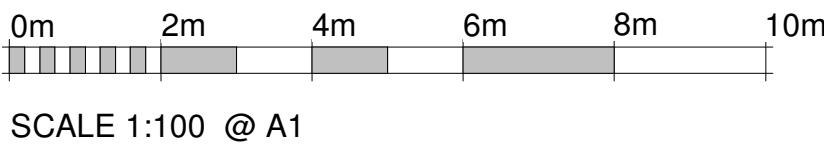

SCALE 1:100 @ A1

Client Mr and Mrs Taylor			hayward ARCHITECTS LTD 19 Station Road Hinckley Leicestershire LE10 1AW Tel: 01455 635 665 Fax: 01455 618 971 www.hayward-architects.co.uk	
Project Title Proposed Swimming Pool Leachmore Workhouse Lane, Burbage				
Drawing Title Scheme 1				
Scale 1:100	Date Sept 23	Sheet A1	Job No. 23 / 82	Drawing No. 02D
Author LJW	-		Status PLANNING	
THE COPYRIGHT OF THIS DRAWING IS VESTED IN HAYWARD ARCHITECTS LTD. REPRODUCTION IN ANY FORM OR BY ANY MEANS WITHOUT THE WRITTEN PERMISSION OF THE COPYRIGHT HOLDER, OR COPIES OF THIS DRAWING AND ONLY 1 FIGURED DIMENSION ARE TO BE USED				