

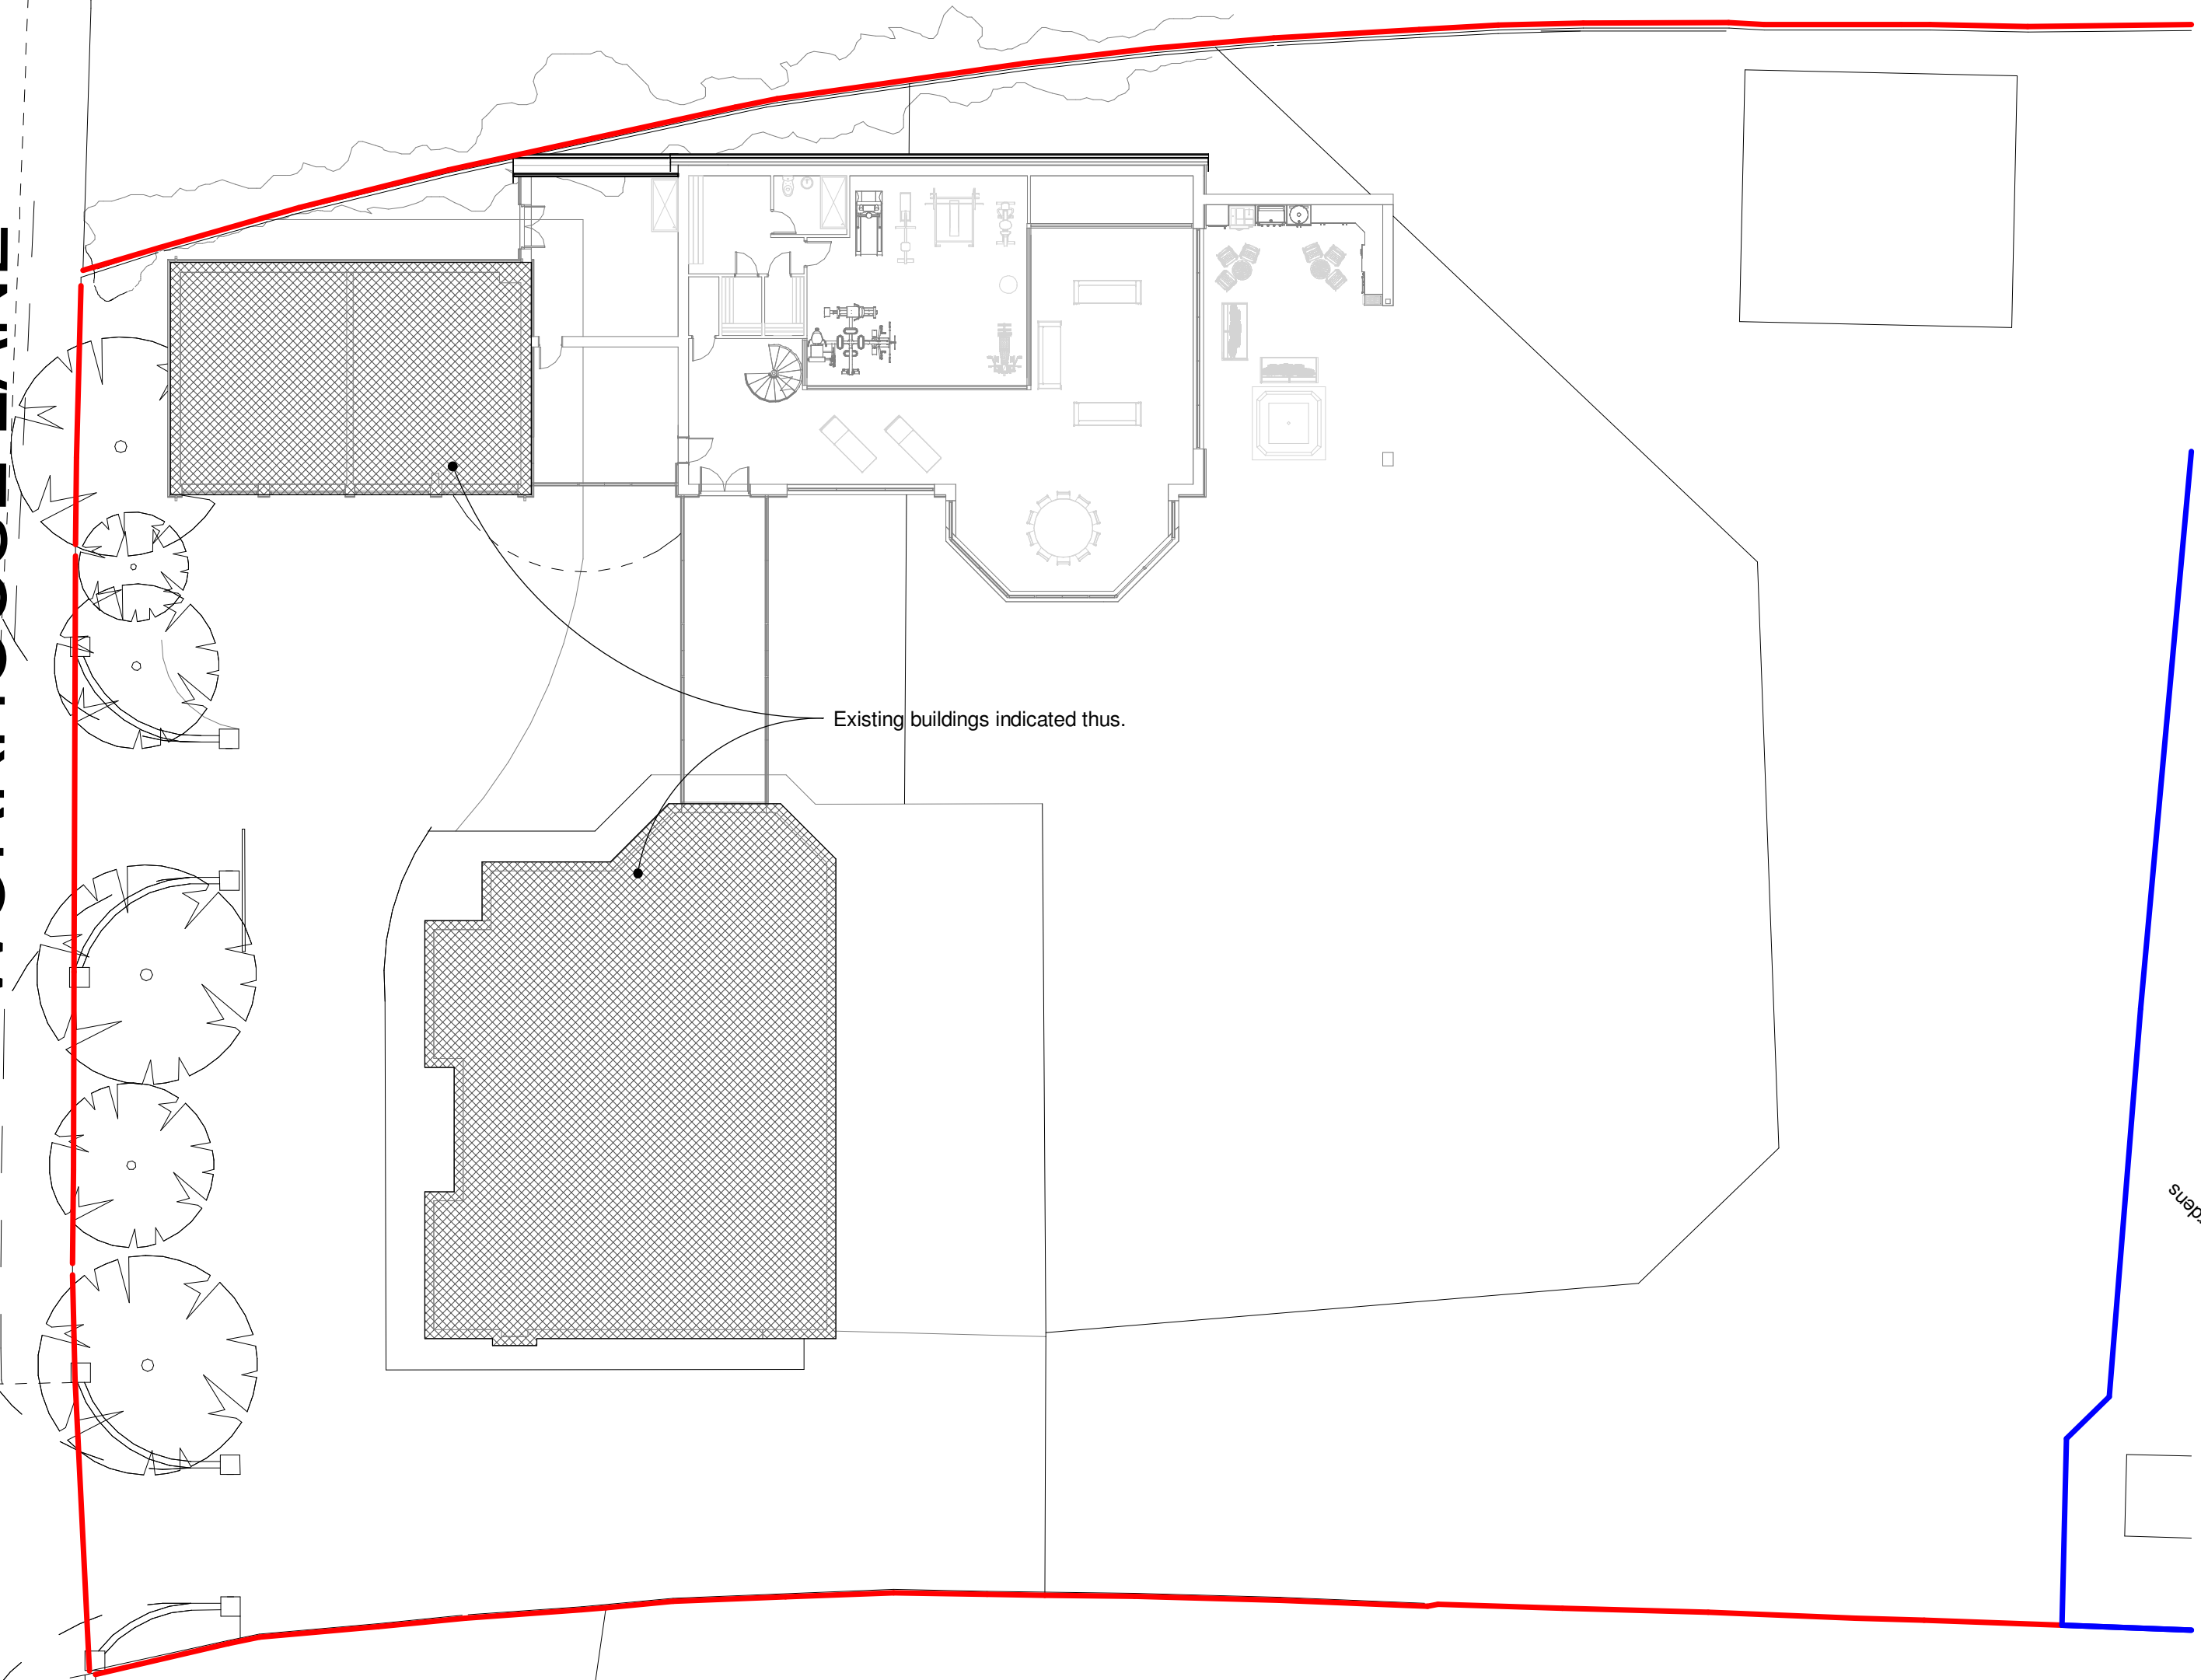


WORKHOUSE LANE

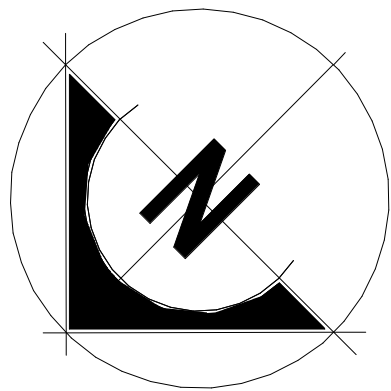

Site Plan - 1:200

 


SCALE 1:200 @ A2

Site Location Plan - 1:1250



SCALE 1:1250 @ A2

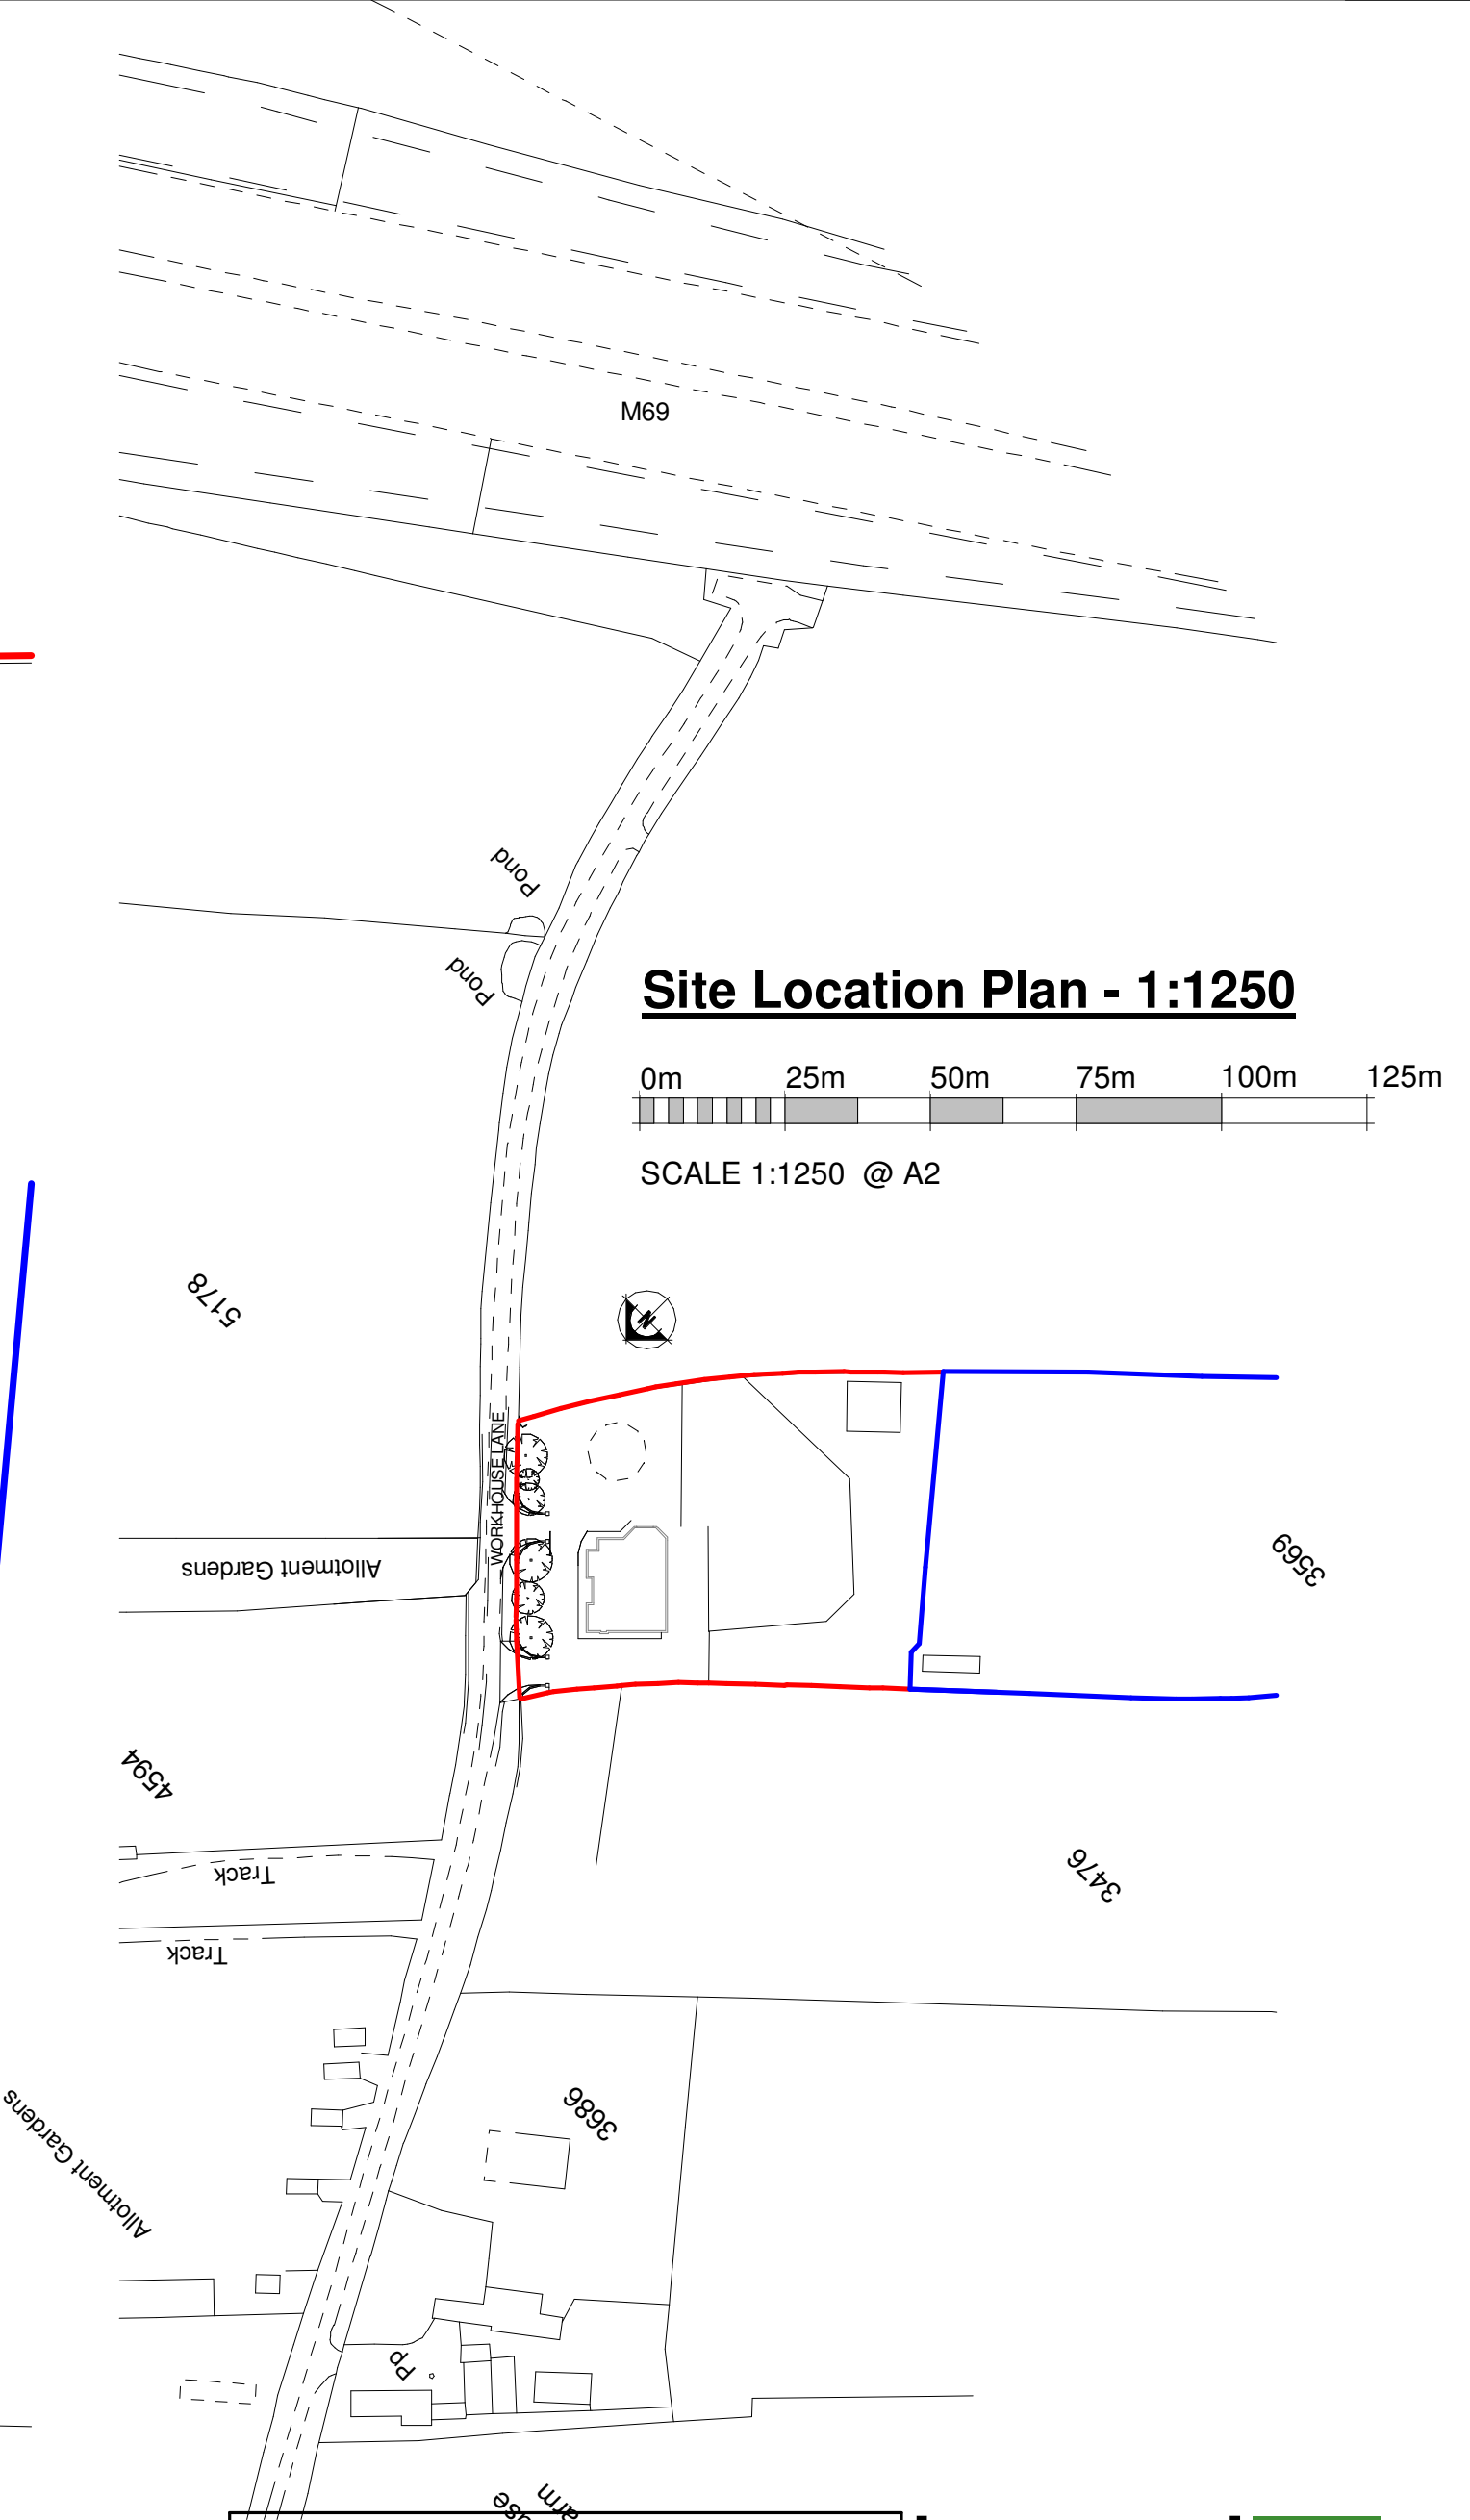

Client	Mr and Mrs Taylor		
Project Title	Extention and Alterations Leachmore Workhouse Lane, Burbage		
Drawing Title	Location & Block Plan		
Scale	1:200 & 1:1250	Date	Sept 23
Author	LJW	Checked by	-
		Sheet	A2
THE COPYRIGHT OF THIS DRAWING IS VESTED IN HAYWARD ARCHITECTS LTD. REPRODUCTION IN ANY FORM EITHER IN WHOLE OR IN PART IS FORBIDDEN WITHOUT THE PRIOR WRITTEN PERMISSION OF THE COPYRIGHT HOLDER. DO NOT SCALE FROM DRAWING AND ONLY FIGURED DIMENSIONS ARE TO BE USED			

Job No.		Drawing No.
23 / 82		03C
Status		Planning

hayward
ARCHITECTS LTD

19 Station Road
Hinckley
Leicestershire
LE10 1AW

Tel: 01455 635 665
Fax: 01455 618 971
www.hayward-architects.co.uk