




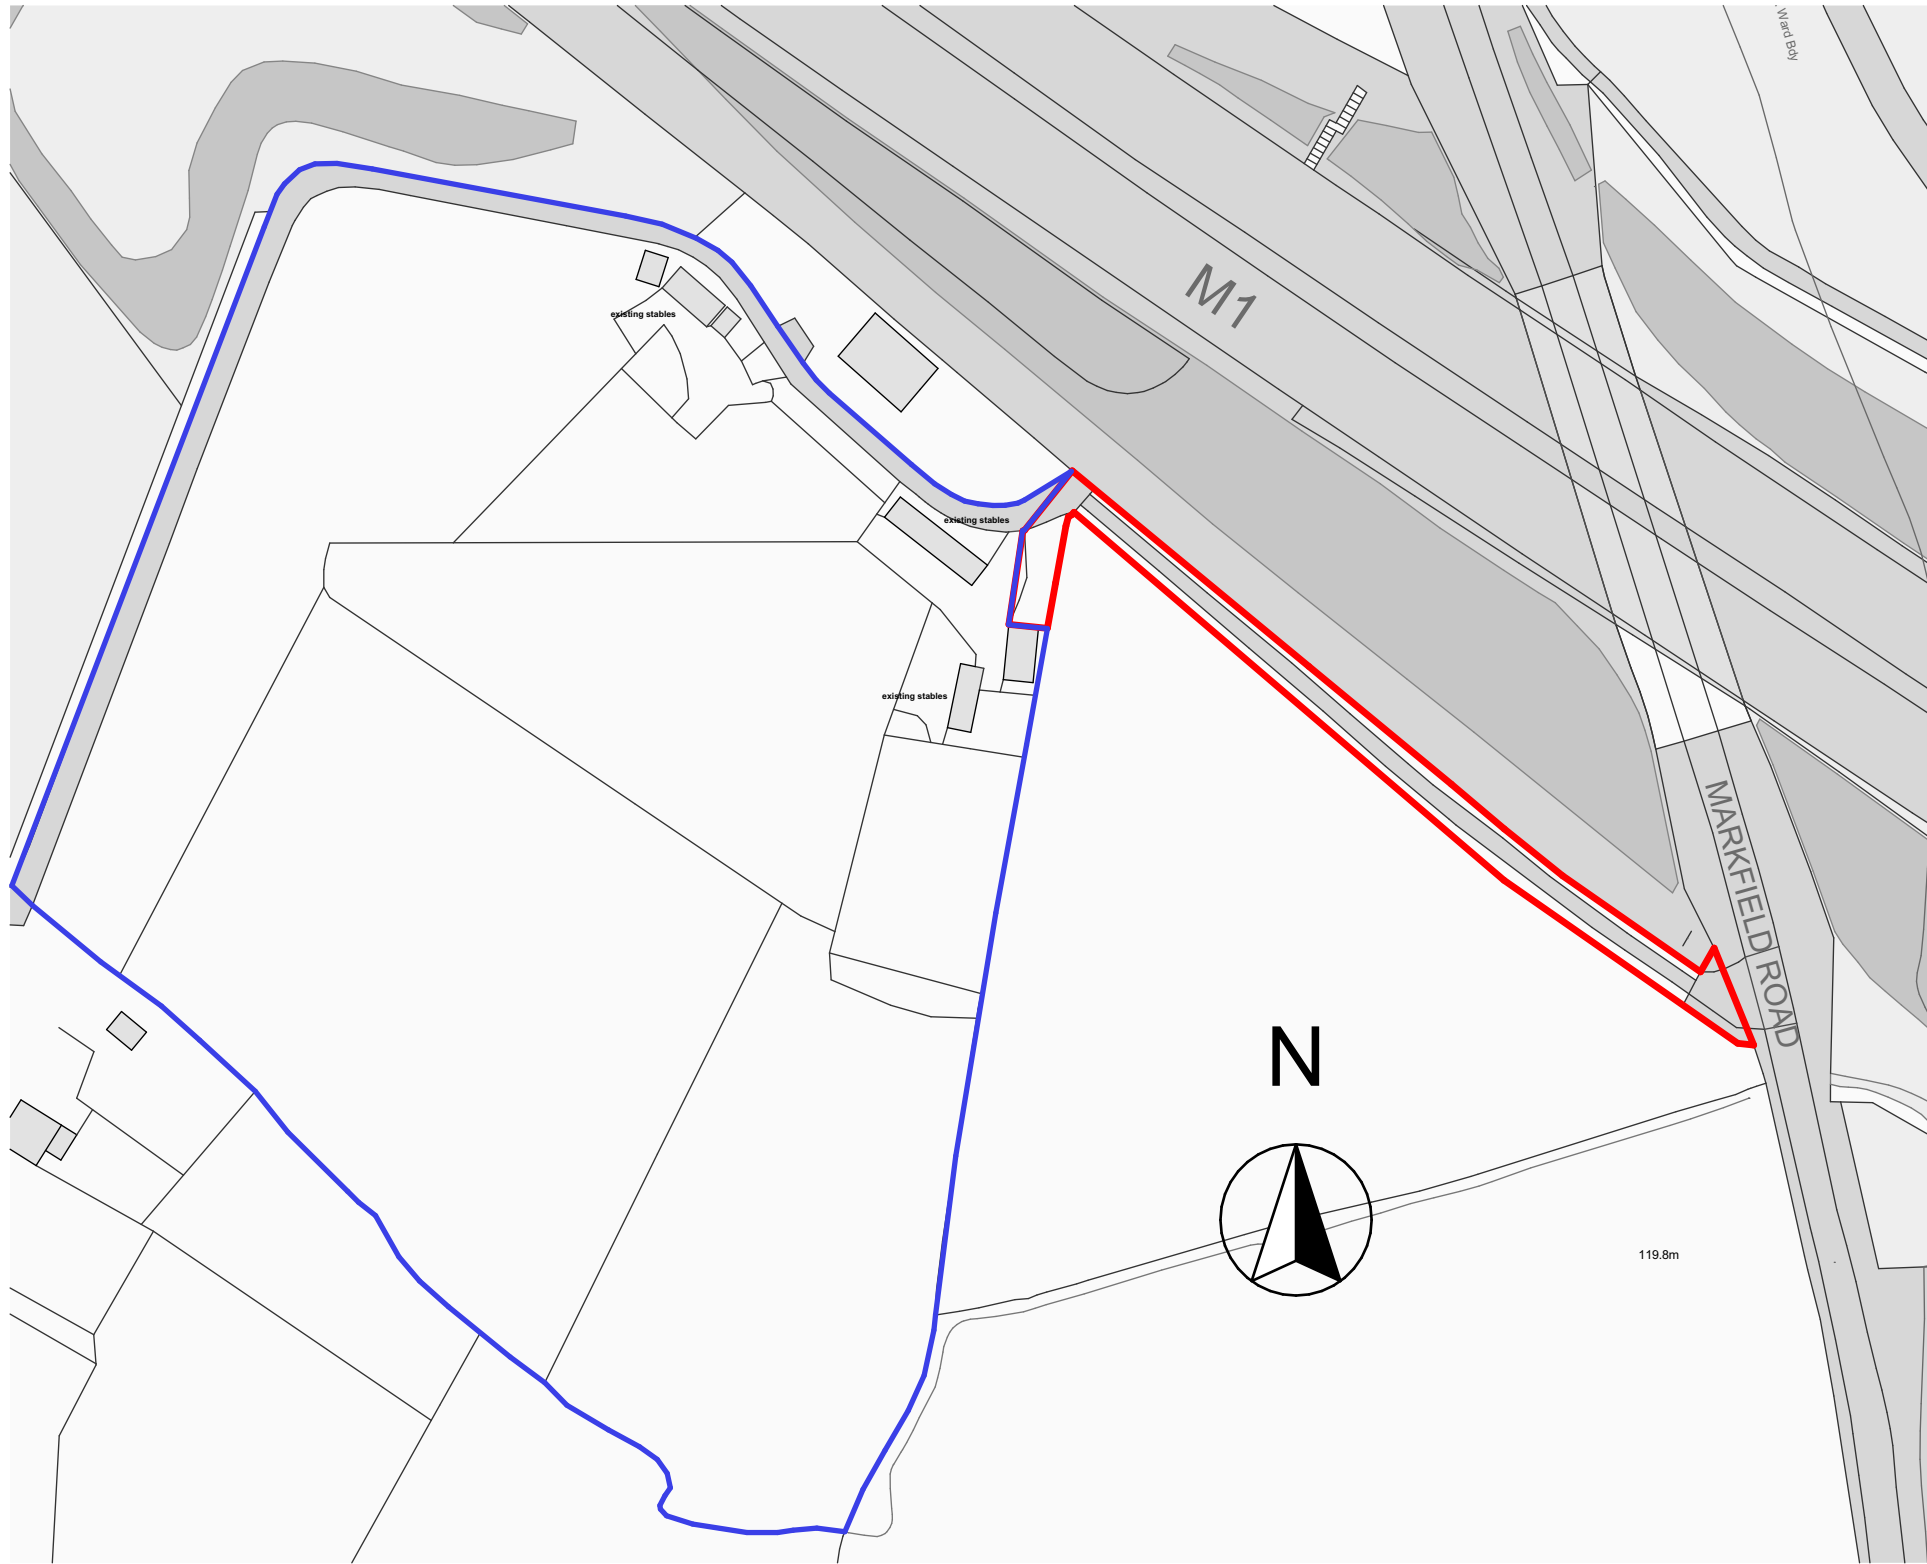


LOCATION PLAN 1:1250

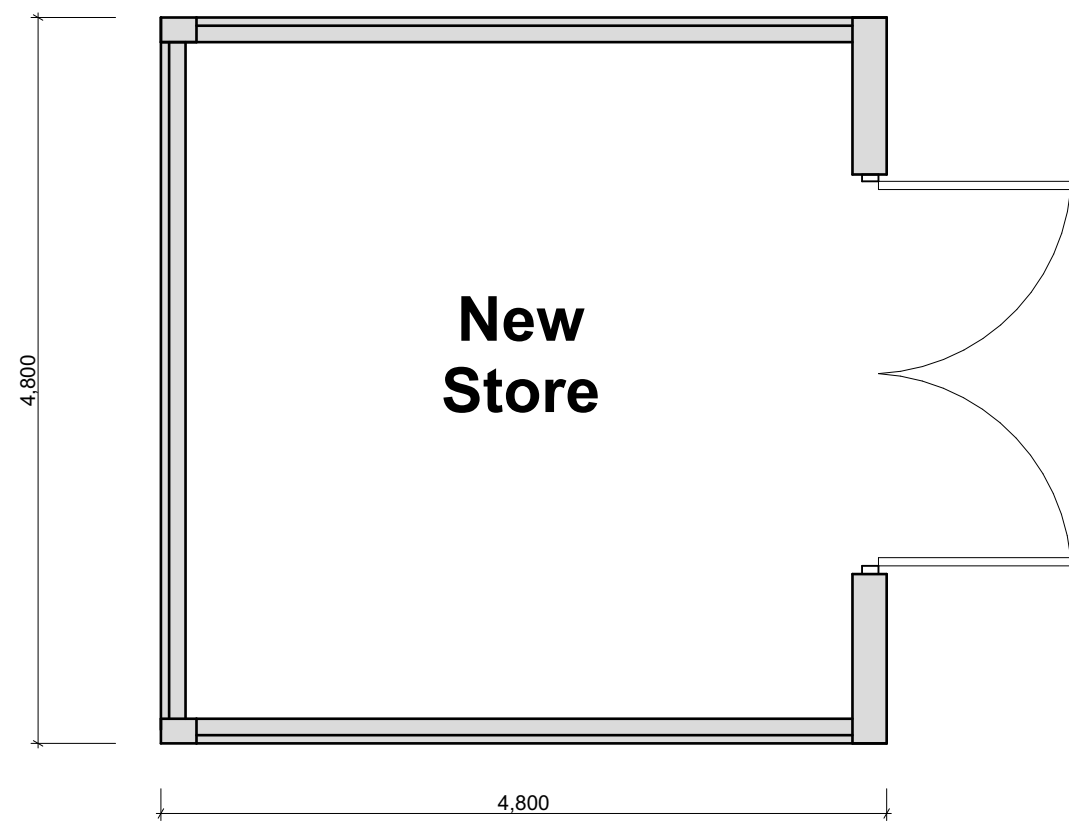


PLAN ON PROPOSED STORE

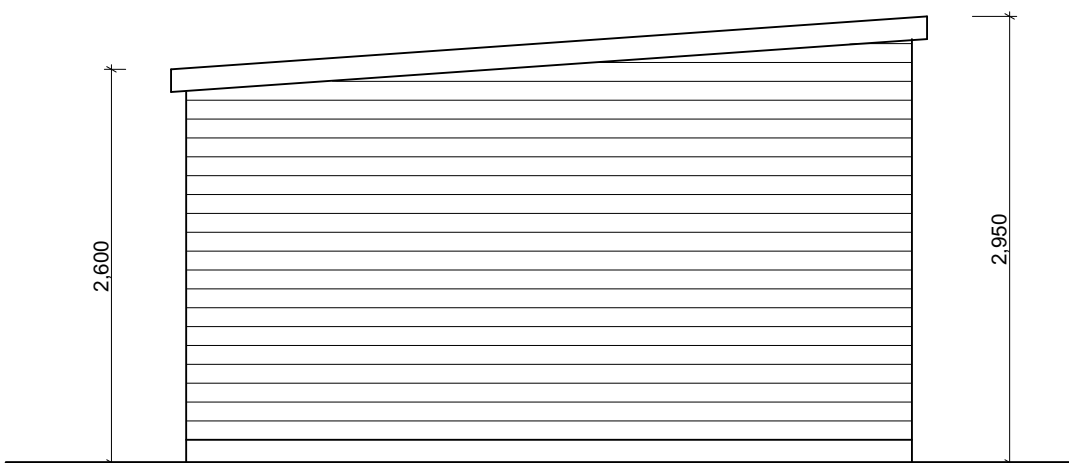


PROPOSED SIDE ELEVATION

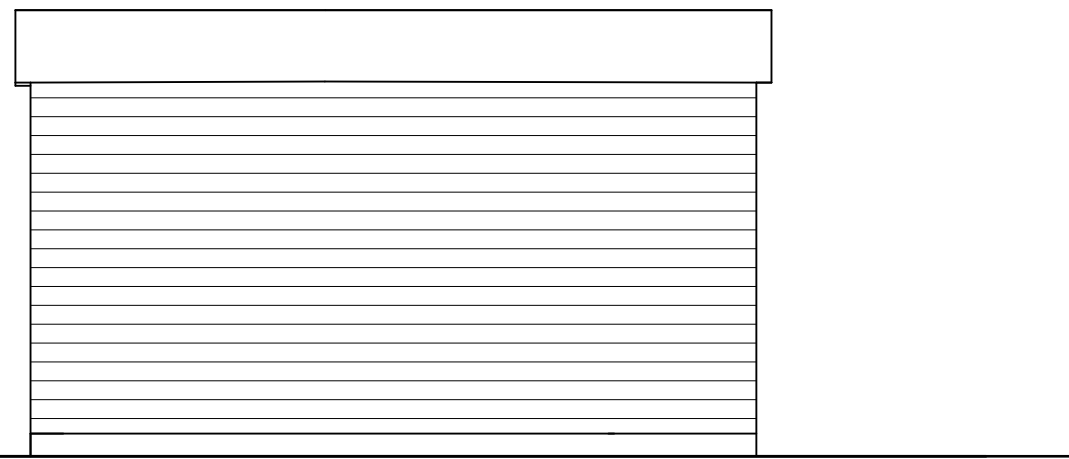

PROPOSED REAR ELEVATION

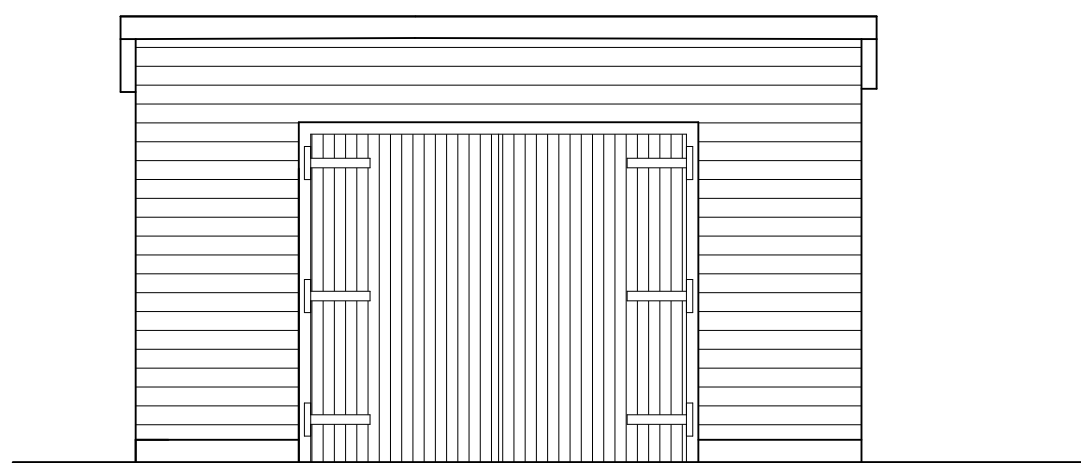

PROPOSED FRONT ELEVATION

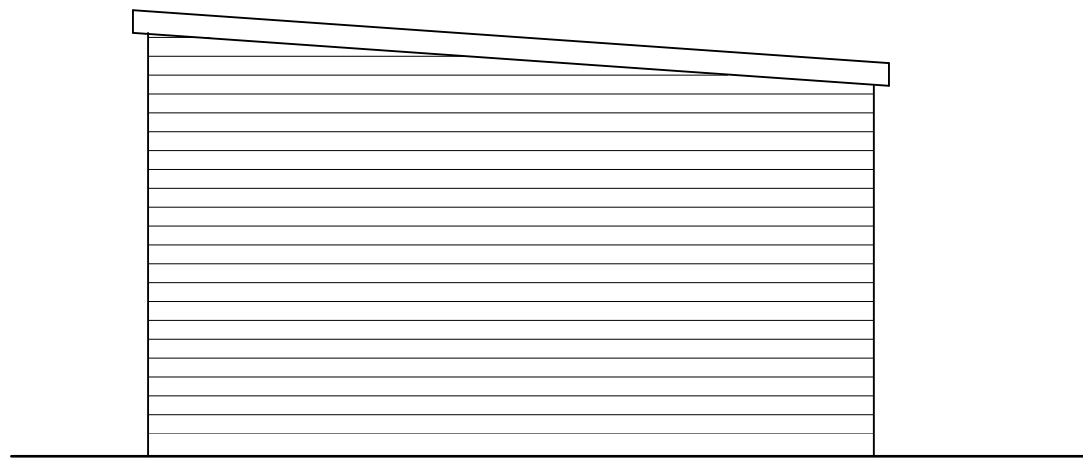

PROPOSED SIDE ELEVATION



BLOCK PLAN 1:50

- Notes
- 1) This drawing MUST NOT BE SCALED. Unless being used for planning purposes.
 - 2) All dimensions to be CHECKED ON SITE and any DISCREPANCY reported to the Architects.
 - 3) The site boundary shown is the best assumed from available data and does NOT represent legal ownership.

Revisions.	
☐ APPROVAL	☐ INFORMATION
☐ PRELIMINARY	☐ FOR CONSTRUCTION

Project
WHITTINGTON EDGE STABLES
MARKFIELD ROAD
LE6 0LU

Client
MR AND MRS BERRIDGE

Drawing Title
PROPOSED STORE ROOM

Drawing By PJT	Checked By JHS
-------------------	-------------------

Date MAY 2026	Scale 1:50 @ A1
------------------	--------------------

Drawing Number 8189 / 02	Revision
-----------------------------	----------

UNIT 4B
FIR TREE LANE
GROBY
LEICESTERSHIRE
LE6 0FH
TEL: 0116 254 7868
www.gwh.co.uk

