




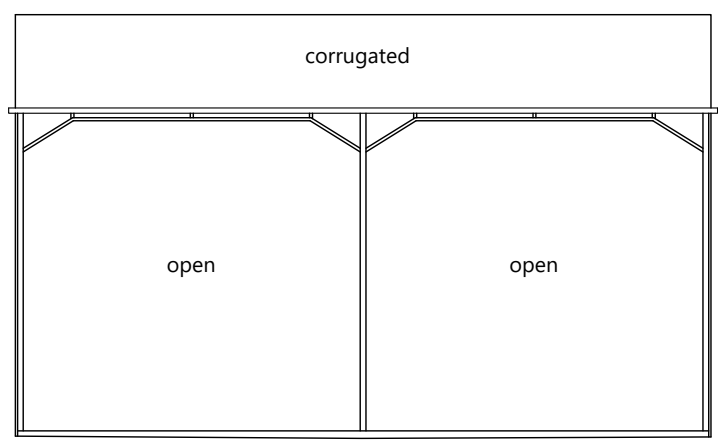


Existing West Elevation
Scale 1:100

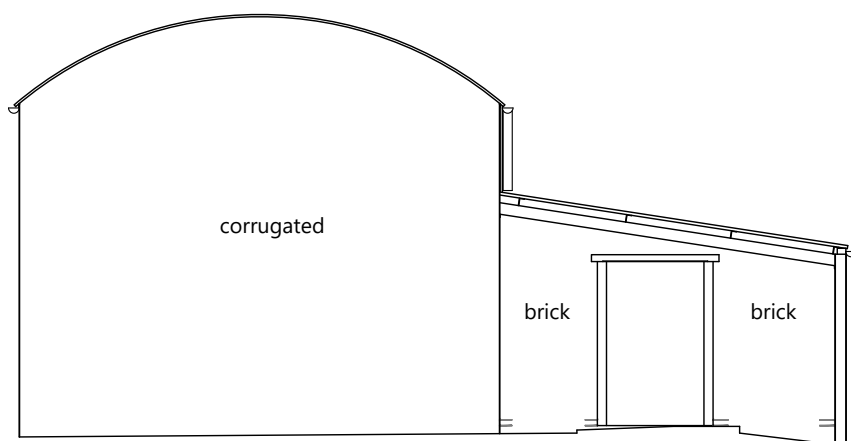


Existing South Elevation
Scale 1:100

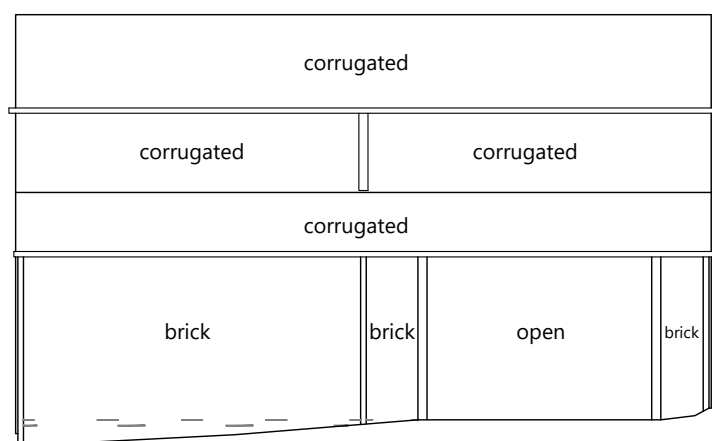

Existing East Elevation
Scale 1:100

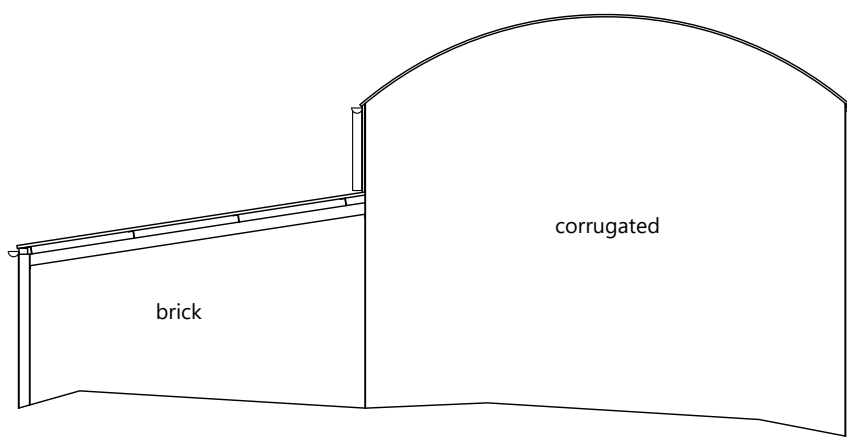


Existing North Elevation
Scale 1:100

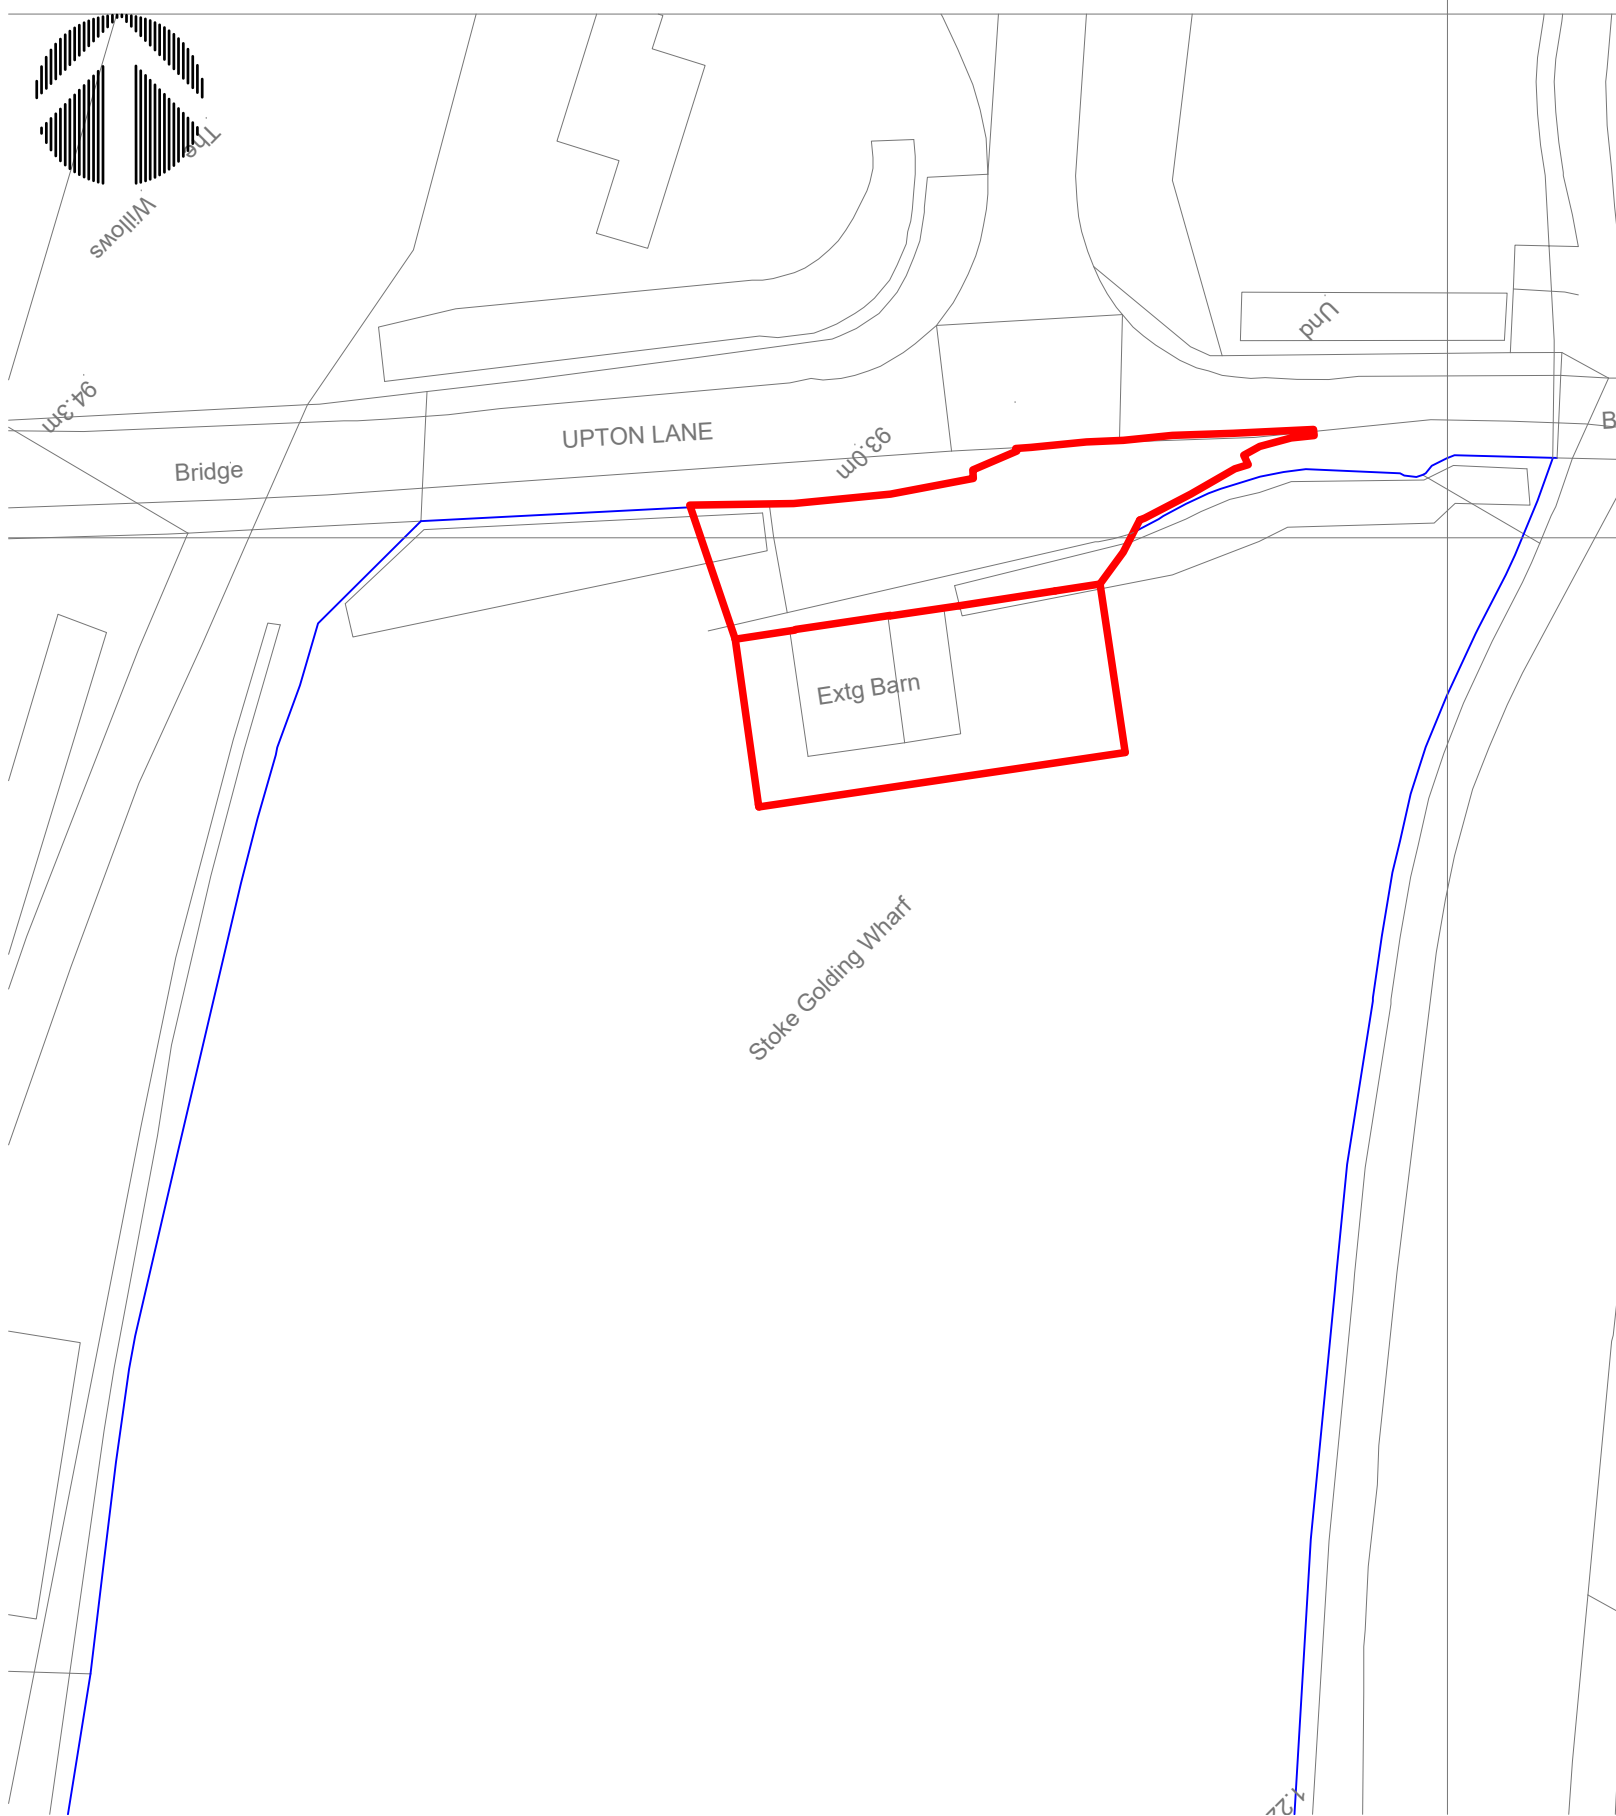


Site Plan Scale 1:500




Proposed West Elevation
Scale 1:100

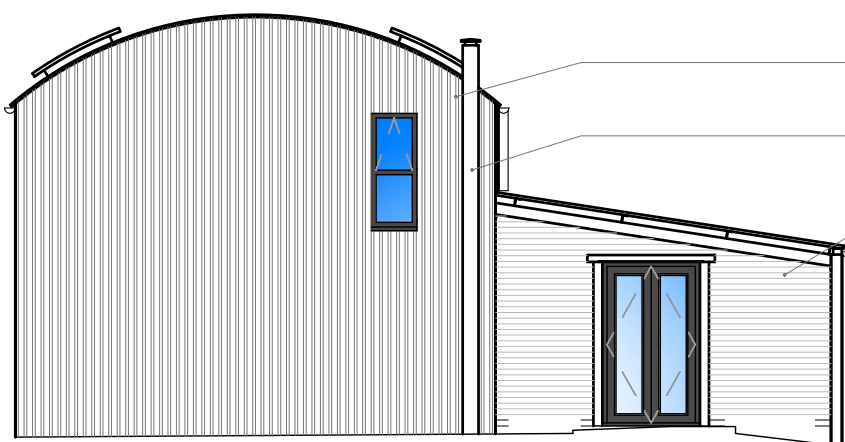

Proposed South Elevation
Scale 1:100

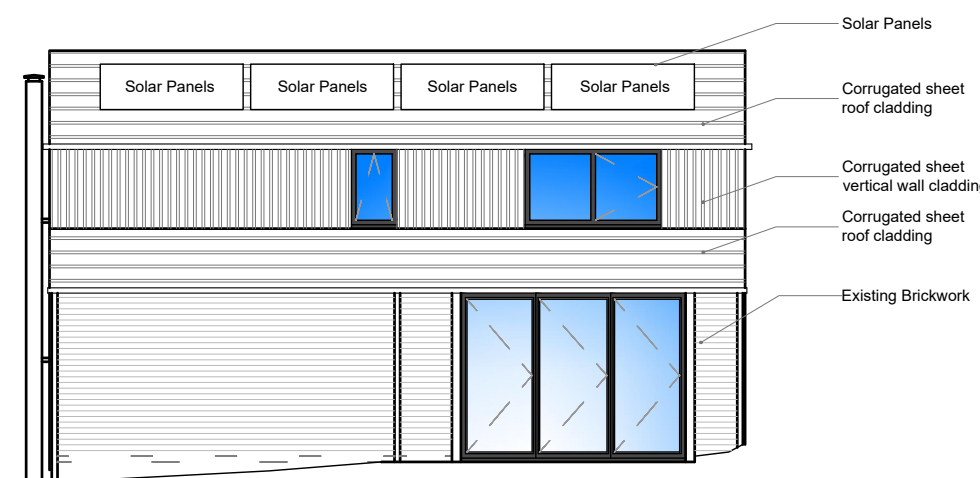


Proposed East Elevation
Scale 1:100

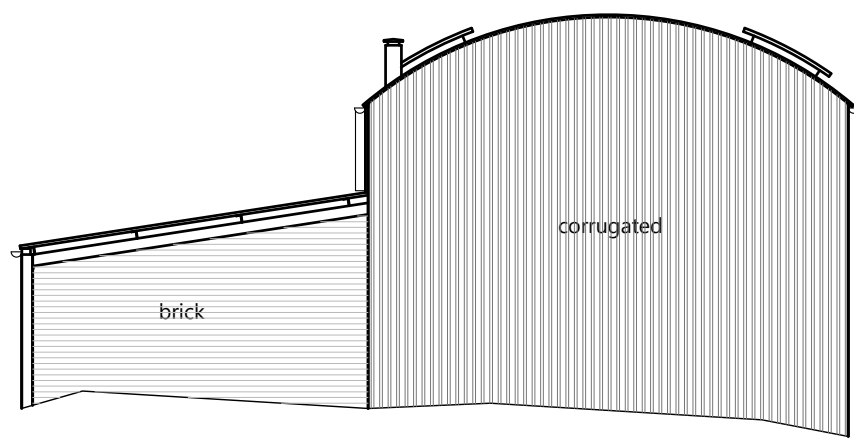


Proposed North Elevation
Scale 1:100



Existing Ground Floor Plan
Scale 1:200

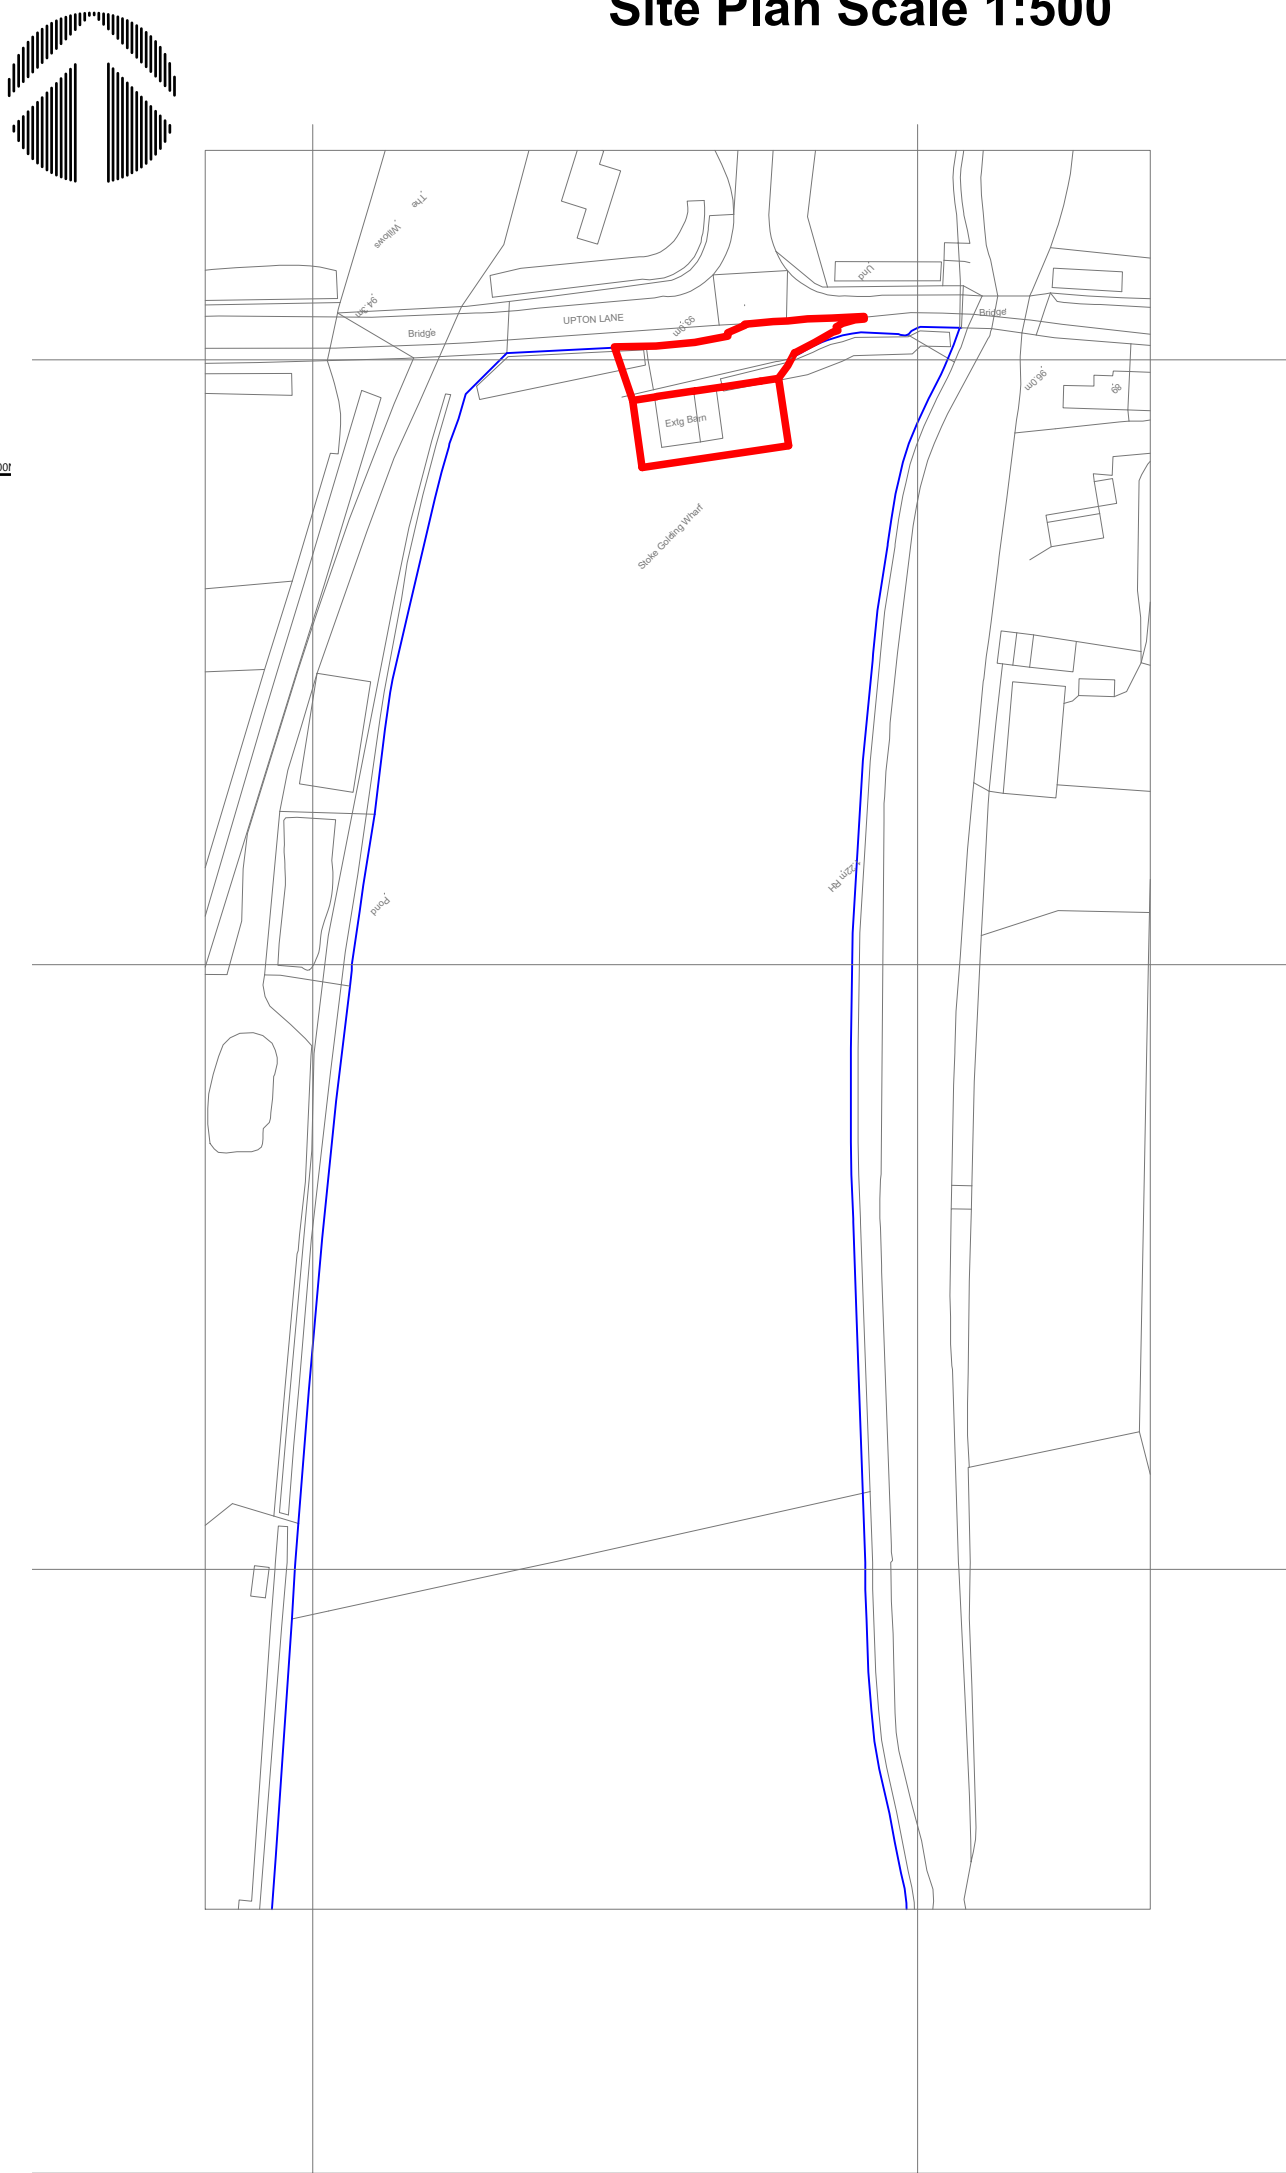

Site Map Scale 1:1250

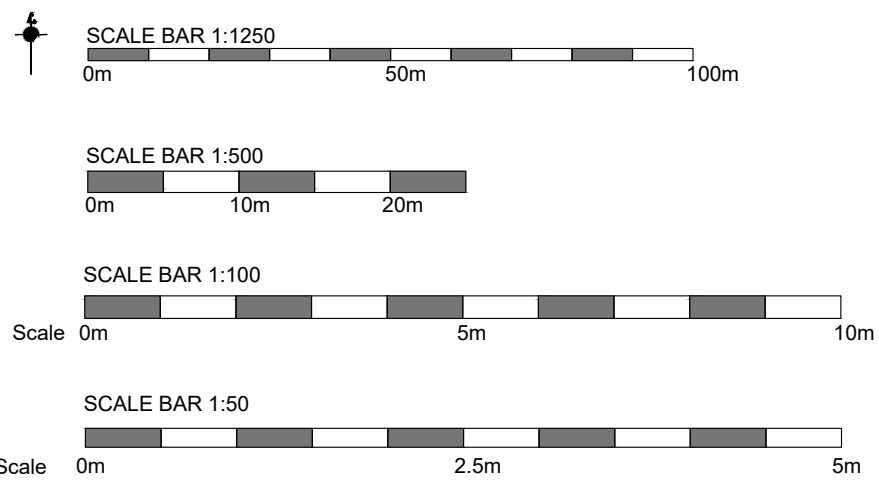

PARTY WALL ACT 1996. Your attention is drawn to the client's responsibilities under the aforementioned act, namely that you should inform your neighbours in writing that you intend to carry out works to the Party Wall and that he may have certain requirements of his own. You may wish to contact a Surveyor or Solicitor for further advice on this matter.

PLANNING APPROVAL



The Lite House, Ansley Road, Nuneaton, Warwickshire. CV10 8LY
T: 02476 629192
info@liteboxarchitecture.co.uk
www.liteboxarchitecture.co.uk

Client: Mr P Morris
Little Mulberry
Upton Lane
Stoke Golding
CV13 6EU

Project: Full Planning Application for Conversion of Existing Barn to Dwelling with the addition of Solar panel, Flue for Wood Burner and Extension of Residential Curtilage at Little Mulberry, Upton Lane, CV13 6EU

Date: 11.12.2024	Scale: As Drawn @ A1
Dwg No: 001	Revision: C
Drawn By: PL	