



North Elevation

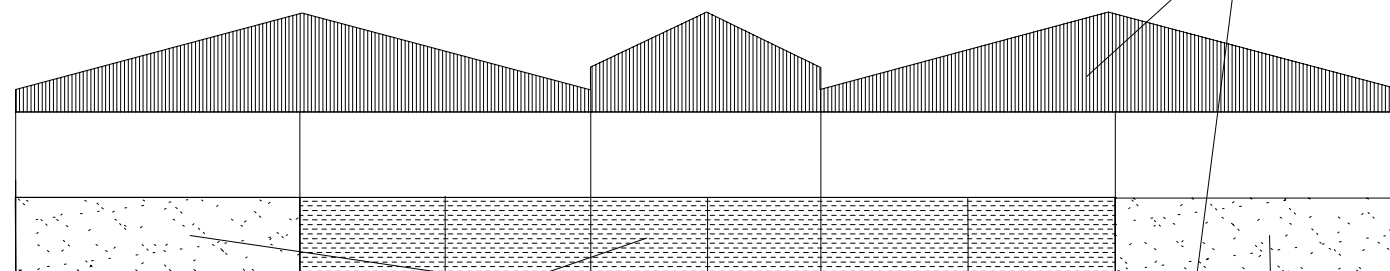

York boarding


East Elevation

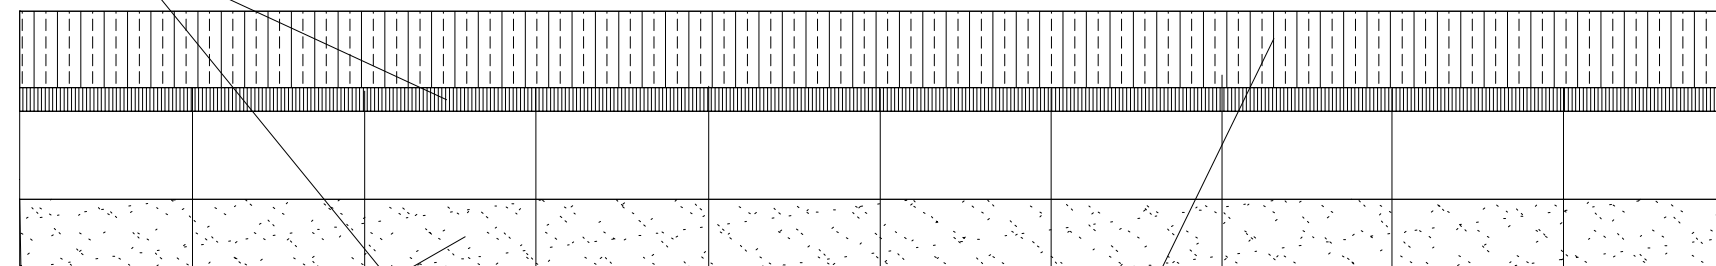


Sheeted Metal Gates

Concrete Panels

Fibre Cement Sheeted Roof

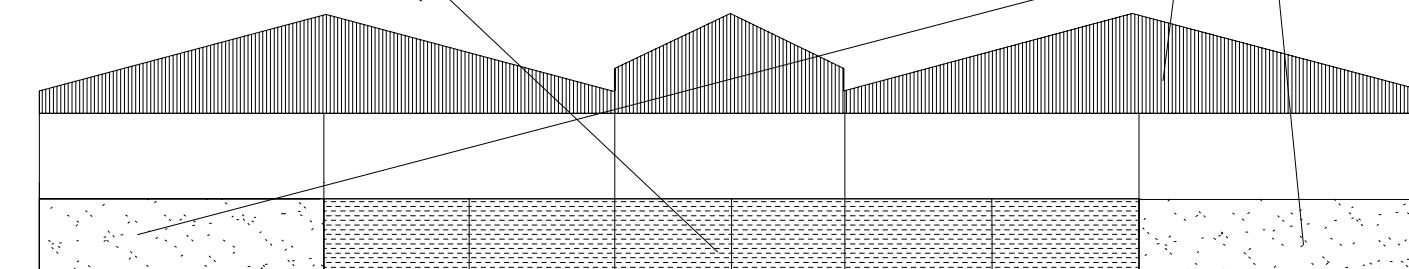

South Elevation

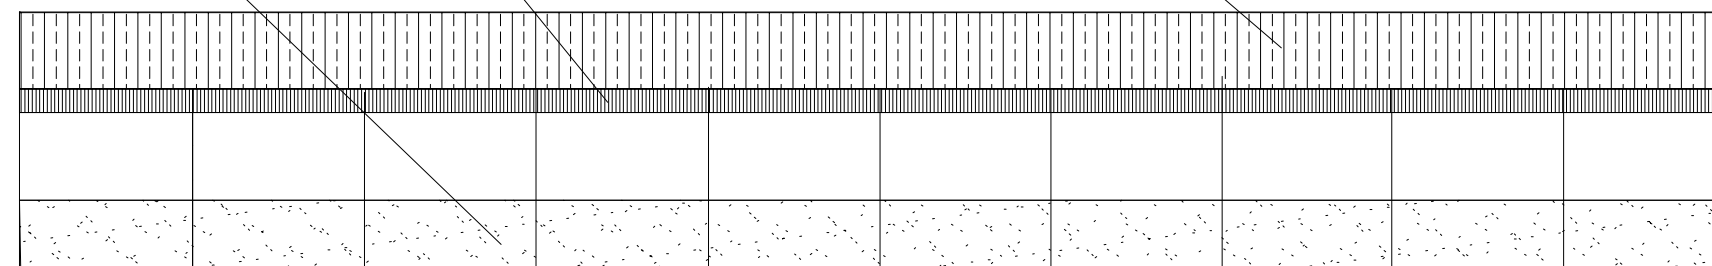

West Elevation

Block Plan/Floor Plan

Proposed Livestock Housing Building
Heath Lodge Farm,
Newbold Verdon,
Leicestershire
Scale 1:200

Scale Bar-20 metres

