


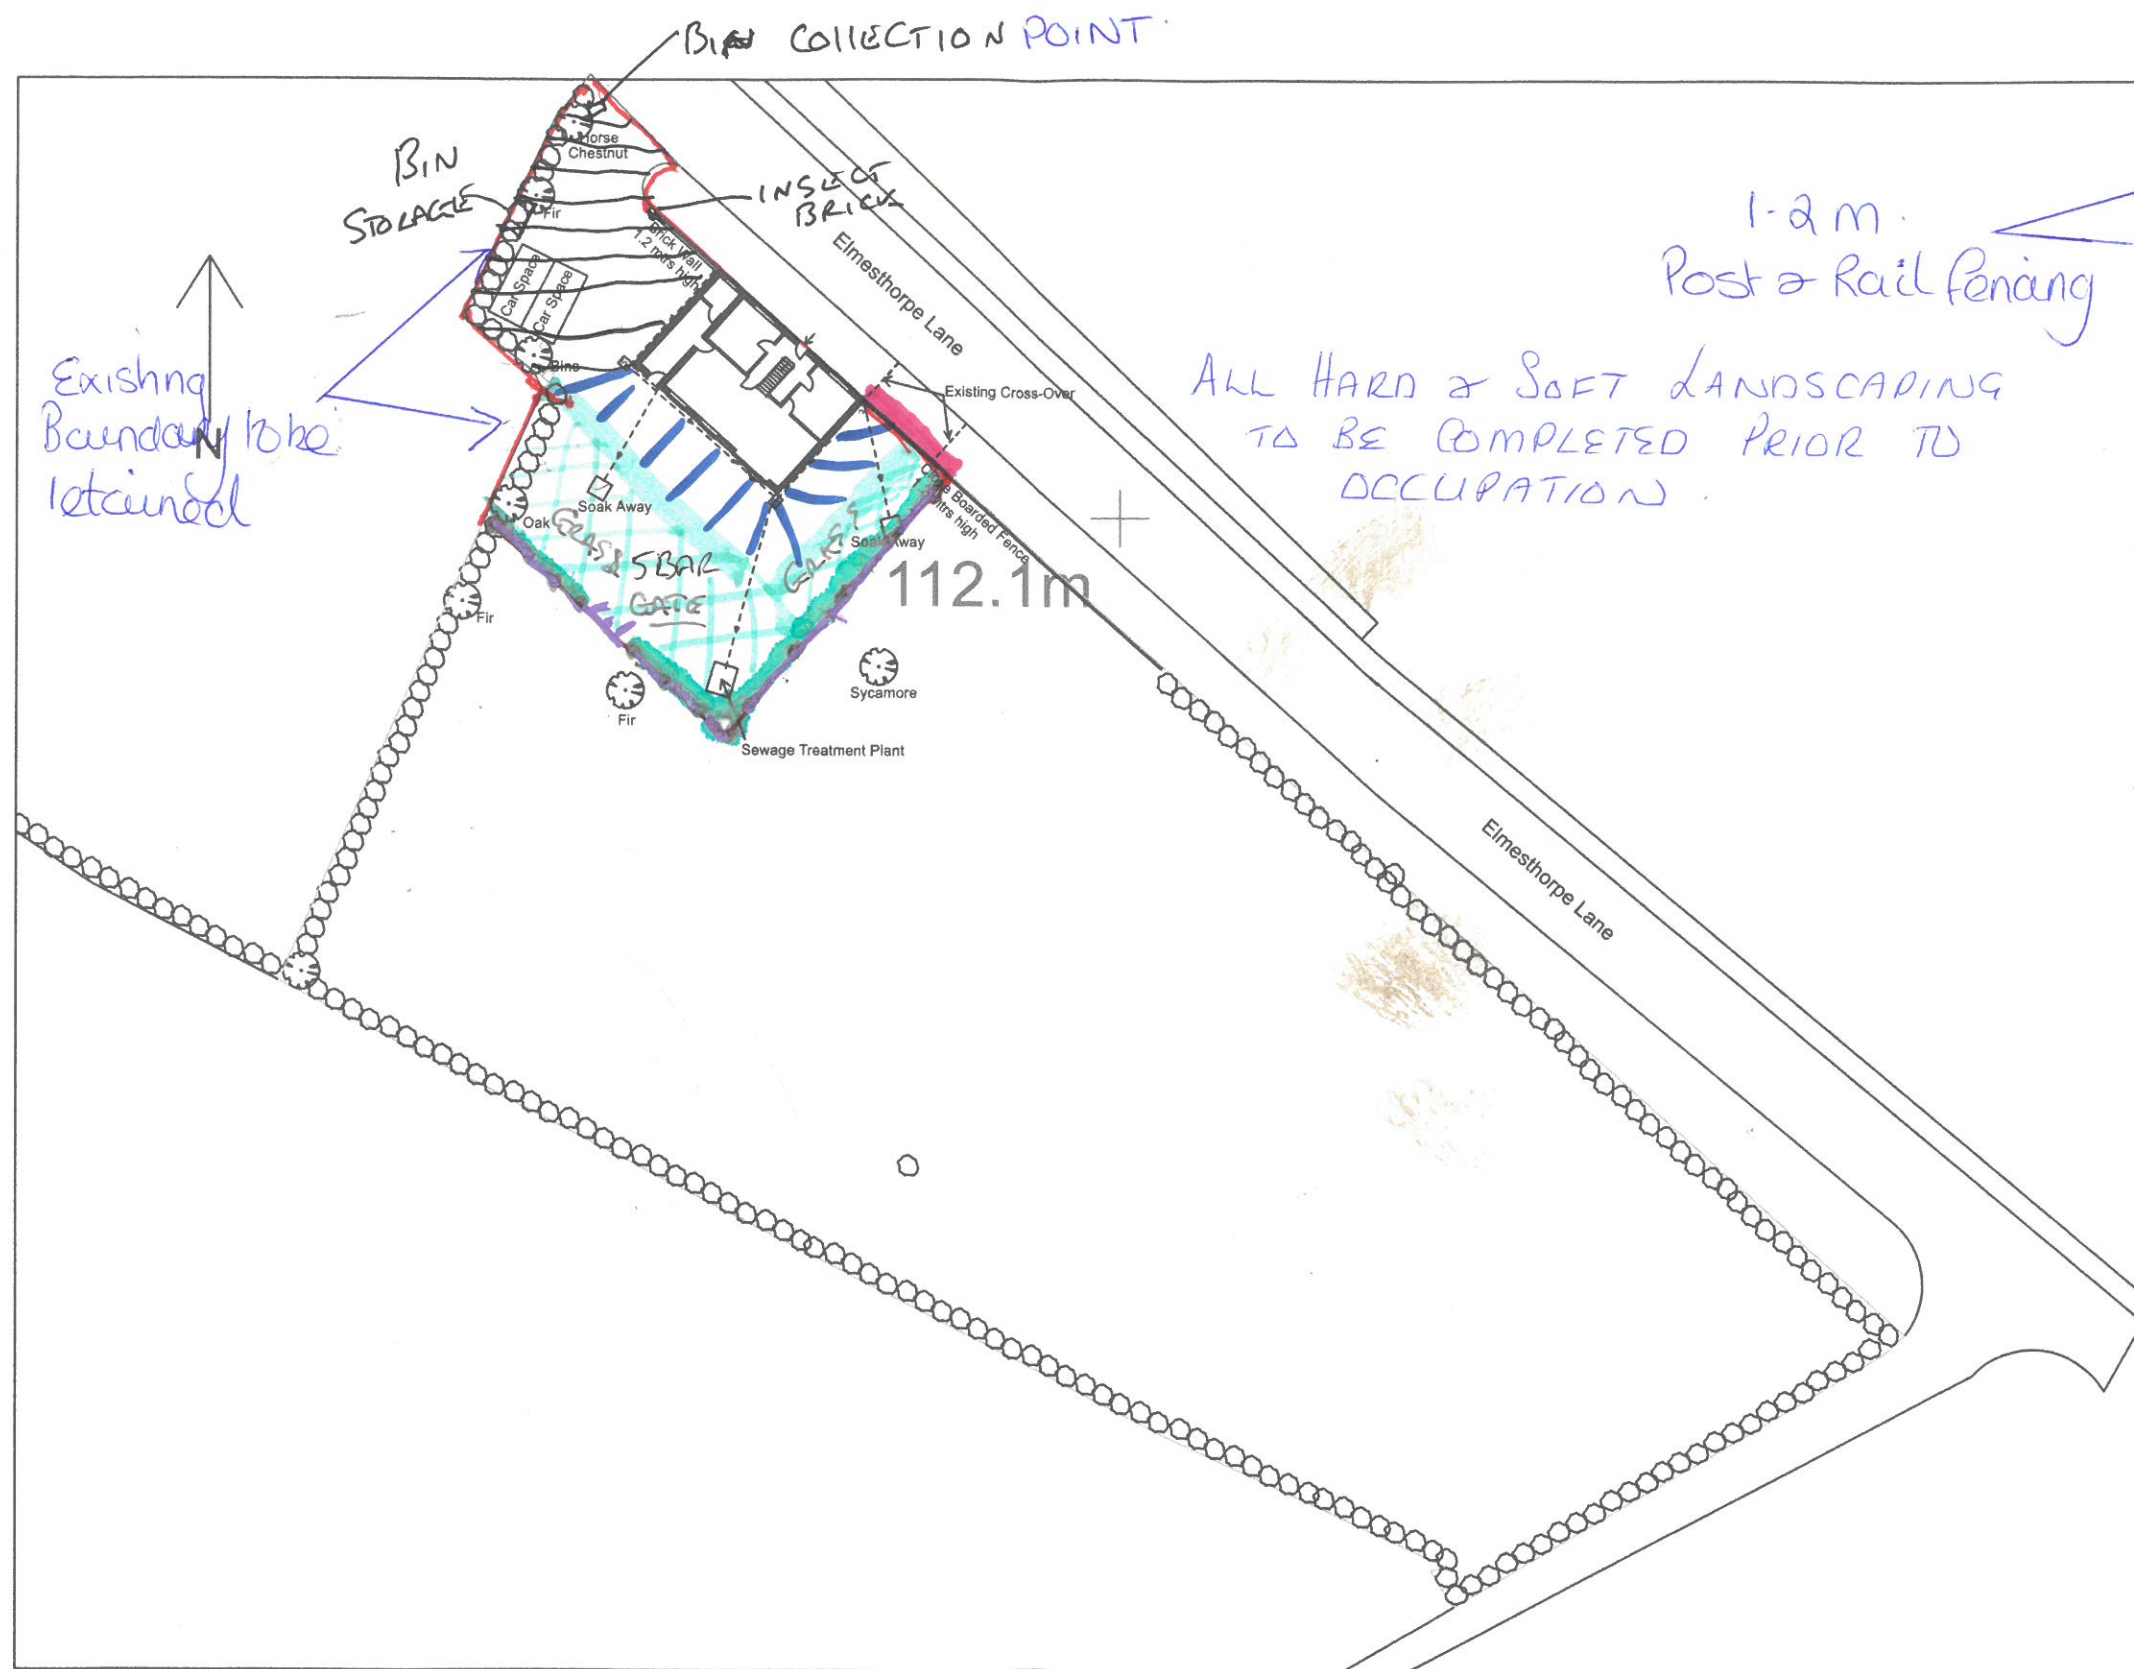

KEY	
1	• POSTS
2	— RAILS
3	/// GATE
4	■ HEDGE ROW
CONSISTING OF:-	
50% HAWTHORN	
10% EACH OF	
CRAB APPLE, BLACKTHORN,	
DOG ROSE, HAZEL,	
SPINDLE, SWEET BRIAR	
ROSE,	
5	/// GRASS
6	— PATIO
7	/// HARDSTANDING


NOTE

1 BRICKWORK FLEMISH BOND

2 GUTTERING OGK

3 — WALL WITH INSECT BRICK

■ 1.2m fence c/b with laurel hedging to front.

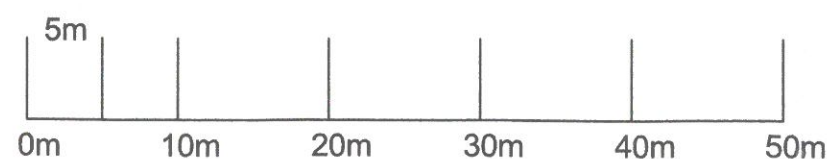

Scale Bar

Scale 1:500 @ A3

Proposed Site Plan
Proposed New Dwelling
The Cottage
Elimesthorpe Lane
Earl Shilton LE9 7PU

