


19 BRADGATE ROAD
BURBAGE, HINCKLEY
LE9 8FB
PROPOSED SINGLE-STOREY
REAR ADDITION
SCALE: 1:50
FOR: MR + MRS DAUDA
DRAWN: AUGUST 2023

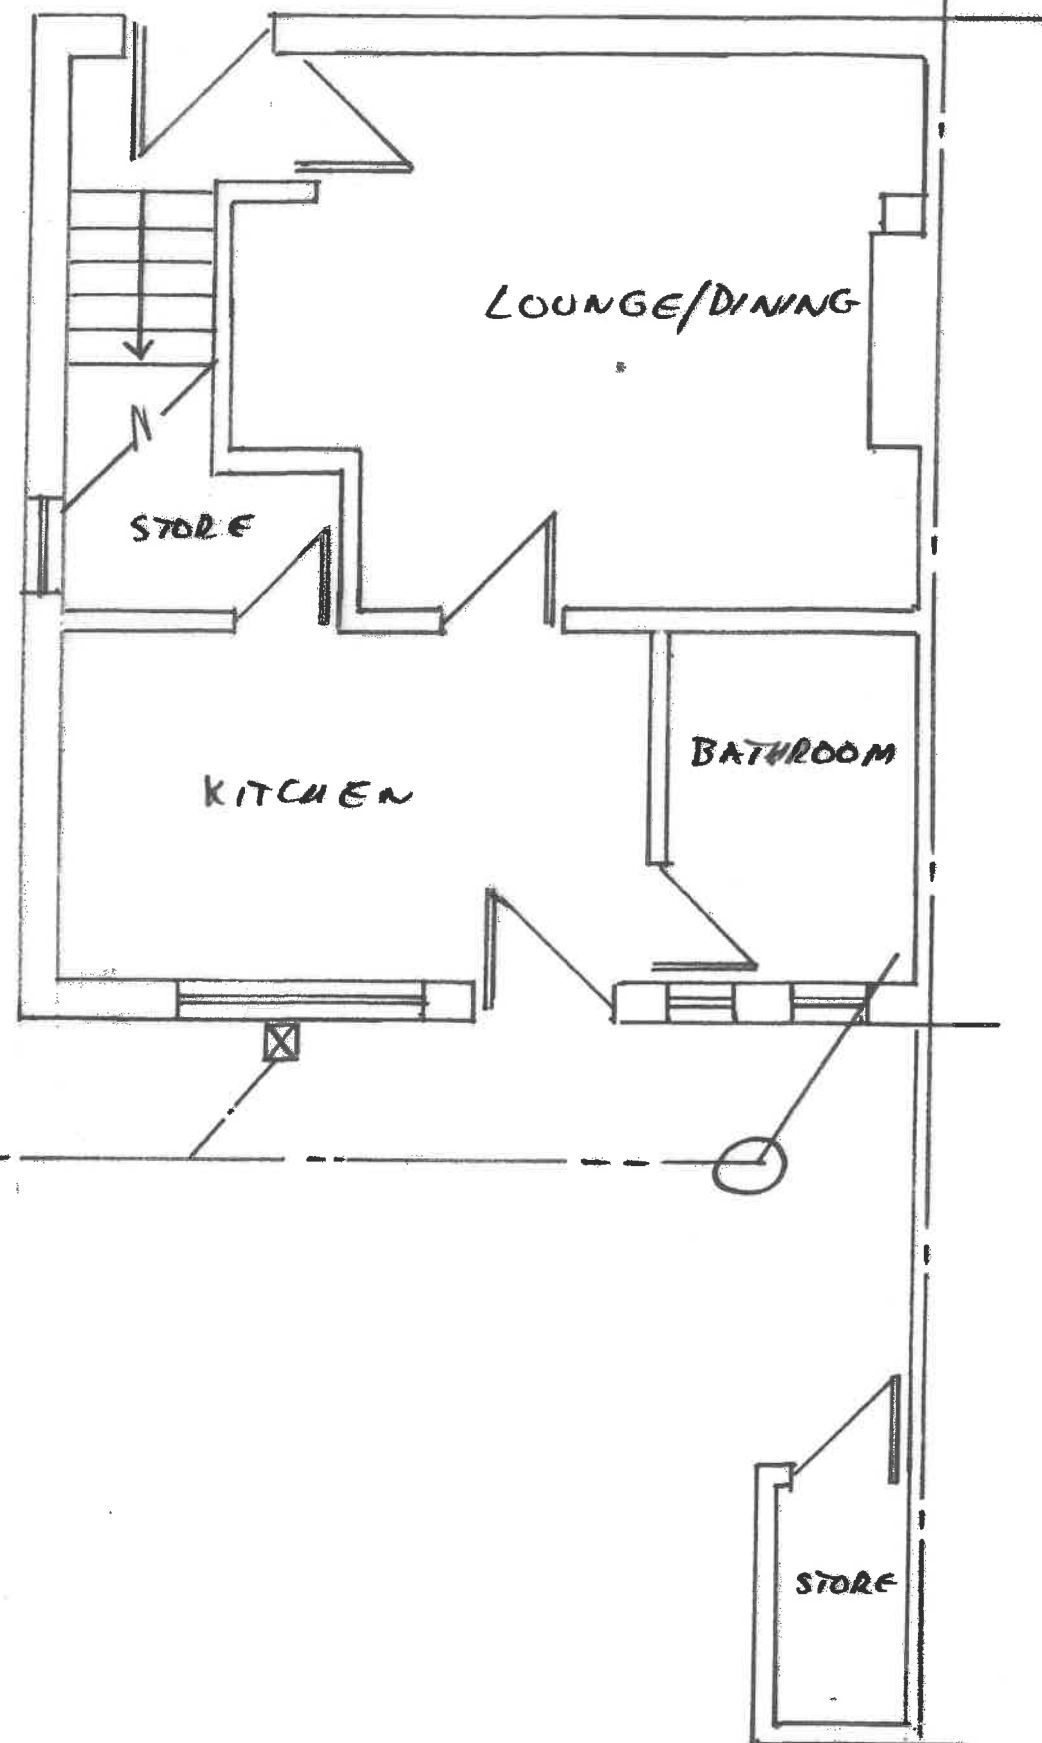

EXISTING GROUND FLOOR 1:50



EXISTING REAR ELEVATION 1:50