


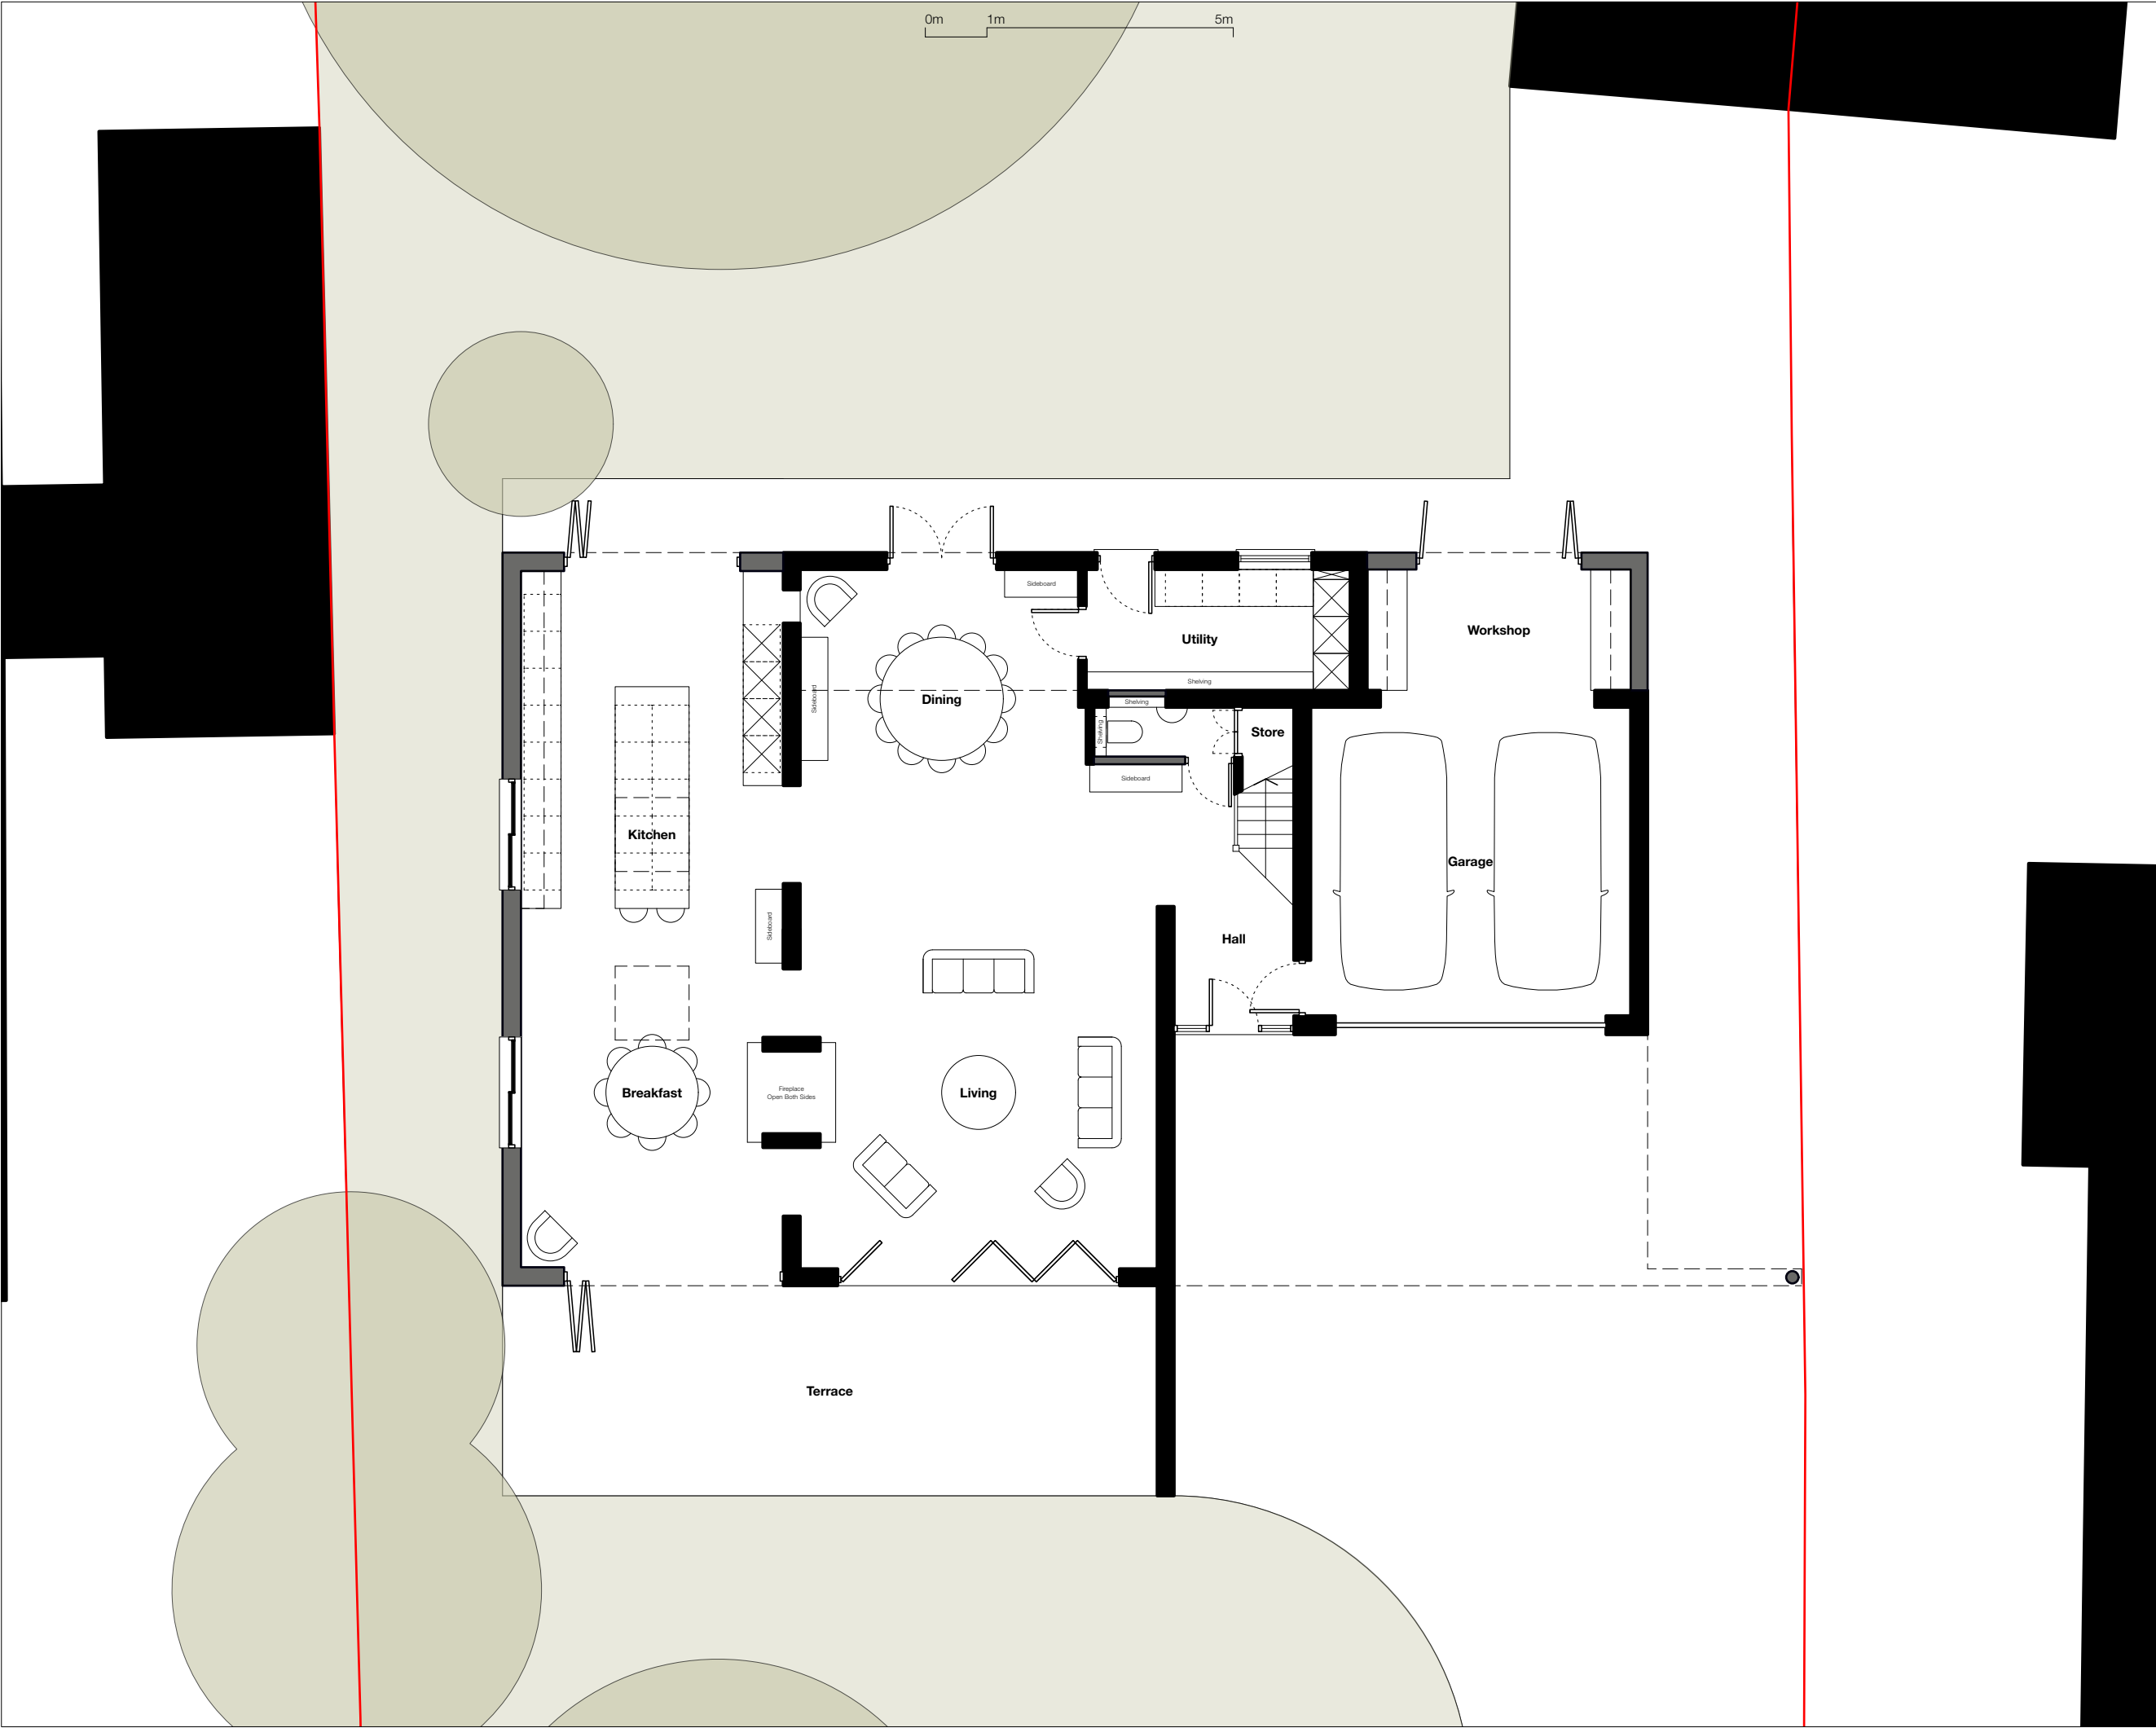

General Notes

This drawing is for planning purposes only.
All setting out must be checked on site.
All levels must be checked on site and refer to Ordnance Datum.
All fixings and weatherrings must be checked on site.
All dimensions must be checked on site.
This drawing must be read in conjunction with all other relevant drawings.
This drawing must not be used for land transfer purposes.
Calculated areas in accordance with Greenaway Architecture Definition of Areas for Schedule of Areas.

Greenaway Architecture has prepared this document in accordance with the instructions of the Client under the agreed Terms of Appointment. This document is for the sole and specific use of the Client and Greenaway Architecture shall not be responsible for any use of its contents for any purpose other than that for which it was prepared and provided. Should the Client require to pass electronic copies of the document to other parties, this should be for co-ordination purposes only, the whole of the file should be so copied, but no professional liability or warranty shall be extended to other parties by Greenaway Architecture Ltd. in this connection without the explicit written agreement thereto by Greenaway Architecture

Electronic File Ref: GD009 Lodge Close - **F4**

Revision	Status	Date
V1	First Draft	05.08.2023
V2	Updates following call	08.08.2023
V3	Dining Nib Walls Omit	21.08.2023
V4	PLANNING SUBMISSION	21.08.2023

Drawing Status - For Client Comment Only

DRAFT

Work In Progress

 Application Boundary / Extent of Site

 Structure Existing
 Structure Demolish
 Structure Proposed

Client
Andrew + Tanya McMillan

Project Title
Extension + Remodelling
3 Lodge Close
Burbage LE10 2EJ

Drawing Title
Ground Floor Plan
PROPOSED

Scale @ A3 Size
1:100

Drawing N°
GD009_P_P1

Purpose of Issue

☐ Information	☒ Comment
☐ Approval	☐ Cost Check

Greenaway
Architecture

www.greenawayarchitecture.co.uk