
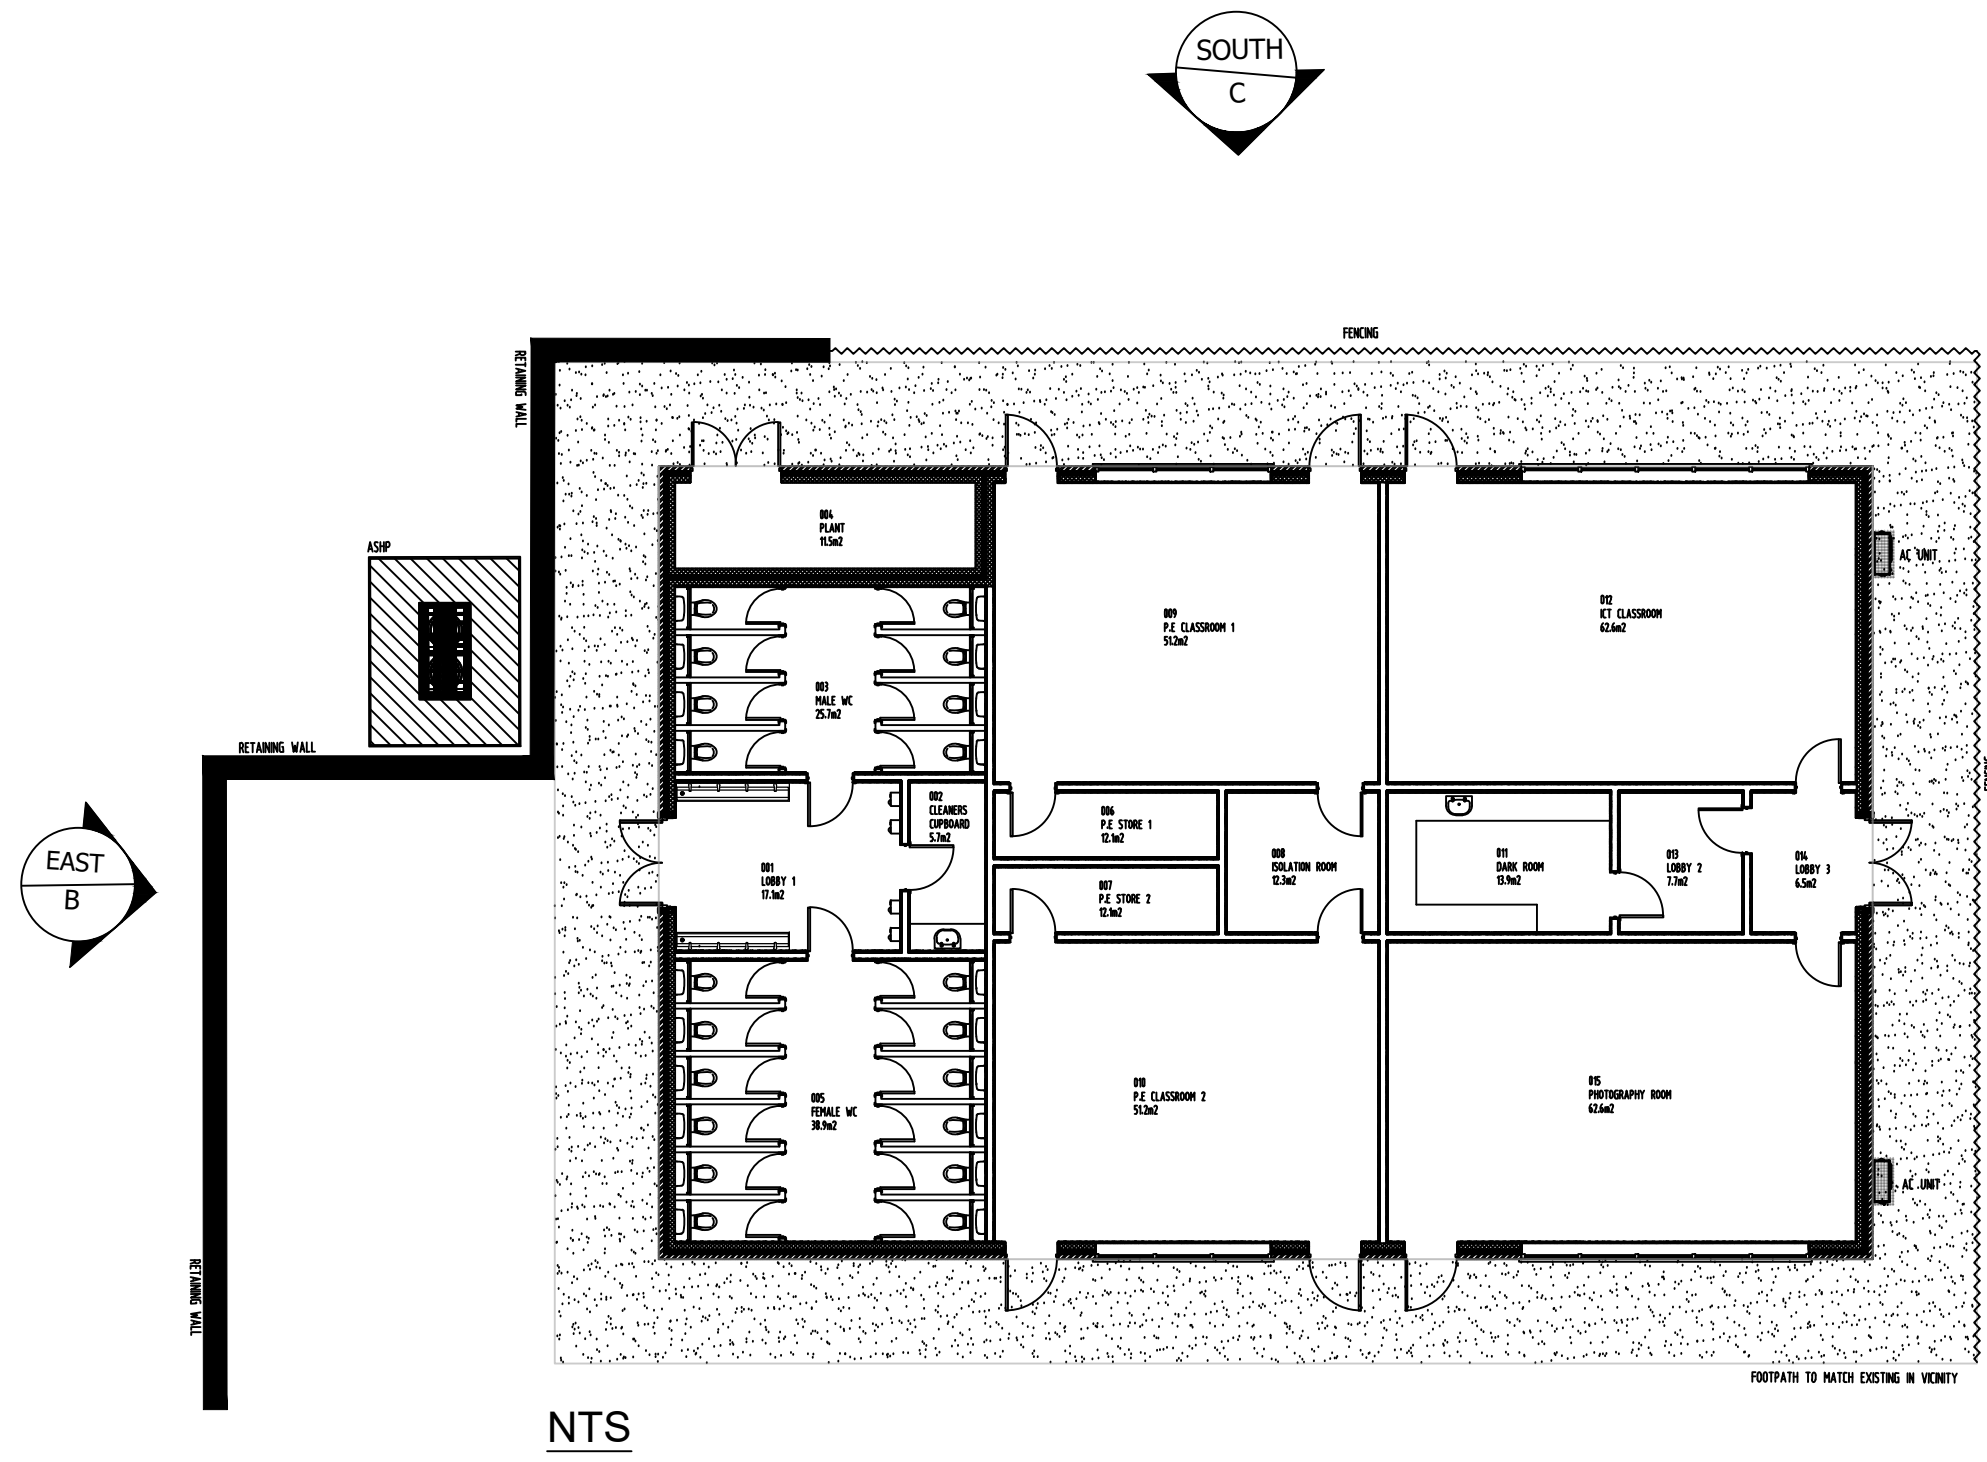


South Elevation (C) - Scale 1:50

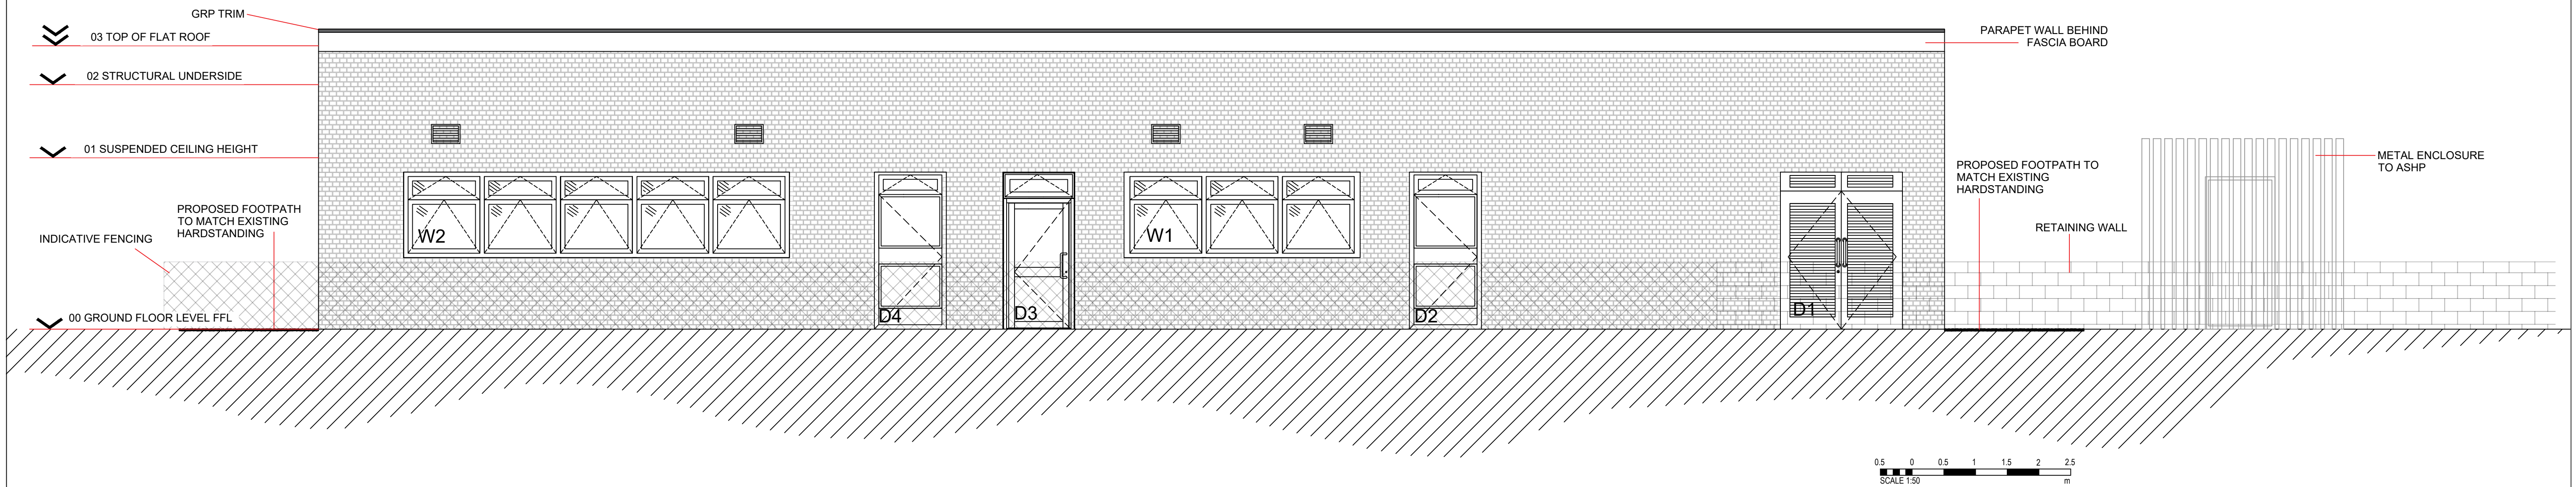

<u>External</u>	<u>Description</u>	<u>Colour</u>
Wall	Brickwork	Match as close to adjacent buildings
Fascia	uPVC	White
Louvers	Aluminum	Silver
Retaining Wall	Brickwork	Match as close to adjacent buildings
Roof	Flat Roof System	Black
Parapet	Brickwork	Match as close to adjacent buildings
Trim	GRP	Black
Rainwater Goods	uPVC	Black
Windows	Aluminum Double Glazed	Dark Grey
External Doors	Aluminum	Dark Grey

DISCLAIMER NOTES:

- THIS DOCUMENT IS COPYRIGHT OF THE ORIGINATOR AND MUST BE TREATED AS CONFIDENTIAL
- THIS DOCUMENT MUST NOT BE ALTERED, REPRODUCED OR DISTRIBUTED WITHOUT PRIOR WRITTEN CONSENT OF THE ORIGINATOR
- THIS DOCUMENT MUST NOT BE ALTERED - THE ORIGINATOR ACCEPTS NO RESPONSIBILITY FOR ANY DISCREPANCIES ARISING AS A RESULT OF THE ORIGINATOR'S INFORMATION BEING ALTERED BY OTHERS
- ANY DISCREPANCY MUST BE REPORTED TO THE ORIGINATOR
- DO NOT SCALE THIS DOCUMENT - USE DIMENSIONED UNITS ONLY
- ALL DIMENSIONS MUST BE CHECKED ON SITE PRIOR TO COMMENCEMENT OF ANY RELATED WORKS
- THIS DOCUMENT MUST BE READ IN CONJUNCTION WITH ALL SUPPORTING DOCUMENTS PRODUCED BY THE ORIGINATOR AND OTHER PROJECT DISCIPLINES
- THE ORIGINATOR ACCEPTS NO RESPONSIBILITY FOR THE ACCURACY OF BACKGROUND INFORMATION PRODUCED BY THIRD PARTIES - THIS MUST BE TREATED AS INDICATIVE ONLY
- USERS OF THIS DOCUMENT ARE RESPONSIBLE FOR CHECKING WHICH REVISION IS CURRENT
- THE DOCUMENT STATUS "INFORMATION" OR "PRELIMINARY", INDICATES THAT THIS DRAWING IS FOR REFERENCE PURPOSES ONLY - THE ORIGINATOR WILL ACCEPT NO RESPONSIBILITY FOR THE COMPLETENESS OF INFORMATION UNDER THIS STATUS
- THE DOCUMENT STATUS "RECORD" OR "AS BUILT" HAS BEEN PREPARED, IN PART, BASED ON THE INFORMATION FURNISHED BY THE ORIGINATOR. INFORMATION IS BELIEVED TO BE RELIABLE. THE ORIGINATOR ASSUMES NO RESPONSIBILITY FOR THE ACCURACY OF THIS "RECORD" OR "AS BUILT" DOCUMENT OR FOR ANY ERRORS OR OMISSIONS THAT MAY HAVE BEEN INCORPORATED INTO IT AS A RESULT OF INCORRECT INFORMATION PROVIDED TO THE ORIGINATOR. THOSE USING THE "RECORD" OR "AS BUILT" DOCUMENT ARE ADVISED TO OBTAIN INDEPENDENT VERIFICATION OF ITS ACCURACY

DRAWING NOTES:	
<u>CDM REGULATIONS 2015</u> SIGNIFICANT OR NON-OBVIOUS RISKS AND RISKS WHICH ARE DIFFICULT TO MANAGE ARE IDENTIFIED ON THIS DRAWING USING THE FOLLOWING SYMBOL. IDENTIFIED TO THE RIGHT WITH BRIEF ACCOMPANYING TEXT. FOR FURTHER DETAILS OF THE RISKS IDENTIFIED BY DESIGNERS, REFERENCE SHOULD BE MADE TO CDM HAZARD REGISTER.	

A	PLANNING	08/09/2023	MJ	AA
REV	DESCRIPTION	DATE	BY	CHKD
ORIGINATOR: www.ridge.co.uk				



RIDGE

PROJECT NUMBER: 5022335
CLIENT: BROOKVALE GROBY SCHOOL

IN ASSOCIATION WITH:	
-	

PROJECT:
BROOKVALE GROBY LEARNING CAMPUS
CLASSROOM REPLACEMENT

TITLE: PROPOSED SOUTH ELEVATION

DRAWN BY: MJ		CHECKED BY: AA		APPROVED BY: TW	
SCALE: 1:50		@ A1		DATE: 08.09.2023	
STATUS:		DESCRIPTION:			
A3 CONTRACTUAL INFORMATION (SUITABLE FOR PLANING / TENDER)					
DRAWING NO: XREF - BROOKVALE E 2.dwg					
PROJECT:	ORG:	FUNCTION:	SPIATIAL:	FORM:	DISCIPLINE:
5022335	RDG	XX	XX	D	B
					093
					-