




Side Elevation



Side Elevation

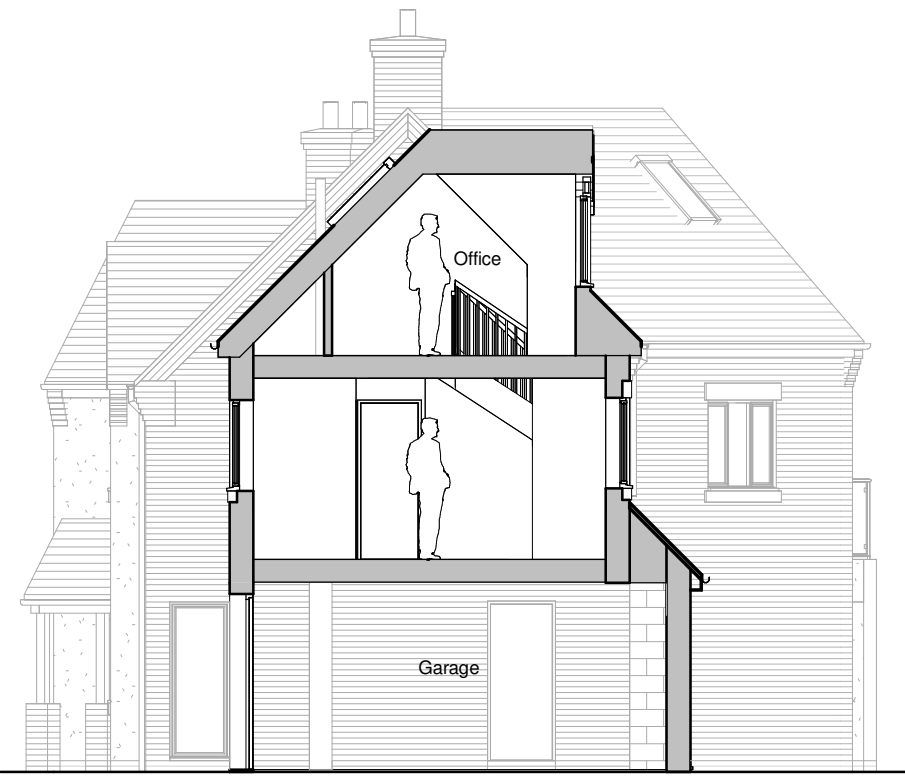

Section Through Extension



Rear 3D View



Road/Front Elevation




Rear Elevation




Front 3D View




Aerial 3D View

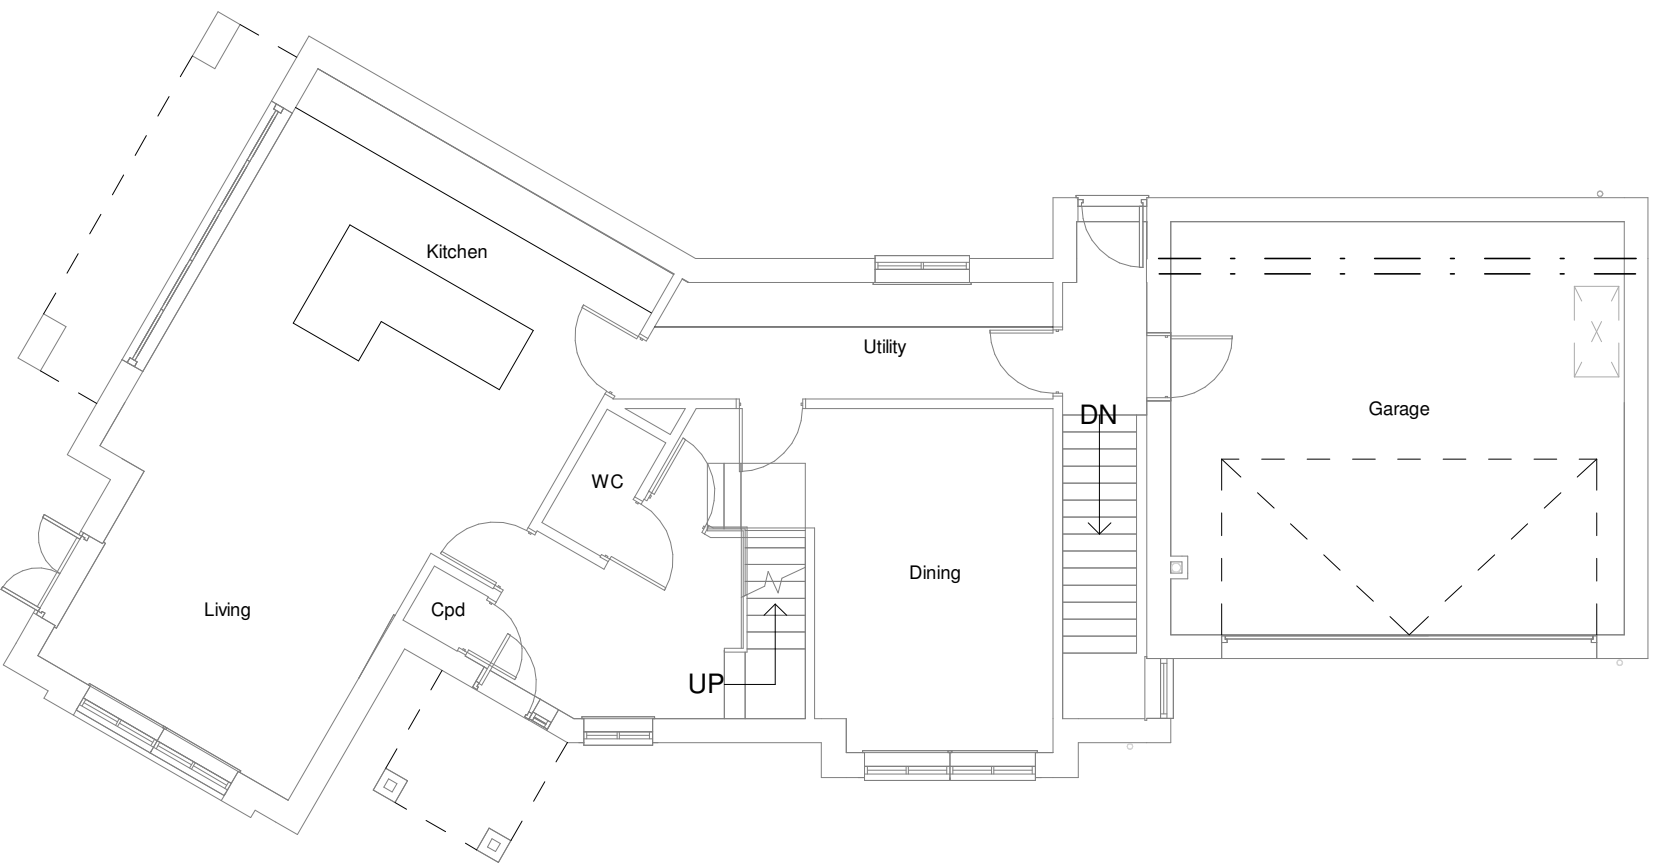

Ground Floor Plan

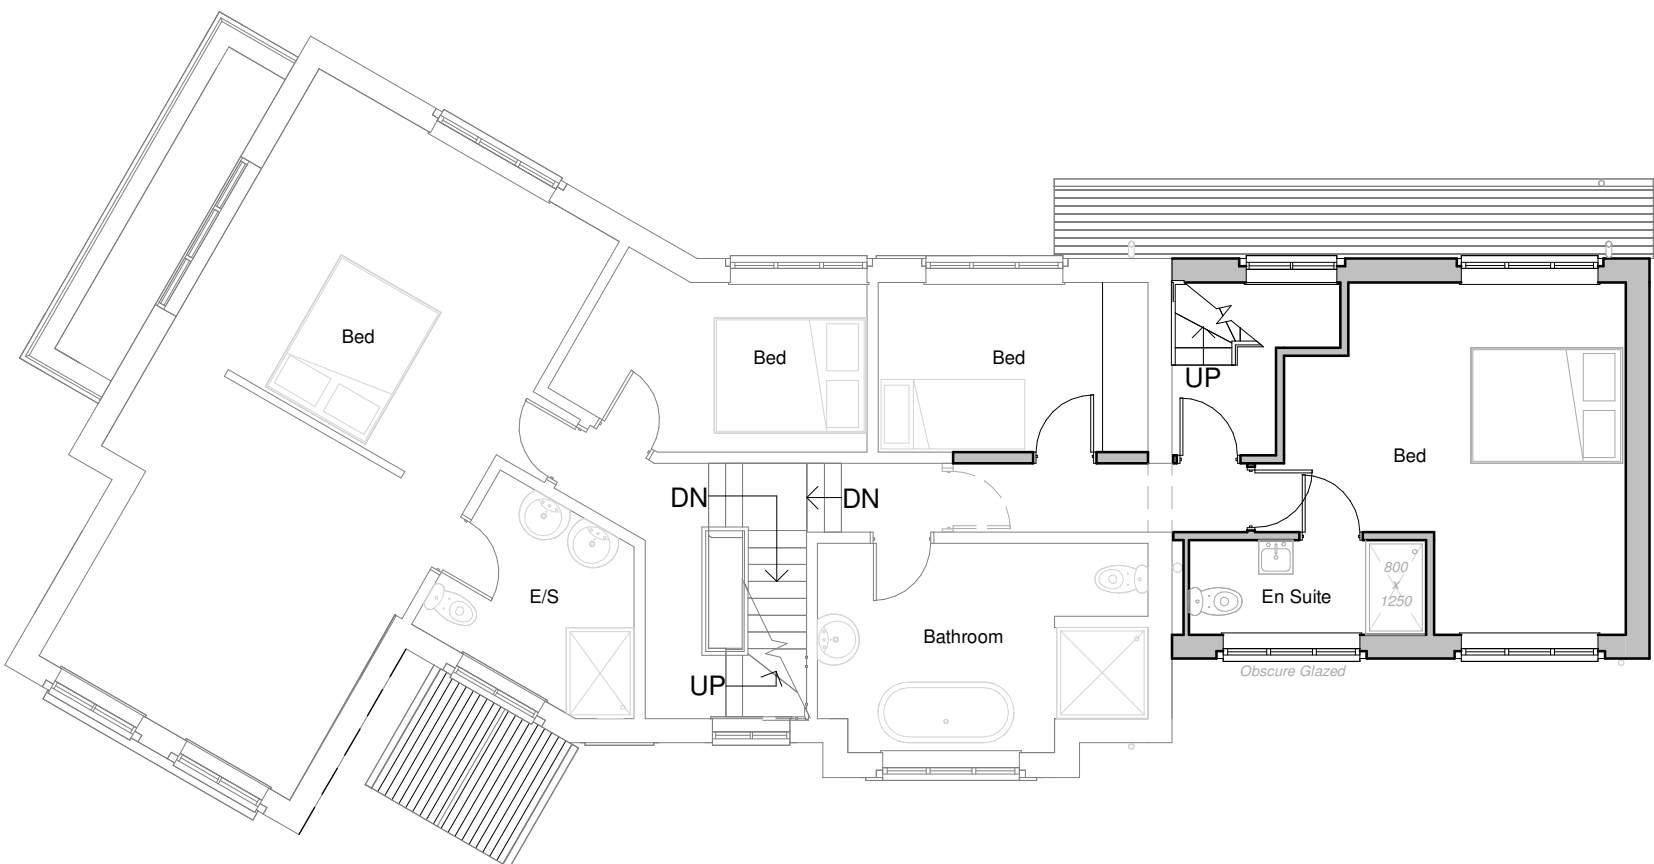

First Floor Plan

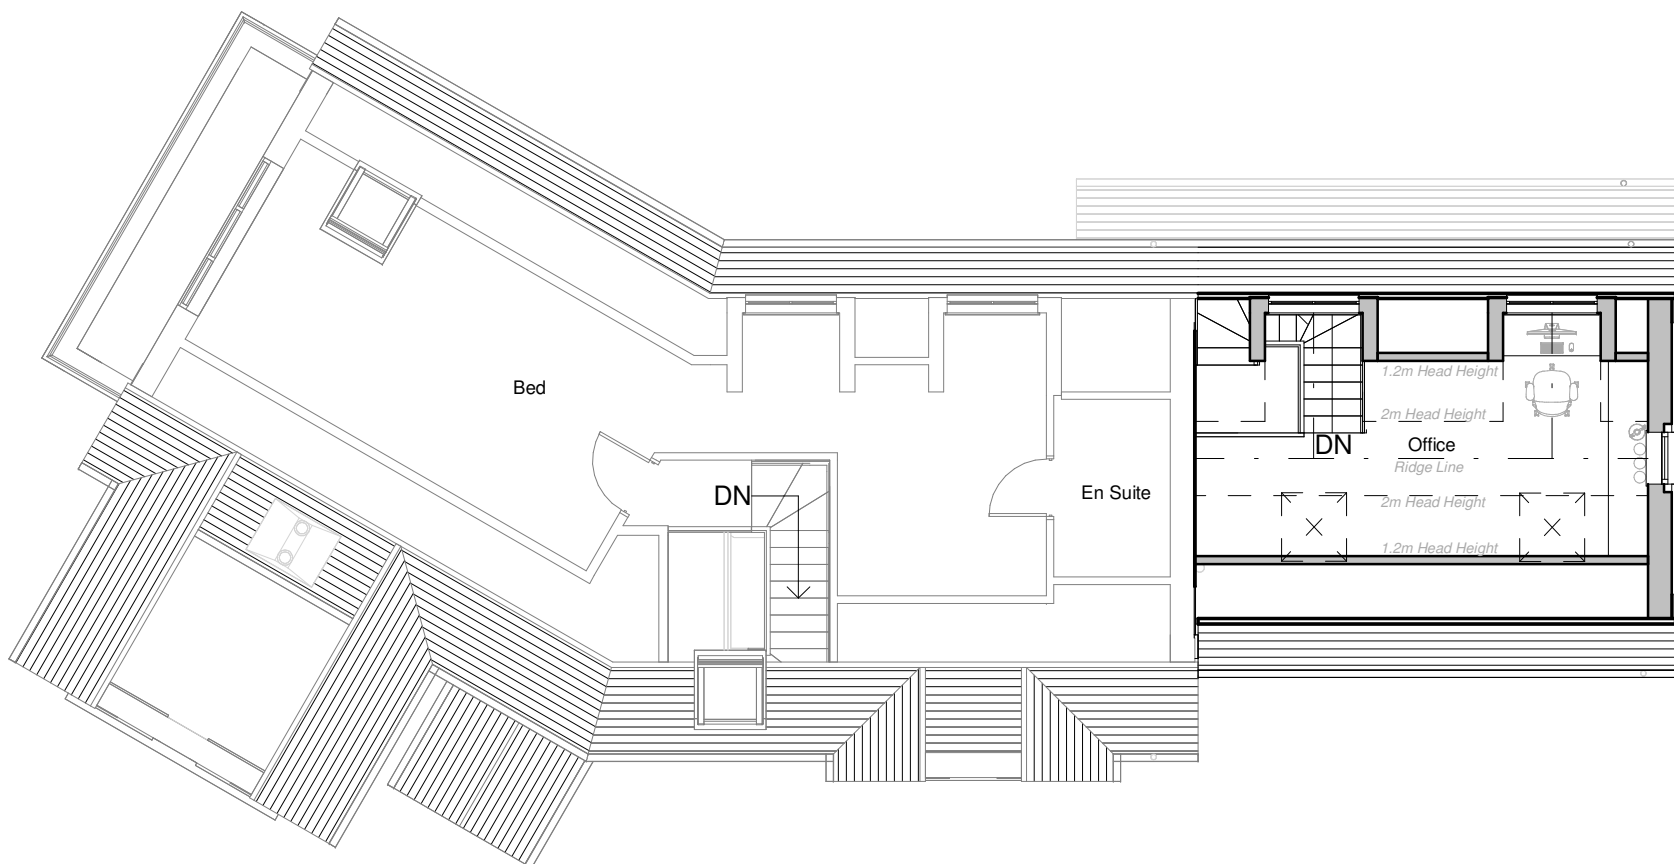

Second Floor Plan



hayward

ARCHITECTS LTD

19 Station Road
Hinckley
Leicestershire
LE10 1AW

Tel: 01455 635 665
Fax: 01455 618 971
www.hayward-architects.co.uk

Client Mr & Mrs Colville		
Project Title Exts & Alts, 1 The Paddock, Burbage		
Drawing Title Proposed - Scheme 04		
Scale 1:100	Date 12/2022	Sheet A1
Author SS	Checked by LJW	
Job No. 22/41	Drawing No. 06C	
Status Planning Stage		

THE COPYRIGHT OF THIS DRAWING IS VESTED IN HAYWARD ARCHITECTS LTD.
REPRODUCTION IN ANY FORM, EITHER IN WHOLE OR IN PART IS FORBIDDEN WITHOUT
THE PRIOR WRITTEN PERMISSION OF THE COPYRIGHT HOLDER. DO NOT SCALE FROM
DRAWING AND ONLY FIGURED DIMENSIONS ARE TO BE USED