




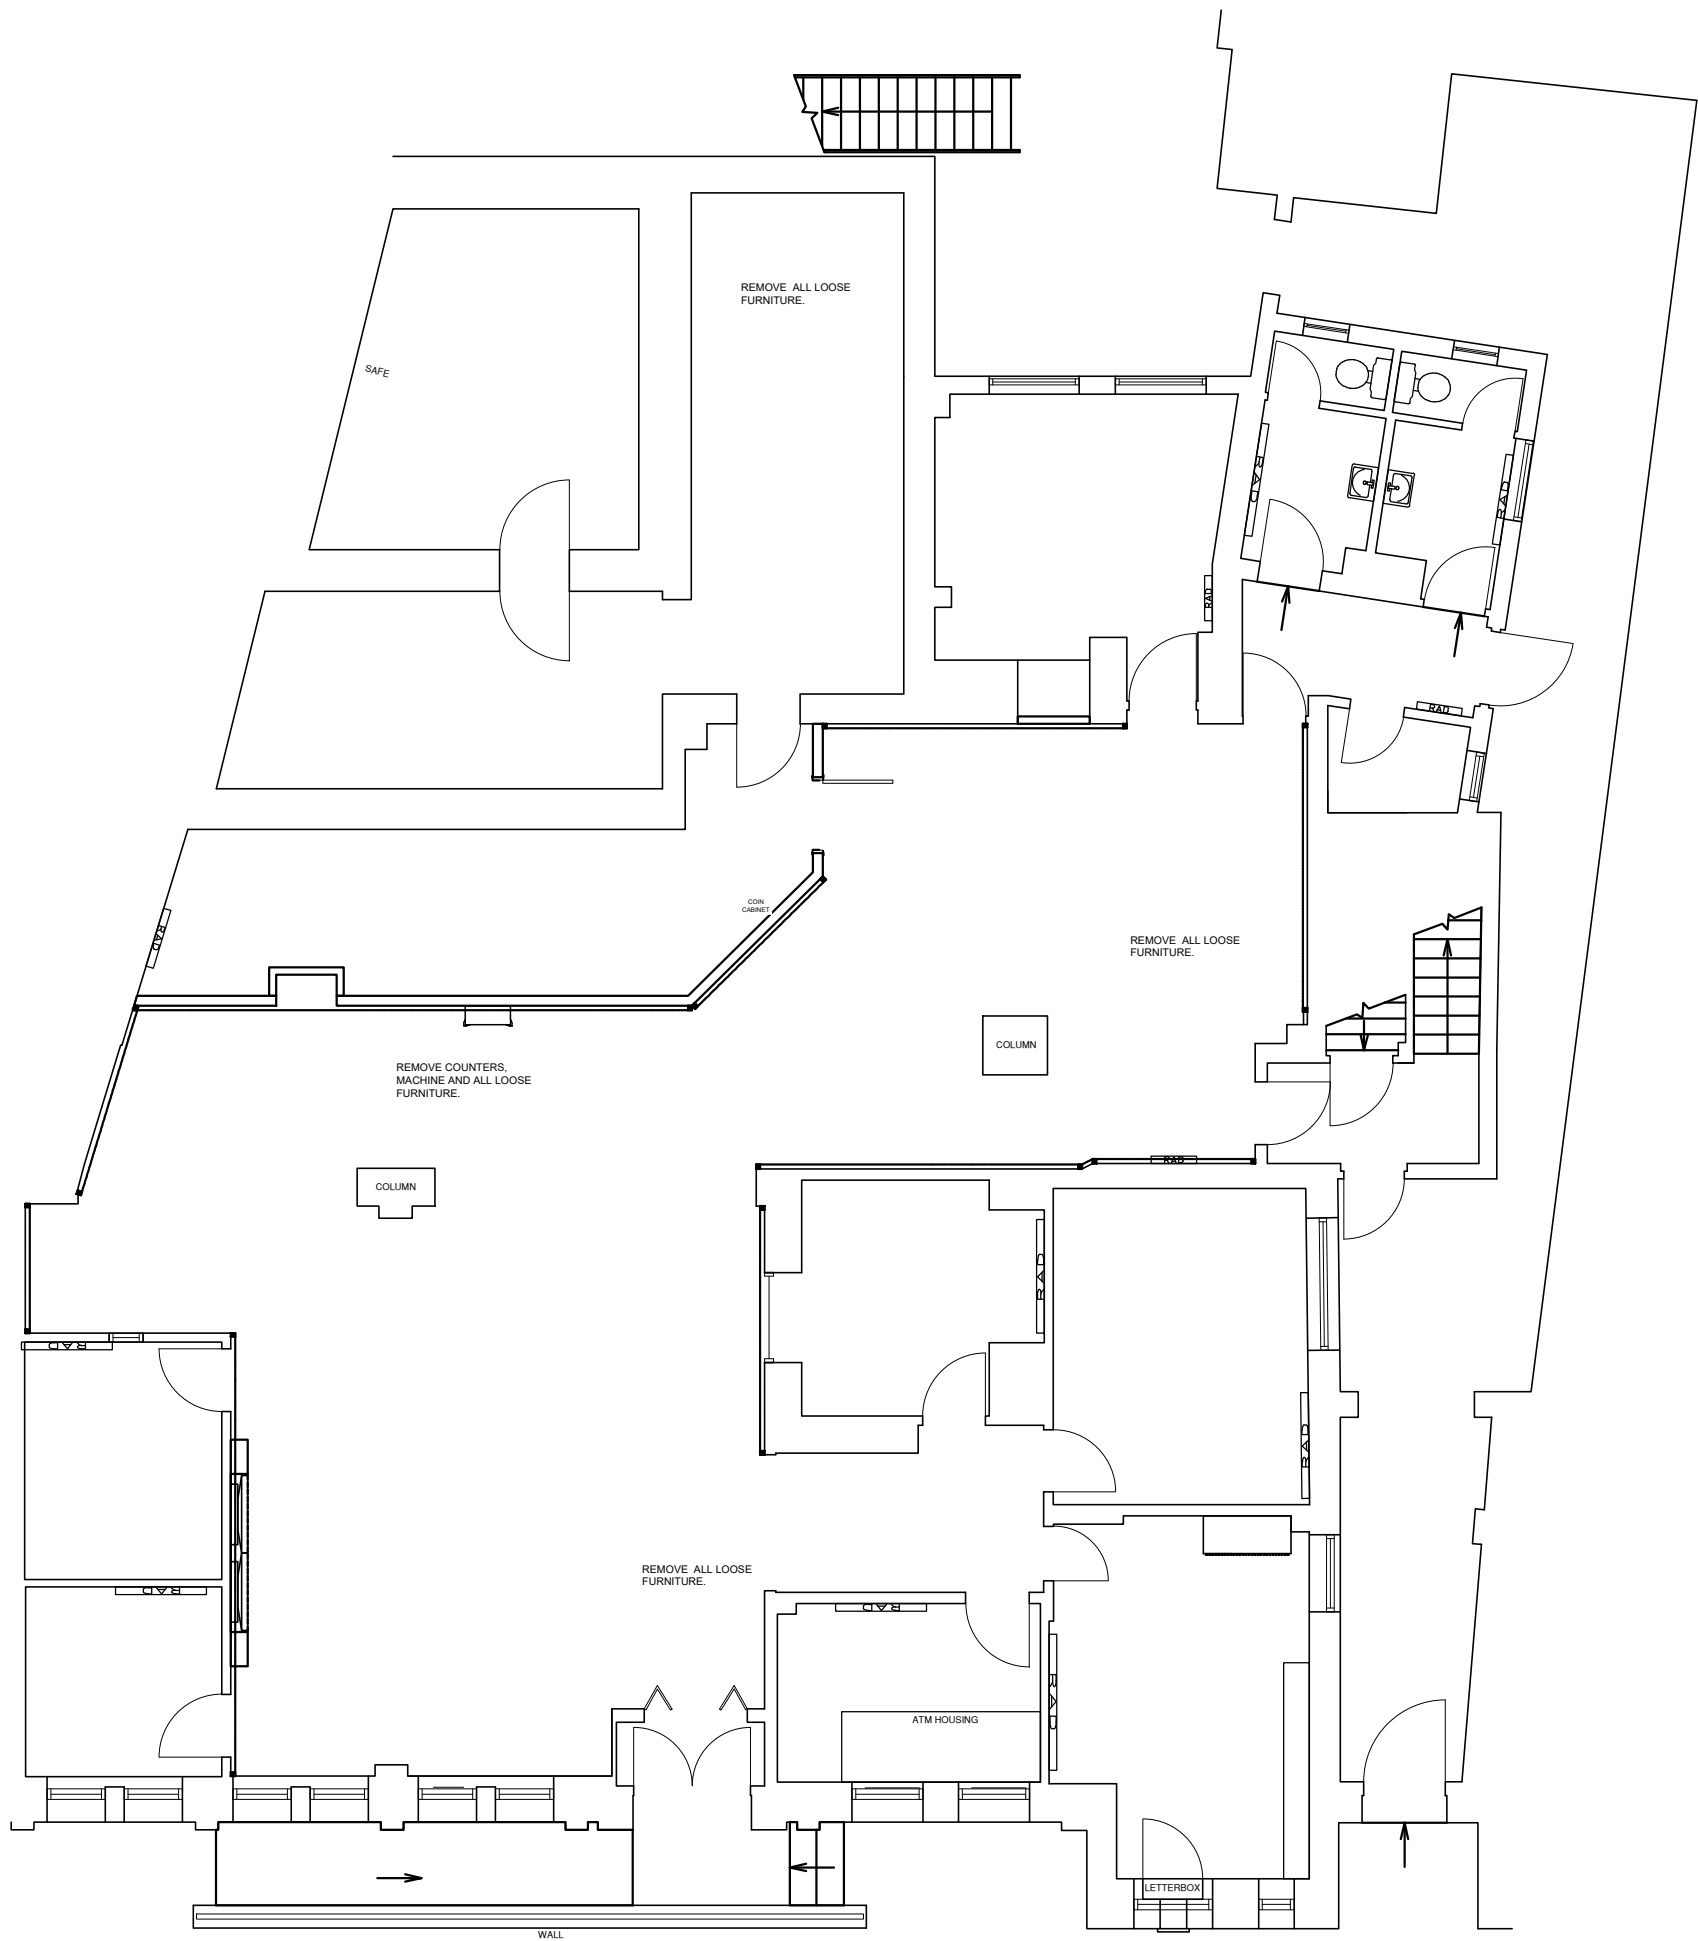

GROUND FLOOR PLAN

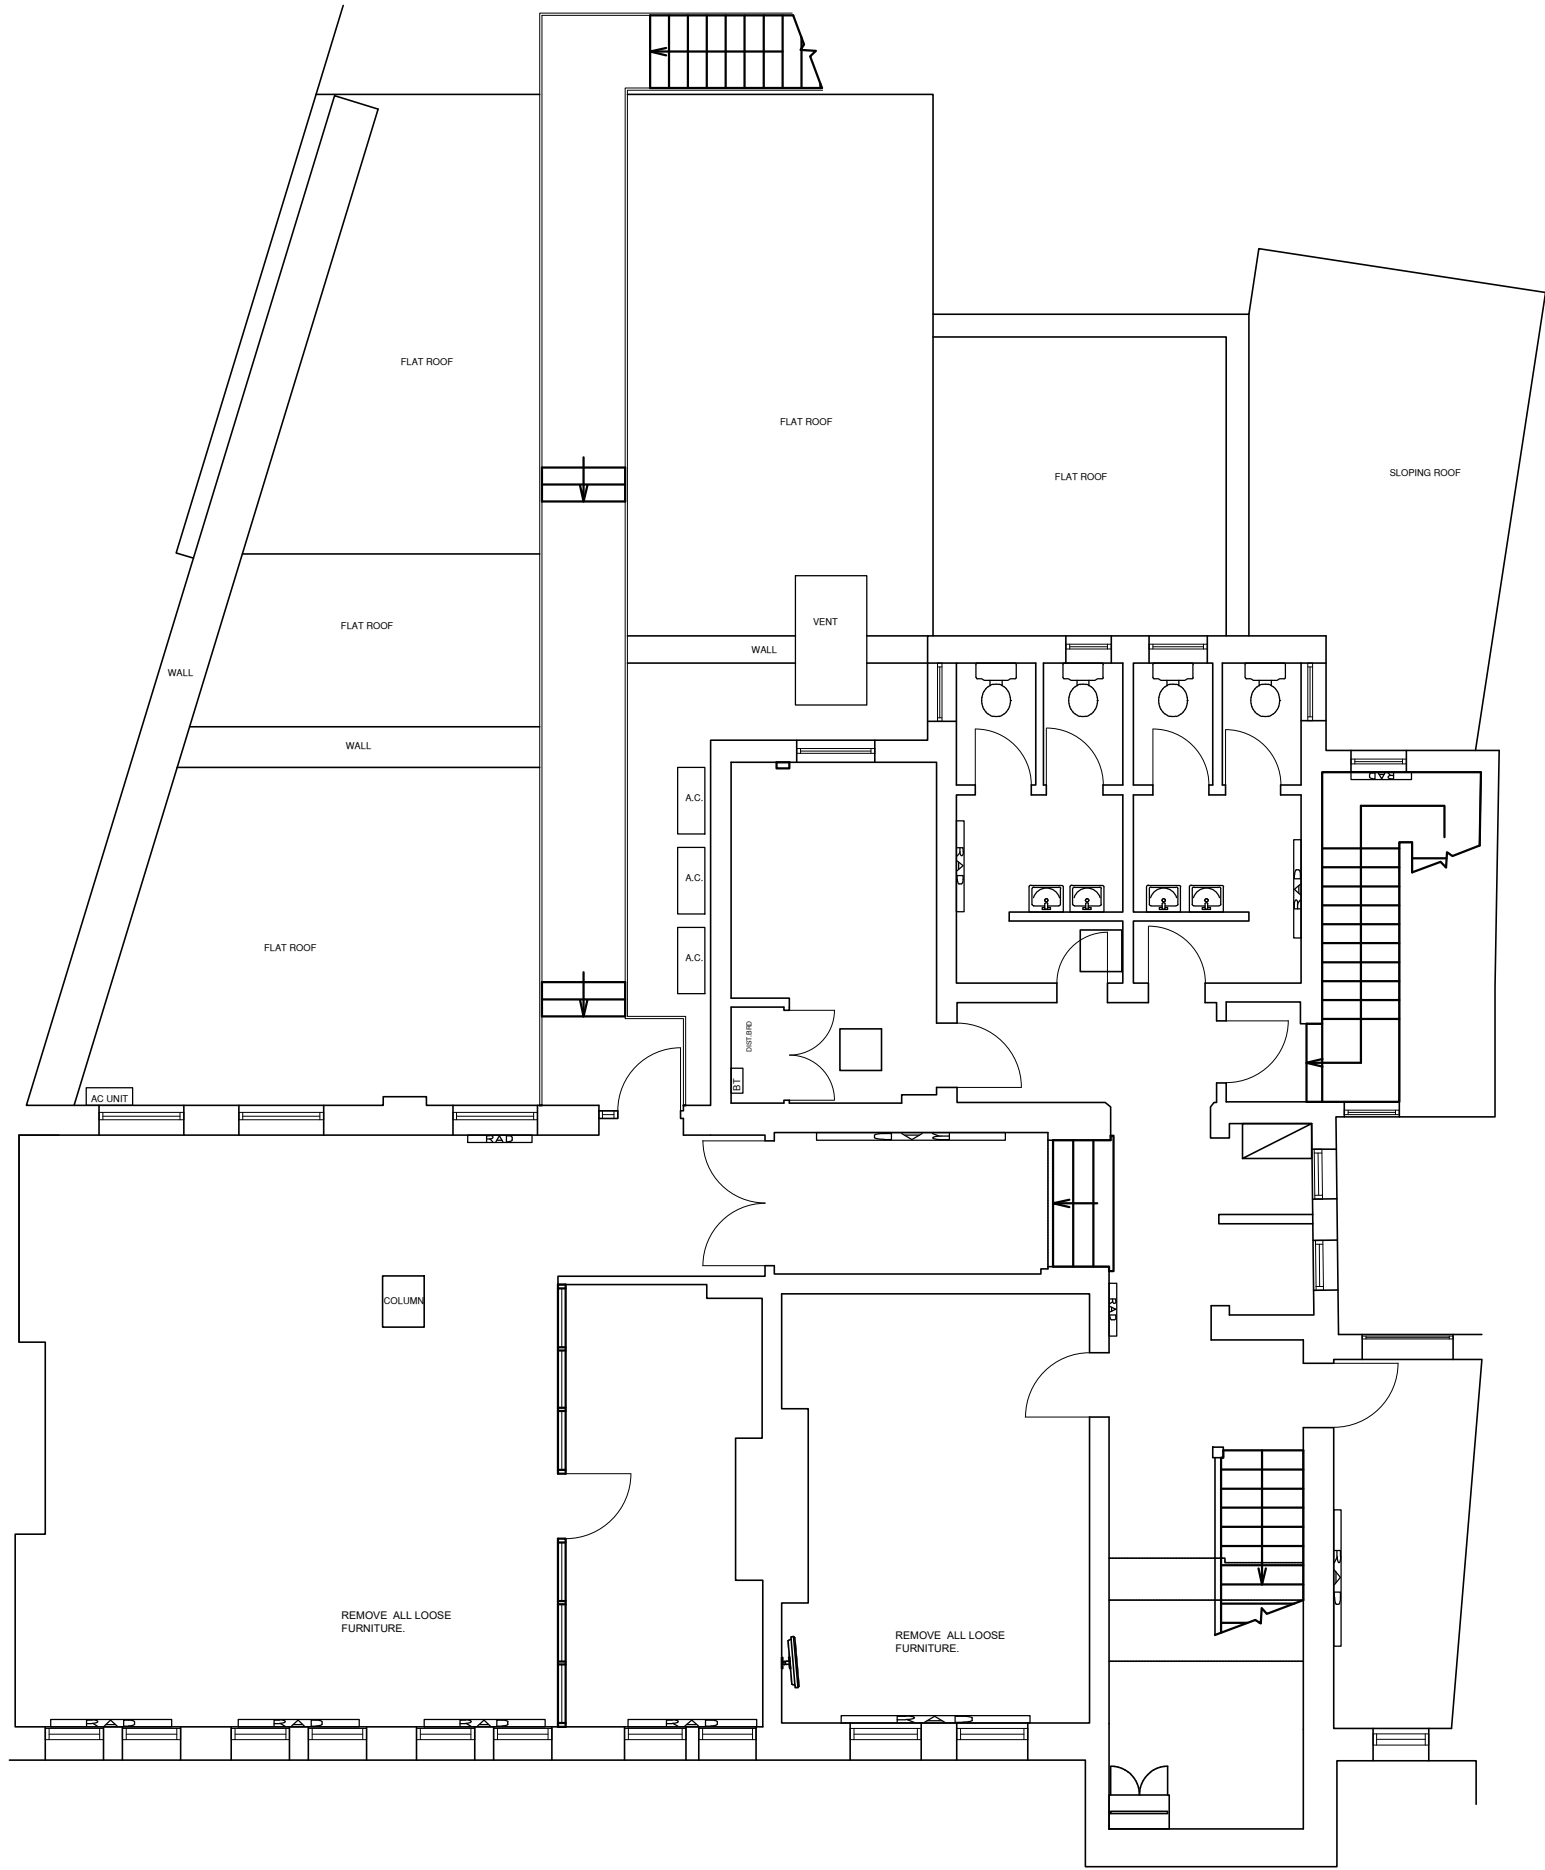

FIRST FLOOR PLAN

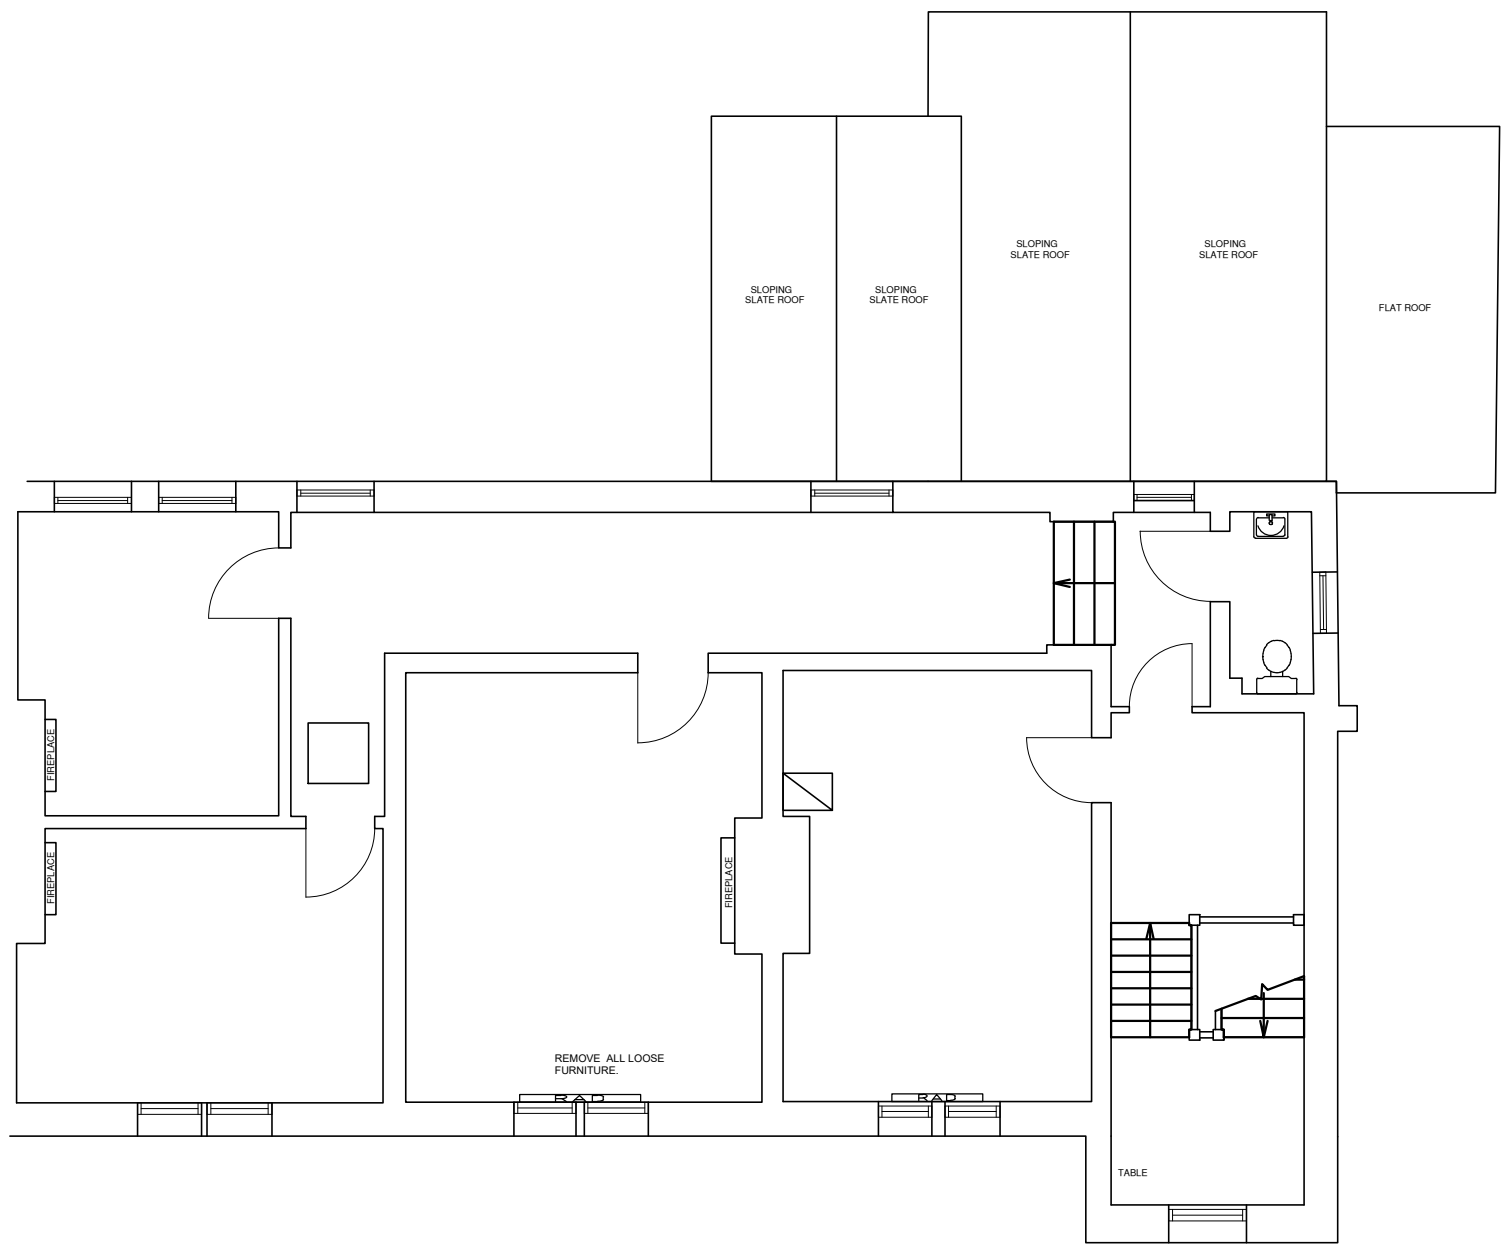

SECOND FLOOR PLAN



ELEVATION 1

| rev.               | date     | details               | by | rev. | date | details | by | notes   | McLaughlin & Harvey<br>NatWest<br>Hinckley | MCL<br>&H | NatWest Group | drawing number                | revision | drawing title    | scale                              | 1:100    |
|--------------------|----------|-----------------------|----|------|------|---------|----|---|--------------------------------------------|-----------|---------------|-------------------------------|----------|------------------|------------------------------------|----------|
| P01                | 30.06.25 | Issue for information | BE |      |      |         |    | <ul style="list-style-type: none"><li>- Do not scale drawing.</li><li>- All dimensions to be confirmed on site.</li><li>- Any drawing errors or divergences should be brought to the attention of the originator of this drawing.</li><li>- Drawing to be read in conjunction with Specification.</li></ul> |                                            |           |               | NRC12-MLA-XX-XX-DR-A-99002P01 |          | Proposed Layouts | date                               | 27.06.25 |
| status Information |          |                       |    |      |      |         |    |   |                                            |           |               |                               |          |                  | drawn                              | mia      |
|                    |          |                       |    |      |      |         |    |   |                                            |           |               |                               |          |                  | format                             | A1       |
|                    |          |                       |    |      |      |         |    |   |                                            |           |               |                               |          |                  | Edinburgh<br>Glasgow<br>Manchester |          |
|                    |          |                       |    |      |      |         |    |   |                                            |           |               |                               |          |                  | mlaarchitects.co.uk                |          |