



1. Drawings copyright of © Architectural Vistadesigns Ltd
2. Drawings not to be used without written consent.
3. Planning drawings should not be used for the purpose of construction or working drawings.
4. Drawings are not to be used for any other purpose without written consent.
5. All dimensions must be checked and verified on site before commencing works.
6. OS data may have been used for the purpose of a Planning submission.
7. Do not scale from the drawings.


Revisions		
Rev.	Date	Comments

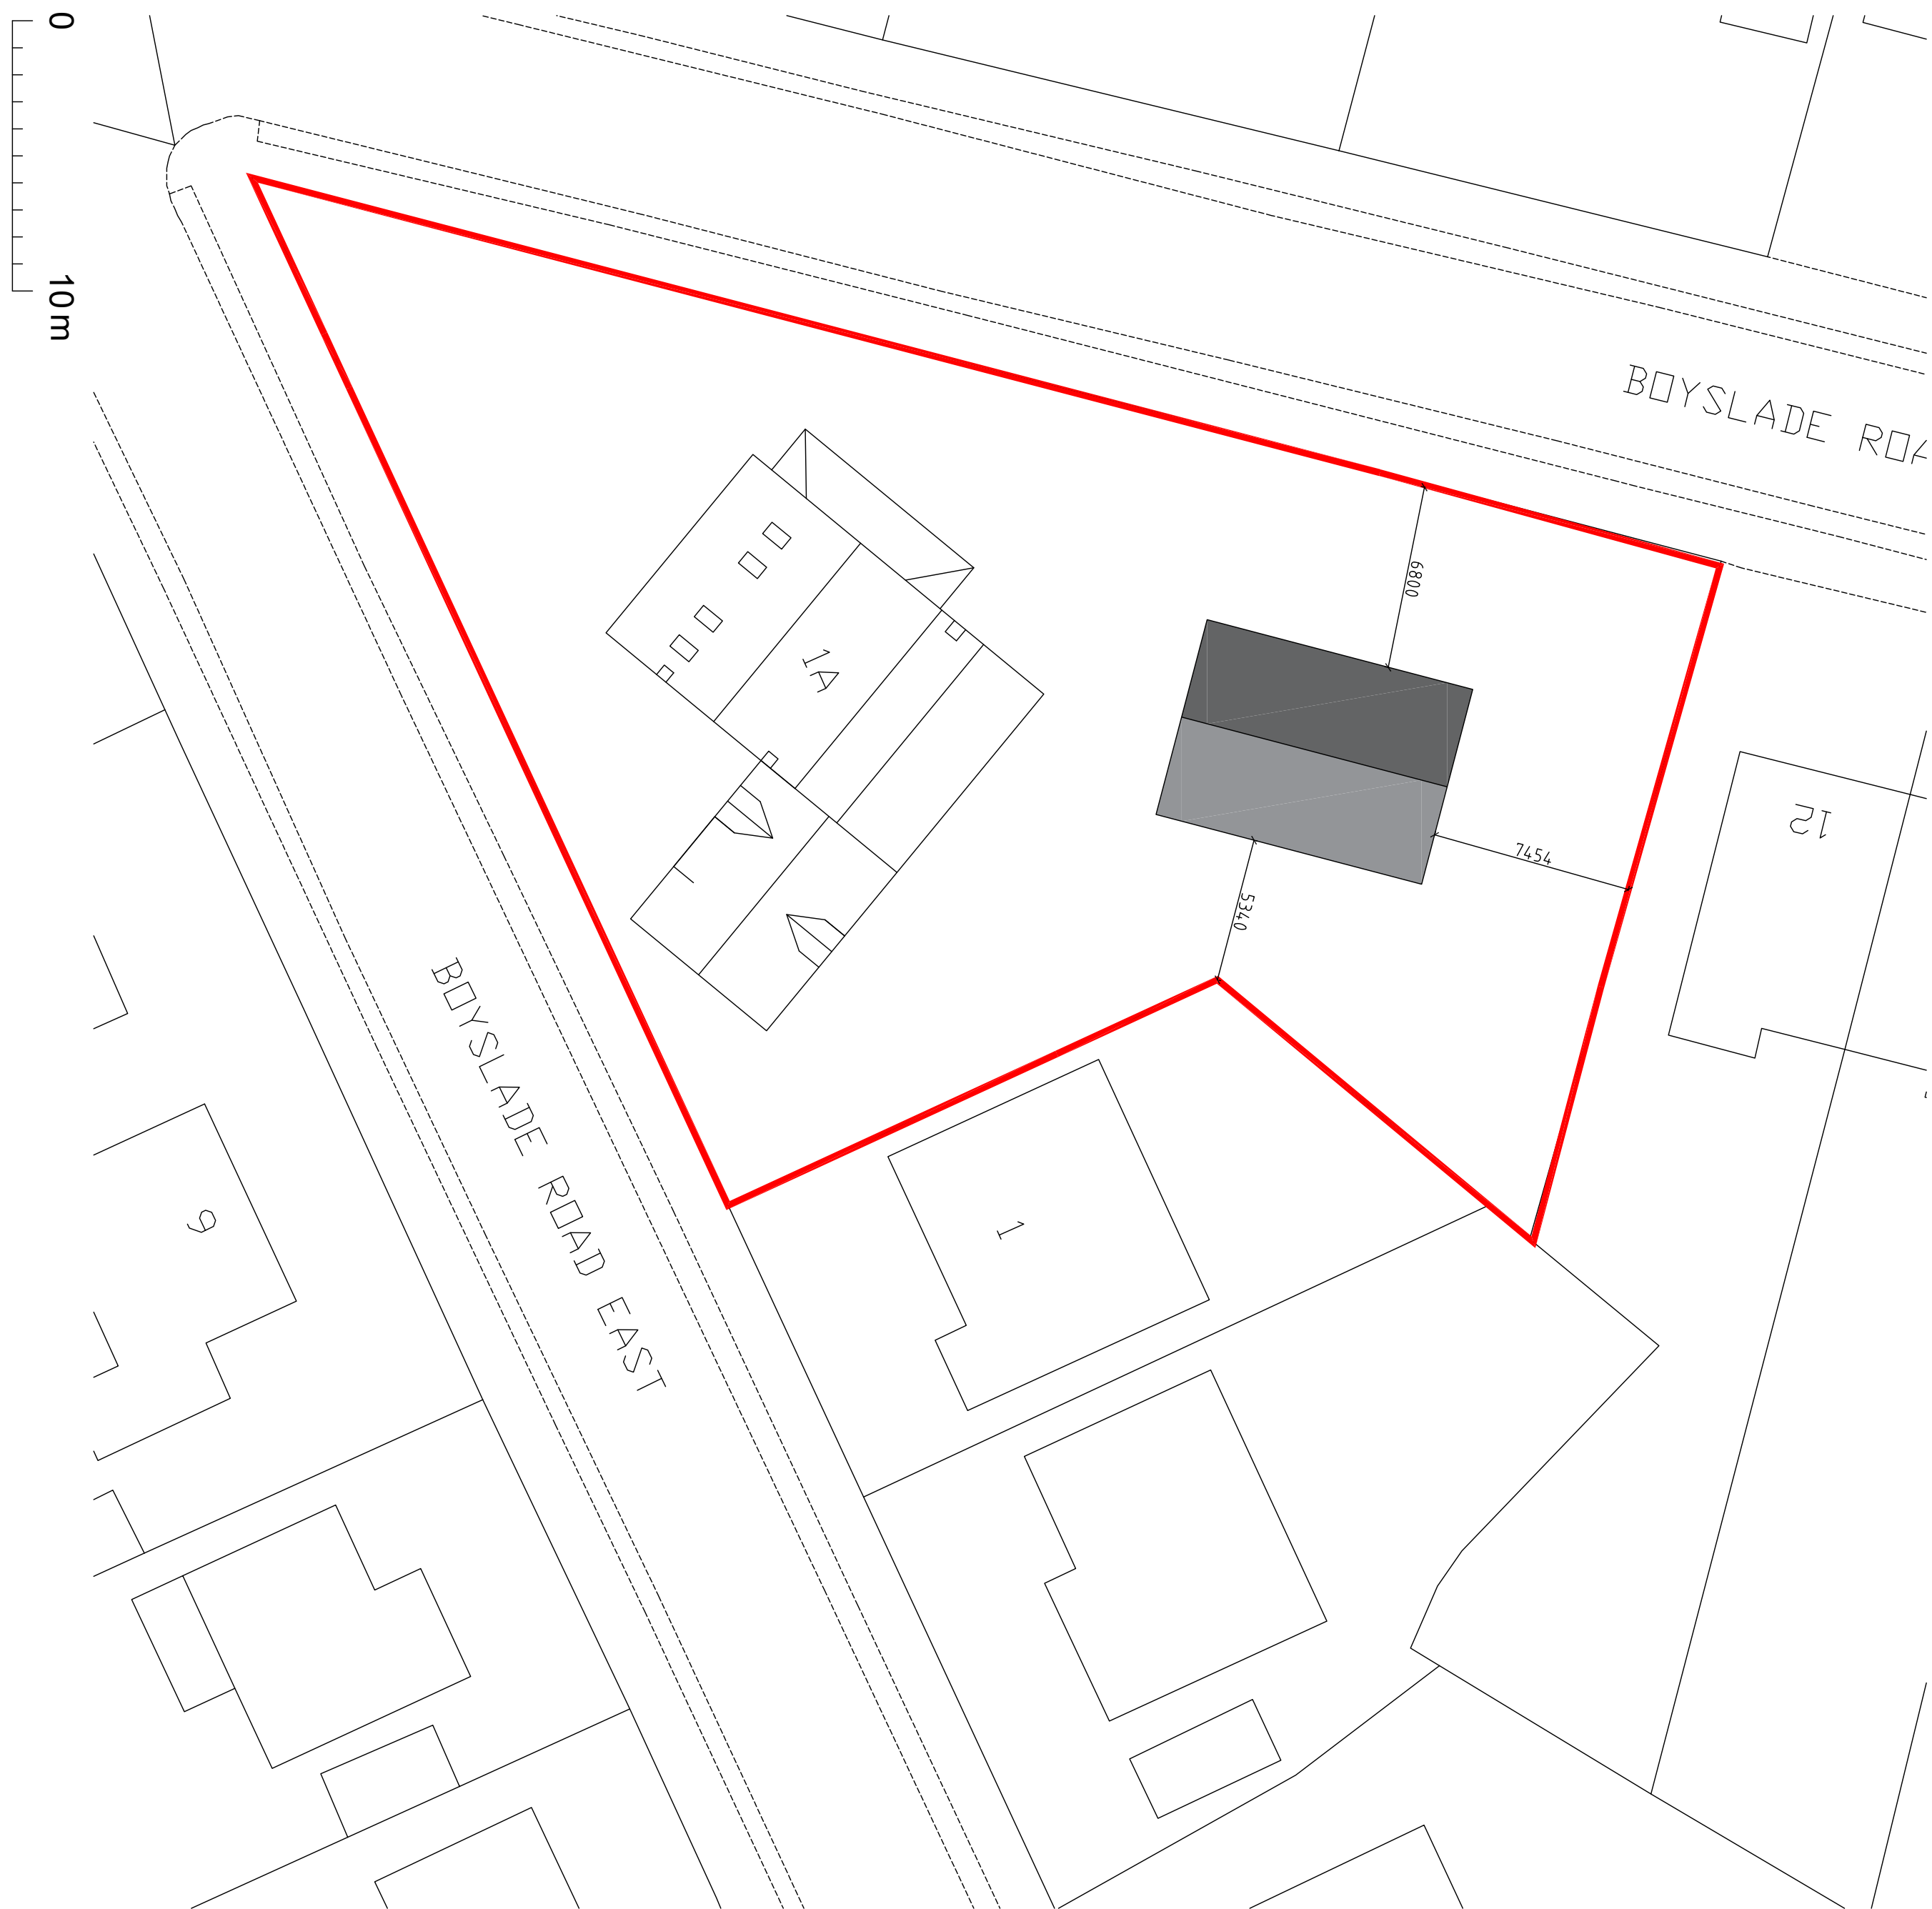


SITE PLAN - 1:200

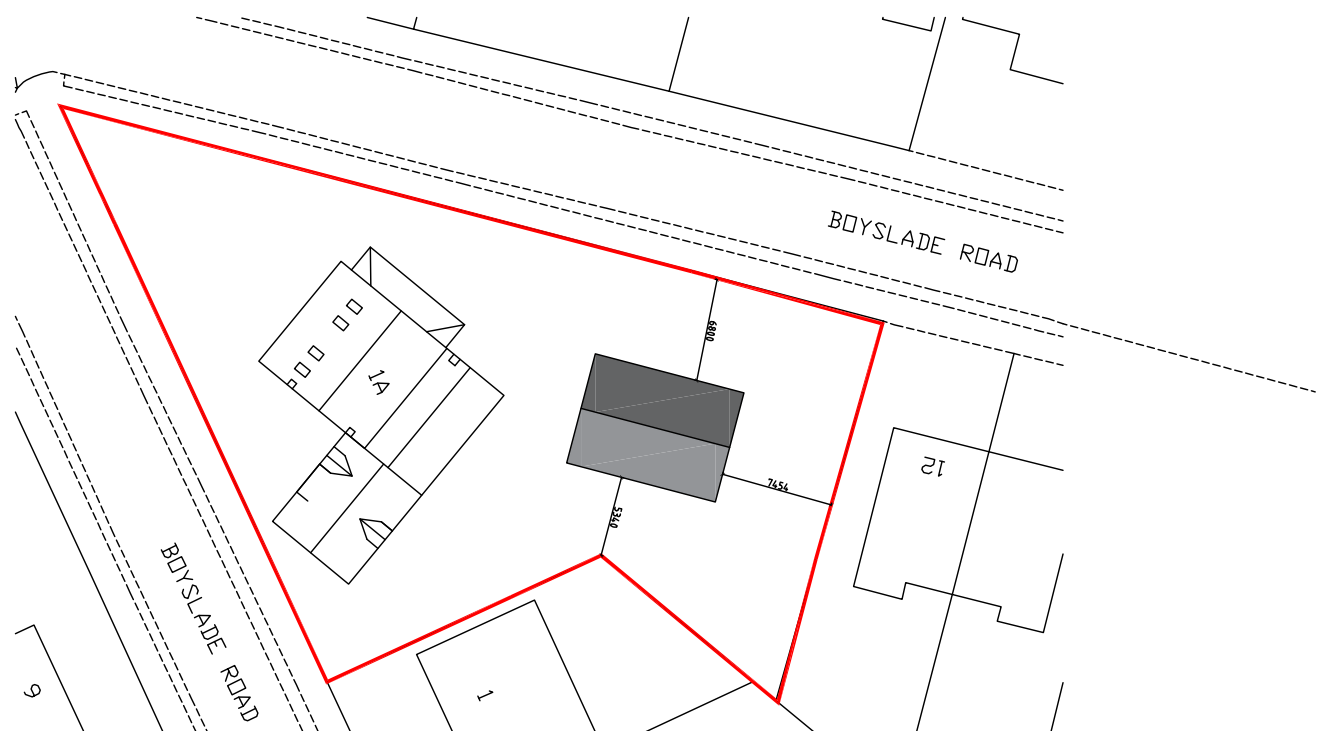


BLOCK PLAN - 1:500

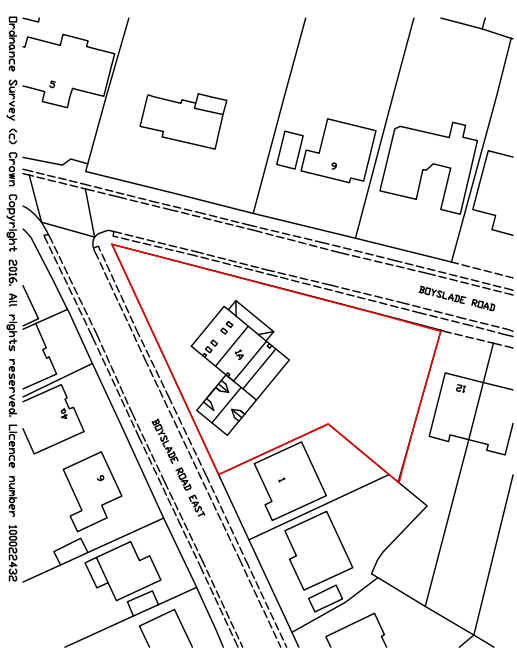


LOCATION PLAN - 1:1250

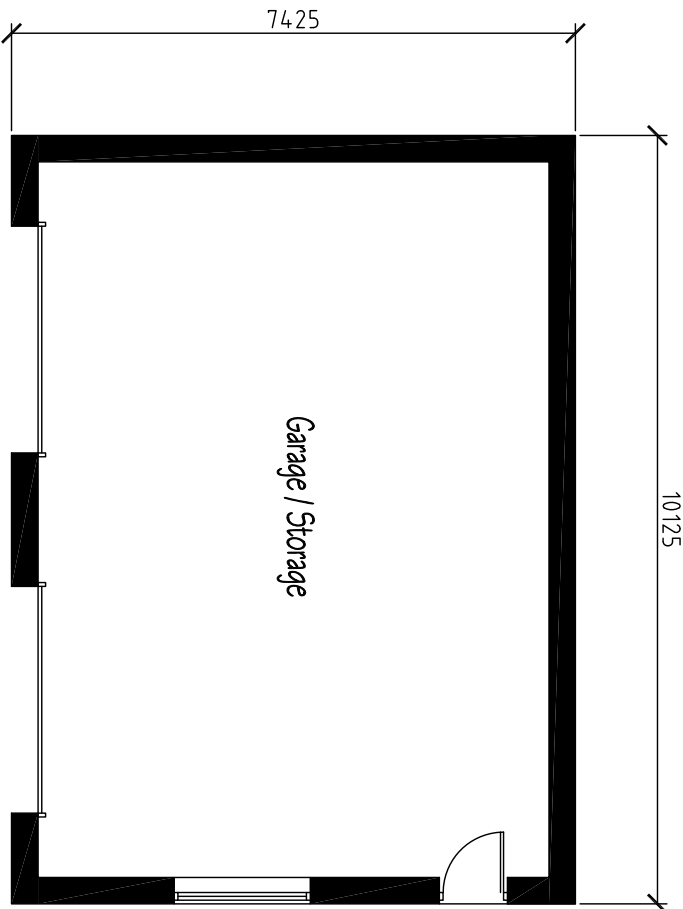


Proposed Ground Floor Plan

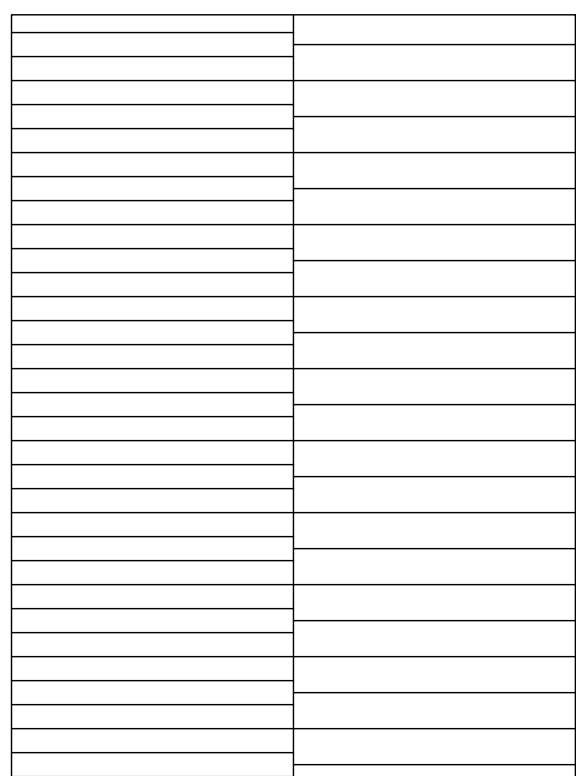


Proposed Roof Plan

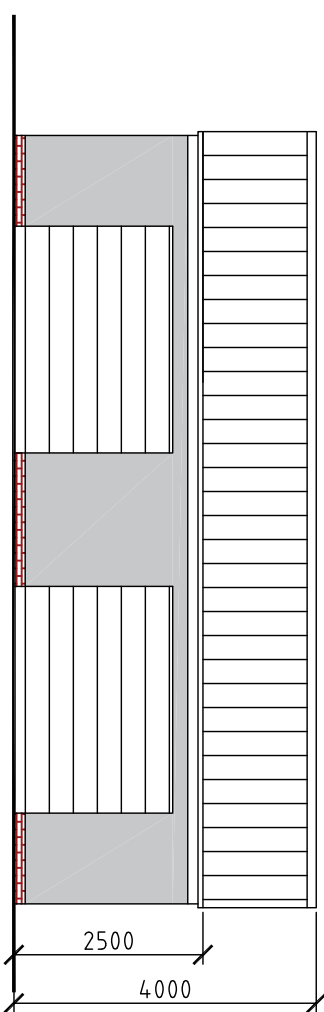


Proposed Front Elevation

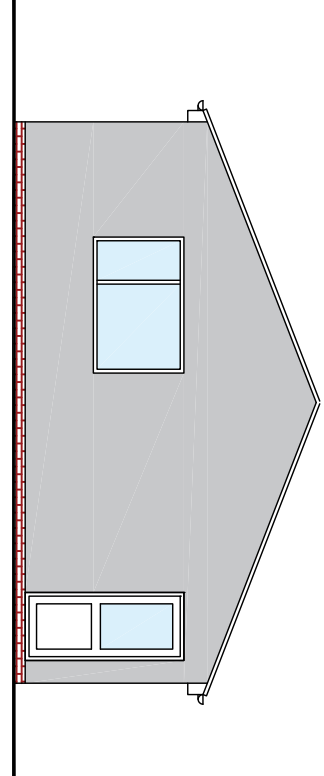




Proposed Side Elevation

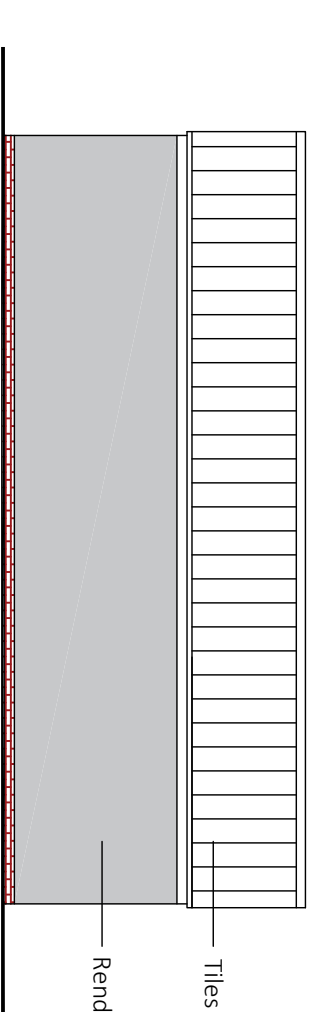

Proposed Rear Elevation

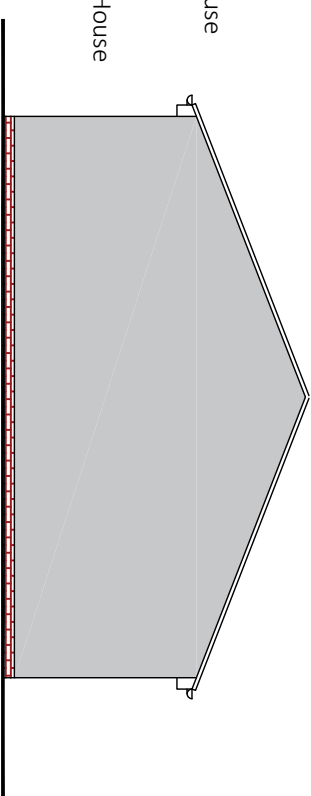

Proposed Site Elevation

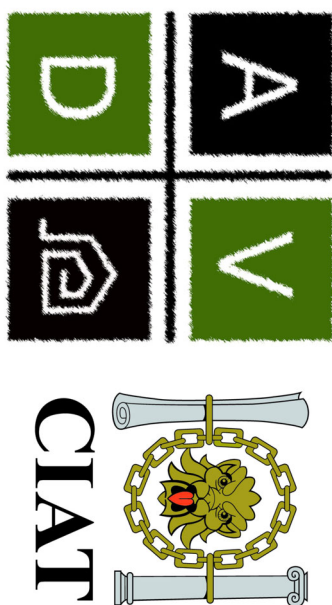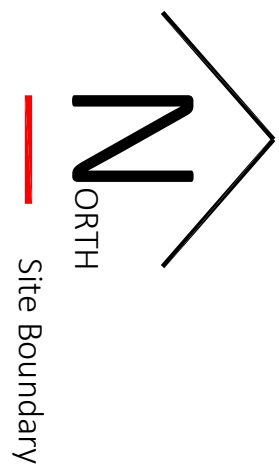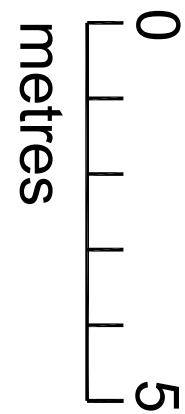

ArchitecturalVistadesigns Ltd

a: The Paddock, 118 Paddock Way, Hindley, Lanes LE10 0BZ

m: 0785 459 2584 t: 01455 698 839

w: www.architecturalvistadesigns.co.uk

e: studio@architecturalvistadesigns.co.uk

Client: Mr David Taylor

Dwg: Proposed Site Plan

Dwg Status: PLANNING

Project: Erection of Outbuilding on land at No. 1A Boyslade Road East, Barlape LE10 2RQ

Scale: 1:200, 1:500 & 1:1250 @ A1

Date: 27.06.2025 Drawn By: map

Dwg No.

AVD-911-BRB-PL01

Rev.

-