


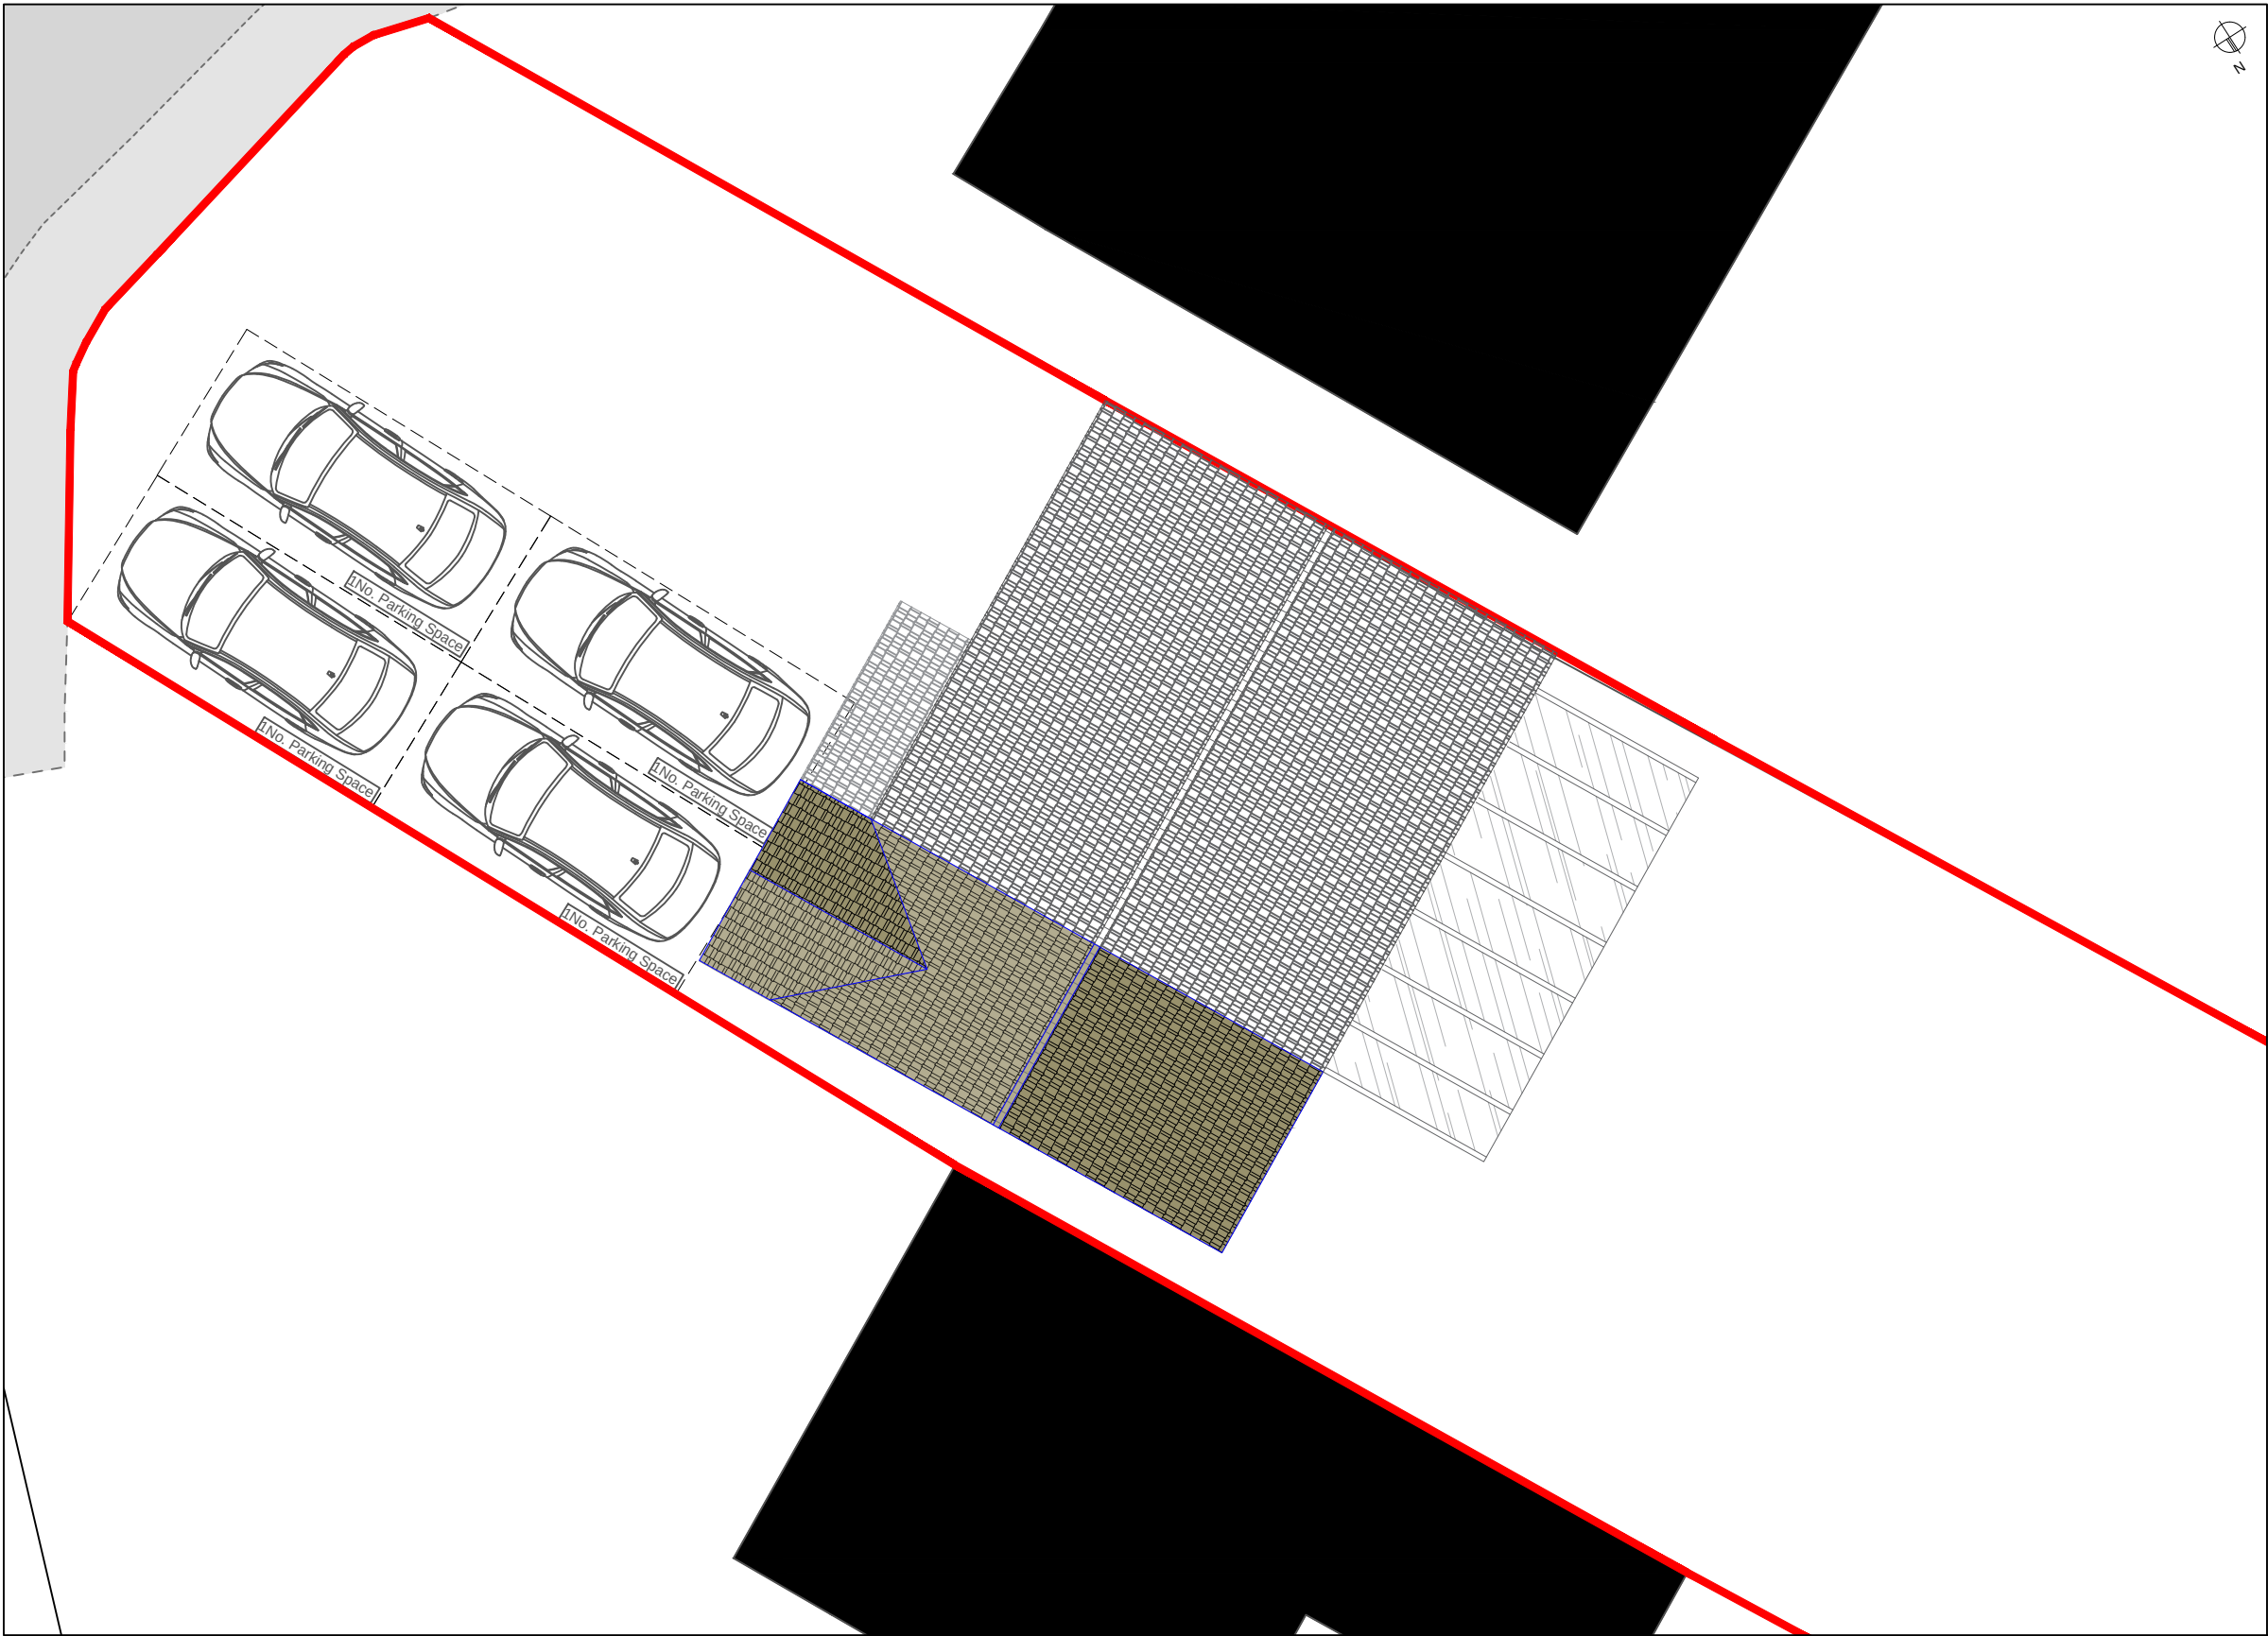

THIS DRAWING IS COPYRIGHT. DIMENSIONS ARE NOT TO BE SCALED FROM THIS DRAWING
ELECTRONIC DATA IS NOT TO BE AMENDED/DELETED WITHOUT STUDIO AXO PERMISSION
ALL FIXINGS, TO BE DESIGNED BY APPROPRIATE SPECIALIST SUB-CONTRACTOR
DETAIL DRAWINGS AT LARGER SCALE TAKE PRECEDENCE OVER GENERAL ARRANGEMENT DRAWINGS

PROPOSED SITE PLAN
1:100 AT A3

PLANNING BOUNDARY LINE

SCALE BAR 1:500



PROJECT:	23 KING RICHARDS HILL EARL SHILTON		
STATUS:	PLANNING		
DRAWING TITLE:	PARKING PROVISIONS		
DATE:	30/06/2025	DRAWN BY:	PO
SCALE:	SCALE AT A3	CHECKED BY:	PO

STUDIO

AXO

DRAWING NO:	250602- PL02	REVISION:	-
-------------	--------------	-----------	---