



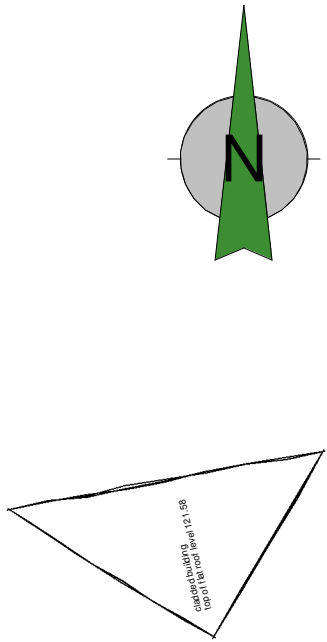

brick building
top level 122.65

118.570 Proposed Levels
118.50 Existing Levels

 

SCALE 1:200 @ A3

Client Talbot and Cockerill			
Project Replacement Dwelling Bosworth Road Osbaston	Scale 1:200	Sheet A3	Job No. 23/85
	Date Sept 23	Drawing No. 14	
Drawing Site Plan	Author LJW	Checked by -	
THE COPYRIGHT OF THIS DRAWING IS VESTED IN HAYWARD ARCHITECTS LTD. REPRODUCTION IN ANY FORM, EITHER IN WHOLE OR IN PART IS FORBIDDEN WITHOUT THE PRIOR WRITTEN PERMISSION OF THE COPYRIGHT HOLDER. DO NOT SCALE FROM DRAWING AND ONLY FIGURED DIMENSIONS ARE TO BE USED			

hayward
ARCHITECTS LTD

19 Station Road
Hinckley
Leicestershire
LE10 1AW

Tel: 01455 635 665
Fax: 01455 618 971
www.hayward-architects.co.uk

Drawing Status
SCHEME