


Notes	
No.	Description




Front Elevation
1 : 100

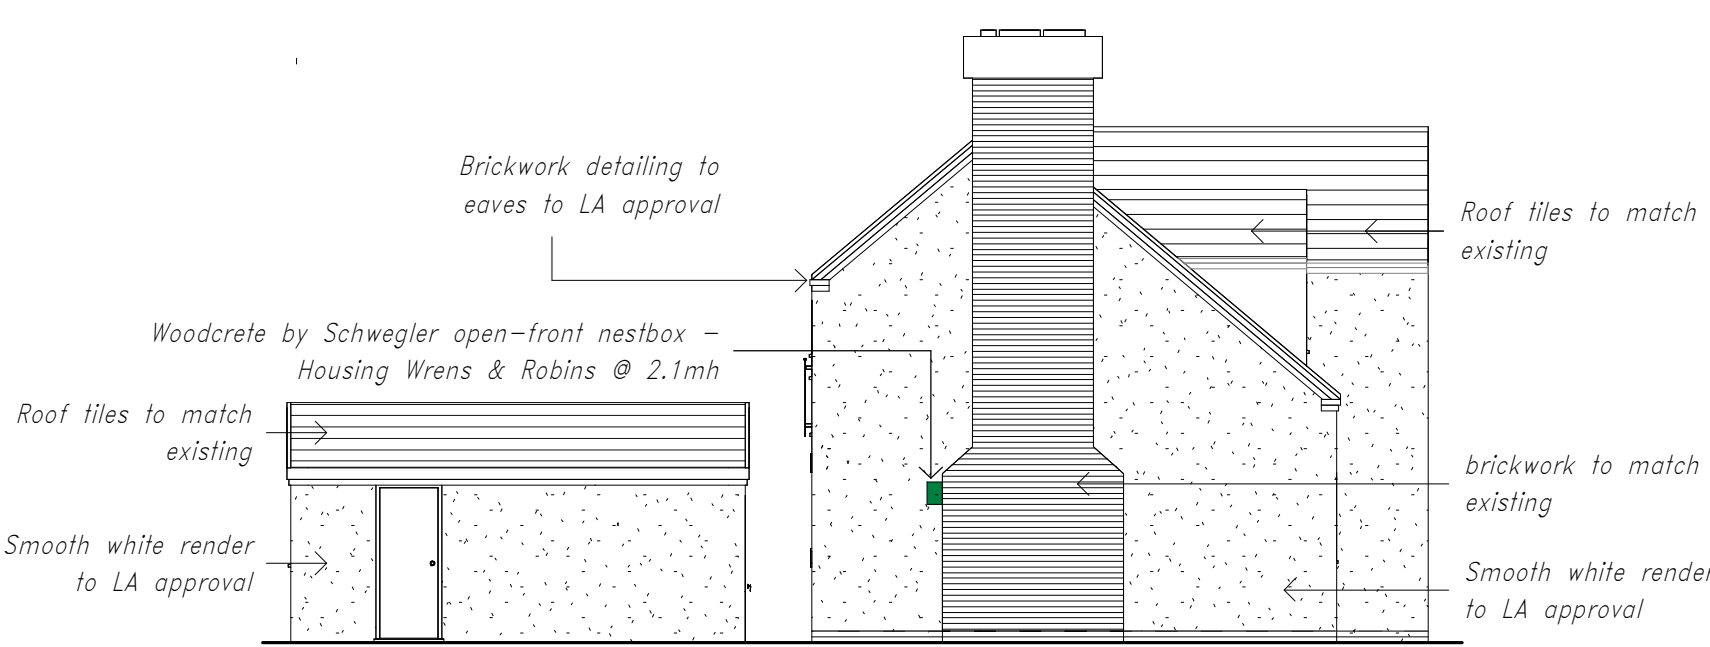




Side Elevation North
1 : 100



Rear Elevation
1 : 100

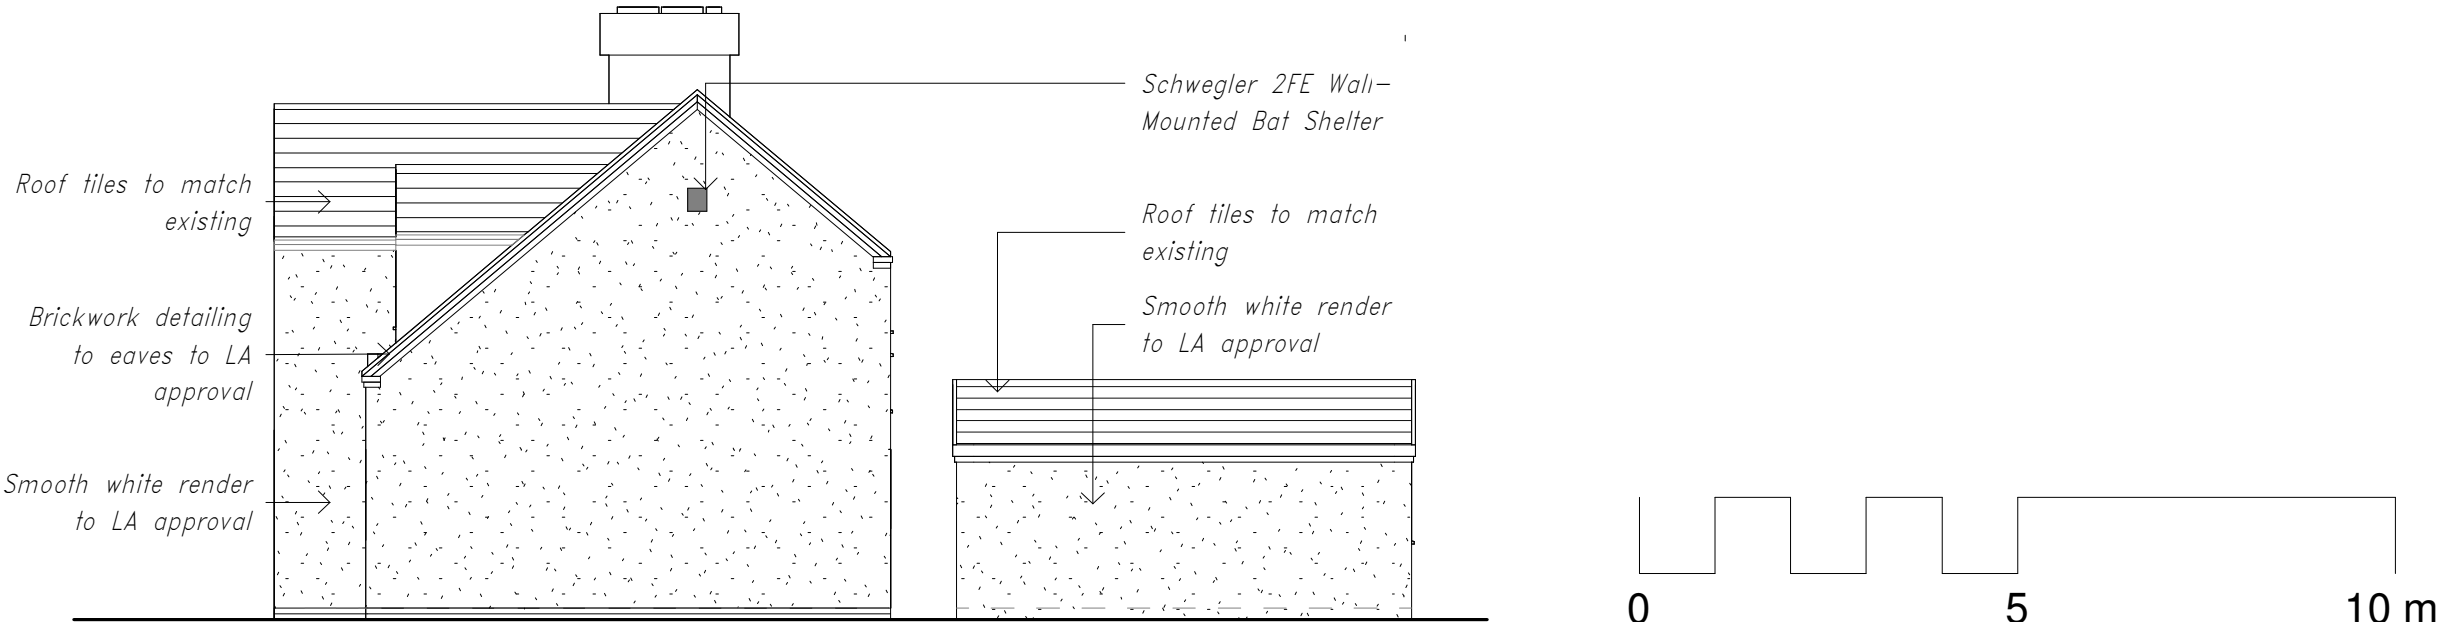

Side Elevation South
1 : 100

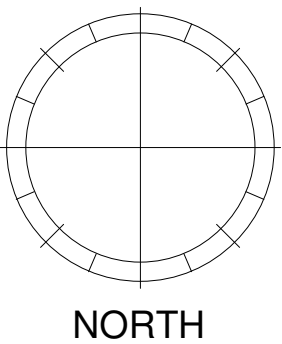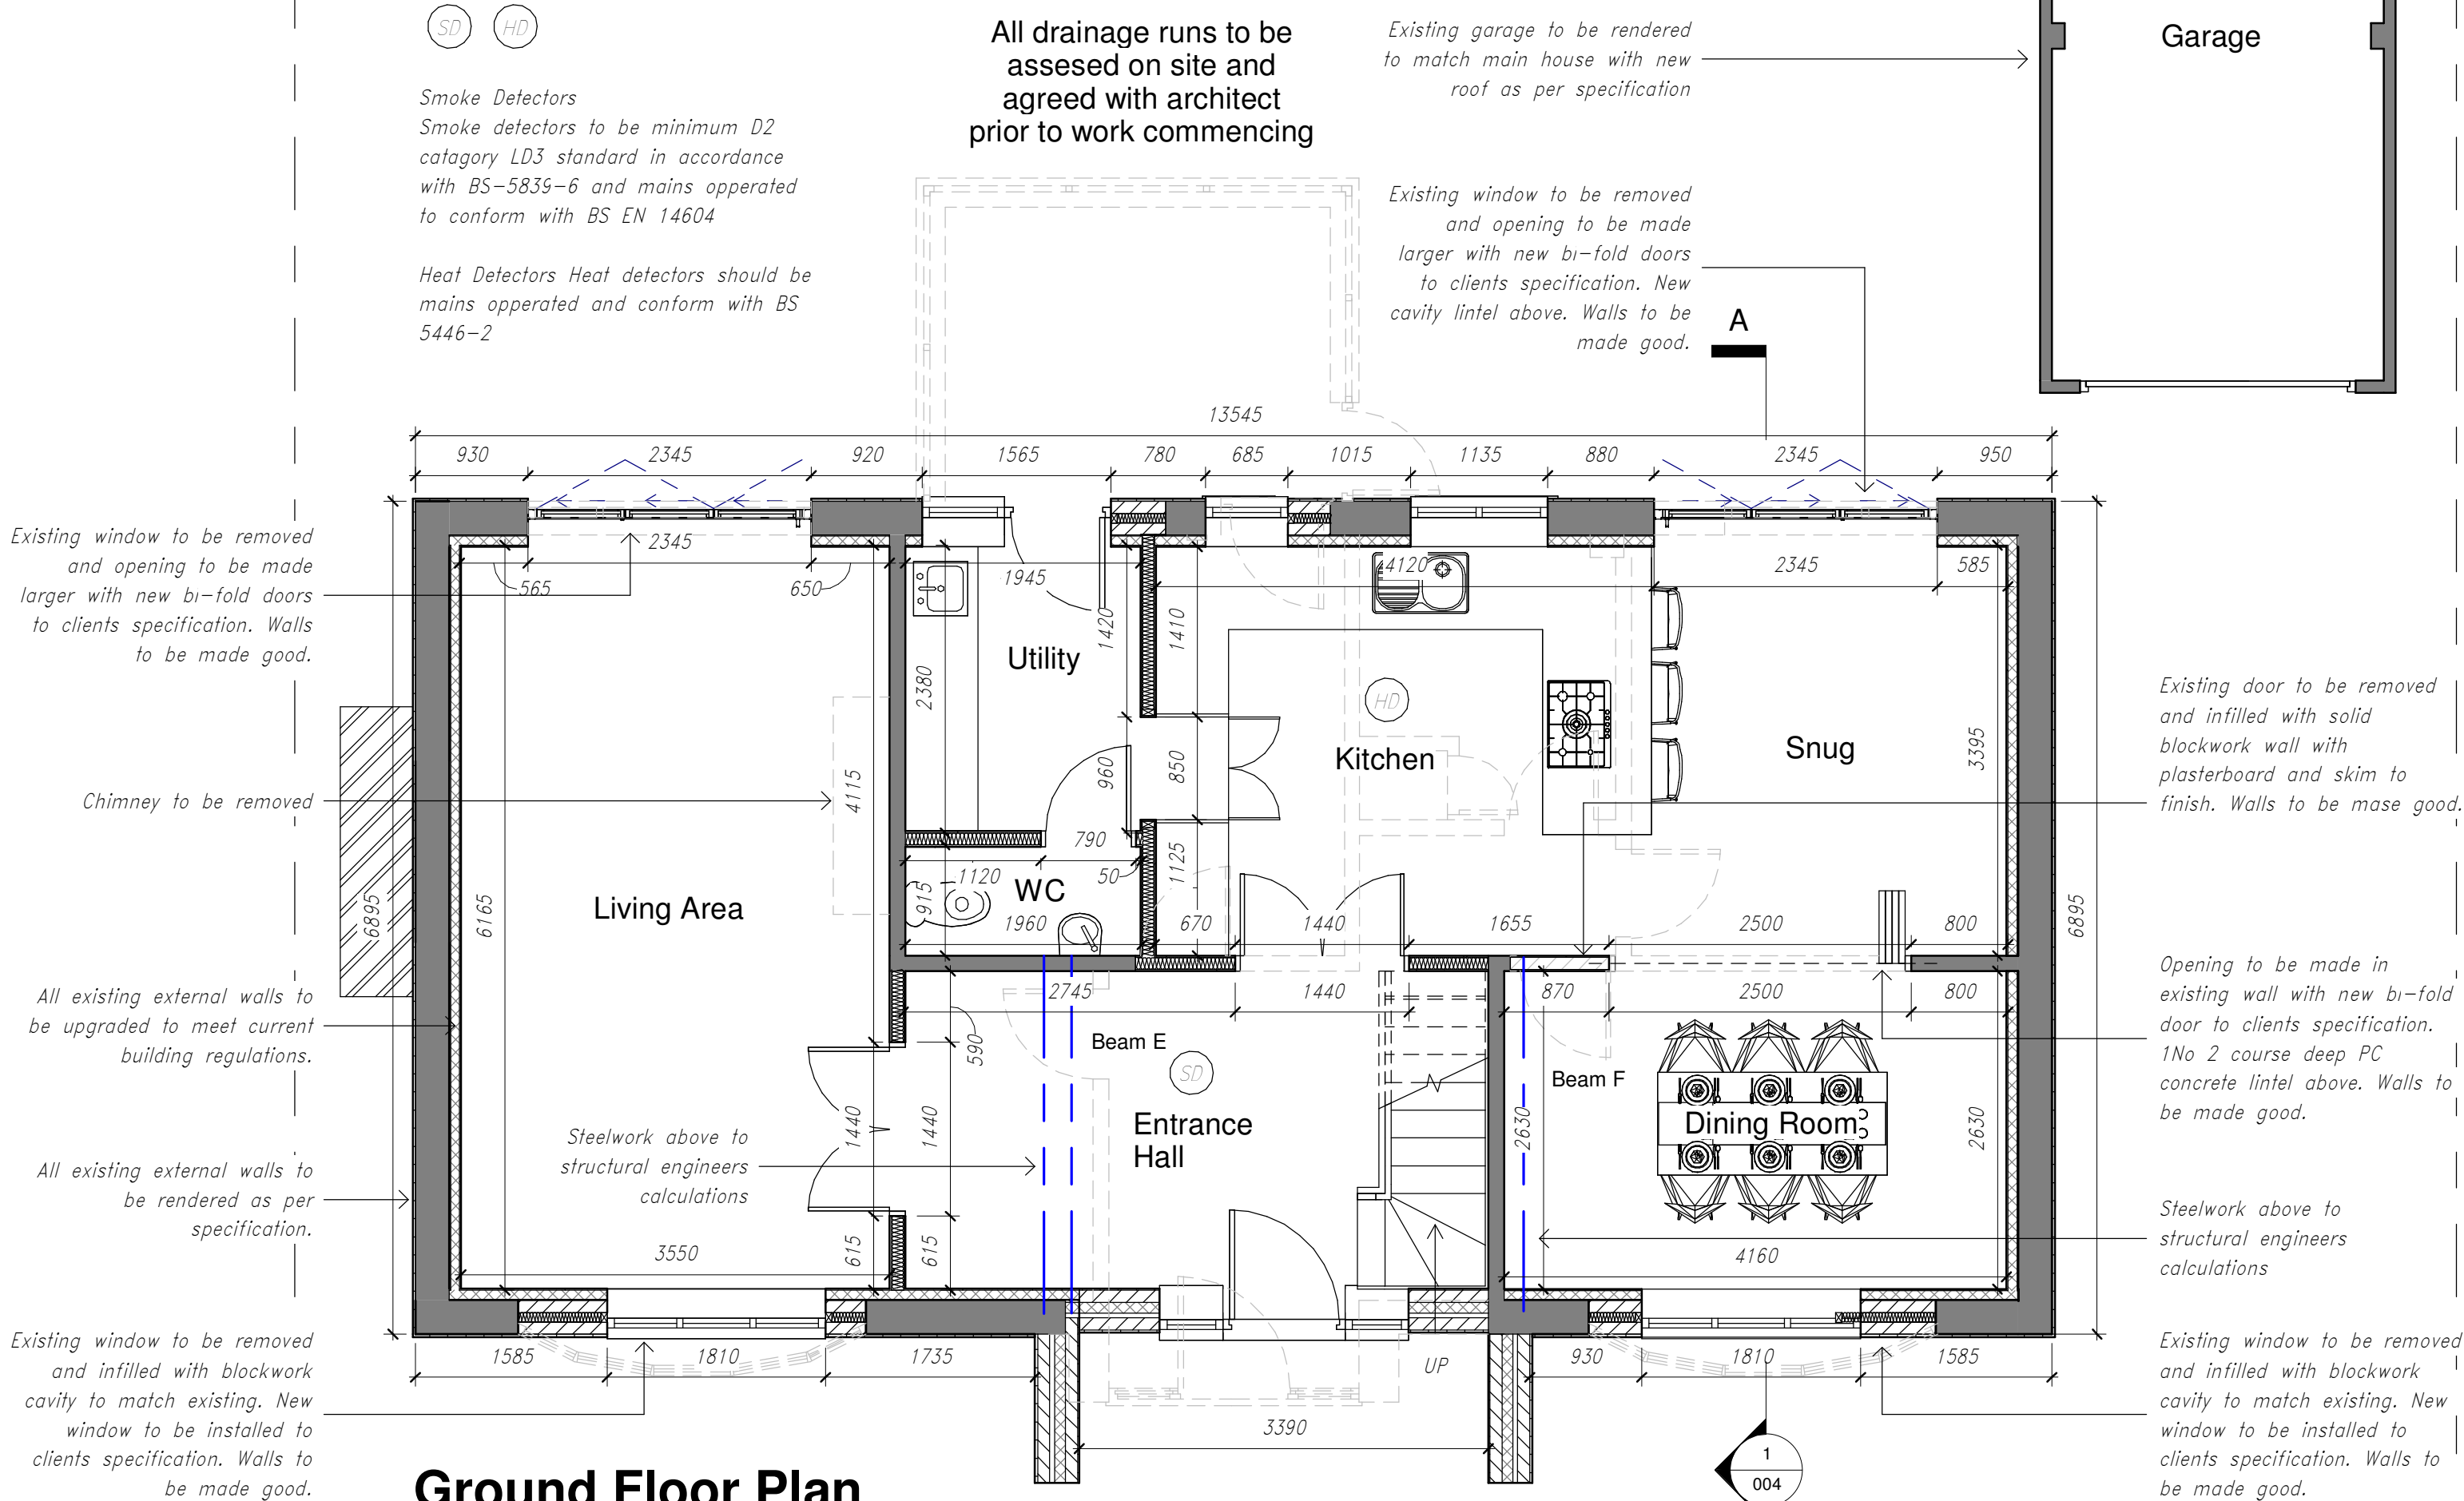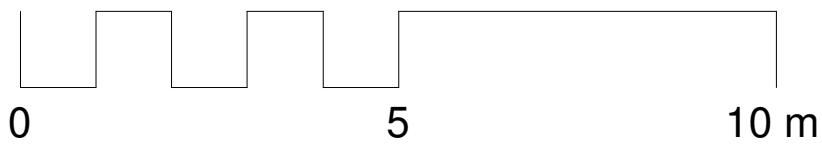

H	07.10.26	Wild life strategy added to include bat & bird boxes
G	04.09.26	Changes made to accommodate structural design.
F	15.05.26	Drawings updated following meeting with LA
E	08.04.26	Drawings upgraded to working drawings
D	10.12.25	Amendments following clients request
C	13.08.25	Amendments made following planners comments
B	23.12.24	Scale bars added as per local authority request
A	05.12.24	Changes made as per clients request
Revision	Date	Description

CR8
ARCHITECTURE

Cr8 Architecture Ltd
Architectural Design Practice
22 High Street
Sutton Coldfield
Birmingham, B72 1UX
Tel: 0121 389 3653
enquiries@cr8-arch.com
www.cr8-arch.com

Client			
Mr & Mrs Fores			
Project			
Internal Alterations & Loft Conversion			
Location			
Roselea, Bosworth Road, Congerstone, CV13 6LY			
Drawing Title			
Proposed Ground Floor Plan and Elevations			
Status			
WORKING DRAWINGS			
Scale As indicated	Date 11.08.24	Drawn SA	Revision H
Job No. 5052	Drawing No. 002	Checked RST	