


Notes	
No.	Description

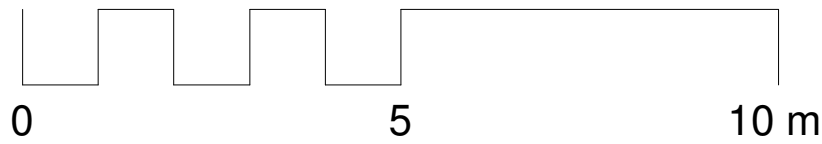


Proposed Street Scene
1 : 100




Schwegler 2FE Wall-Mounted Bat Shelter





Woodcrete by Schwegler open-front nestbox
Housing Wrens & Robins

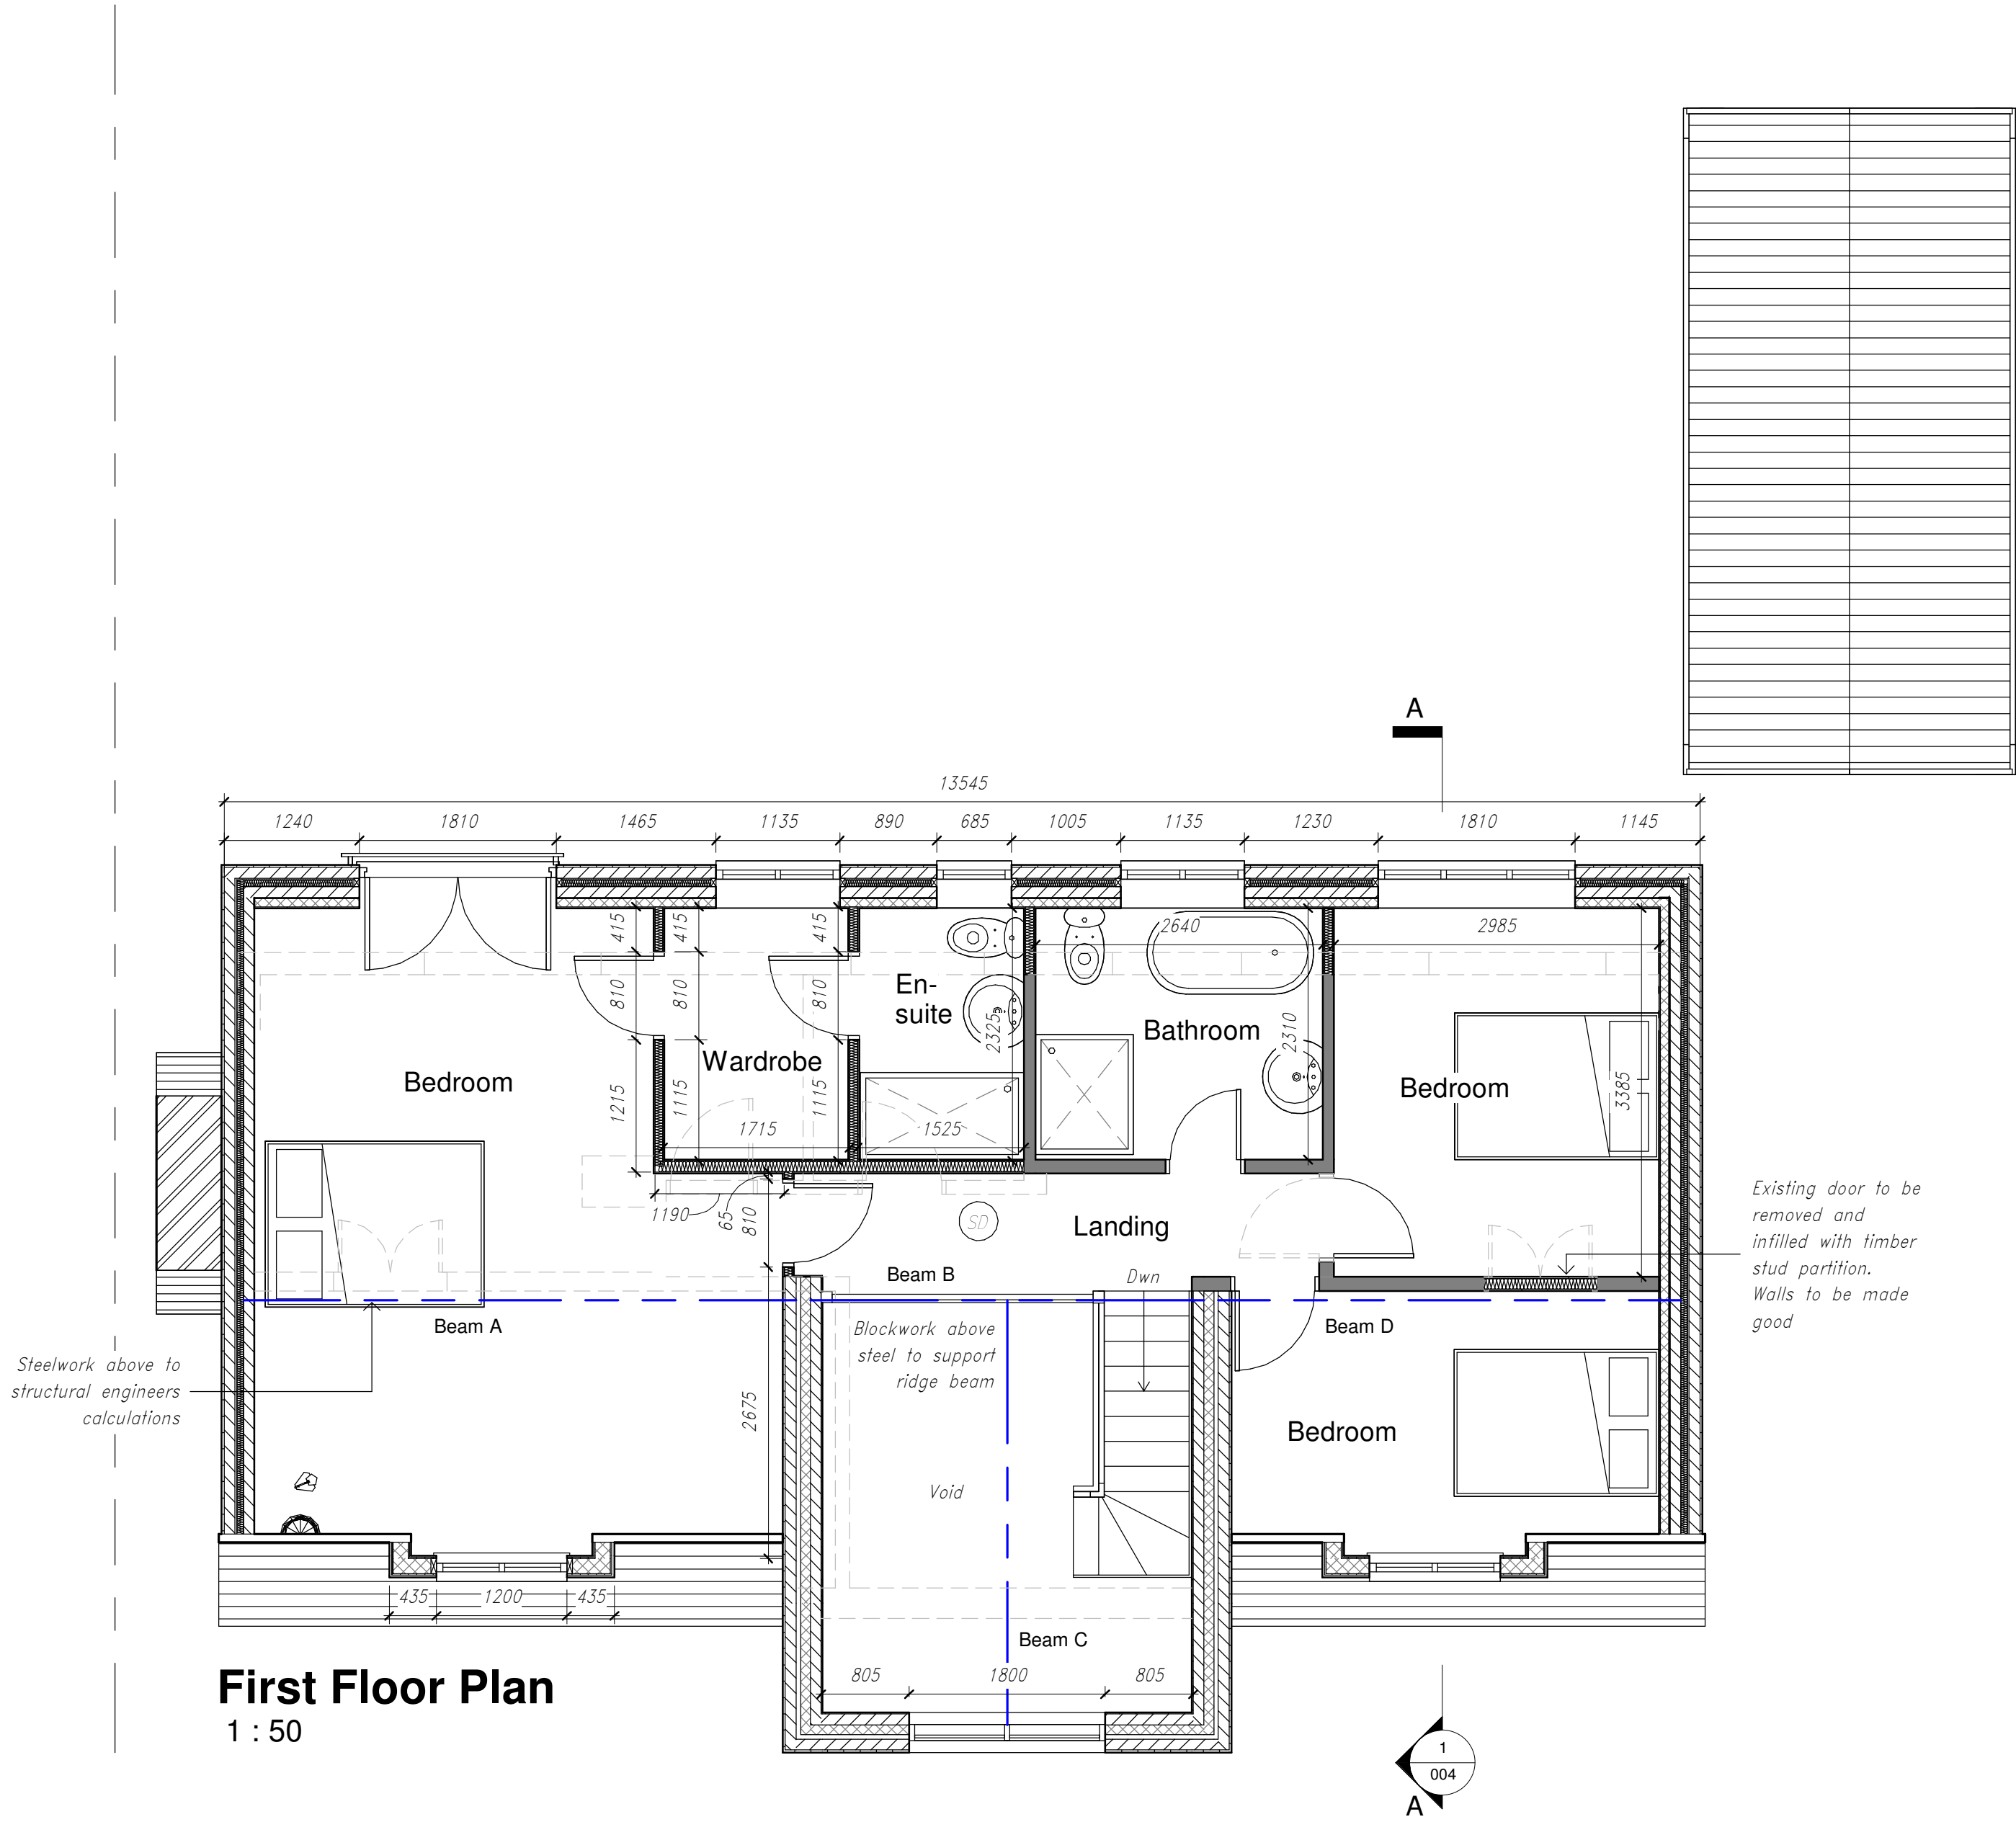

First Floor Plan
1 : 50

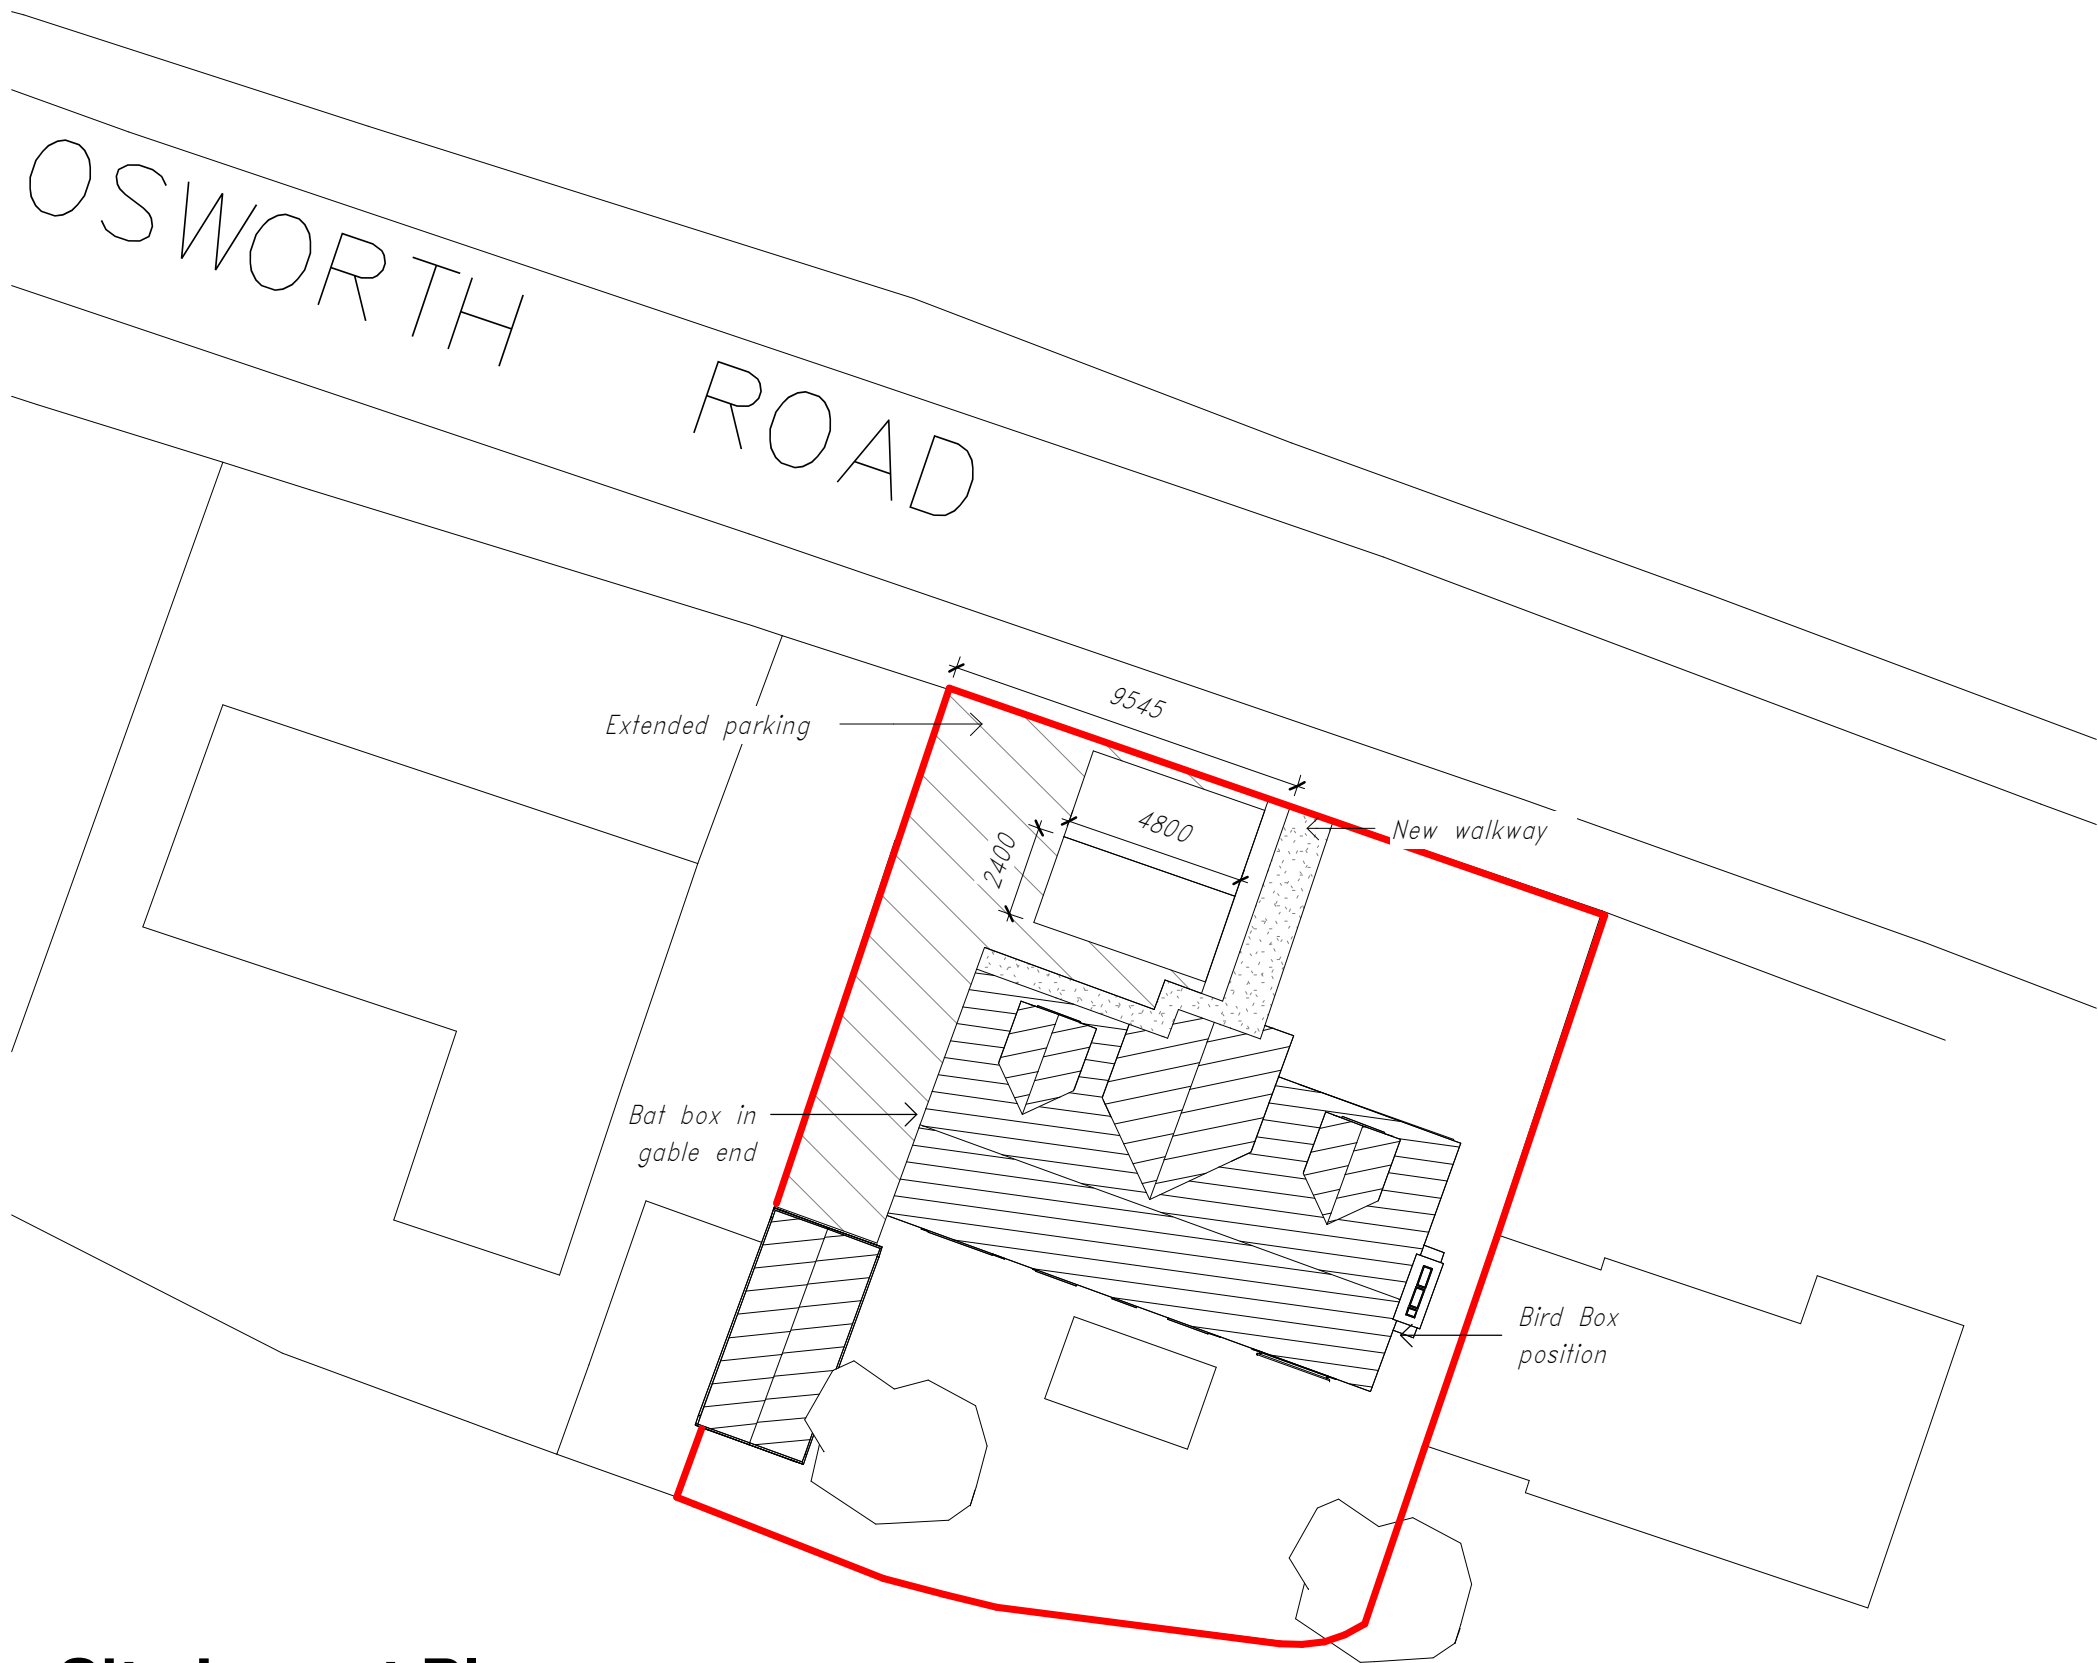

Site Layout Plan
1 : 200

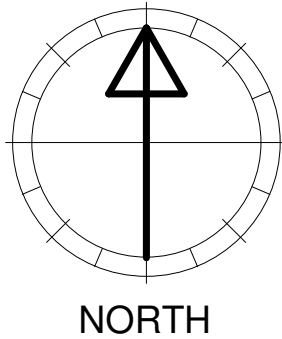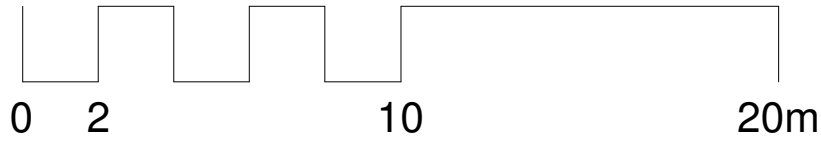

G	07.10.26	Wild life strategy added to include bat & bird boxes
F	04.09.26	Changes made to accommodate structural design.
E	15.05.26	Drawings updated following meeting with LA
D	08.04.26	Drawings upgraded to working drawings
C	10.12.25	Amendments following clients request
B	13.08.25	Proposed street scene & massing added to plan
A	23.12.24	Scale bars added as per local authority request
Revision	Date	Description
CR8 ARCHITECTURE Cr8 Architecture Ltd Architectural Design Practice 22 High Street Sutton Coldfield Birmingham, B72 1UX Tel: 0121 389 3653 enquiries@cr8-arch.com www.cr8-arch.com		
Client Mr & Mrs Fores		
Project Internal Alterations & Loft Conversion		
Location Roselea, Bosworth Road, Congerstone, CV13 6LY		
Drawing Title Proposed Street Scene, Proposed First Floor Plan & Site Plan		
Status WORKING DRAWINGS		
Scale As indicated	Date 13.08.25	Drawn SA
Job No. 5052	Drawing No. 003	Checked RST
		Revision G