



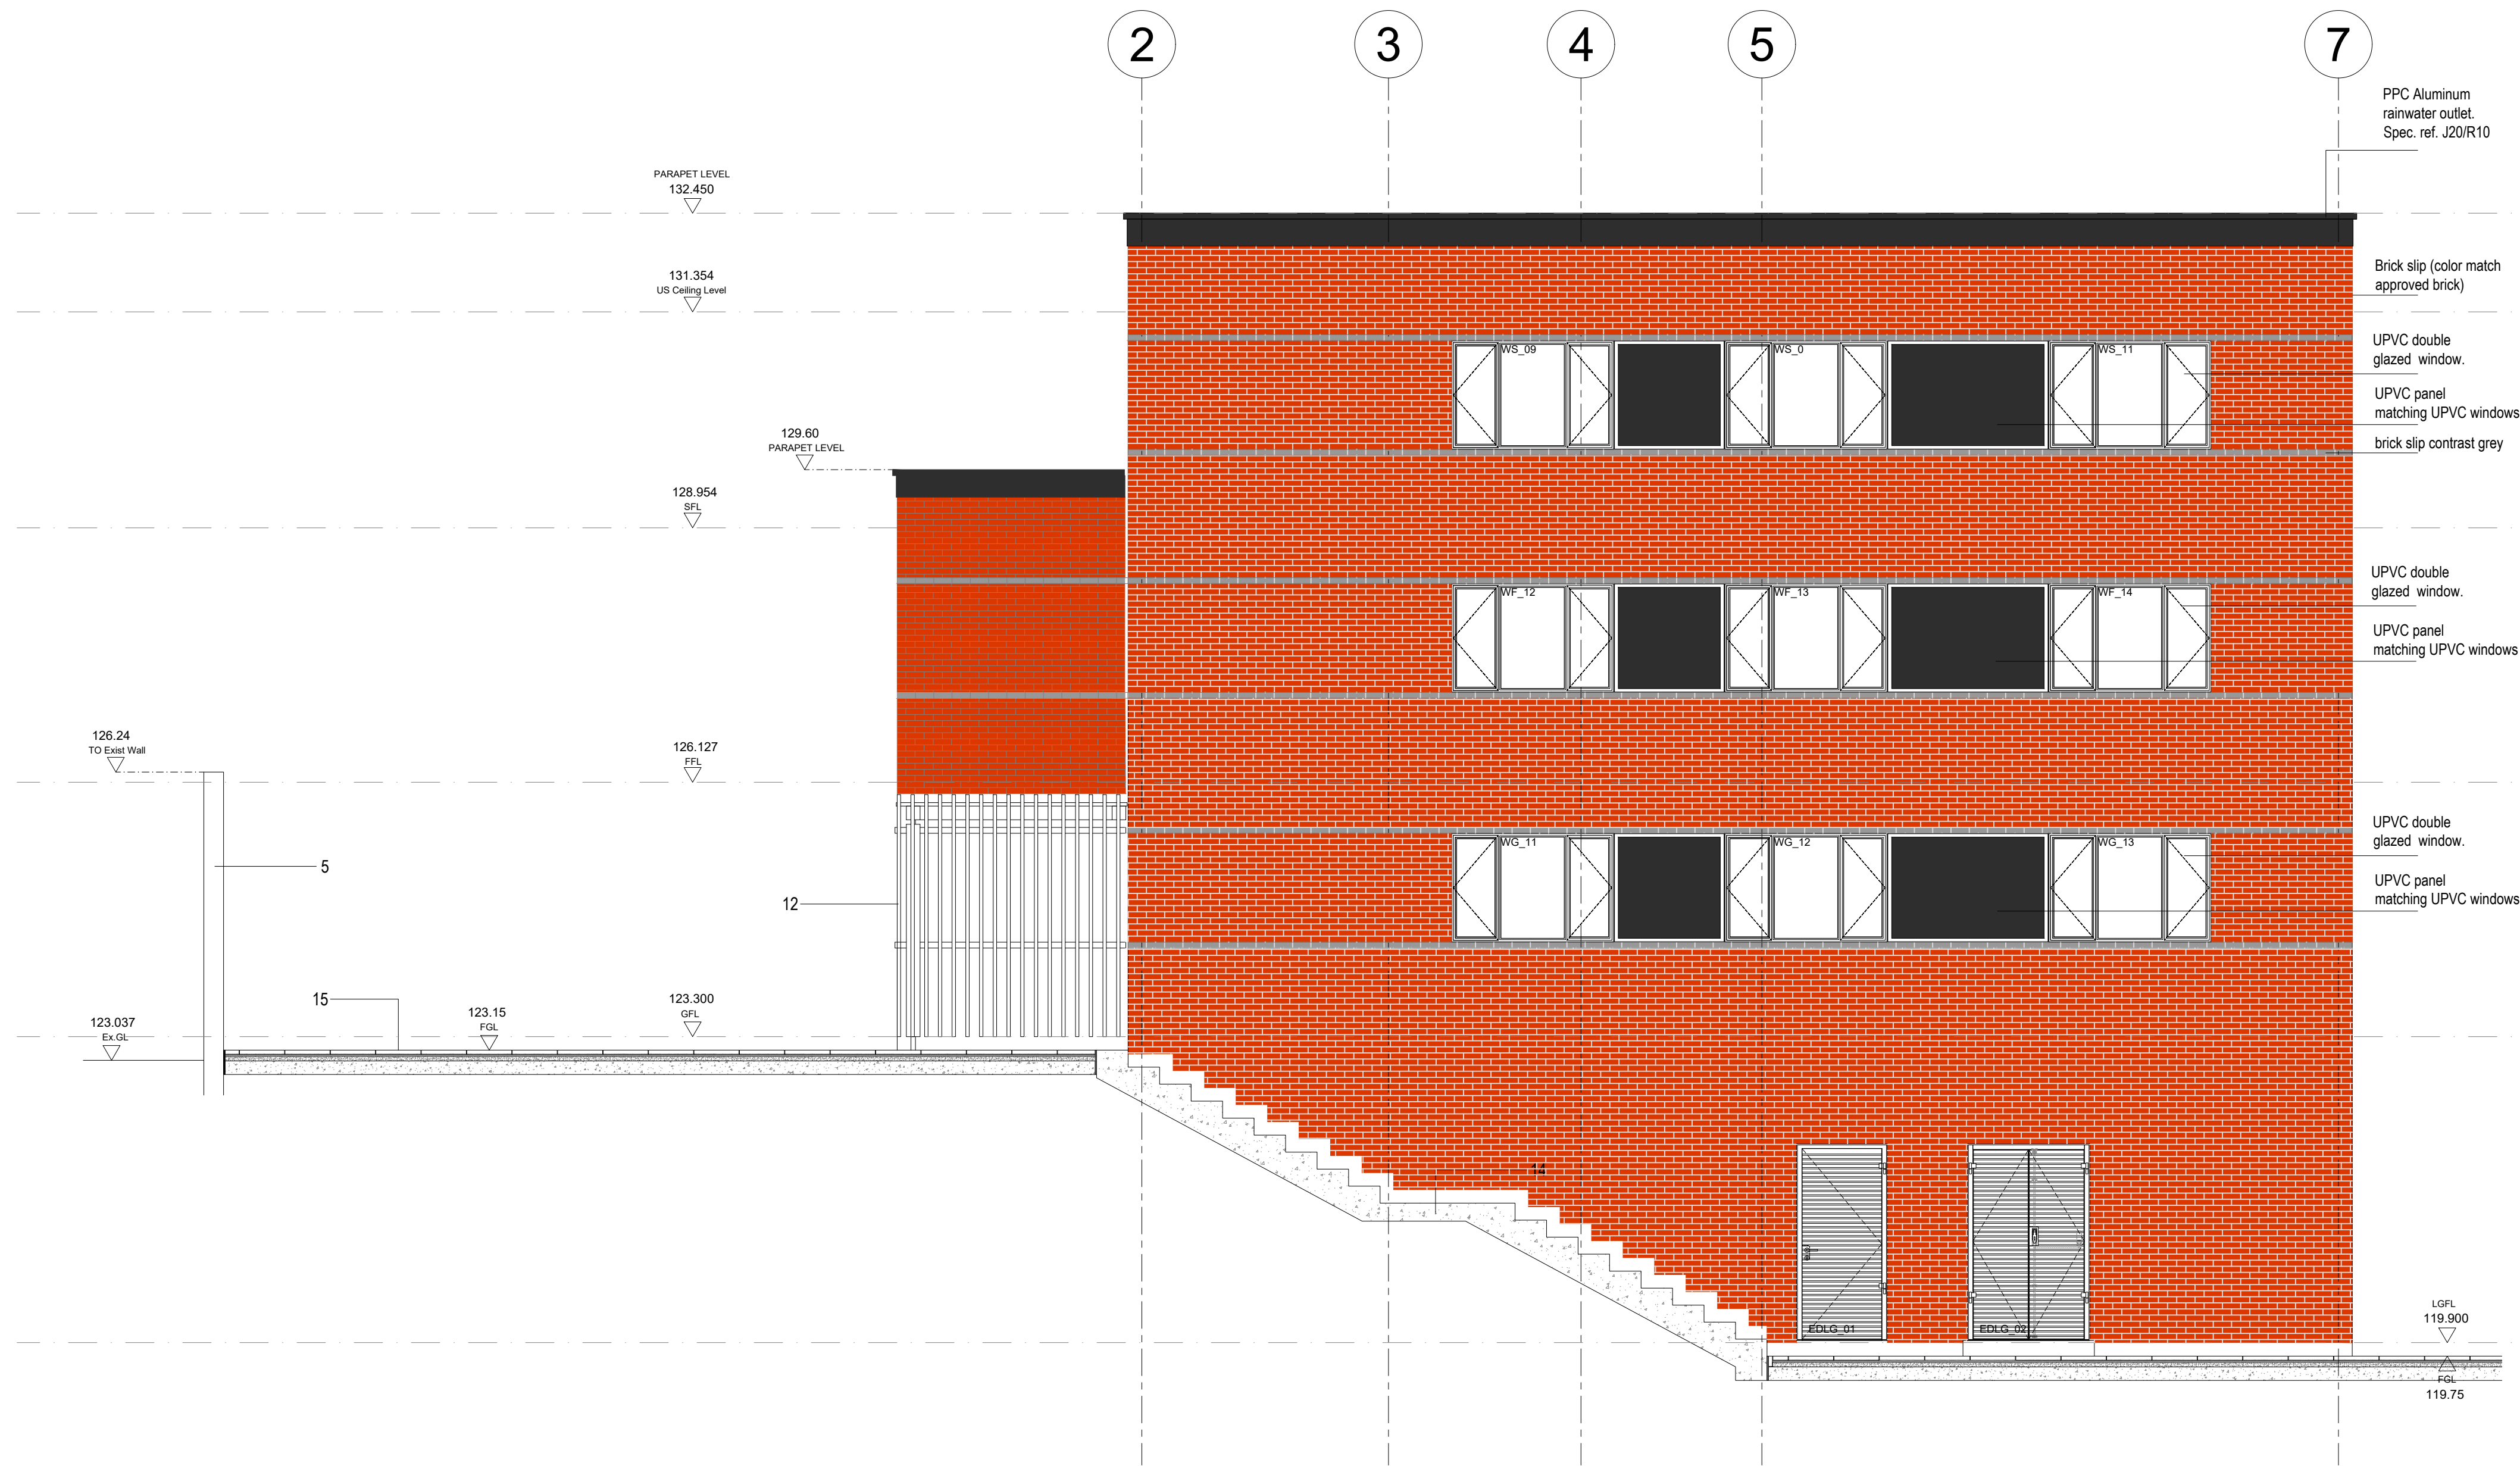

1 Proposed West Elevation
20_209

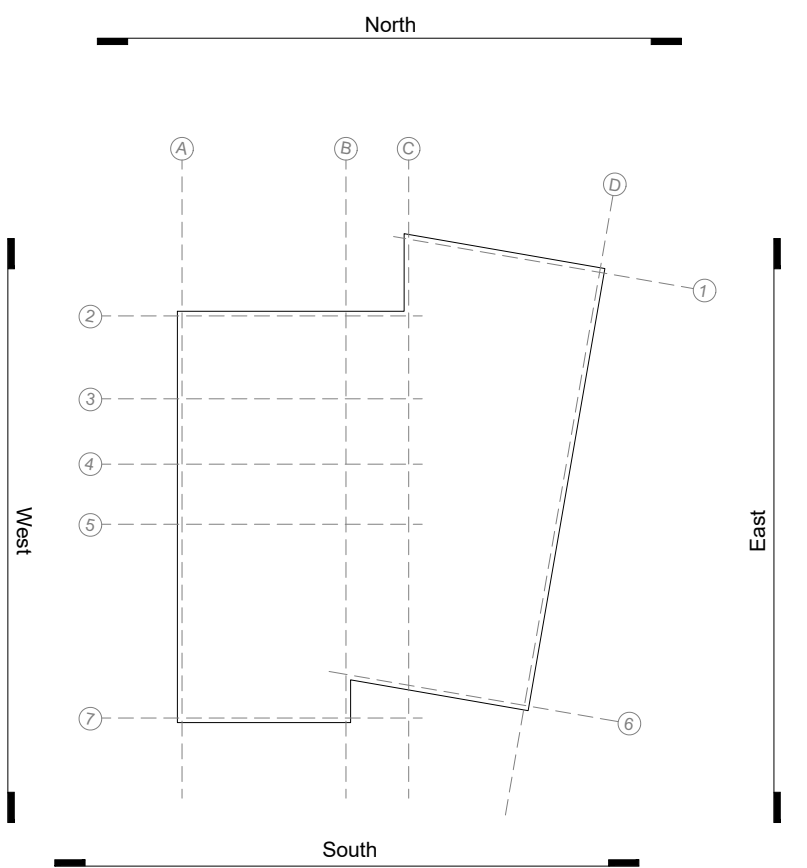

NOTE: UNLESS INDICATED, THIS DRAWING IS FOR INFORMATION ONLY. DO NOT SCALE. USE FIGURED DIMENSIONS ONLY. ALL DIMENSIONS TO BE CHECKED ON SITE. IF IN DOUBT ASK	REVISION:			NOTES:		
	REV	DATE	NOTE	REV	DATE	NOTE
	-	13.10.23	Issued for Internal Use Only	F	29.09.26	Materials amended (SM)
	A	23.10.23	Material Key added			
	B	25.03.26	Materials amended			
	C	17.06.26	Materials amended (SM)			
PLANNING	D	23.06.26	Materials amended (SM)			
	E	10.09.26	Materials amended (SM)			

For material key refer to drawing no: 18102_20_210



CLIENT:
Narrative Options Limited



PROJECT NAME: Hollybush New Build, Hollybush, Upper Bond St,Hinckley		DATE: Oct 23
DRAWING TITLE: Proposed West Elevation		REV: F
SCALE: 1:50		
DRAWING: 18102-20-209		