

Please Note:


- This drawing may be printed and scaled FOR PLANNING PURPOSES.
- All dimensions to be CHECKED ON SITE and any DISCREPANCY reported to Design Three Sixty.
- The site boundary shown is the best assumed from available data & does NOT represent legal ownership.
- All dimensions in mm unless otherwise stated.




0 5 10
Scale Bar 1:100




Front Elevation

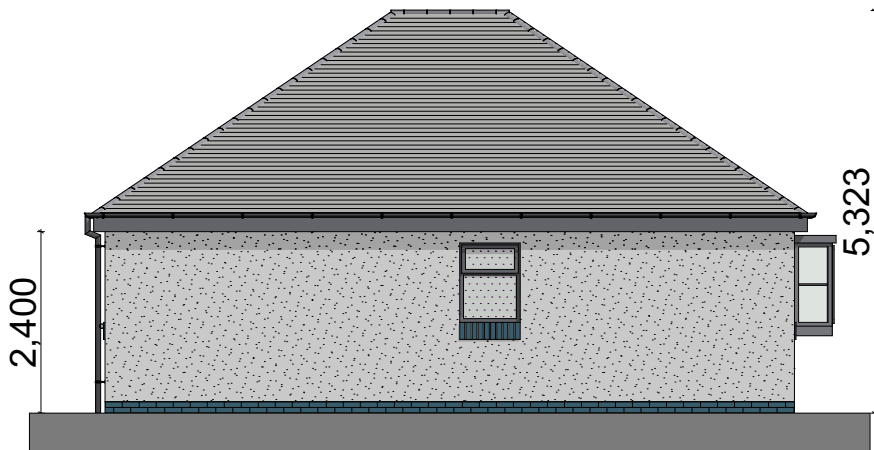


Side Elevation

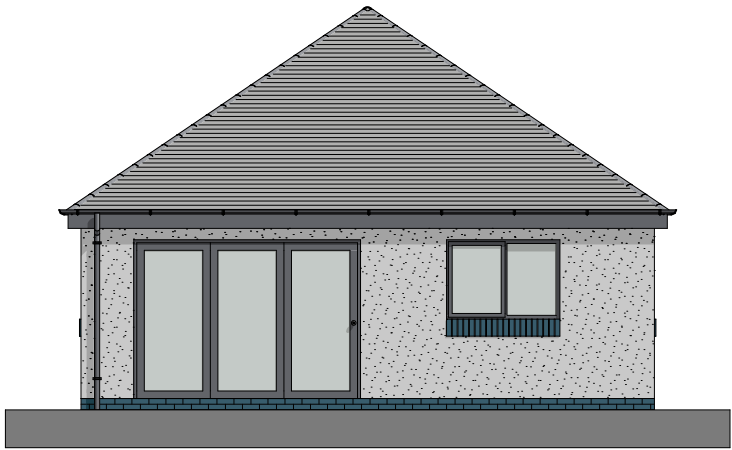

Rear Elevation

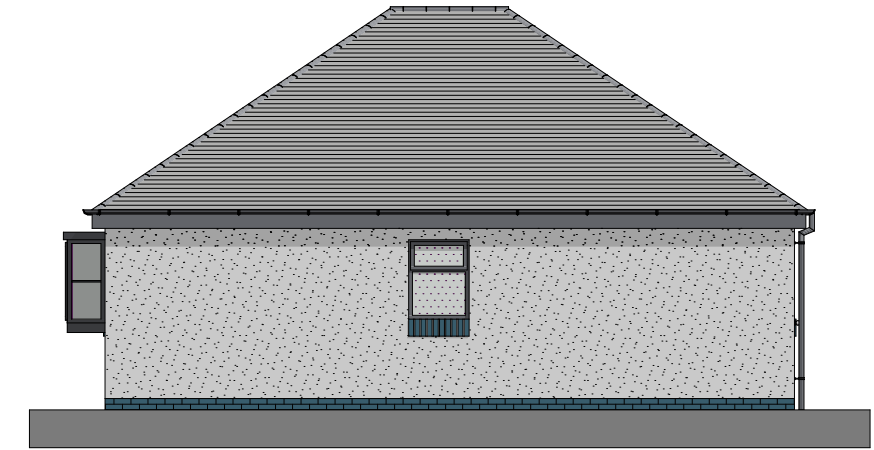

Side Elevation

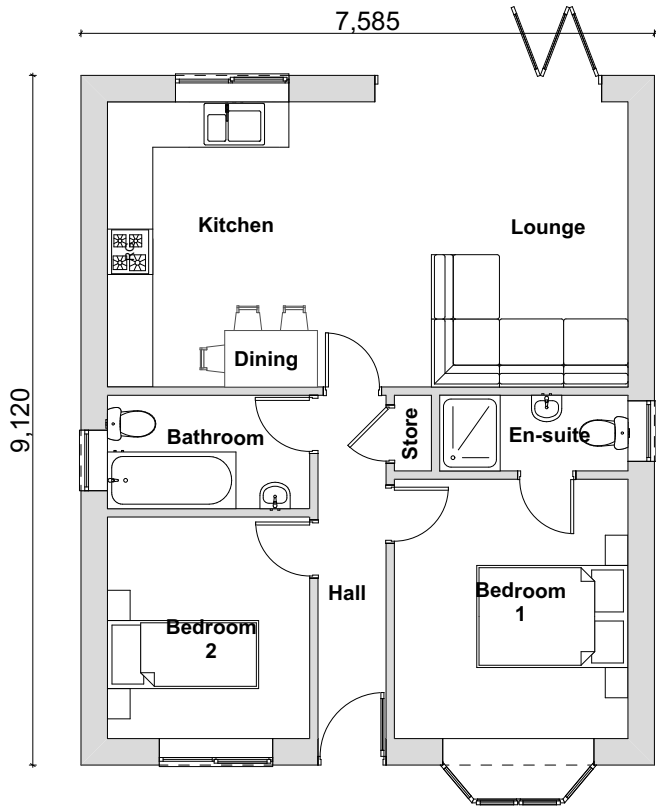

Ground Floor Plan



Indicative Front Visual (nts)



Indicative Rear Visual (nts)

Revisions.

DESIGN THREE SIXTY

E: info@designthreesixty.co.uk
T: +44 (0) 7904 224864
W: www.designthreesixty.co.uk

Project:
New Build Bungalow

Land at rear of 130 Stamford Street
Ratby
Leicestershire
LE6 0JU

Client:
Mr Max North

Drawing Title:

Floor plans and elevations

Drawing by: IG / KF
Checked by: IG / KF

Date: 22-04-2024
Scale: 1:100@A3

Drawing Number: 107-01
Revision: 01 A/B/C/D/E
F/G/H/I/J/K