






PROPOSED FRONT ELEVATION
SCALE 1:100

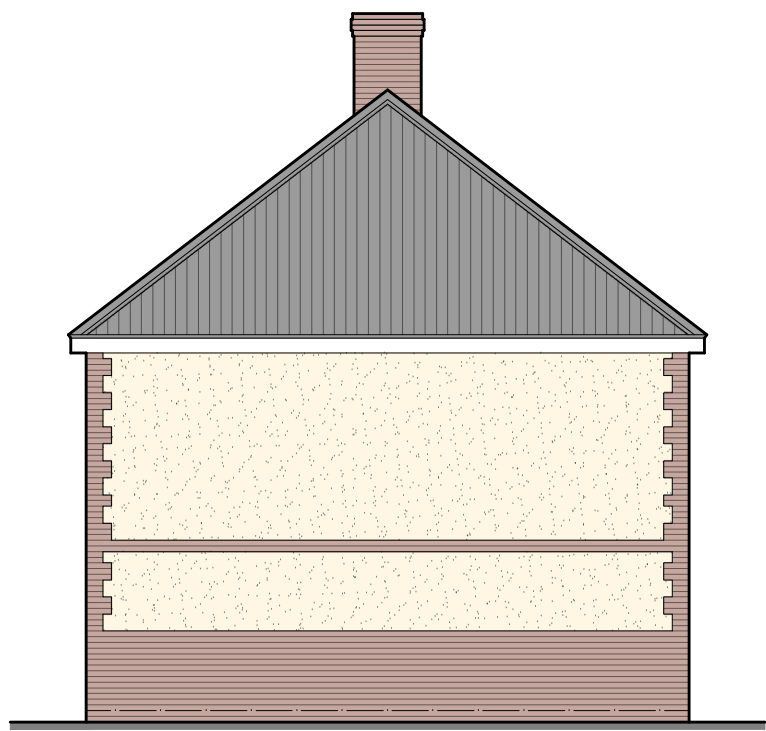

PROPOSED SIDE ELEVATION
SCALE 1:100

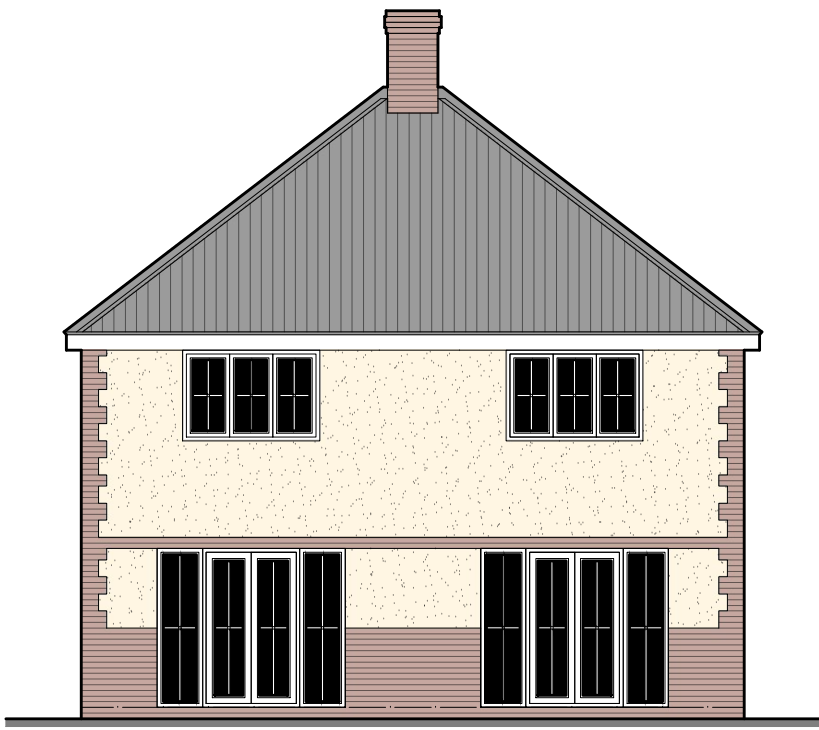

PROPOSED REAR ELEVATION
SCALE 1:100



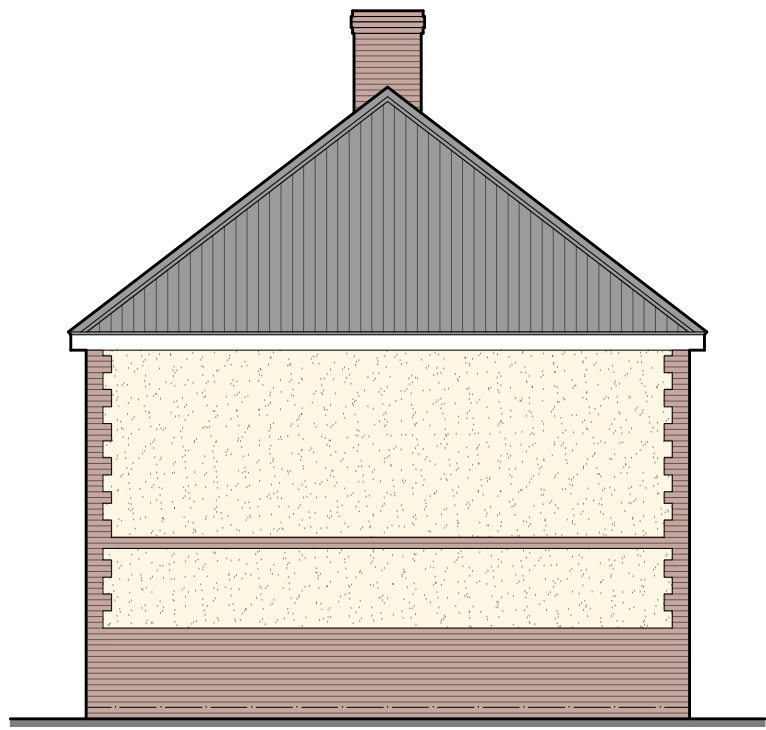


PROPOSED SIDE ELEVATION
SCALE 1:100




PROPOSED SITE PLAN
SCALE 1:200

NOTE:
Party Wall Act: 1996
Under the terms of the Party Wall Act, where excavations are dug within 3 metres of a neighbouring building and the formation level of the foundation is above, or below, the formation level of the aforesaid building, there is a duty to notify the building owner(s) and obtain their written consent at least 30 days before commencement of any excavations.
The Party Wall Act can be viewed at:
<https://www.gov.uk/guidance/party-wall-etc-act-1996-guidance>

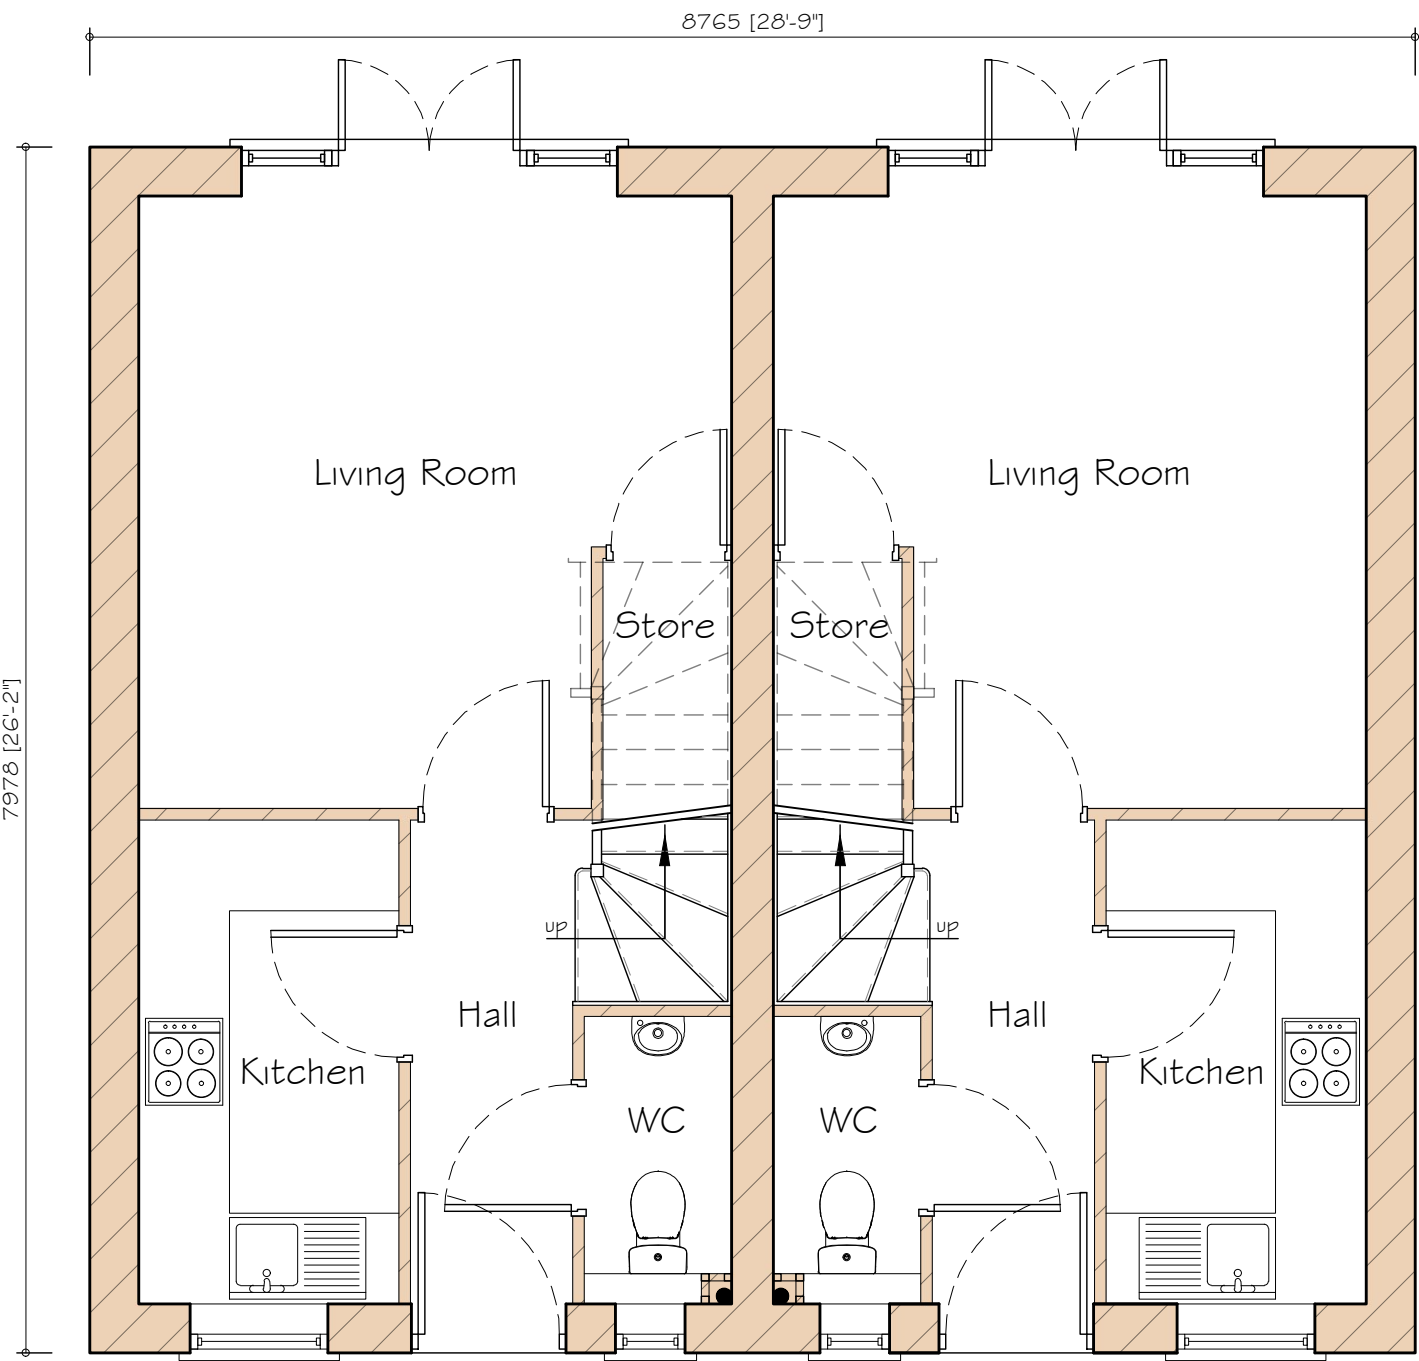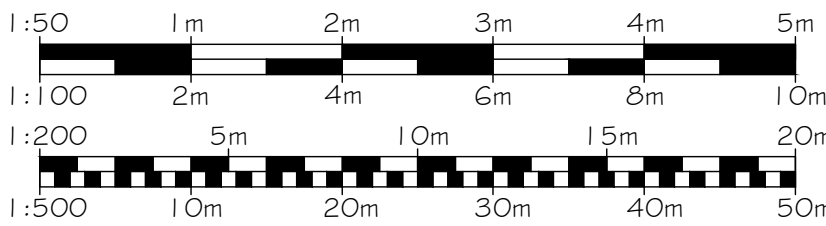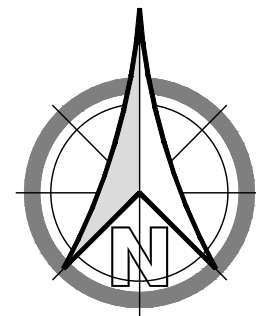

PROPOSED GROUND FLOOR PLAN
SCALE 1:50

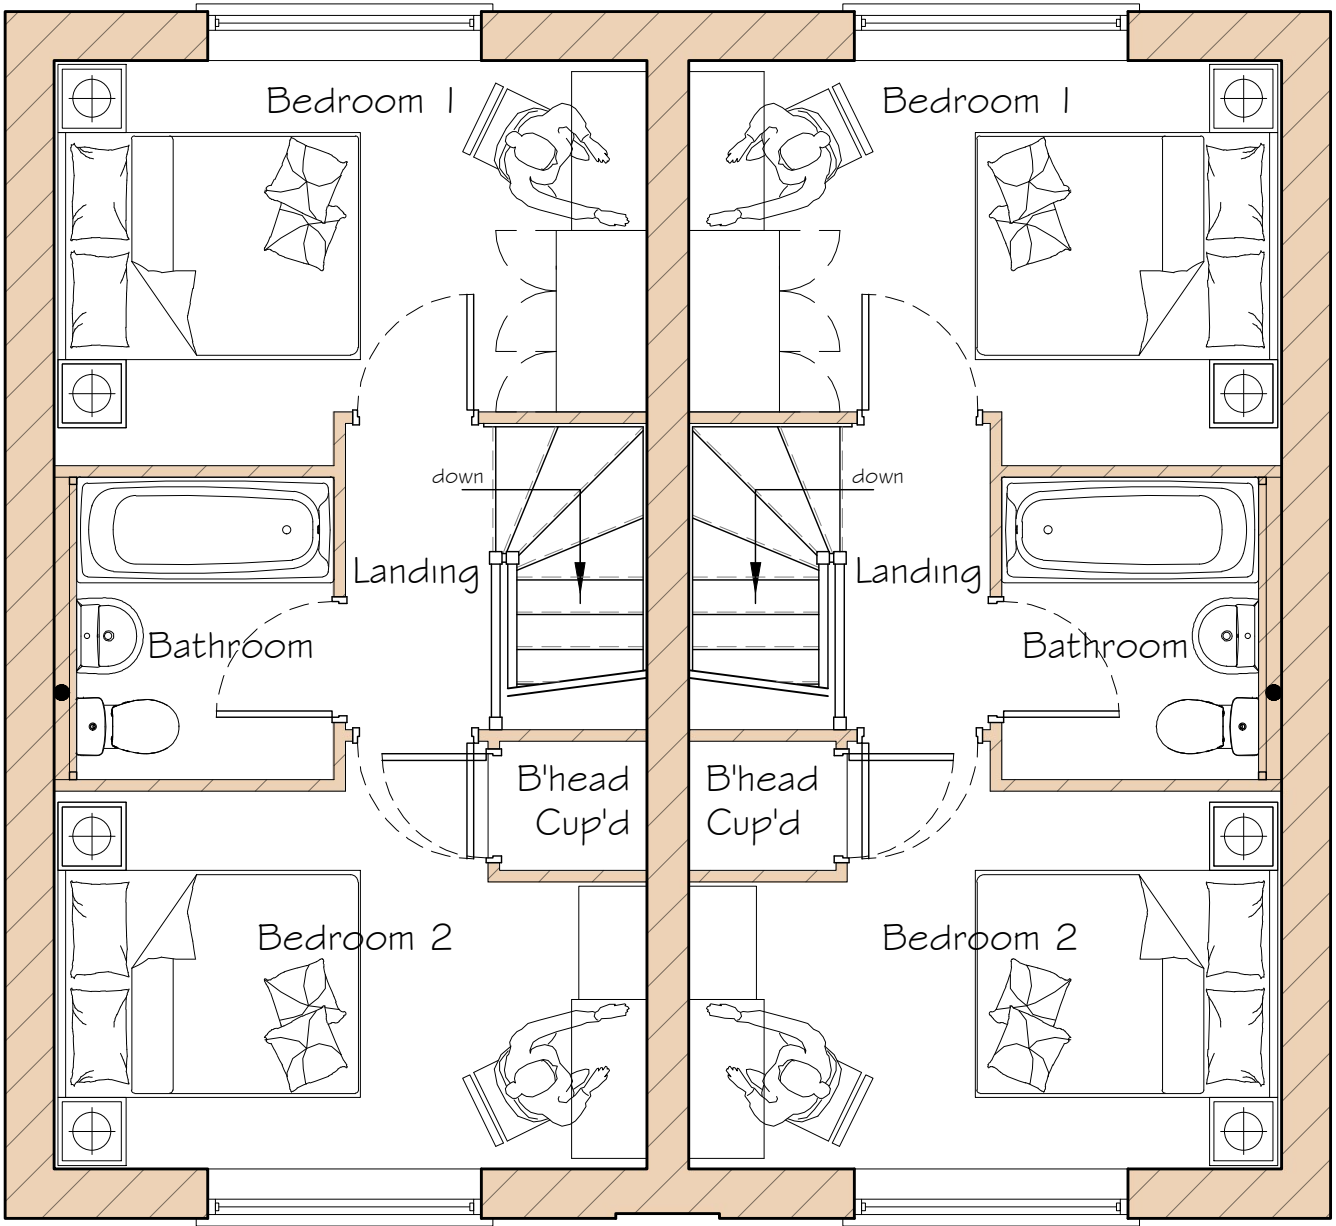

PROPOSED FIRST FLOOR PLAN
SCALE 1:50

REVISIONS		
	Unit E14, Lingham Park Industrial Estate, Lows Lane Stanton by Dale, Ilkeston DE7 4RJ Phone 0115 9324010 E-mail: info@paul-gaughan.co.uk Web: www.paul-gaughan.co.uk	
	CLIENT	
	LOCATION Land adjacent to: 22 Elwell Avenue, Barwell, Leicester, LE9 8FH	
	PROJECT Proposed Residential Development	
TITLE Planning Drawing - Sheet 1 of 1 Proposed Floor Plans, Elevations & Site Plan		
PAPER SIZE ISO A1 (594.00 x 841.00 MM)	SCALE 1:50; 1:100; 1:200	DATE Mar 2021
DRAWING NUMBER DB/BB/21/03/02		REVISION -
Scales are correct at time of plotting however please note that distortion can occur during copying. This drawing is copyright and may not be altered, traced, photographed, electronically copied or used for any purpose other than for which it is issued, without written permission from Mr. Gaughan. Check all dimensions on site. Any discrepancies should be reported to the designer before works proceed. Hatching is a representation of materials only.		