

NOTES

REVISION
NO DESCR. DATE

INCEPTION DATE

10/03/2026

STAGE

Planning

SCALE SHEET SIZE

1:50 A2

PROJECT BRIEF

SITE ADDRESS


Land Adj. Keepers Cottage,
Congerstane Lane,
Barton in the Beans,
CV13 0DL

CLIENT

Mr & Mrs Chater


PROJECT ID DRWG NO REV

26006 **PL101** N/A

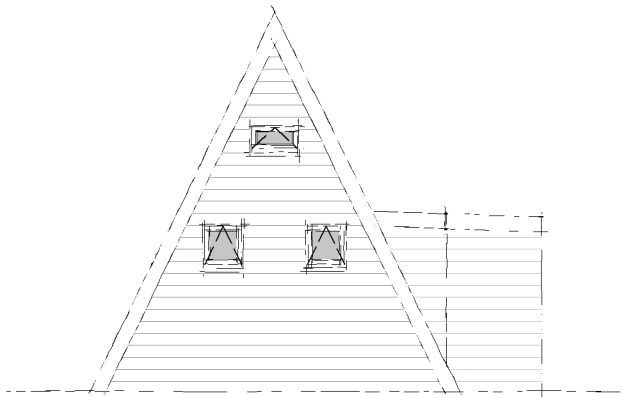


FRONT ELEVATION

SCALE: 1:100

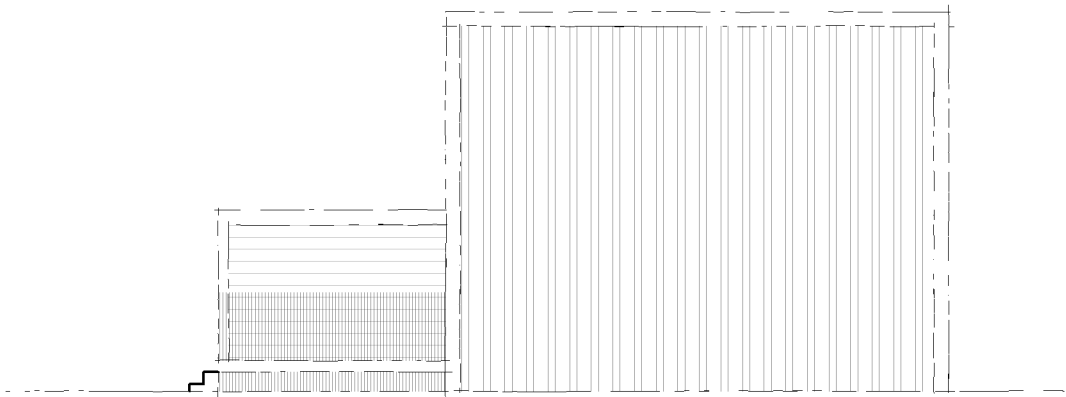

SIDE ELEVATION

SCALE: 1:100

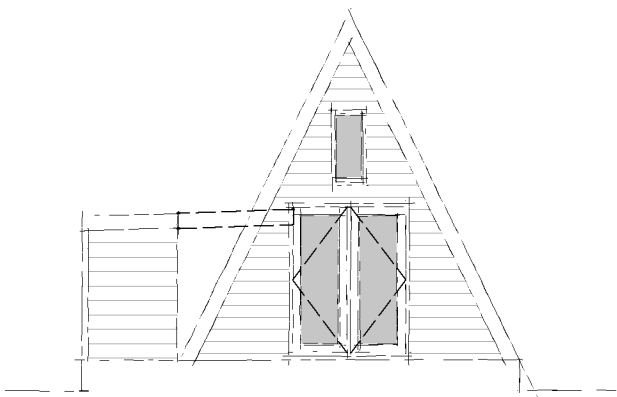


REAR ELEVATION

SCALE: 1:100




SIDE ELEVATION

SCALE: 1:100

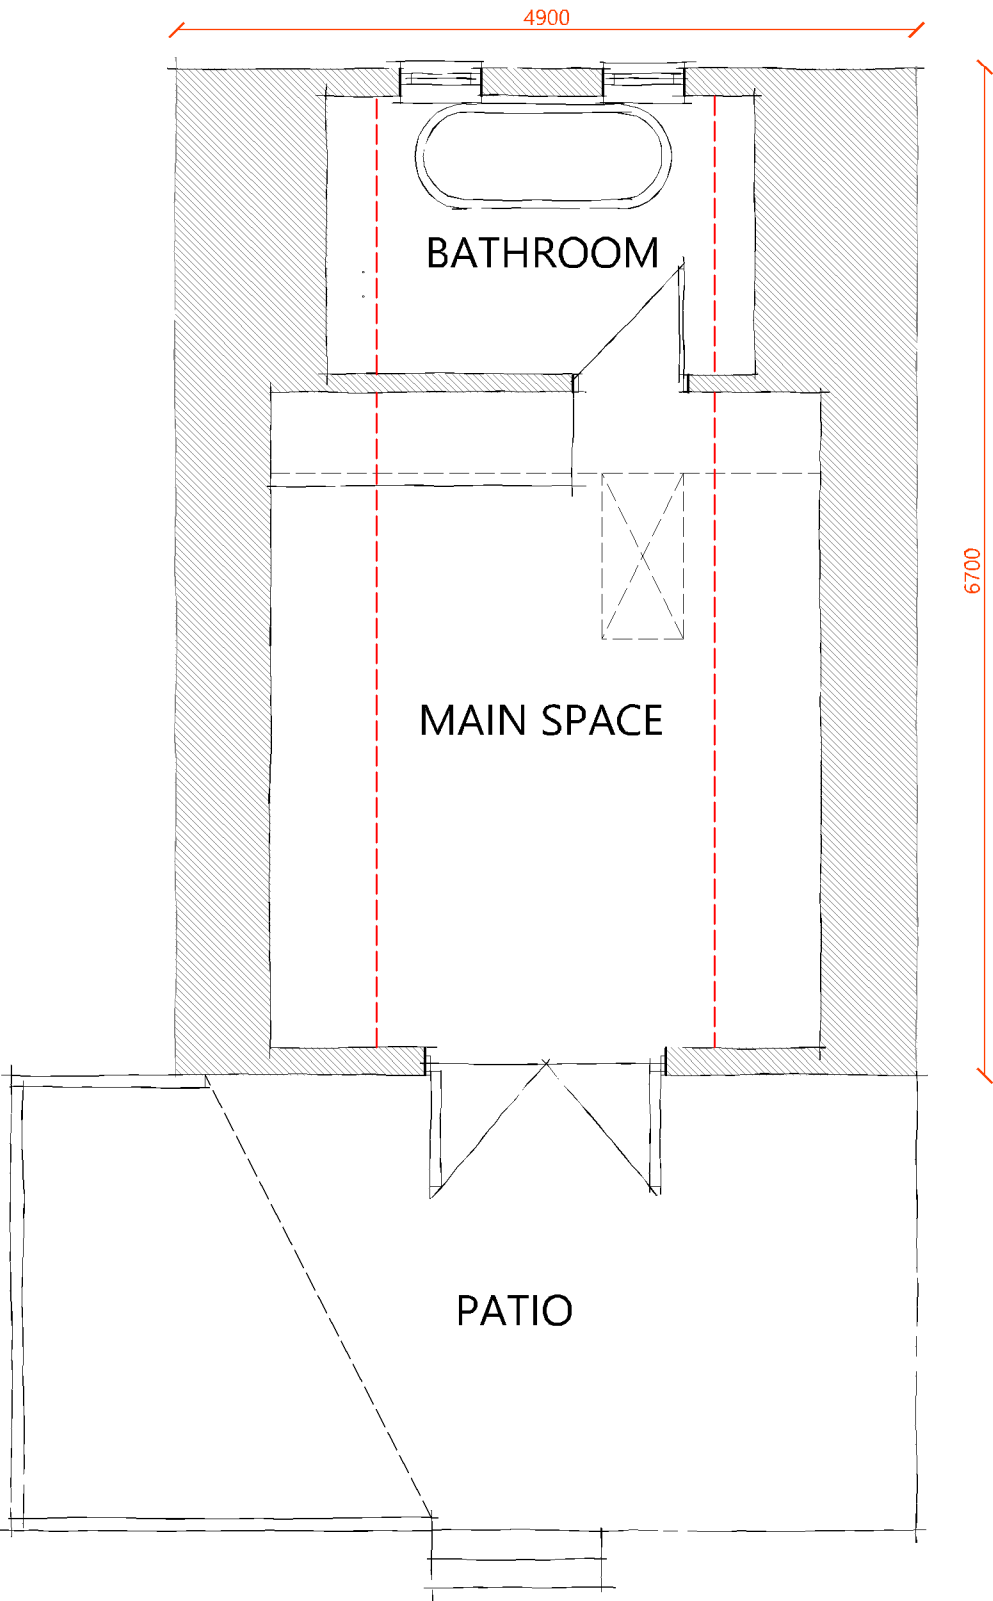

GROUND FLOOR PLAN

SCALE: 1:50

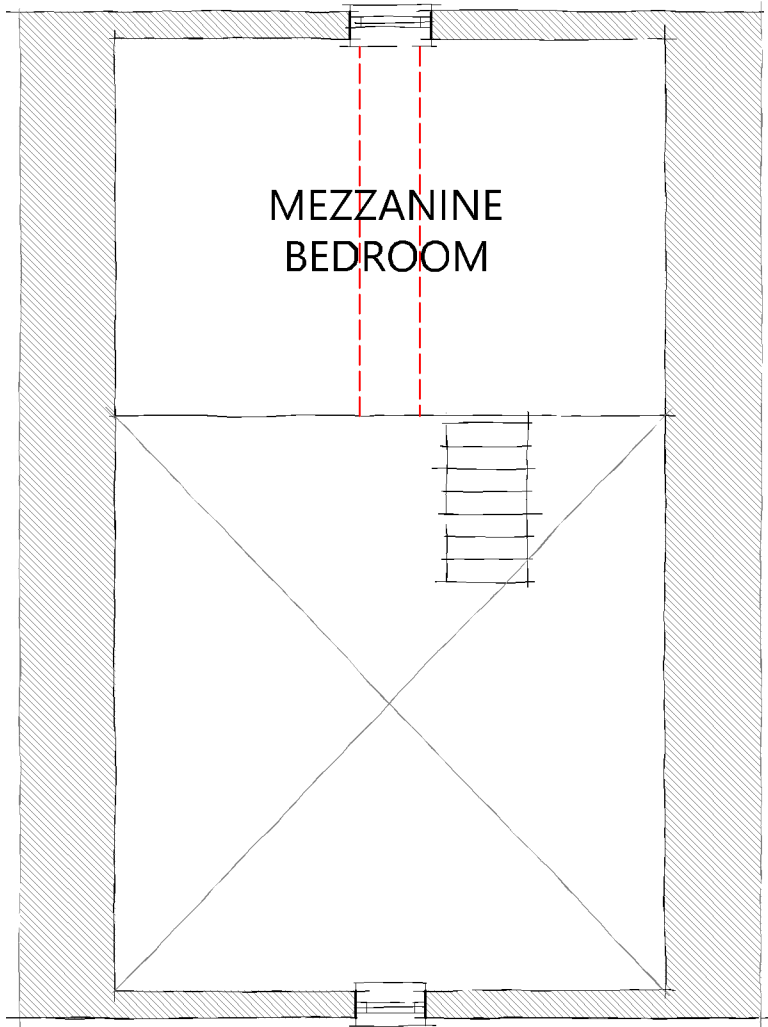

MEZZANINE FLOOR PLAN

SCALE: 1:50

