



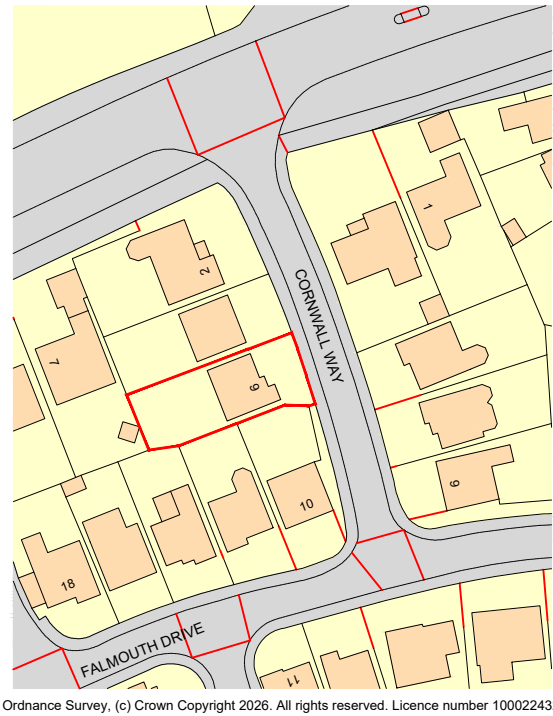


Ordnance Survey, (c) Crown Copyright 2026. All rights reserved. Licence number 100022432

Location Plan 1:1250


 


Ordnance Survey, (c) Crown Copyright 2026. All rights reserved. Licence number 100022432

Location Plan Scale 1:500

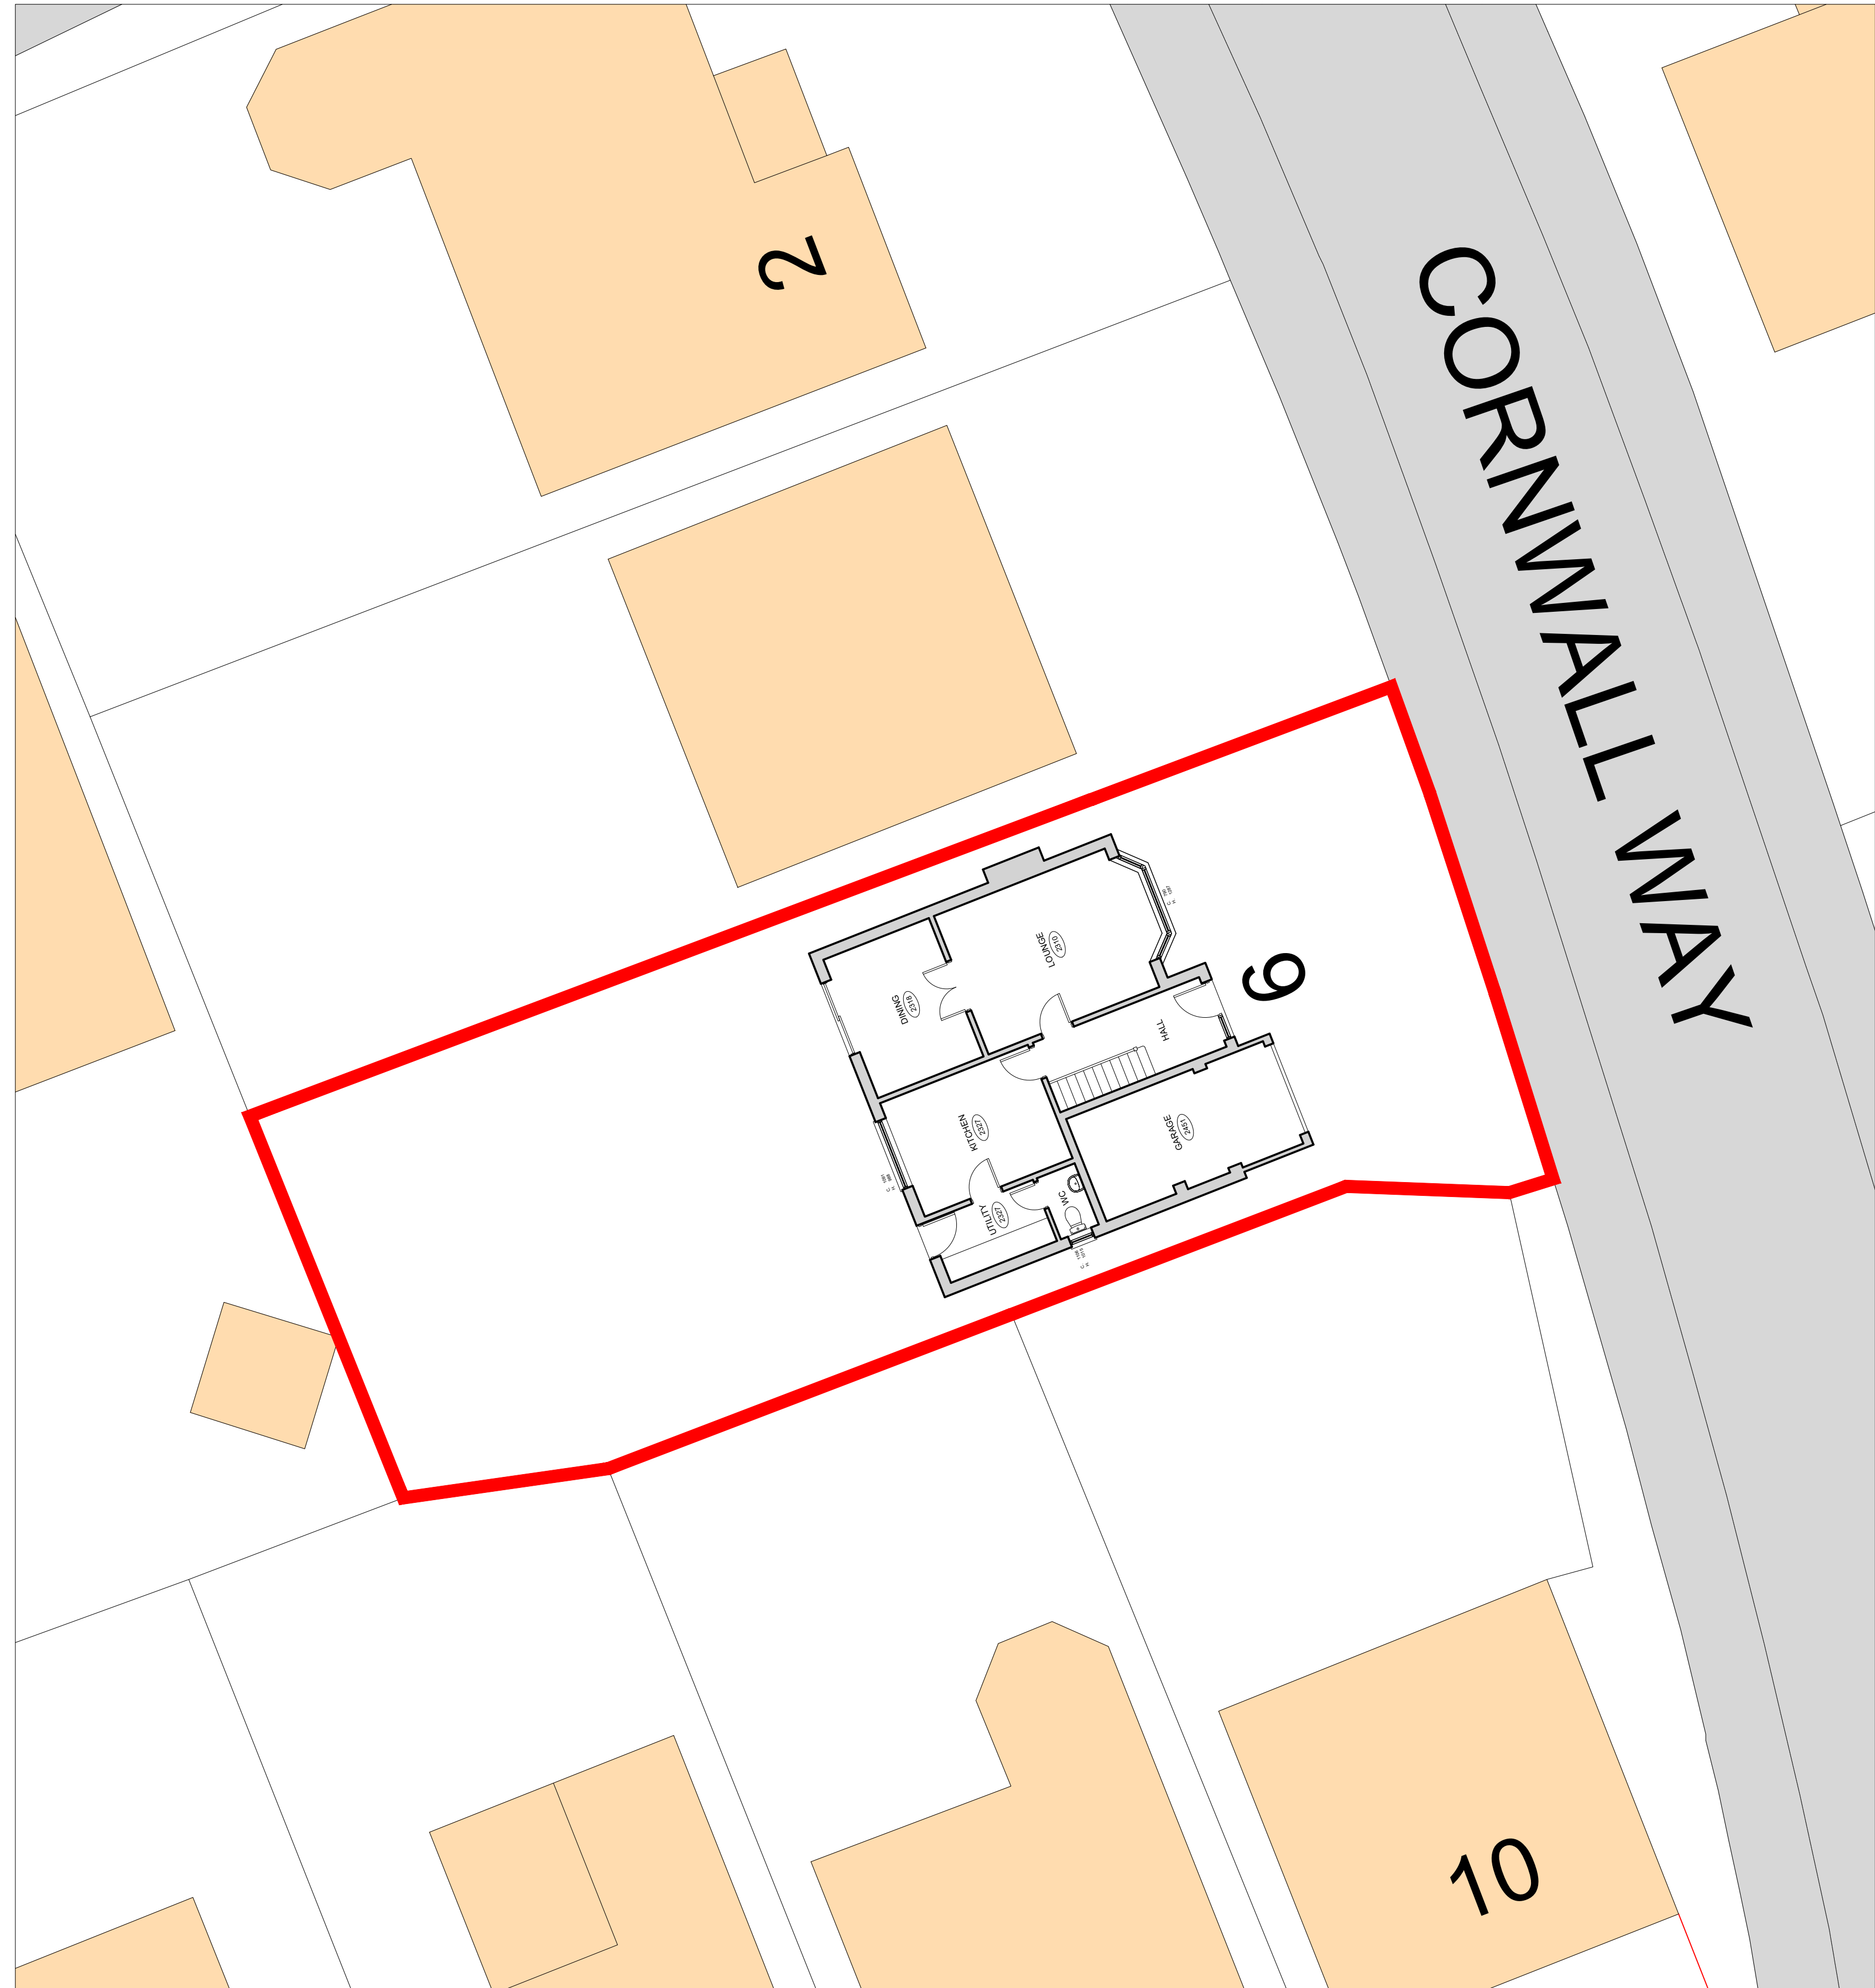

Existing Site Plan Scale 1:100

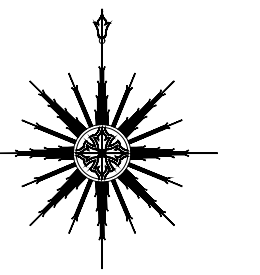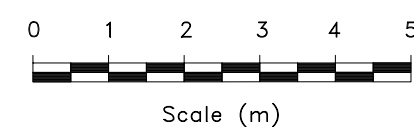

CLIENT:
Richard Letts
6 Cornwall Way
Hinckley
Leicester
LE10 1XR

PROJECT:
Alterations to:
6 Cornwall Way

DRAWING: 1346.RL.26.001

ISSUE:

DATE: Feb 2026

SCALE: 1:500, 1:1250 & 1:100

PLANNING APPLICATION:

LOCATION & EXISTING SITE PLANS

