




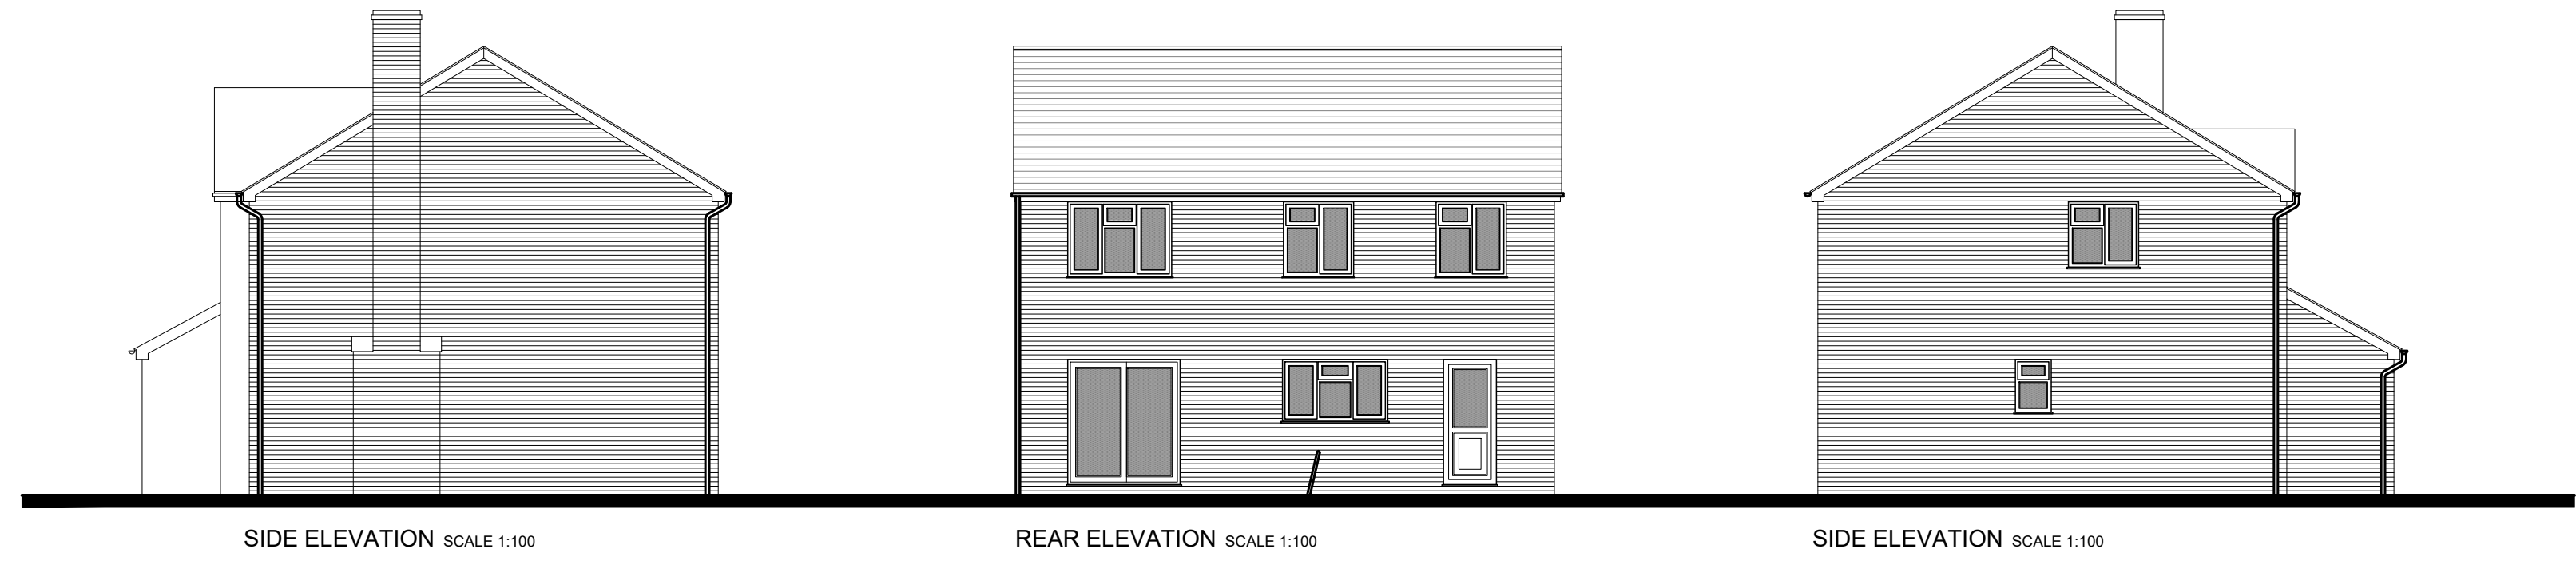

Existing Elevations Scale 1:100

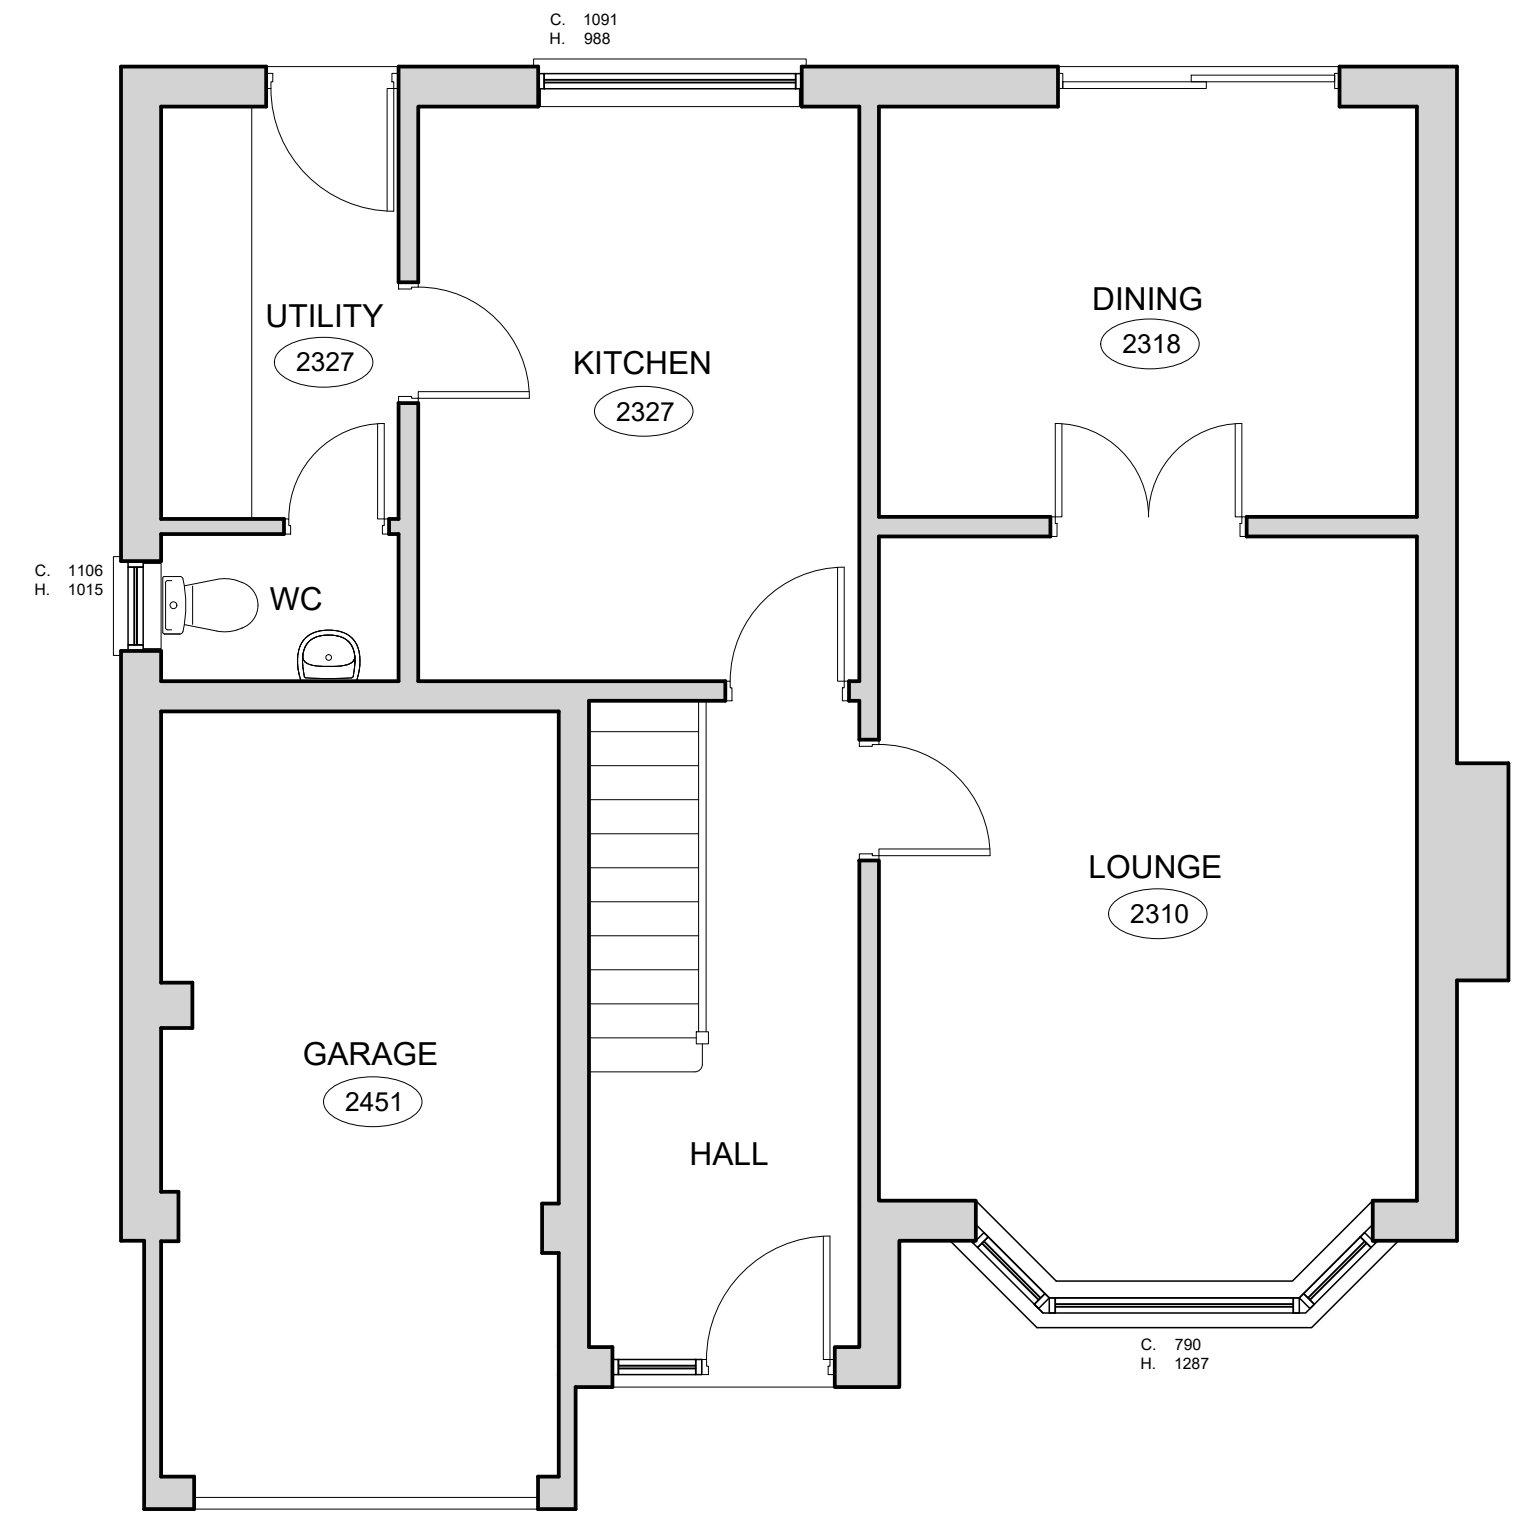


GROUND FLOOR PLAN SCALE 1:50

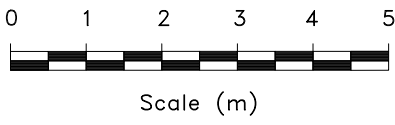

FIRST FLOOR PLAN SCALE 1:50

Existing Floor Plans Scale 1:50

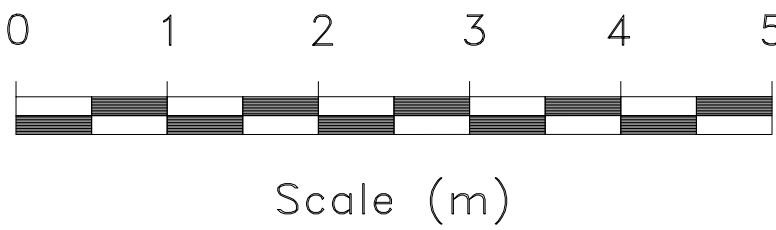

CLIENT:
Richard Letts
6 Cornwall Way
Hinckley
Leicester
LE10 1XR

PROJECT:
Alterations to:
6 Cornwall Way

DRAWING: 1346.RL.26.002

ISSUE:

DATE: Feb 2026

SCALE: 1:50 & 1:100

PLANNING APPLICATION:

EXISTING GROUND & FIRST FLOOR

