




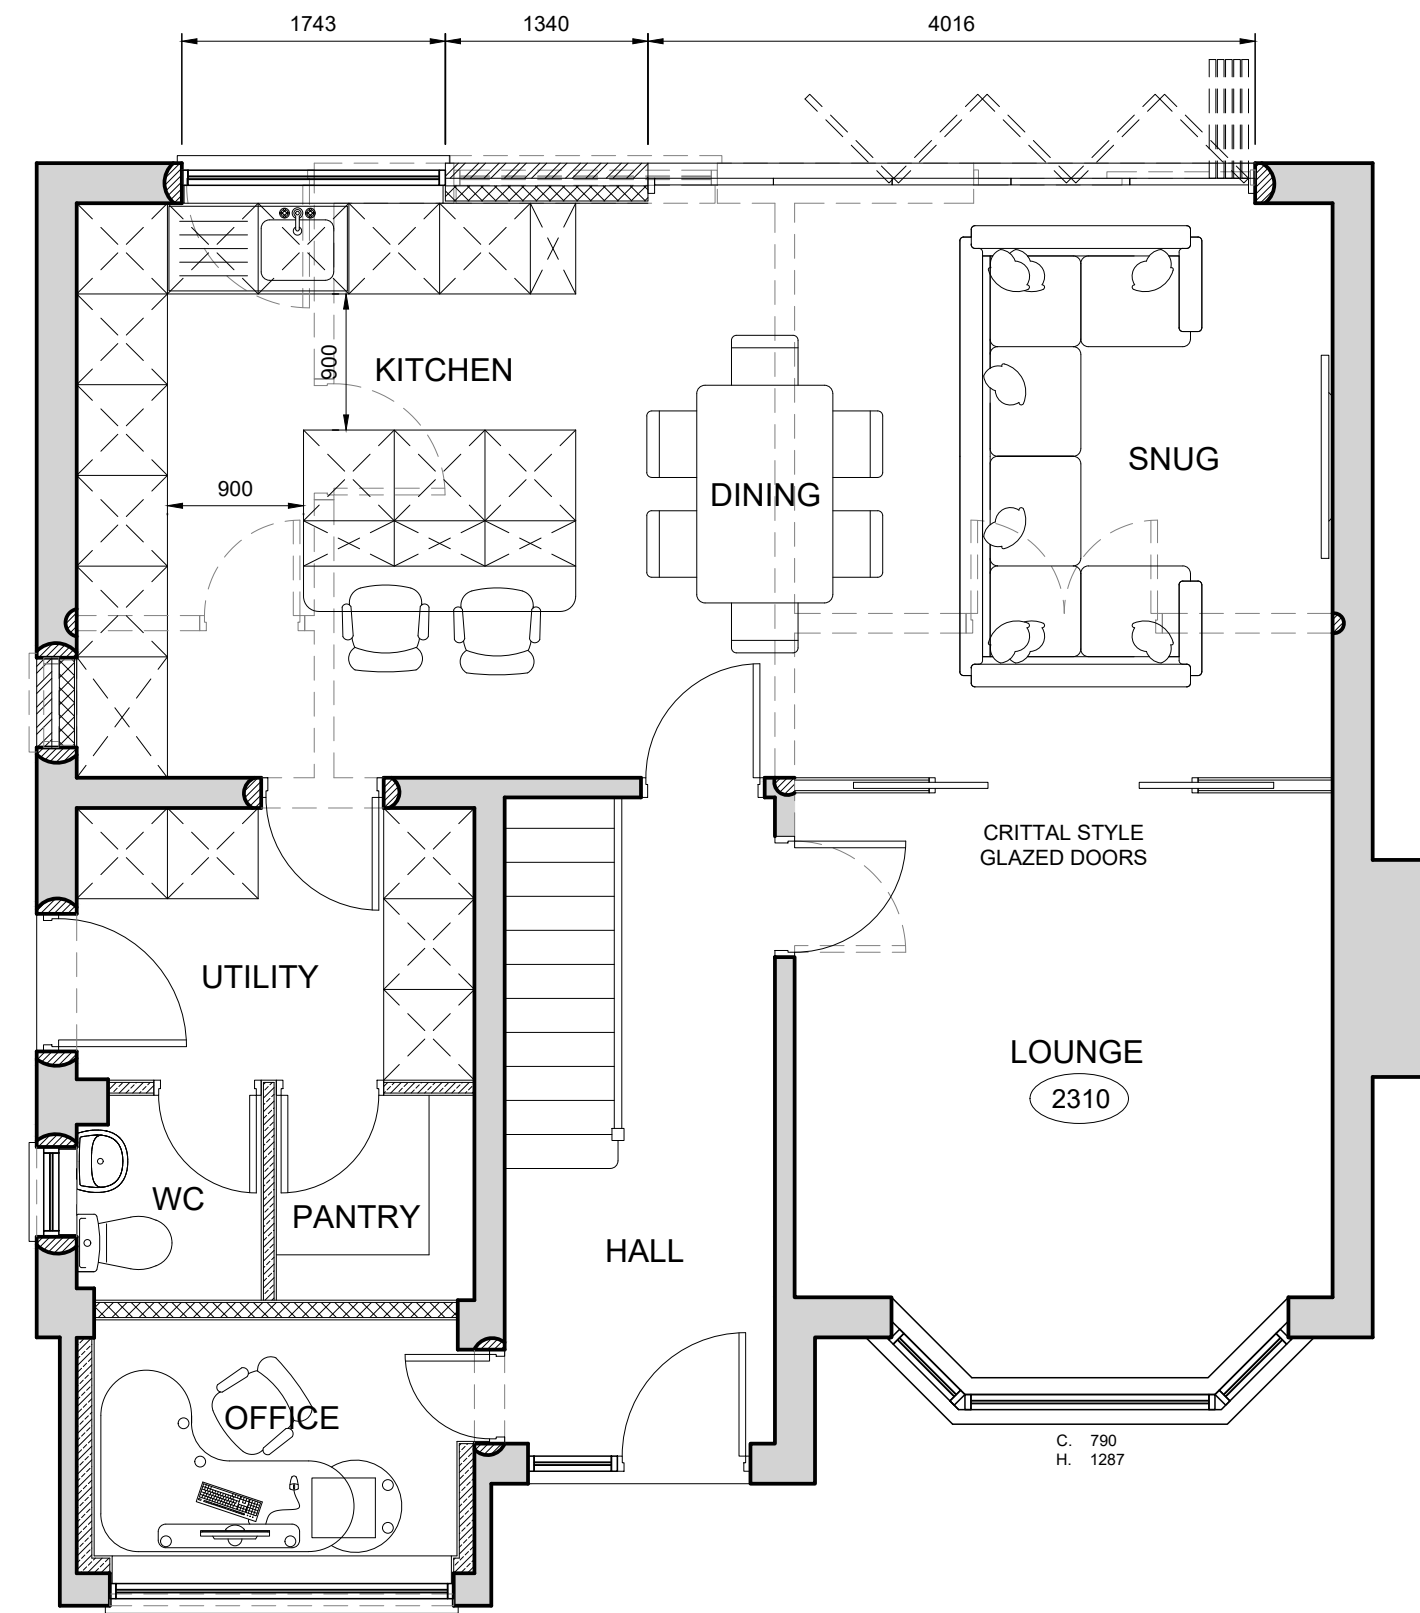


Proposed Elevations Scale 1:100

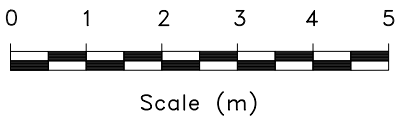

GROUND FLOOR PLAN SCALE 1:50

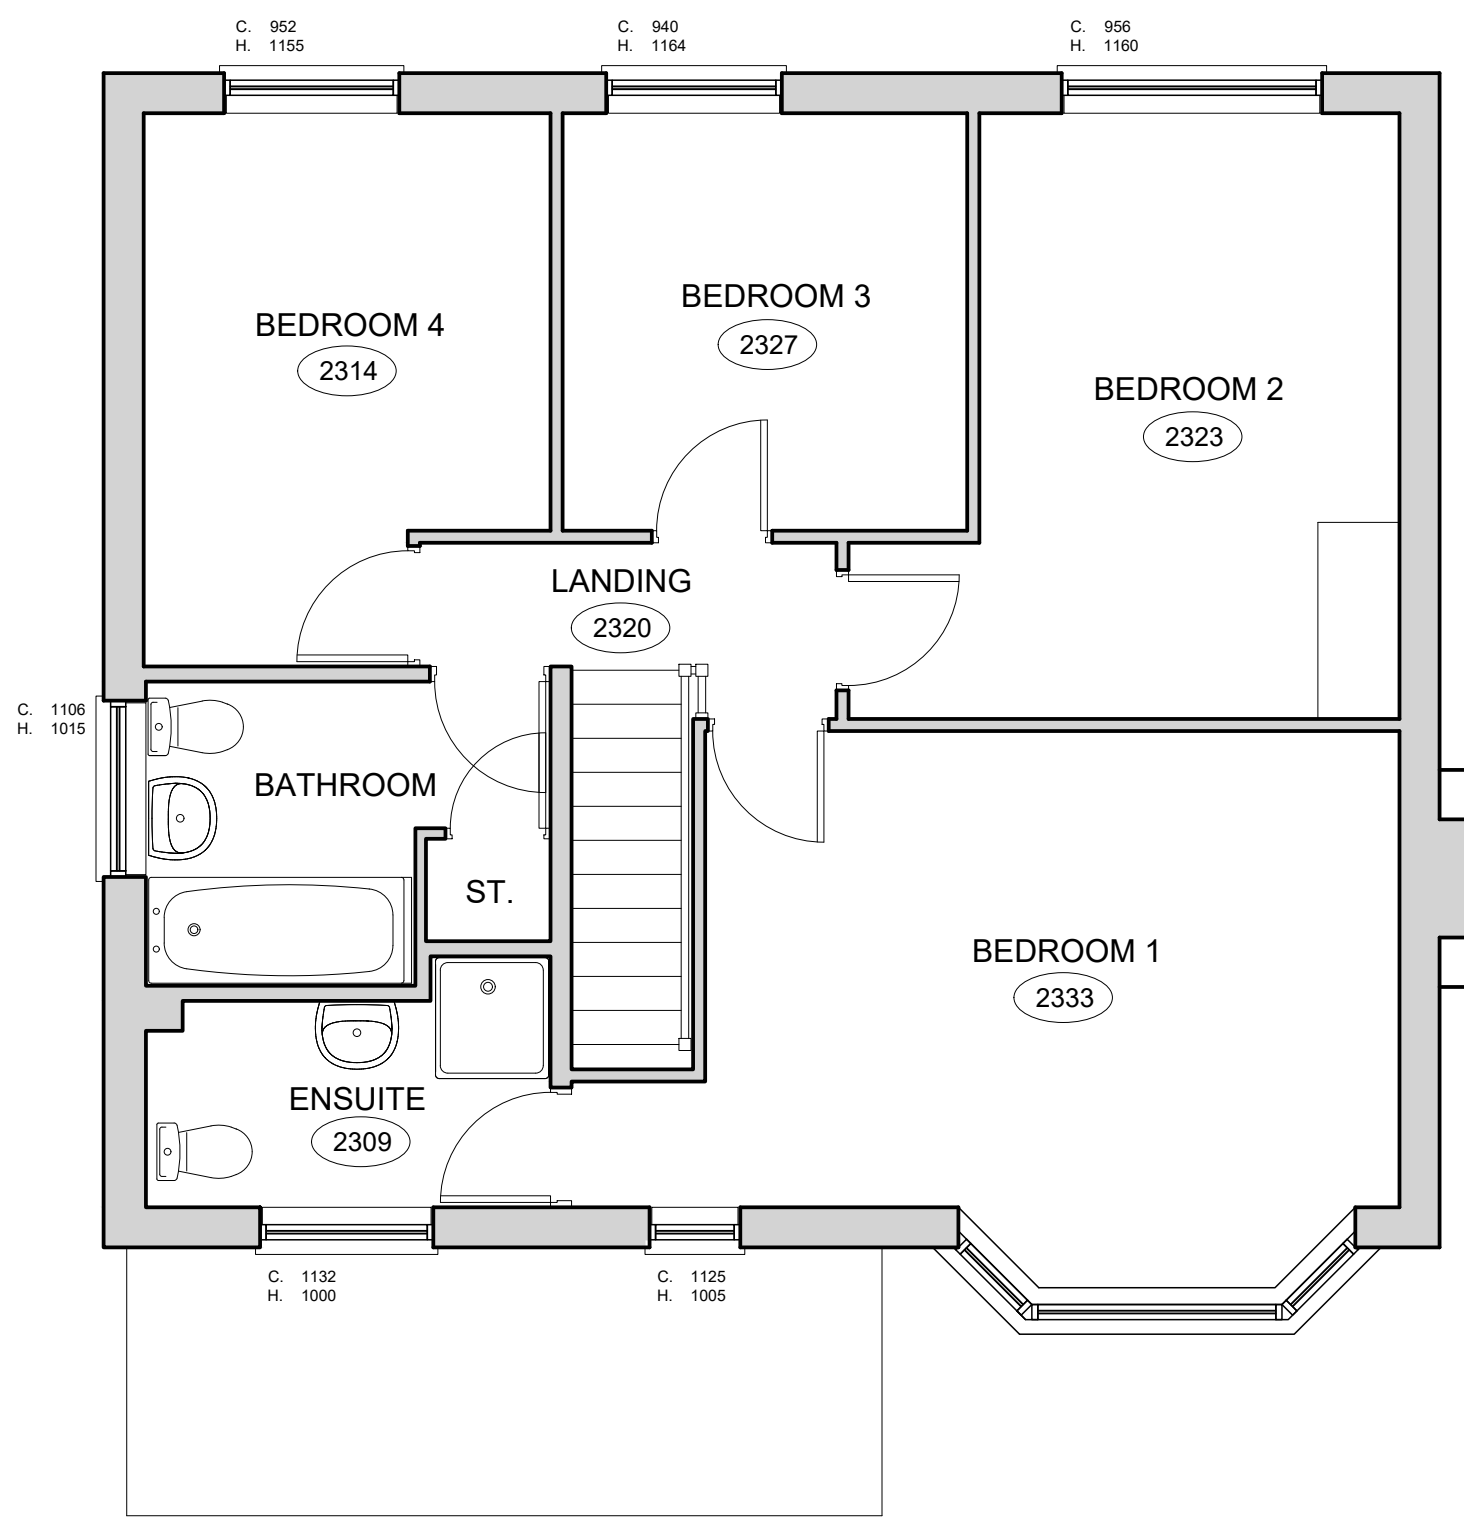

FIRST FLOOR PLAN SCALE 1:50

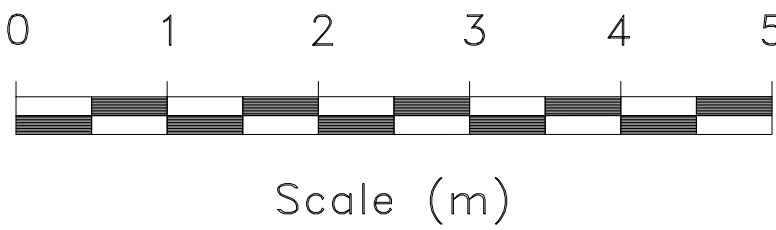

Proposed Floor Plans Scale 1:50

CLIENT: Richard Letts 6 Cornwall Way Hinckley Leicester LE10 1XR
PROJECT: Alterations to: 6 Cornwall Way
DRAWING: 1346.RL.26.003
ISSUE:
DATE: Feb 2026
SCALE: 1:50 & 1:100
PLANNING APPLICATION:
PROPOSED GROUND & FIRST FLOOR

