

This drawing is the property of GWP Architecture. Copyright is reserved by them and the drawing is issued on the condition that it is not copied, reproduced, retained, or disclosed to any unauthorised person, either wholly or in part, without the consent in writing of GWP Architecture.

All drawings and specifications should be read in conjunction with the project health and safety plan, any possible conflicts should be presented to the Planning Coordinator.

All work to be carried out in accordance with current Building Regulations.



Contractors must verify all dimensions at the job before commencing any work or making shop drawings.

Written dimensions should be taken.


Do not scale off drawing.

Do not take digital dimensions from this drawing.

Any discrepancies to be reported to the Architect.

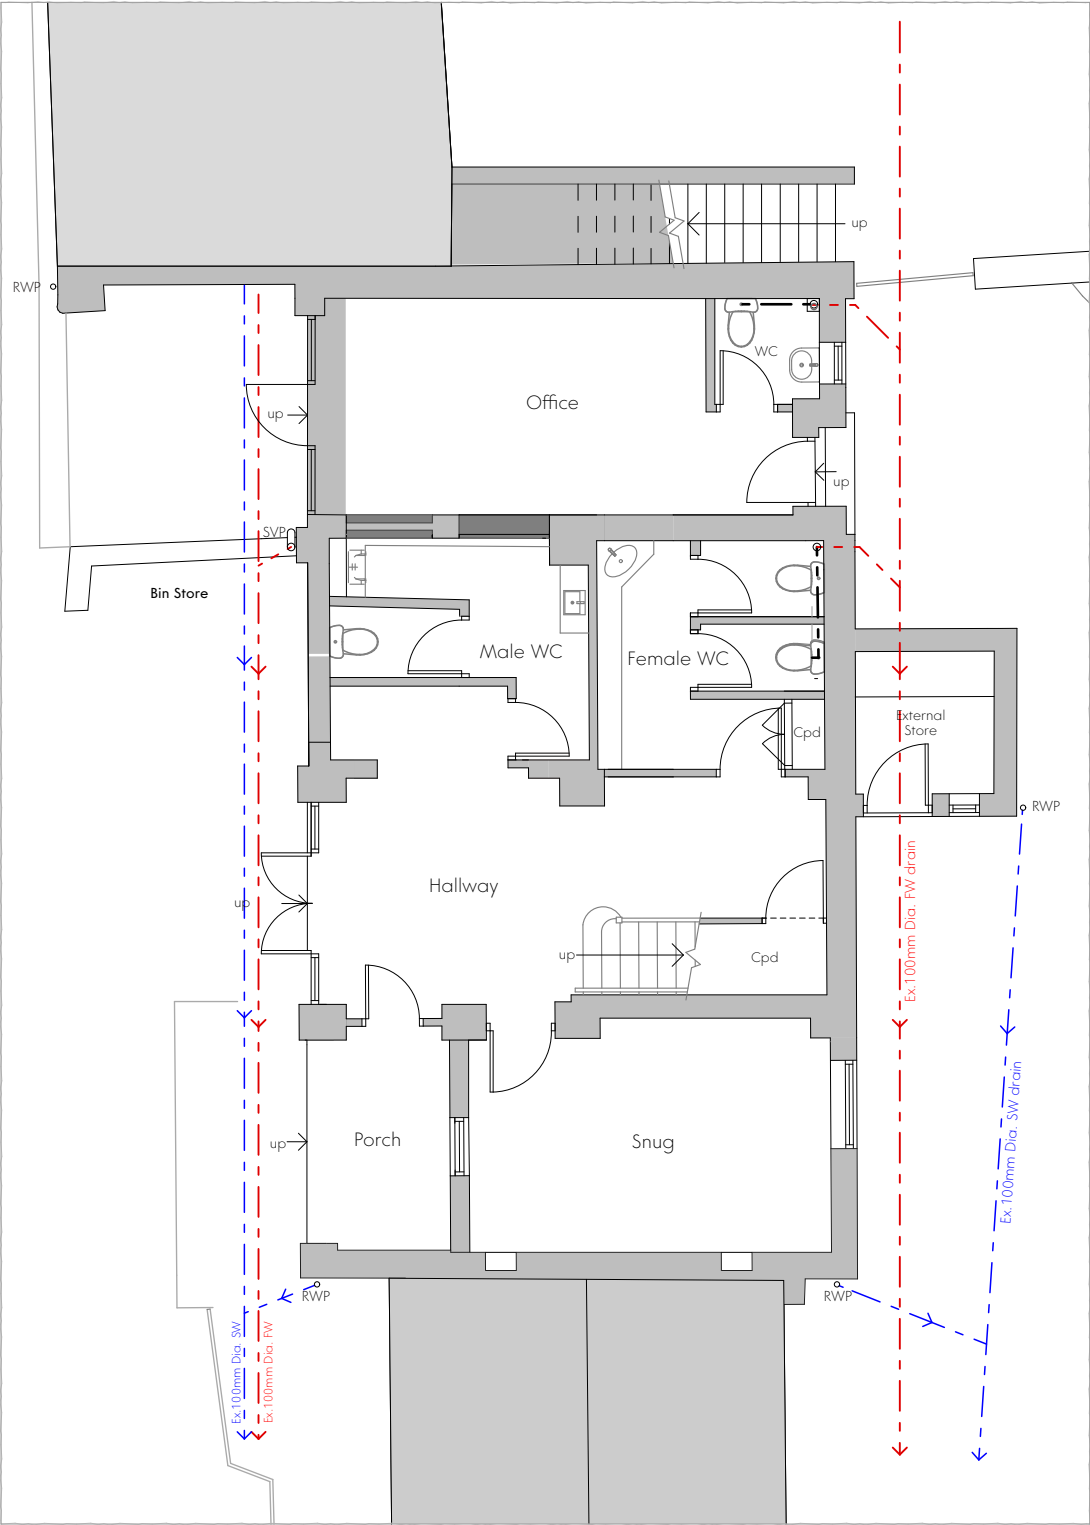 

Existing Ground Floor Plan
Scale - 1:100@A3

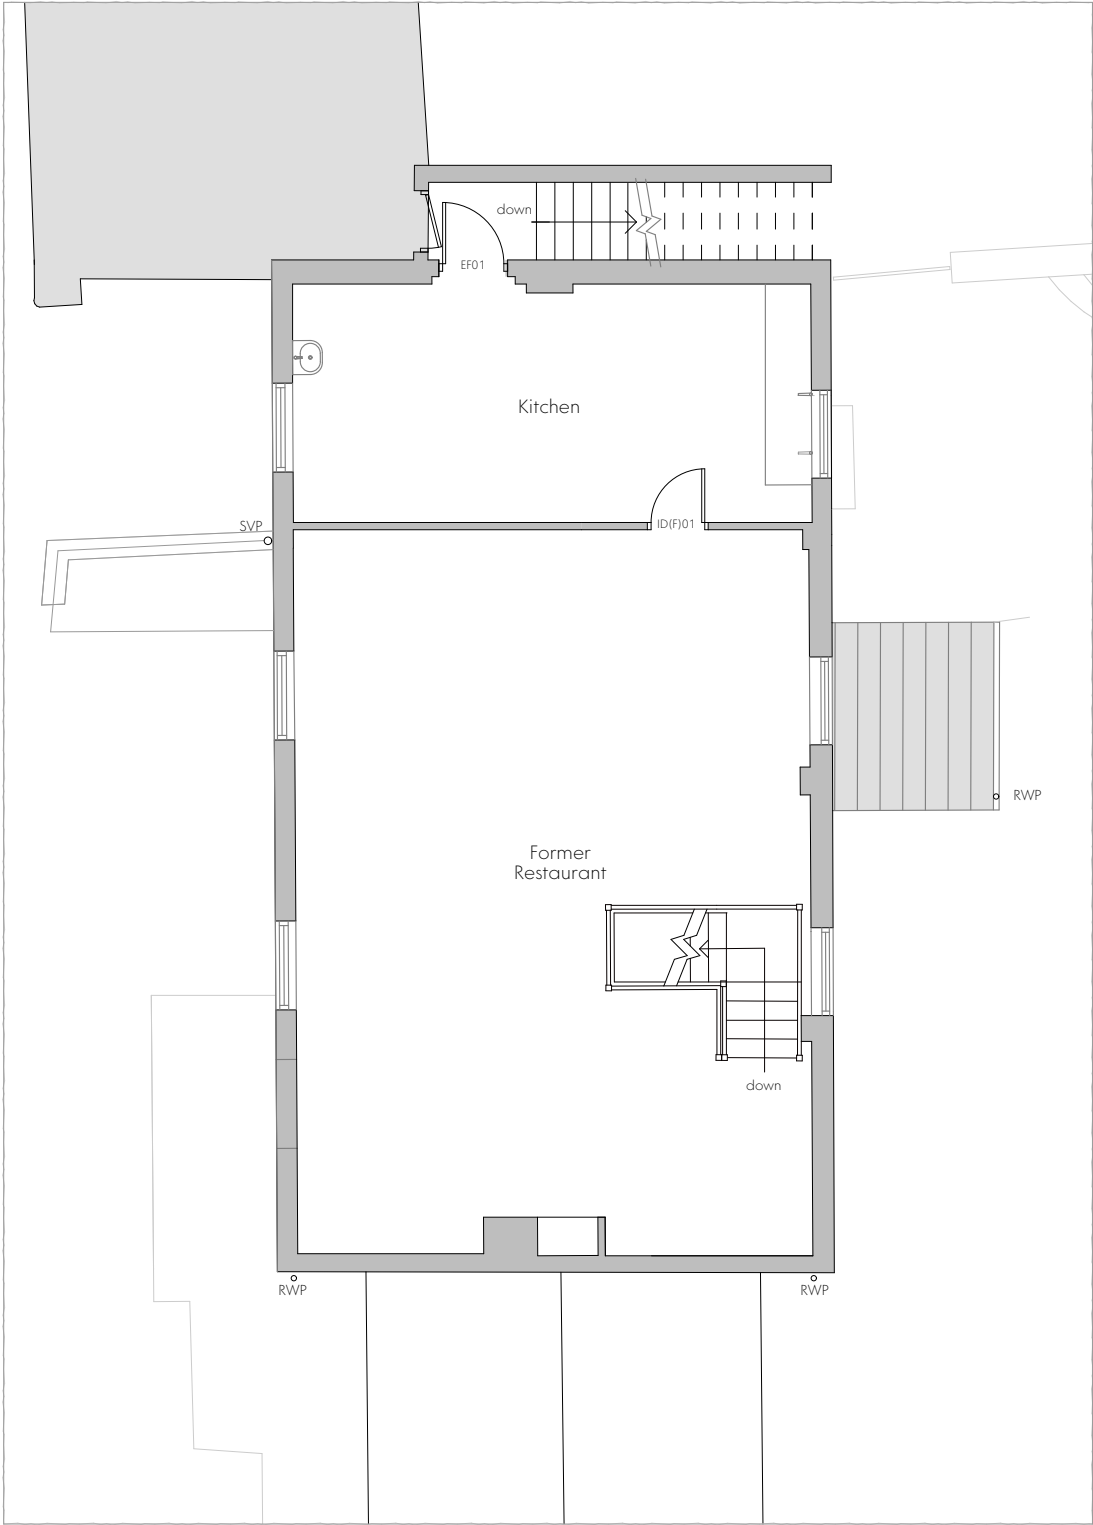

Existing First Floor Plan
Scale - 1:100@A3

04	24.01.24	Tender issue	JC	RT
03	13.11.22	GF layout updated	JC	RT
02	06.10.22	Layouts updated	JC	RT
01	07.09.22	First Issue	DC	RT
Rev	Date	Comment	Dr	Ch



CHARTERED ARCHITECTS
INTERIOR DESIGNERS
SPACE PLANNERS
PROJECT MANAGERS
LANDSCAPE ARCHITECTS

Bracken House, Lidgett Lane, Leeds LS8 1PQ
+44(0)113 266 6044 (t) +44(0)113 268 1859 (f)
architecture@gwp-arch.com | www.gwp-arch.com

GWPA Ref (504)-2219

Job Title Help Out Mill, Former
Restaurant, Shackerstone
Nuneaton

Client

Mr and Mrs Garnett

Existing Floor Plans

Name (504)-2219-GWP-00-DR-A-(00)-0003			
Scale	1:100@A3	Revision	P04
Drawn/Checked	JC/RT	First Issue	07.09.22
Drawing Status	D1 - Tender		

Z:\Volumes\Data\CAD\504\2219 Help Out Mills, Nuneaton\A_Architects_(GWP)\Model\Help Out Mill, Nuneaton - (504)2219-GWP-01-XX-M3-A-18-P03.pln