

GENERAL NOTES

The copyright in all designs, drawings, schedules, specifications and any other documentation prepared by Ashley Thomas Architecture in relation to this project shall remain the property of Ashley Thomas Architecture and must not be reissued, loaned or copied without prior written consent.

Do not scale from this drawing, use figured dimensions for reference only.

Prefer larger scale drawings.

All dimensions are in millimeters (mm) unless otherwise noted.

Check all relevant dimensions, lines and levels on site before proceeding with the work.



This drawing is to be read in conjunction with all drawings, schedules and specifications, and all relevant consultants and/or specialists' information relating to the project. Refer all discrepancies to Ashley Thomas Architecture. This drawing is for building regulation purposes only and should not be used for construction.



FRONT ELEVATION

REAR ELEVATION



AS EXISTING ELEVATIONS 1:100@A1

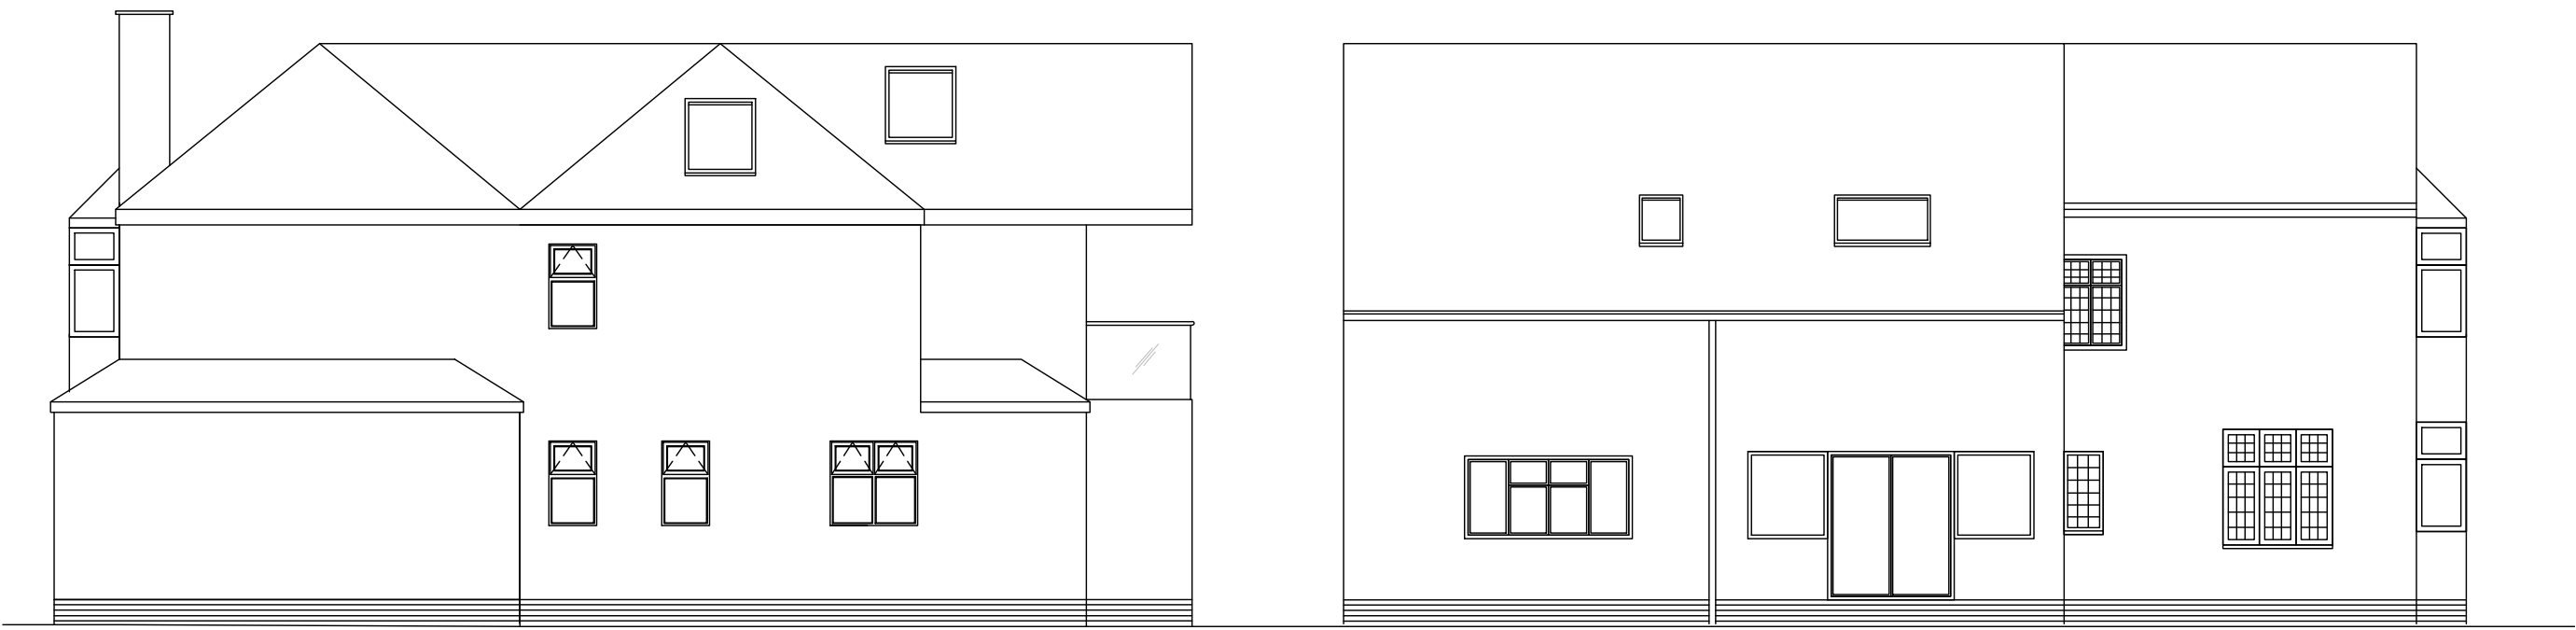 

SIDE ELEVATION


SIDE ELEVATION

AS EXISTING ELEVATIONS 1:100@A1

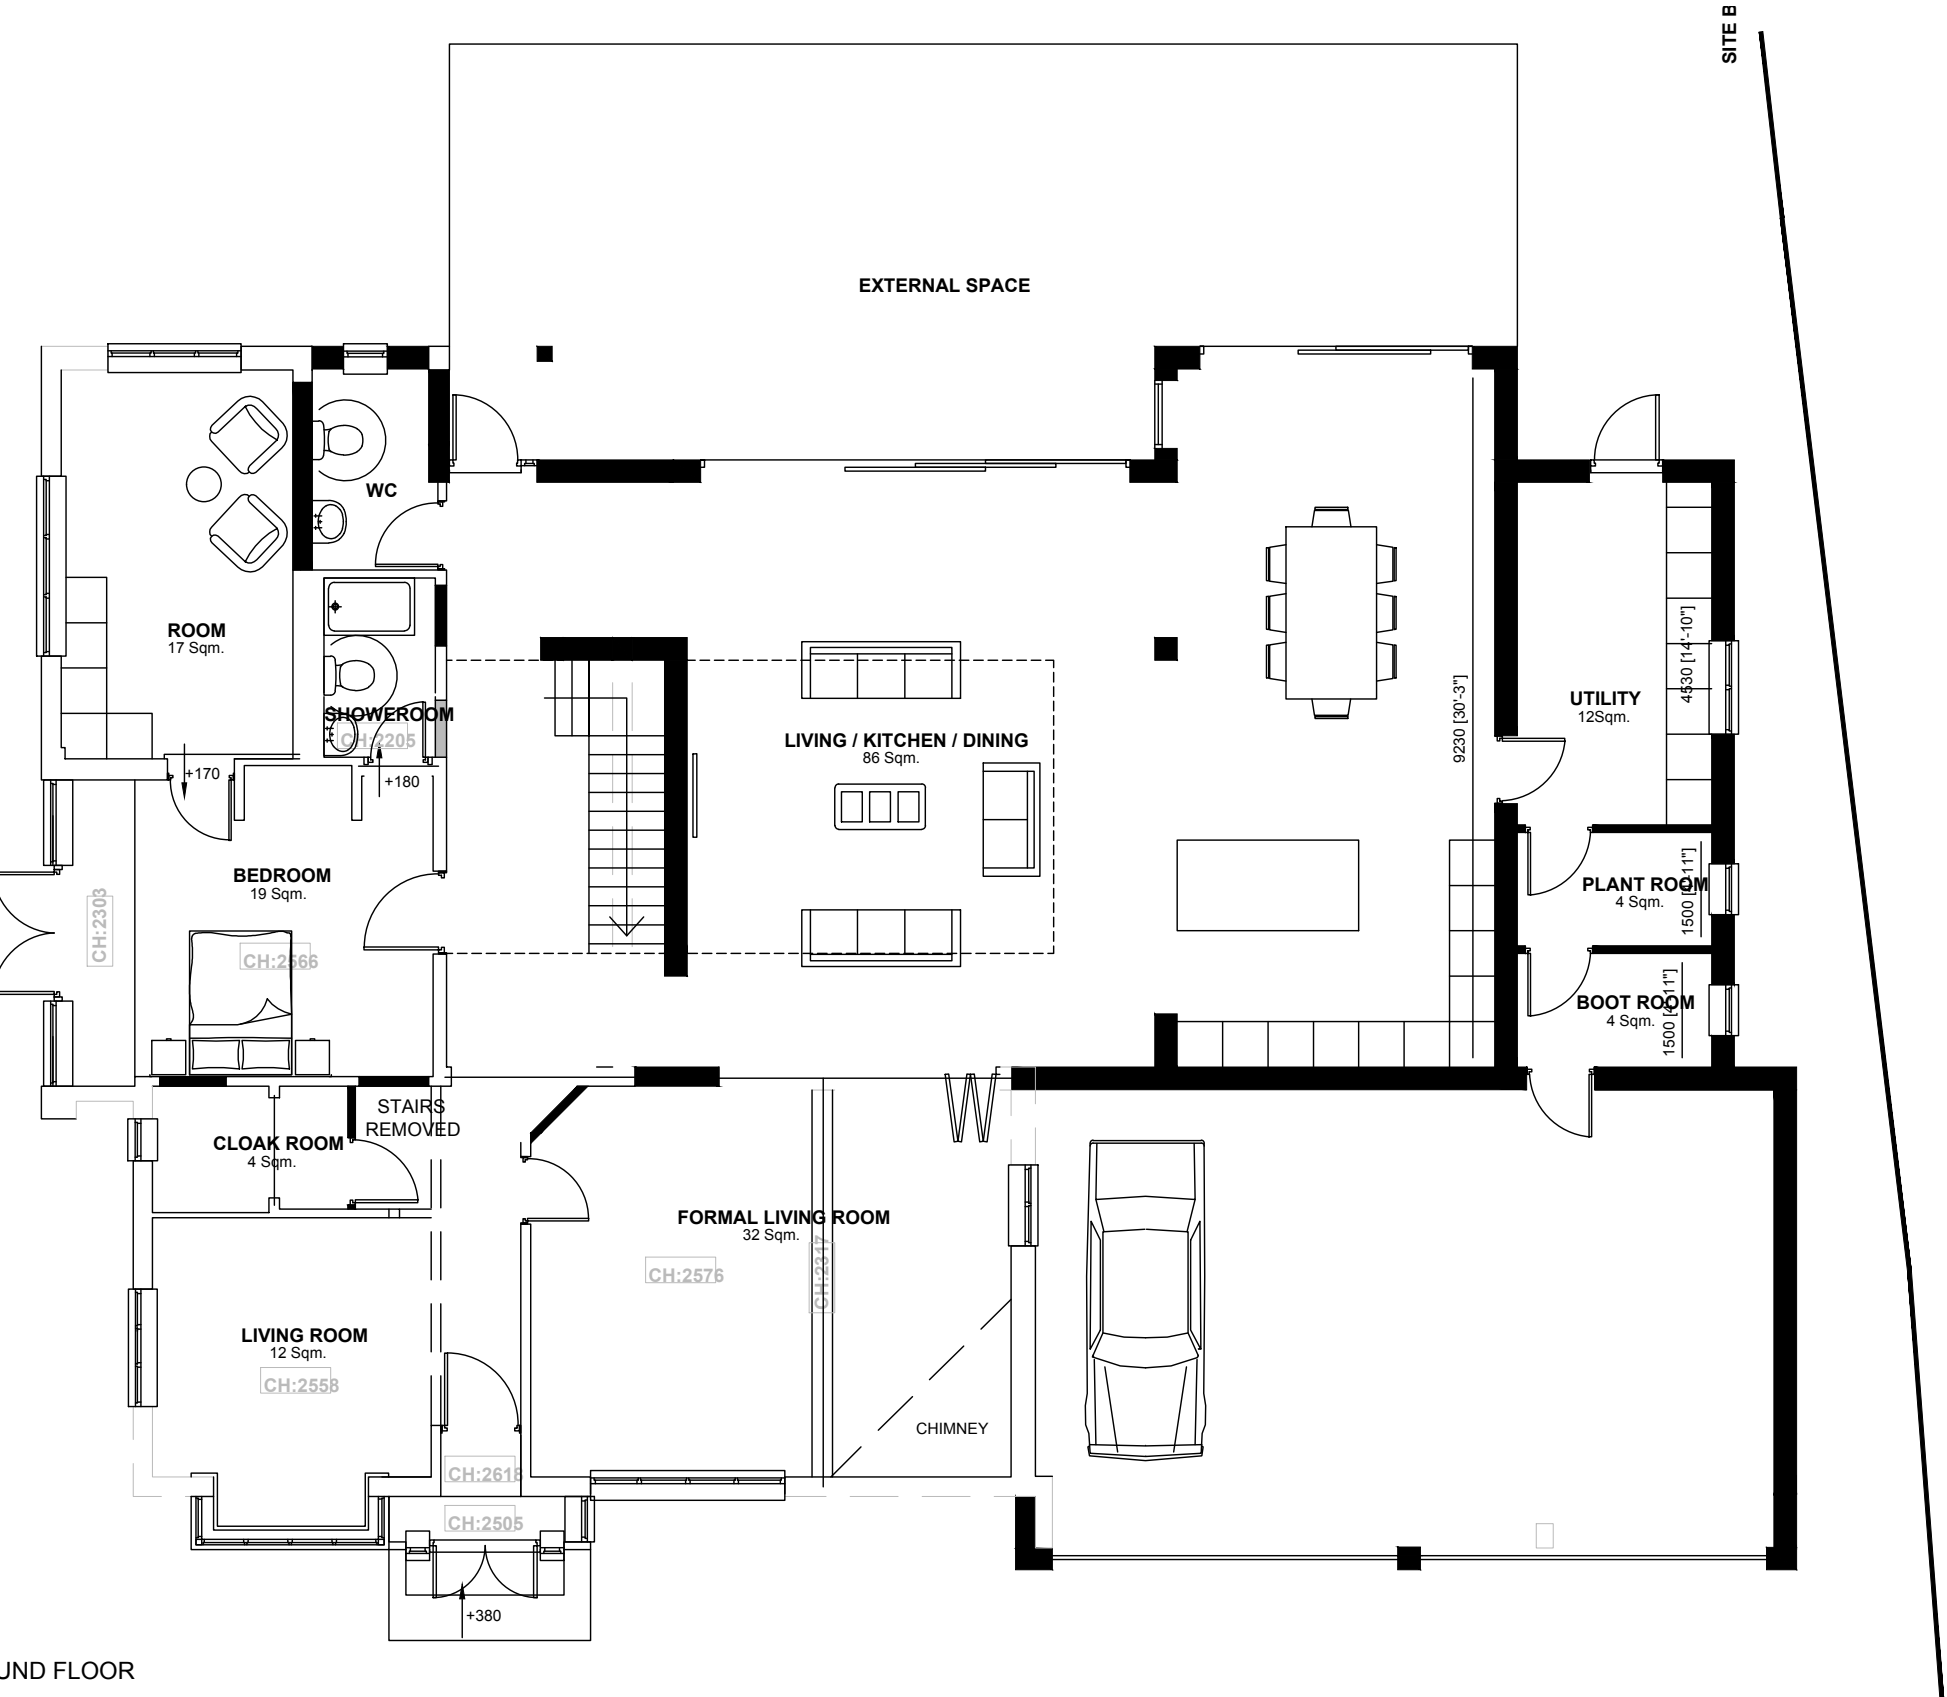 

GROUND FLOOR

AS EXISTING FLOOR PLANS 1:100@A1

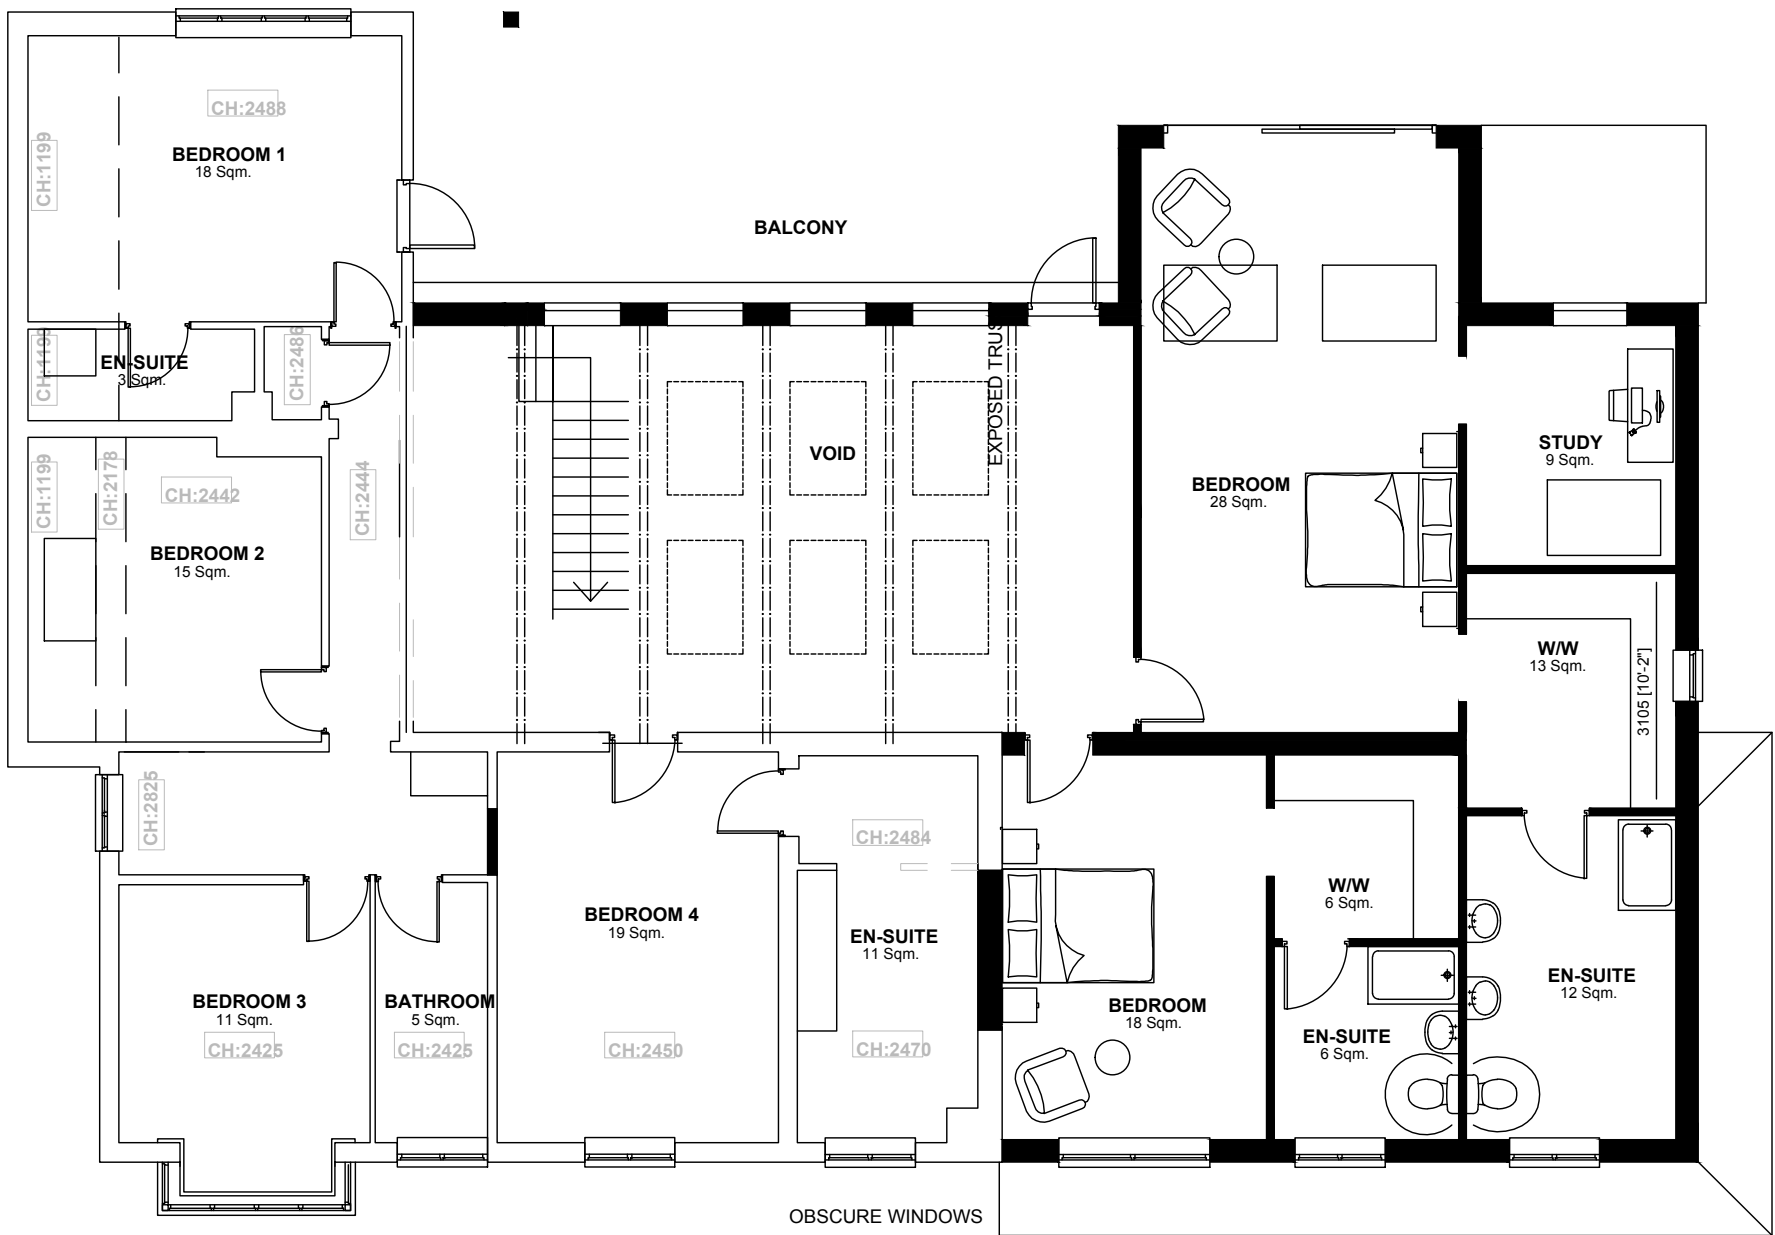

FIRST FLOOR

A	DESCRIPTION	00.00.00
REV.	DESCRIPTION	DATE



PROJECT

RESIDENTIAL DEVELOPMENT

DRAWING

AS EXISTING
PLANS & ELEVATIONS

CLIENT

Chris Chmabers

ADDRESS

The Hawthornes
Leicester

DATE	SCALE	DRAWN BY	CHECKED BY
15.02.24	1:100 @A1	AT	AT

PROJECT No.	DWG No.	REVISION
-------------	---------	----------

C160001.00

ISSUE STATUS

PLANNING