

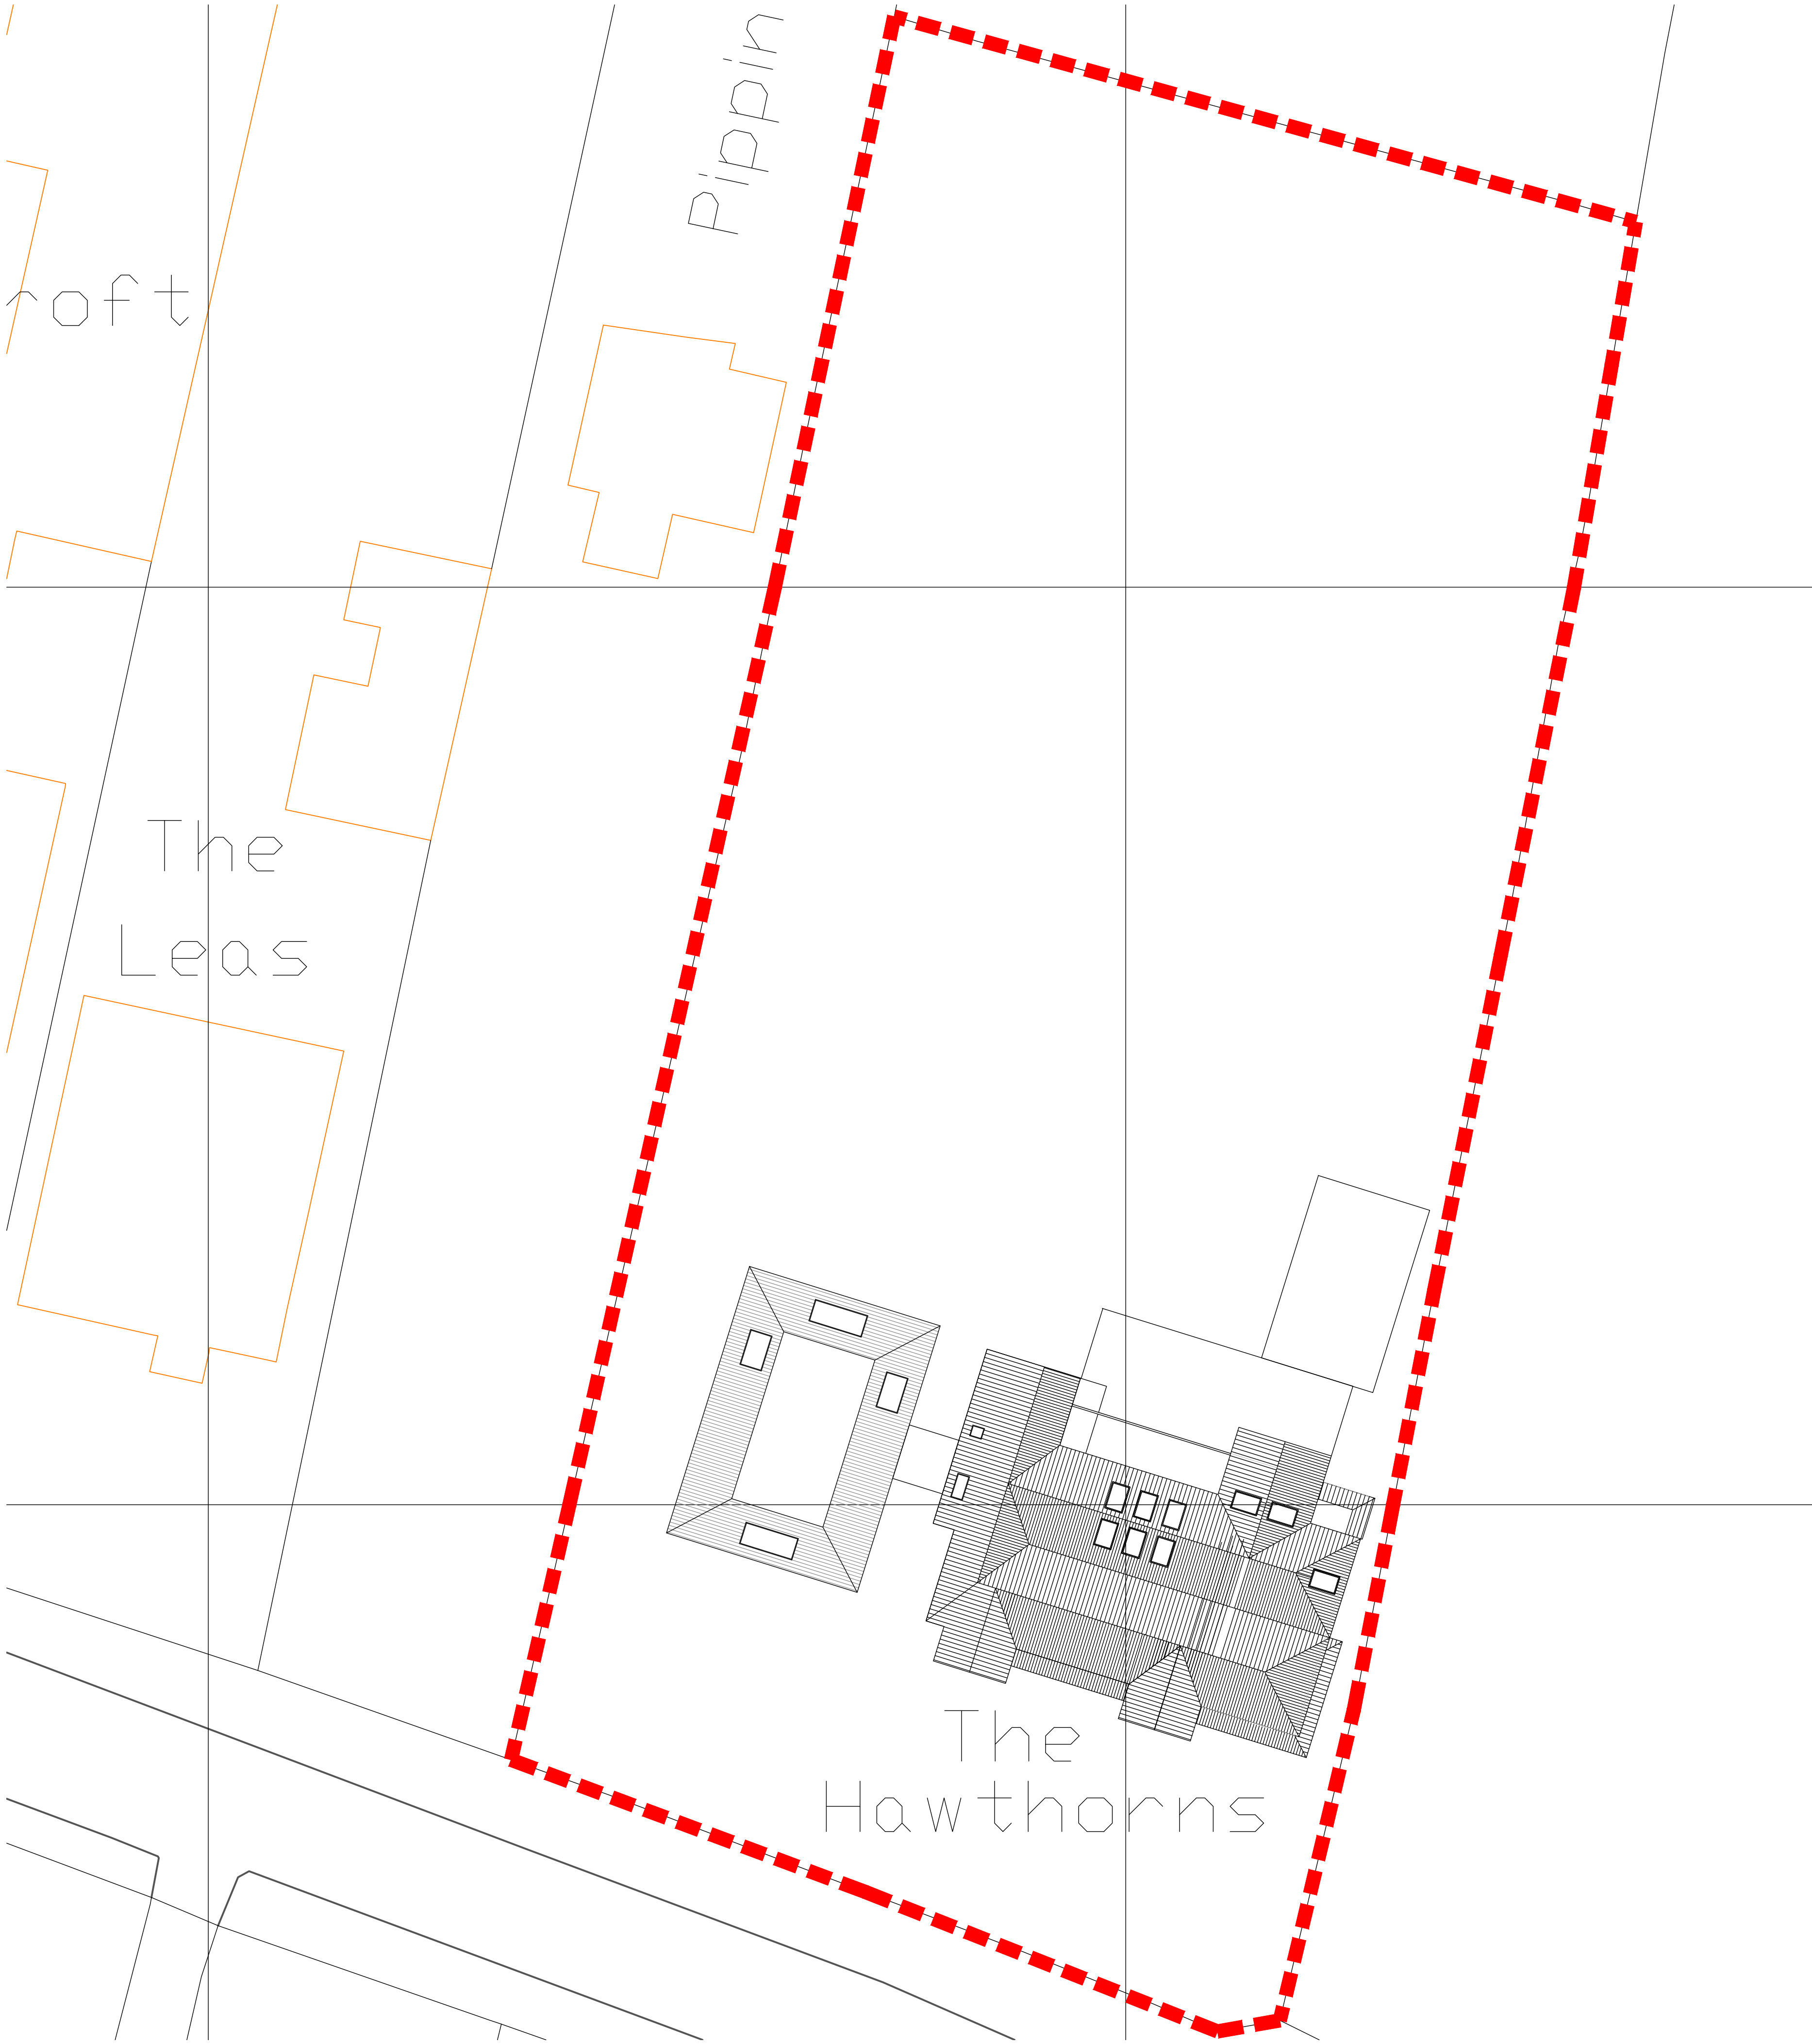


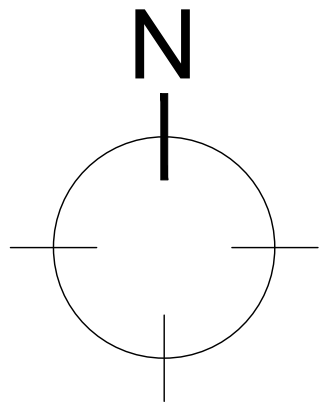

PROPOSED SITE PLAN 1:200@A1

 

GENERAL NOTES


The copyright in all designs, drawings, schedules, specifications and any other documentation prepared by Ashley Thomas Architecture, in relation to this project shall remain the property of Ashley Thomas Architecture, and must not be reissued, loaned or copied without prior written consent.

Prefer larger scale drawings.

All dimensions are in millimeters (mm) unless otherwise noted.

Check all relevant dimensions, lines and levels on site before proceeding with the work.

This drawing is to be read in conjunction with all drawings, schedules and specifications, and all relevant consultants and/or specialists' information relating to the project. Refer all discrepancies to Ashley Thomas Architecture. This drawing is for building regulation purposes only and should not be used for construction.

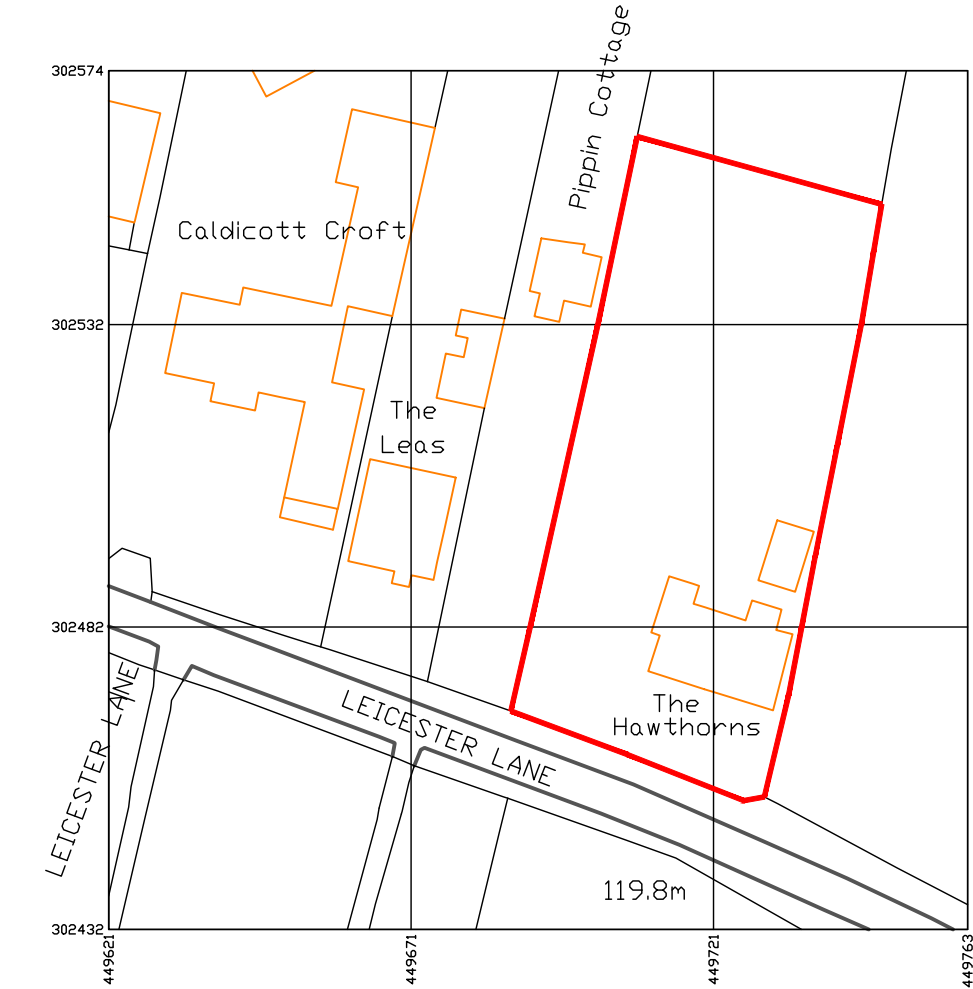


Produced on 15 February 2024 from the Ordnance Survey National Geographic Database and incorporating surveyed revision available at this date.
The map shows the area bounded by 449621 302432, 449763 302432, 449763 302574, 449621 302574, 449621 302432.
Ordnance Survey copyright and database rights 2024 OS 100054135. Supplied by copyright trading as UKPlanningMaps.com a licensed Ordnance Survey partner OS 100054135.
Data licence expires 15 February 2025. Unique plan reference: v0r/1039956/1627814



LOCATION PLAN 1:1250@A1

A	DESCRIPTION	00.00.00
REV.	DESCRIPTION	DATE

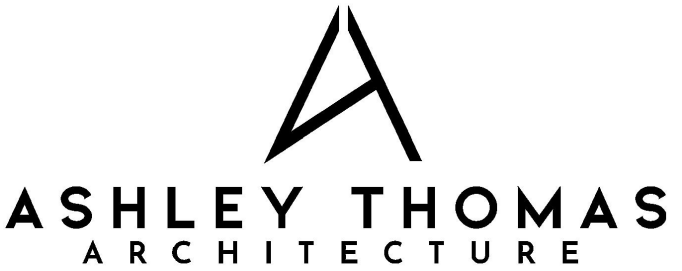

PROJECT
RESIDENTIAL DEVELOPMENT

DRAWING
AS PROPOSED
SITE AND LOCATION PLAN

CLIENT
Chris Chmabers

ADDRESS
The Hawthorns
Leicester

DATE SCALE DRAWN BY CHECKED BY
15.02.24 As noted @A1 AT AT

PROJECT No. DWG No. REVISION
C160101.00

ISSUE STATUS
PLANNING