
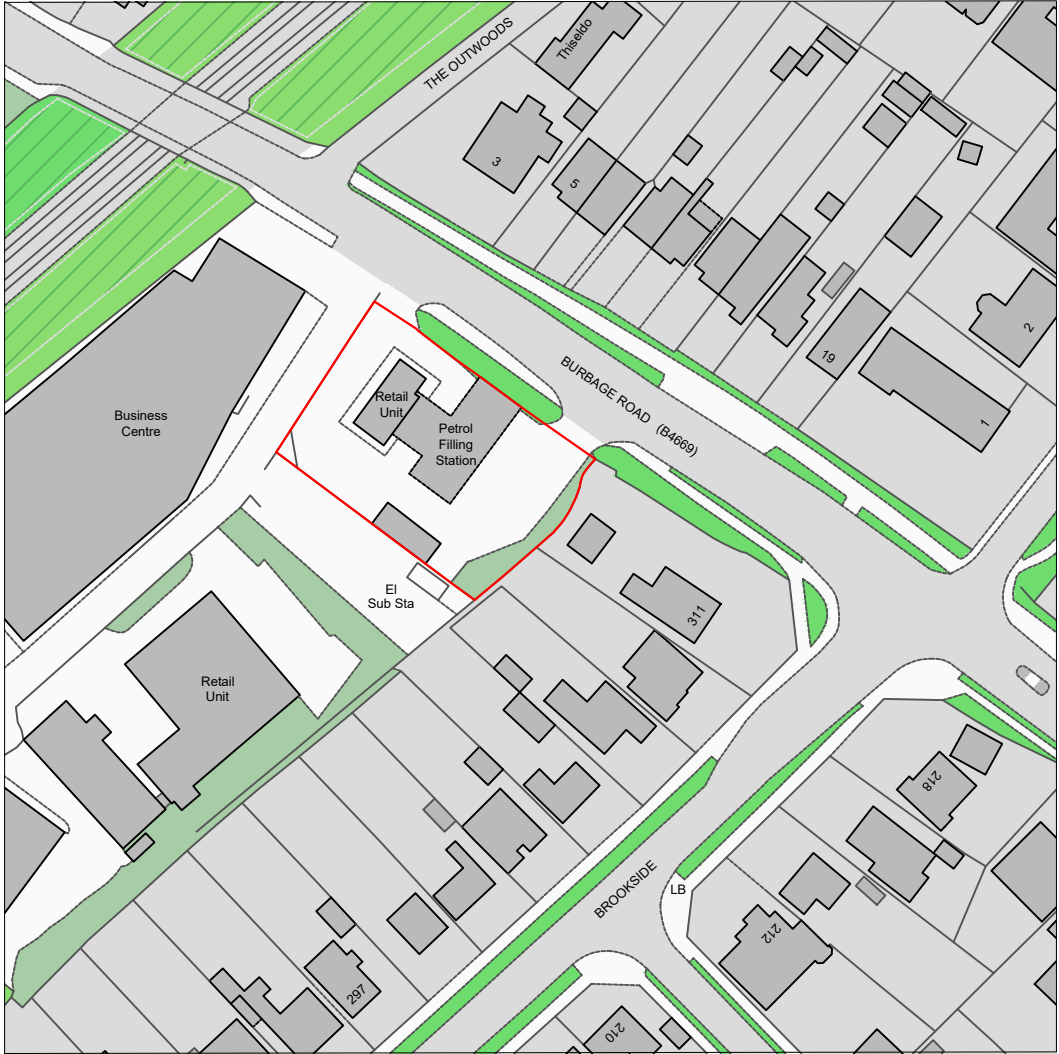


 

Crown copyright and database rights (2024) OS (100063368)

0 20m 40m 100m

Title
Site Location Plan

Address
Burbage Road, Hinckley, Leicestershire,
LE10 2TP



Client

Job No. FS753
25781
Issued 10/06/25


Scale
1:1250 @ A3

Key
1. Boundary of Petrol Filling
Station

All information is to be checked on
site for accuracy and fit. Only
drawings with WD status with the
most recent revision are to be used
for construction.

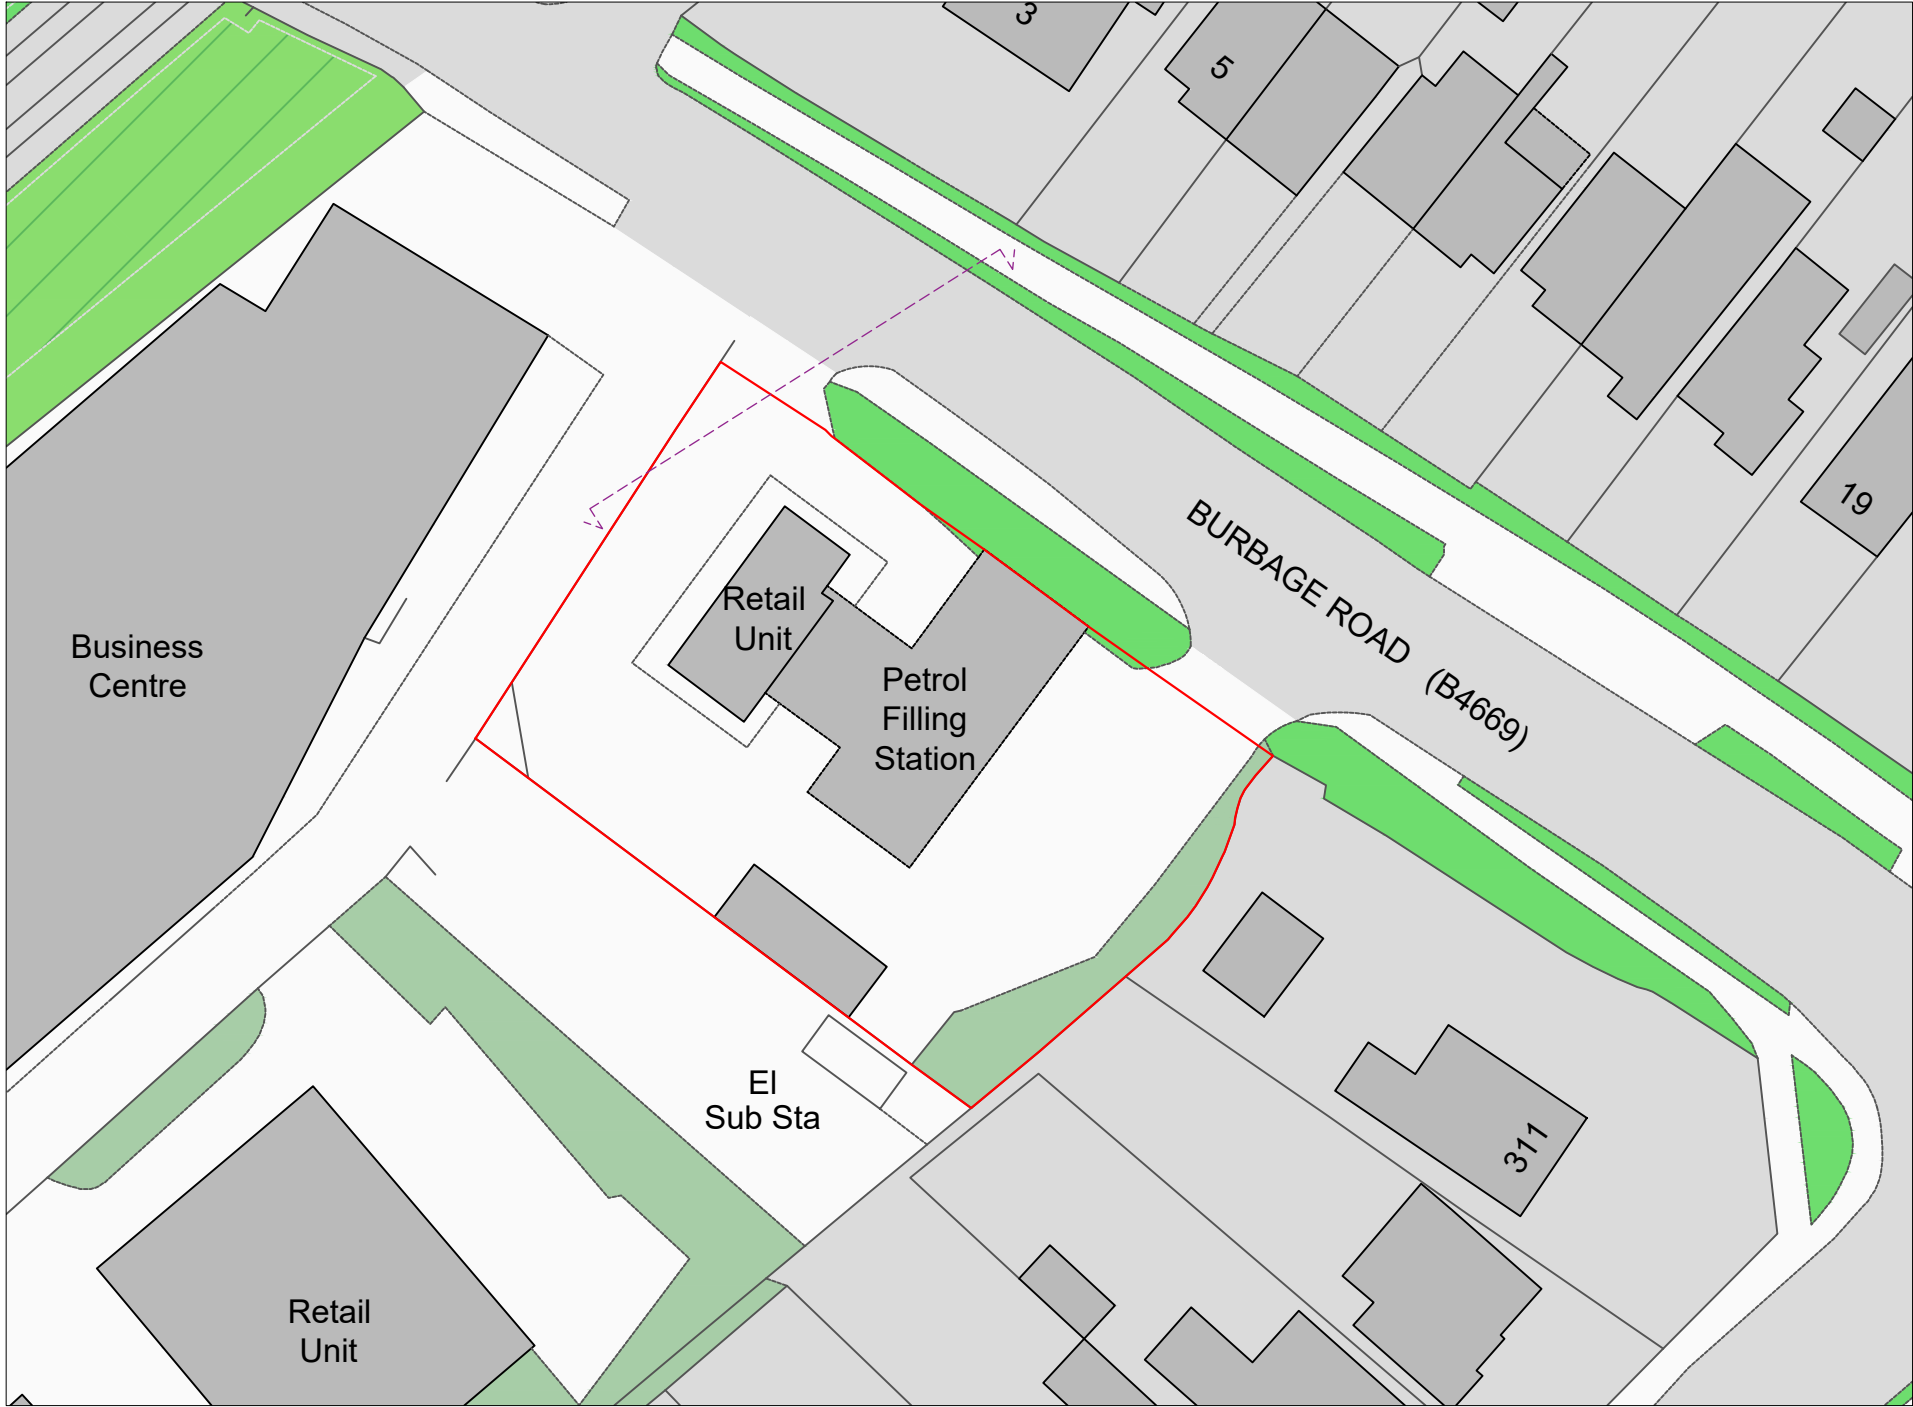 

Crown copyright and database rights (2024) OS (100063368)

 

Title
Existing Site Plan

Address
Burbage Road, Hinckley, Leicestershire,
LE10 2TP

Client



Job No.
FS753
25781

Issued
10/06/25


Scale
1:500 @ A3

- Key**
- 1. Boundary of Petrol Filling Station
 - 2. Elevation Line

All information is to be checked on site for accuracy and fit. Only drawings with WD status with the most recent revision are to be used for construction.

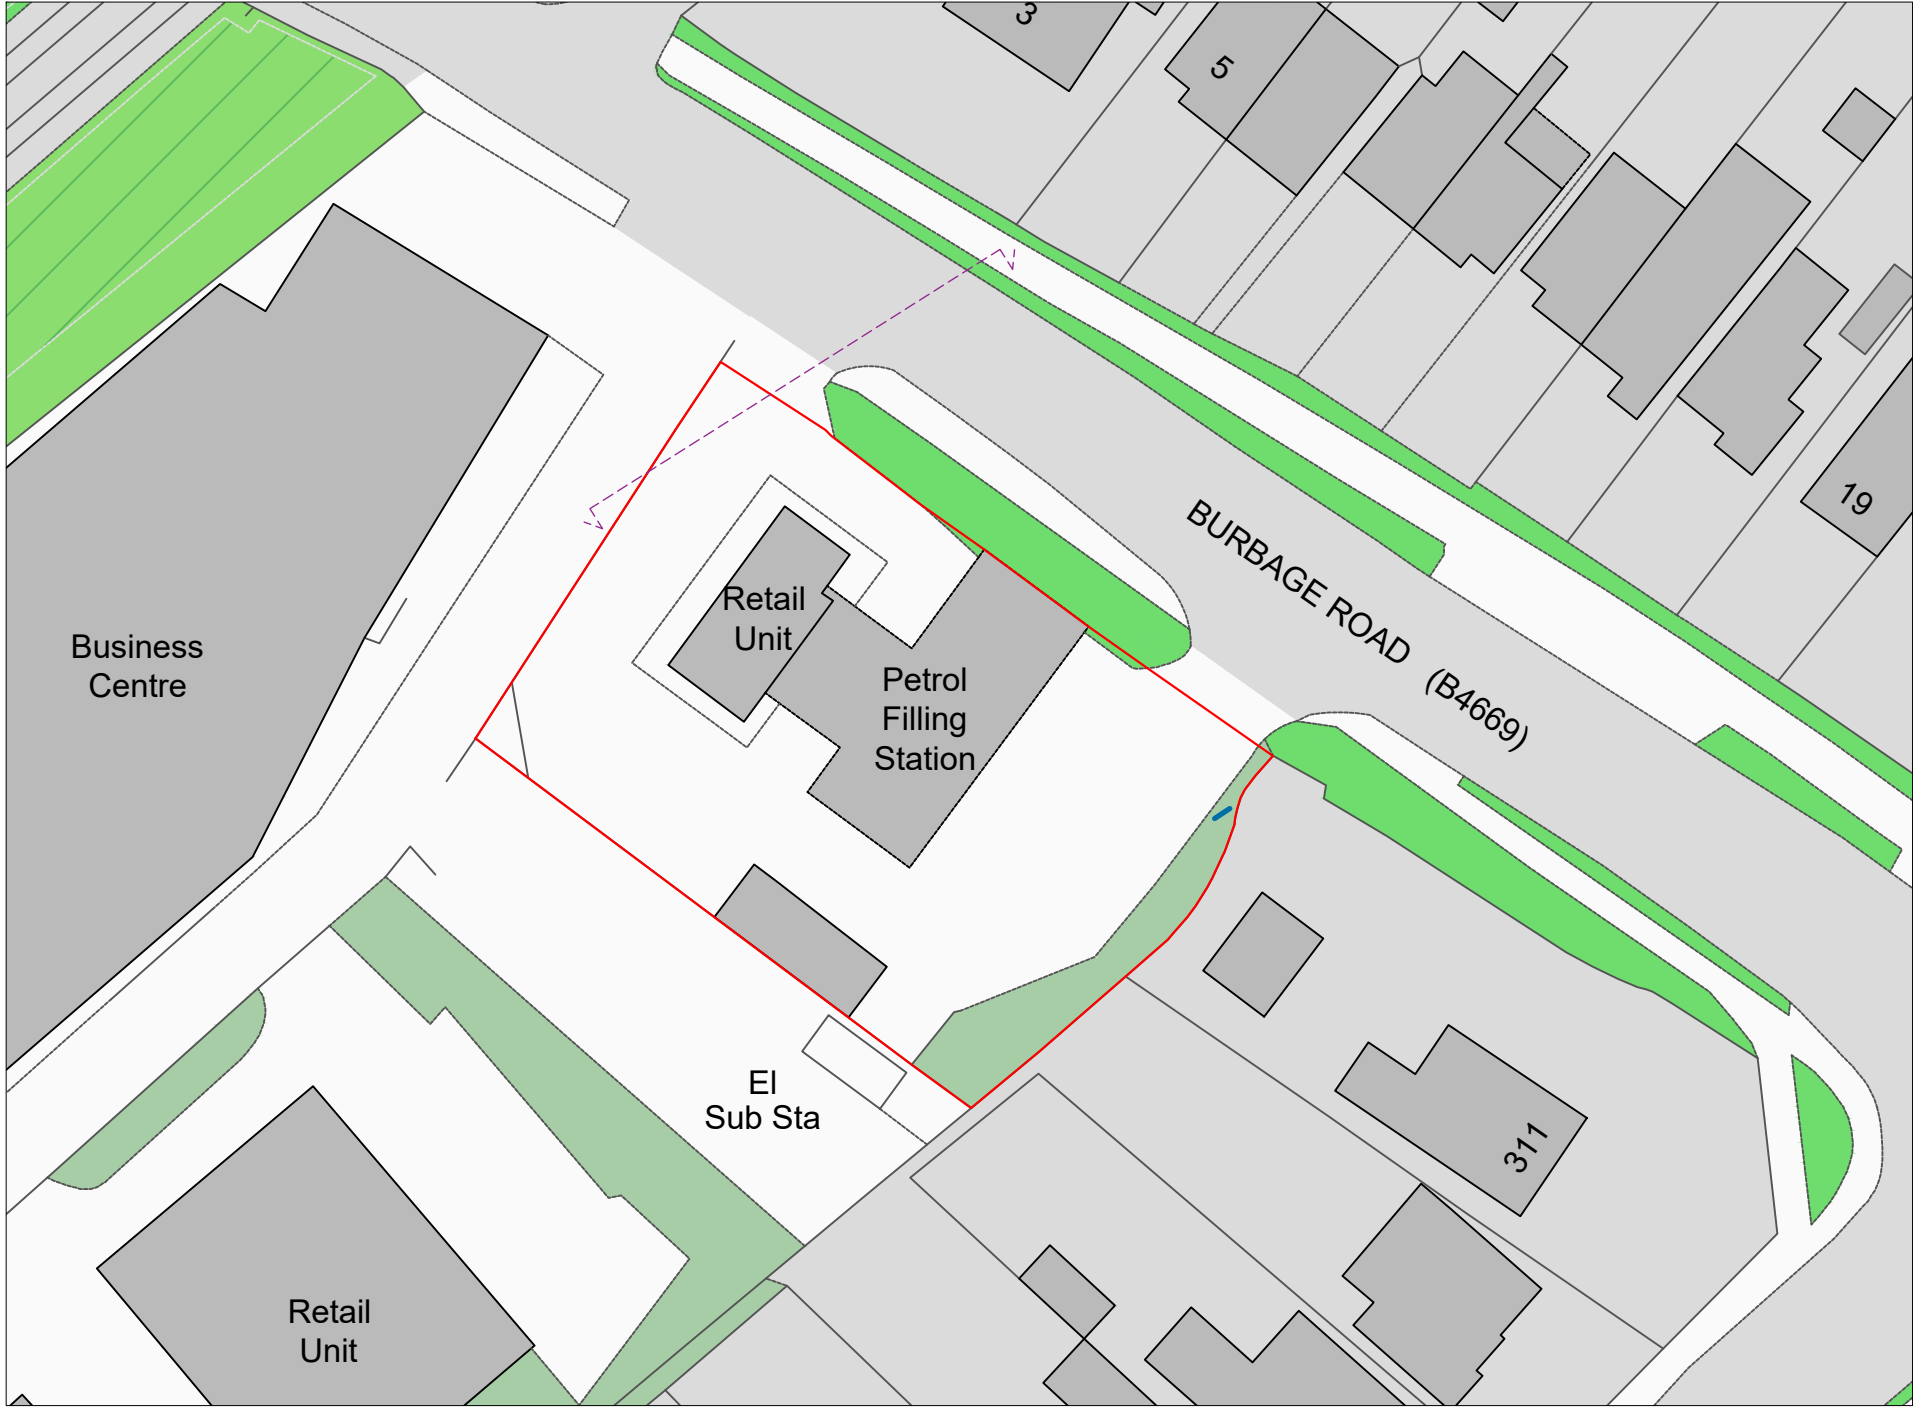 

Crown copyright and database rights (2024) OS (100063368)

 

Title
Proposed Site Plan

Address
Burbage Road, Hinckley, Leicestershire,
LE10 2TP

Client



Job No.
FS753
25781

Issued
10/06/25


Scale
1:500 @ A3

- Key**
- 1. Boundary of Petrol Filling Station
 - 2. Proposed Digital Display
 - 3. Elevation Line

All information is to be checked on site for accuracy and fit. Only drawings with WD status with the most recent revision are to be used for construction.

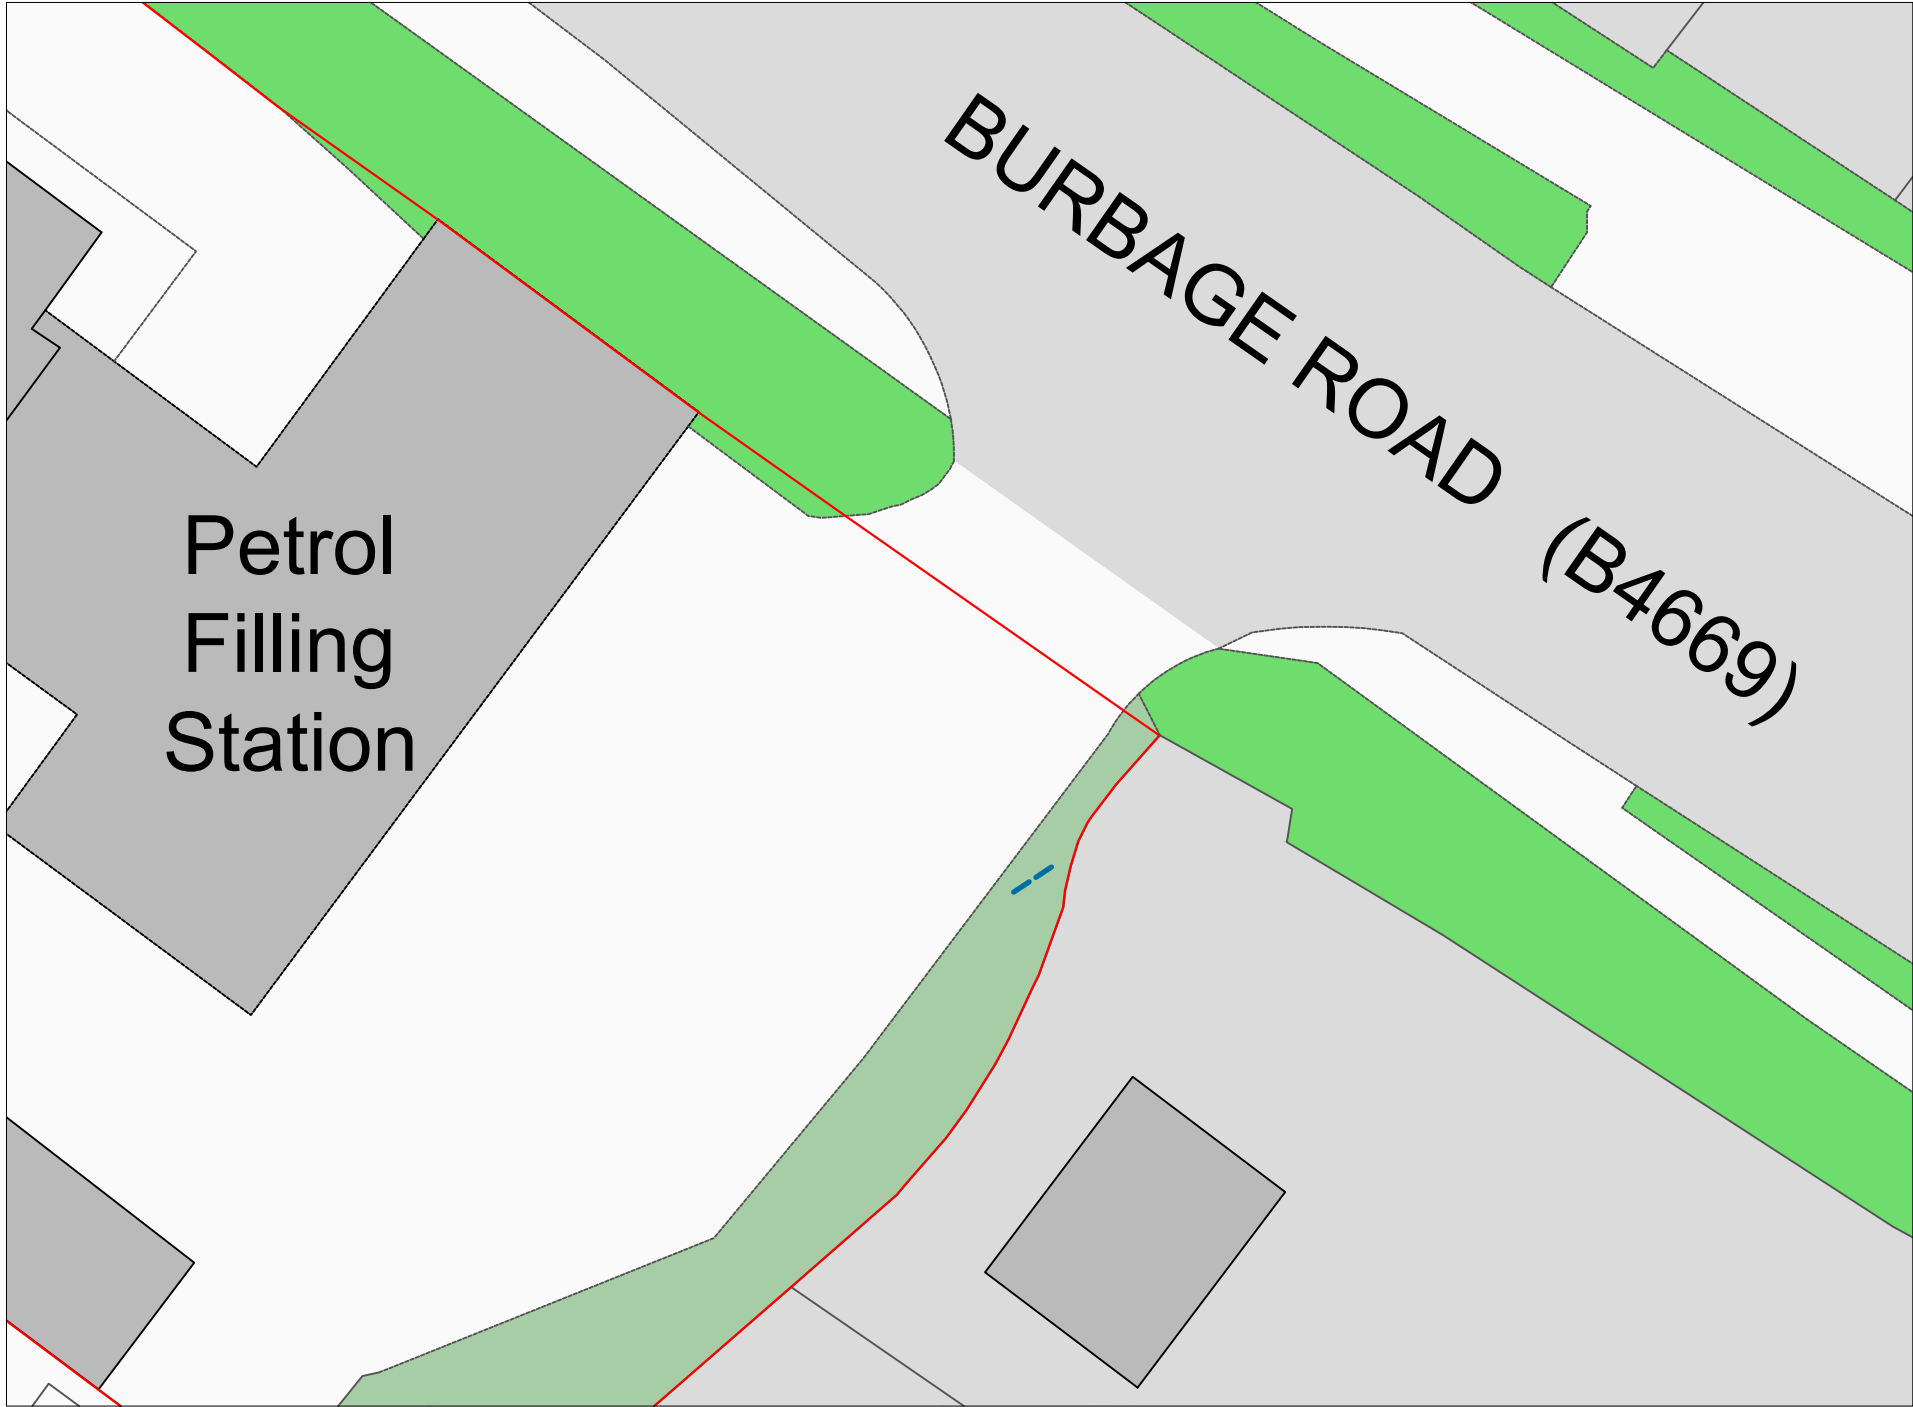 

Crown copyright and database rights (2024) OS (100063368)

 

Title
Proposed Site Plan

Address
Burbage Road, Hinckley, Leicestershire,
LE10 2TP

Client

Job No.
FS753
25781

Issued
10/06/25

Scale
1:200 @ A3

- Key**
- 1. Boundary of Petrol Filling Station
 - 2. Proposed Digital Display


All information is to be checked on site for accuracy and fit. Only drawings with WD status with the most recent revision are to be used for construction.



Existing



Proposed

 

Title
Existing and Proposed Elevations

Address
Burbage Road, Hinckley, Leicestershire,
LE10 2TP

Client


Job No.
FS753
25781

Issued
10/06/25

Scale
1:100 @ A3

Key
1. Proposed Digital Display

All information is to be checked on site for accuracy and fit. Only drawings with WD status with the most recent revision are to be used for construction.

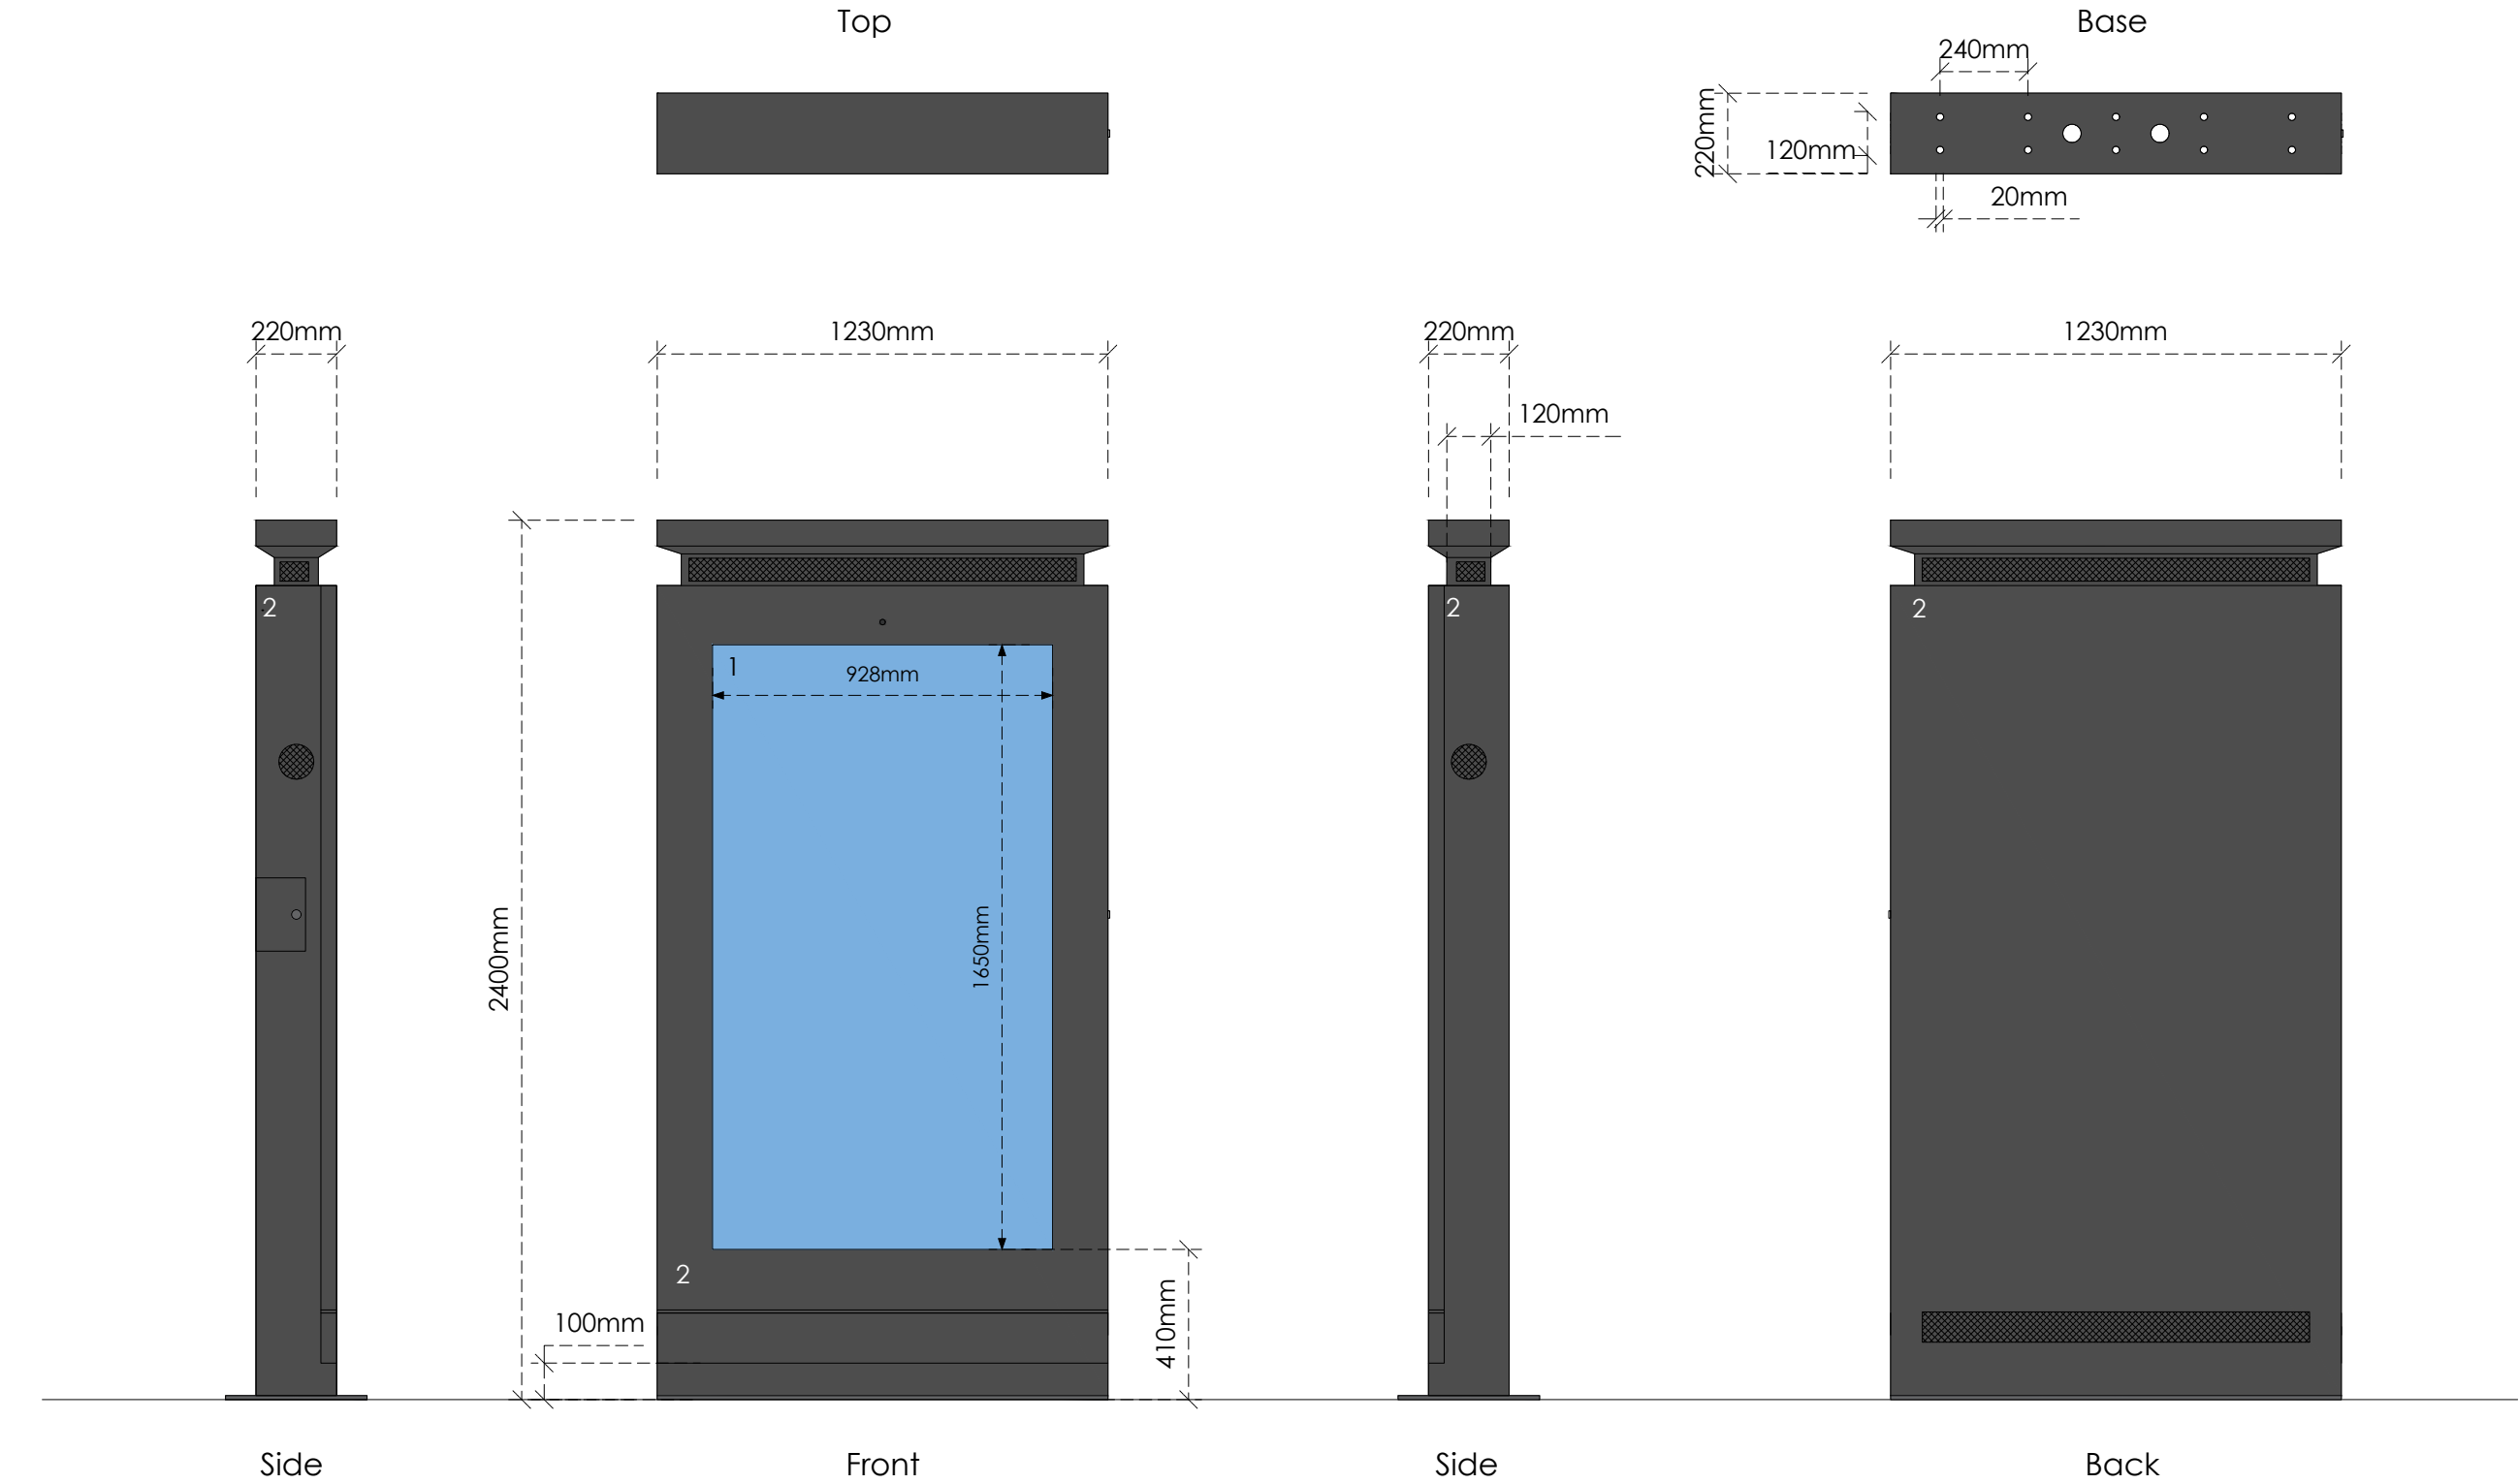

Title
Specification


Address
Burbage Road, Hinckley, Leicestershire,
LE10 2TP

Client

Job No. FS753 25781	Issued 10/06/25
Scale 1:20 @ A3	

- Key**
1. Digital Display
 2. Zinc Powder and Fine Grain Powder Coated Galvanized Steel in Black (RAL 9005)

All information is to be checked on site for accuracy and fit. Only drawings with WD status with the most recent revision are to be used for construction.

 



BEFORE



AFTER

Title
CGI

Address
Burbage Road, Hinckley, Leicestershire,
LE10 2TP

Client

Job No. FS753 25781	Issued 10/06/25
Scale NTS	

Key

All information is to be checked on site for accuracy and fit. Only drawings with WD status with the most recent revision are to be used for construction.