





FRONT ELEVATION

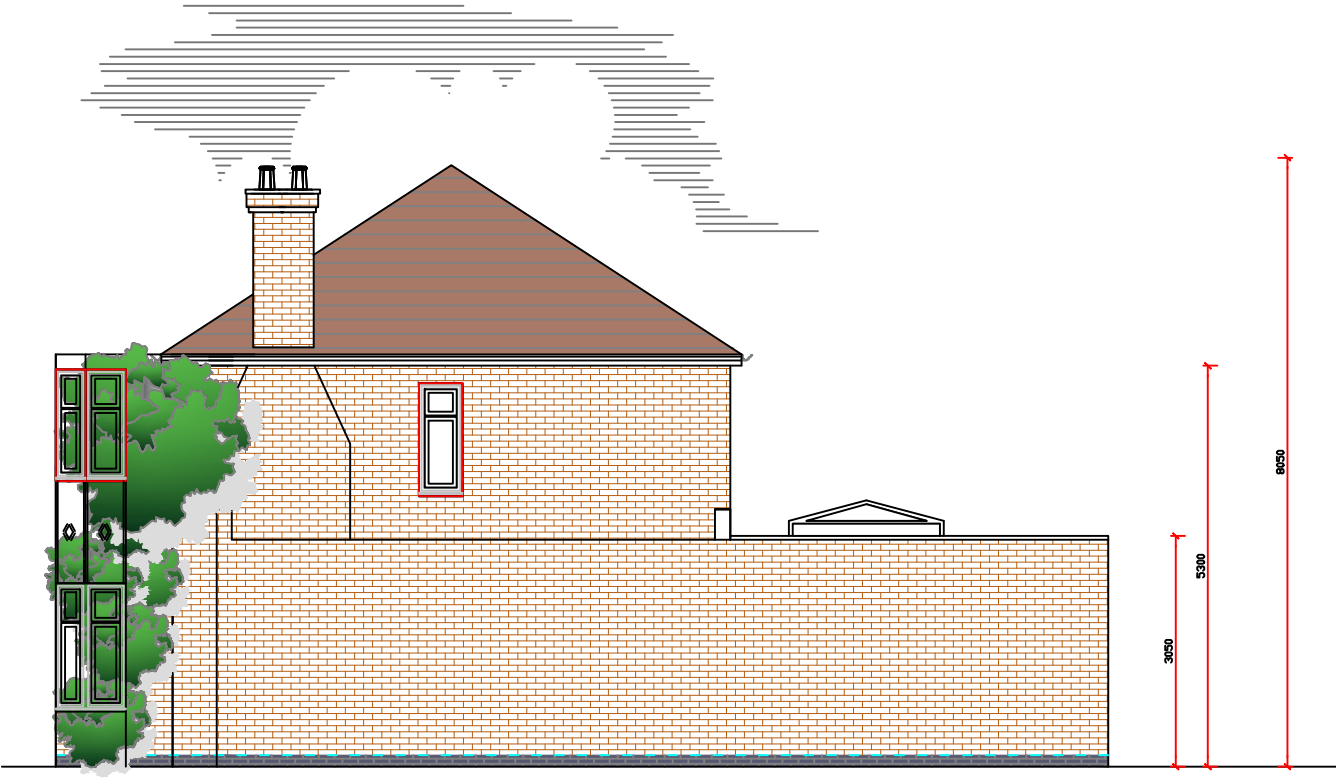

SIDE ELEVATION

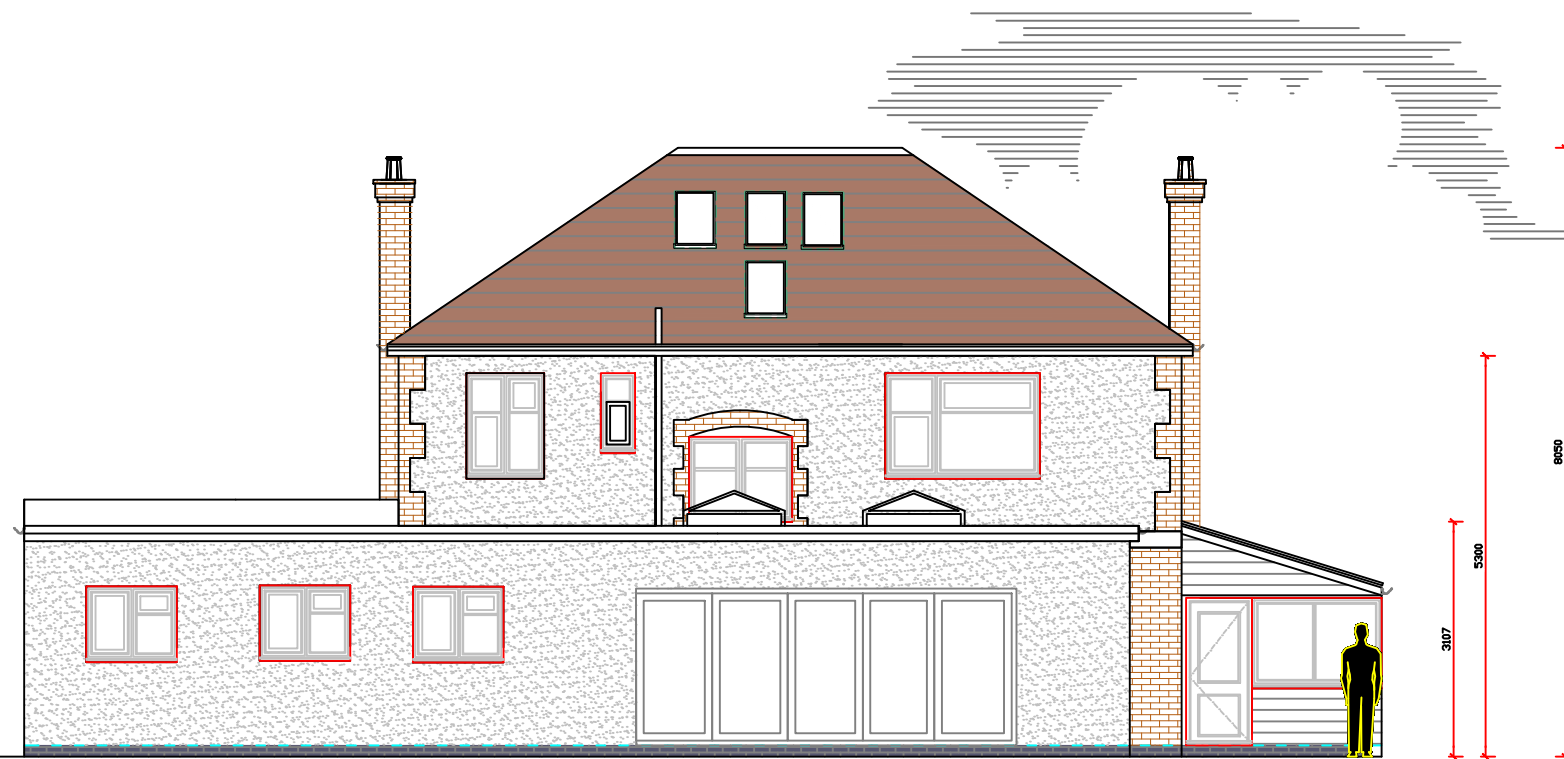

REAR ELEVATION



SIDE ELEVATION

Proposed Elevations

CLIENT/COMPANY: Mrs Laura Moore laura09moore@gmail.com		
JOB DESCRIPTION: Proposed Larger Home Extension to 89 Shilton Rd, Barwell, Leicester LE9 8BP		
SCALE	1:100 @ A3	DATE 31.07.2026
DRAWN BY JTC	DRAWING No: 004	
ALL DIMENSIONS TO BE CHECKED ON SITE BEFORE CONSTRUCTION. ANY DISCREPANCIES TO BE DISCUSSED AND AGREED WITH JC PRIOR TO PROCEEDING.		
THIS DRAWING IS THE PROPERTY OF JC AND MUST NOT BE COPIED OR REPRODUCED WITHOUT PRIOR WRITTEN CONSENT.		
HEALTH AND SAFETY EXECUTIVE (HSE) WILL NEED TO BE NOTIFIED PRIOR TO COMMENCEMENT OF THE PROJECT		

