



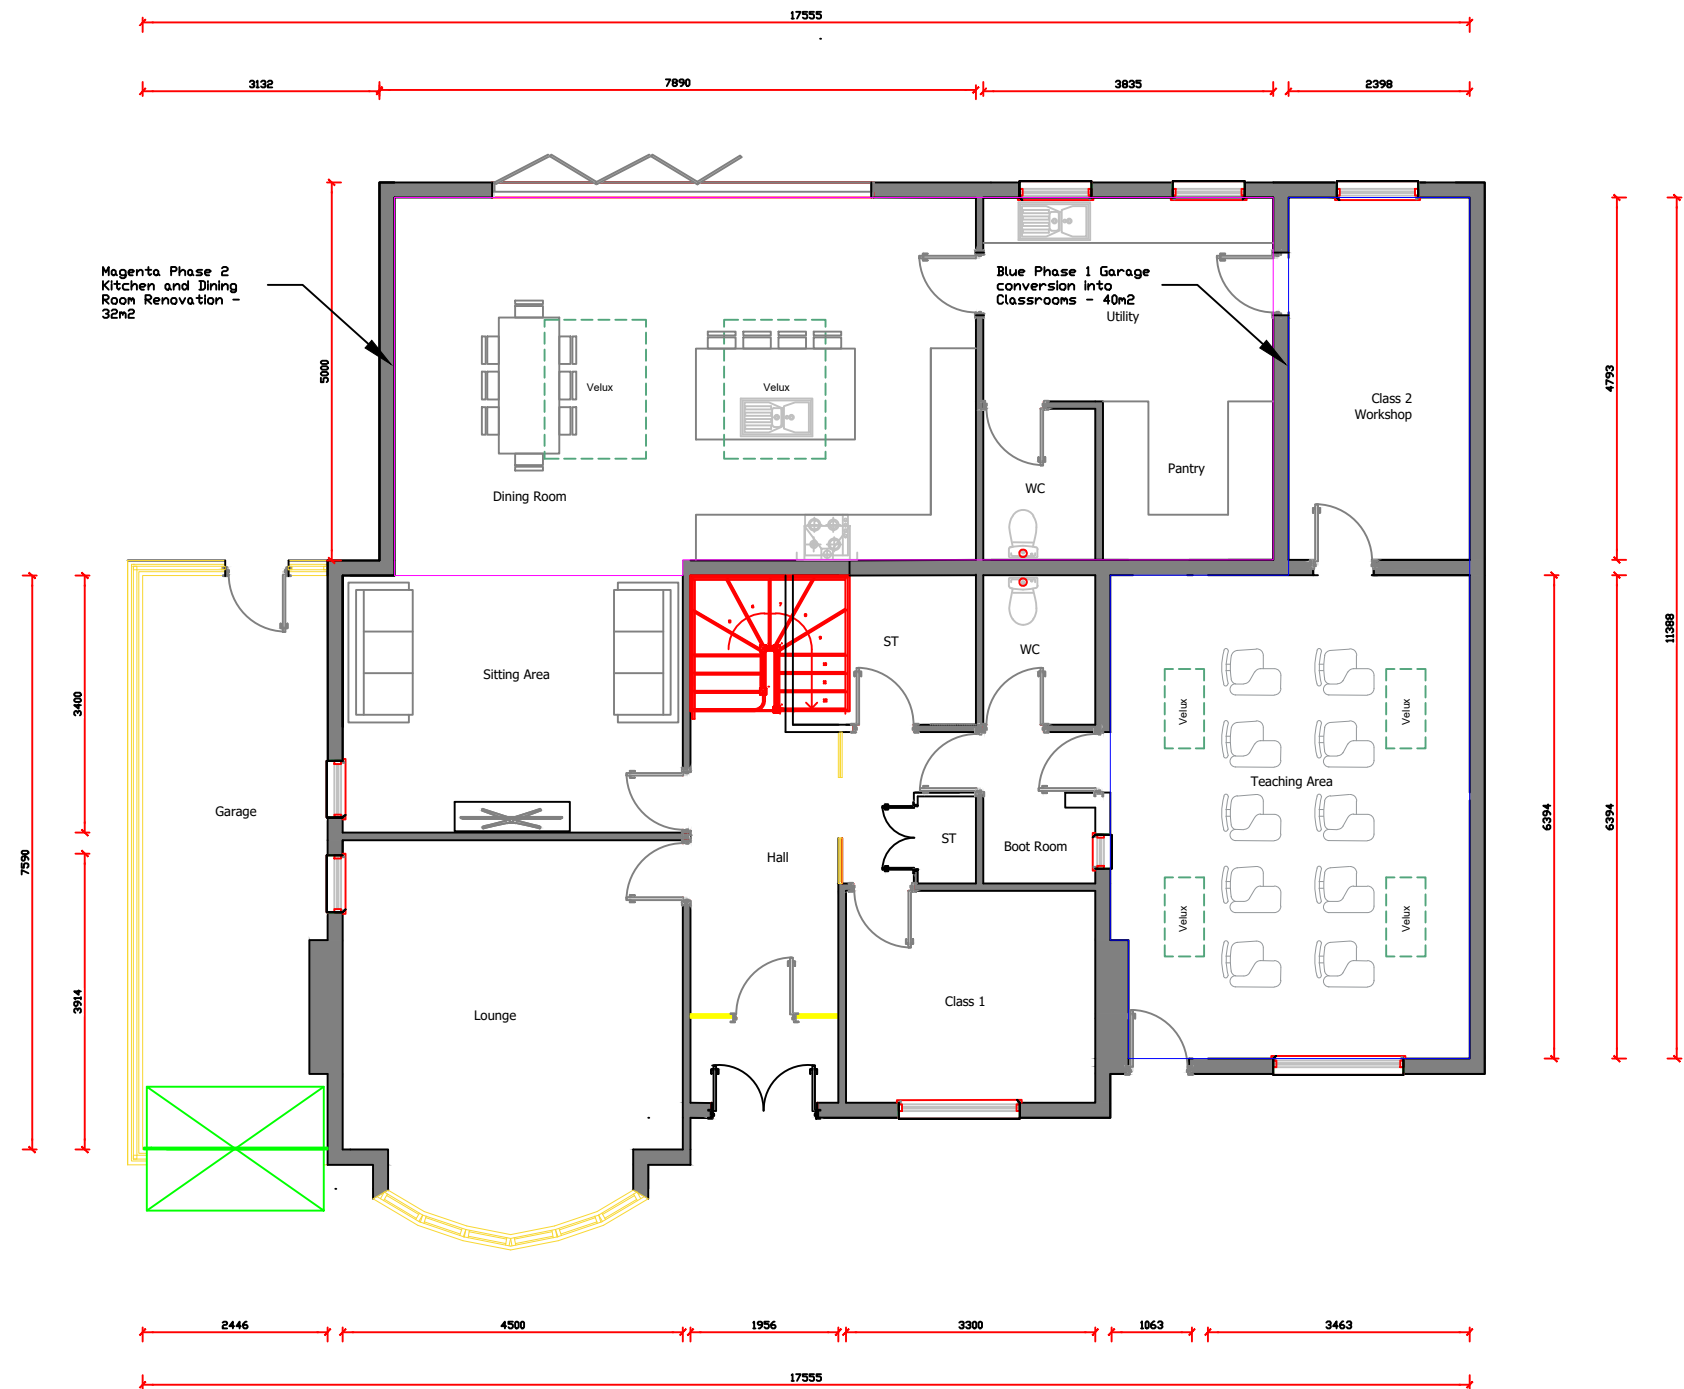


GROUND FLOOR PLAN
SCALE 1:100

LOFT FLOOR PLAN
SCALE 1:150

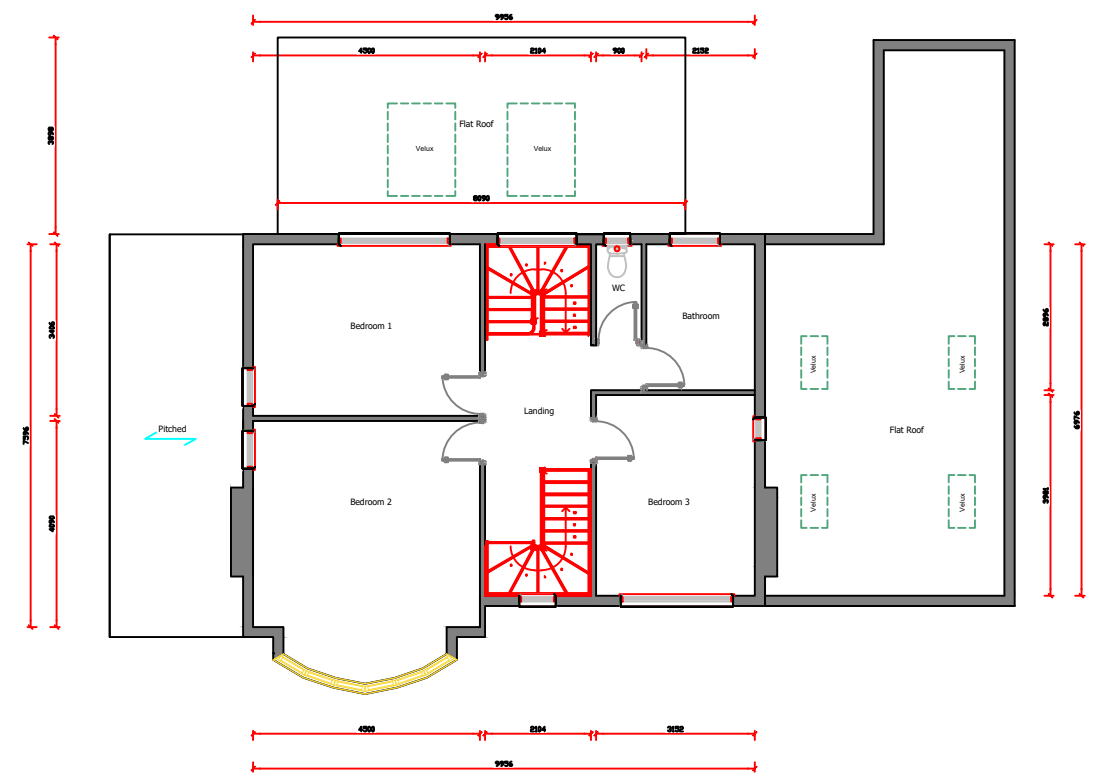

FIRST FLOOR PLAN
SCALE 1:150

PROPOSED FLOOR AREA			
GROUND	197.50m ²	2125.89sq.ft	
FIRST	75.10m ²	808.37sq.ft	
LOFT	20.60m ²	221.73sq.ft	
TOTAL	293.2m ²	3156.00sq.ft	

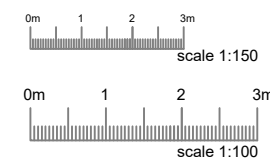

Client submission 14.08.26

Proposed Plan

CLIENT/COMPANY:
Mrs Laura Moore
laura09moore@gmail.com

JOB DESCRIPTION:
Proposed Larger Home Extension to
89 Shilton Rd, Barwell, Leicester LE9 8BP

SCALE 1:100 @ A3 DATE 31.07.26

DRAWN BY JTC DRAWING No: 003

ALL DIMENSIONS TO BE CHECKED ON SITE BEFORE CONSTRUCTION.
ANY DISCREPANCIES TO BE DISCUSSED AND AGREED WITH JC PRIOR TO PROCEEDING.

THIS DRAWING IS THE PROPERTY OF JC AND MUST NOT BE COPIED OR REPRODUCED WITHOUT PRIOR WRITTEN CONSENT.

HEALTH AND SAFETY EXECUTIVE (HSE) WILL NEED TO BE NOTIFIED PRIOR TO COMMENCEMENT OF THE PROJECT