




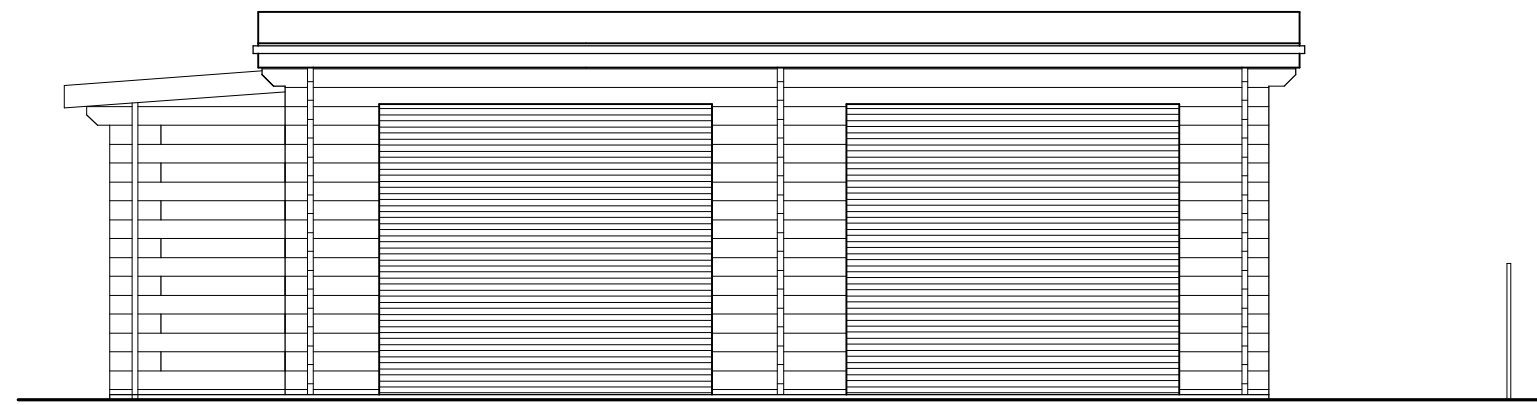


Proposed Front Elevation

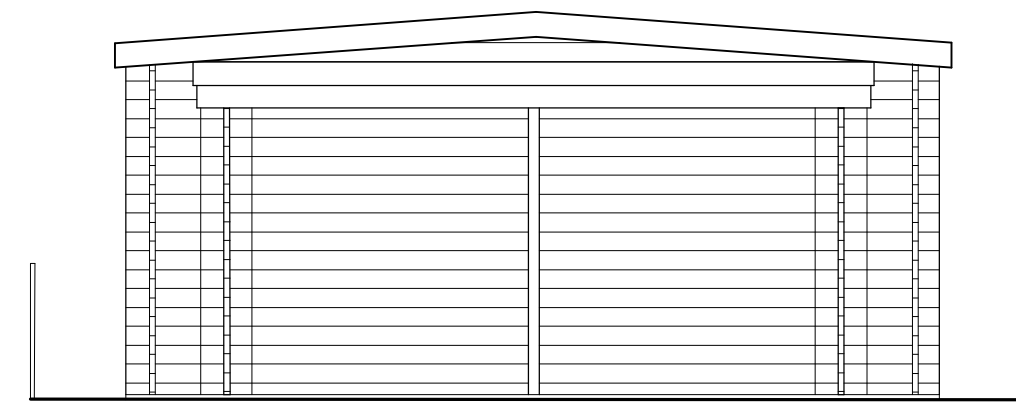


Proposed Side Elevation

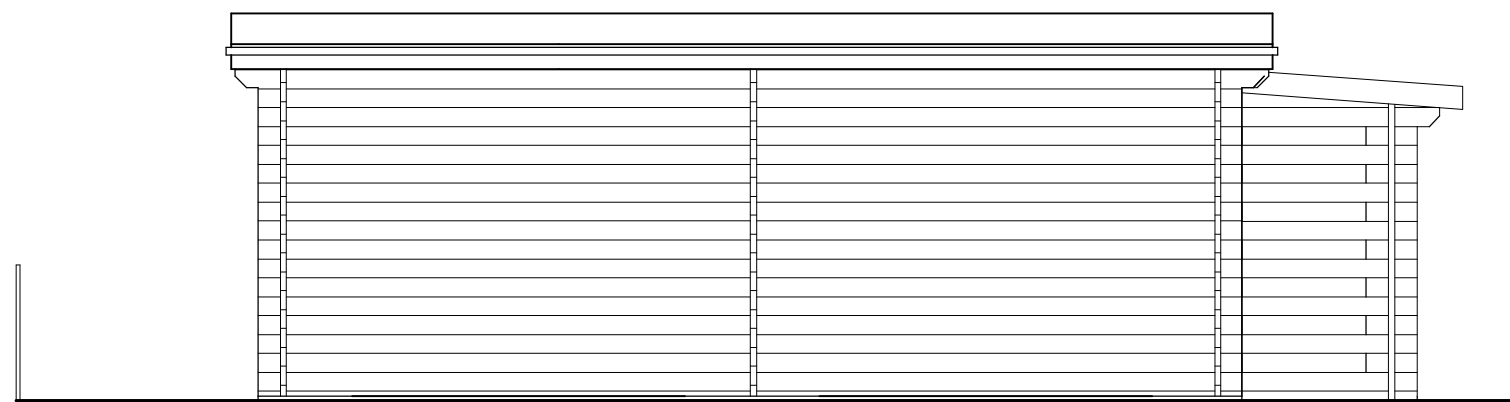



Proposed Rear Elevation

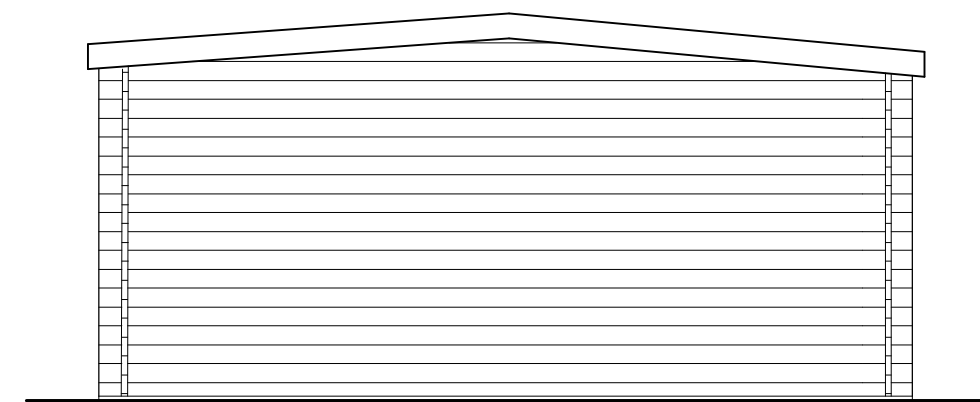

Proposed Side Elevation

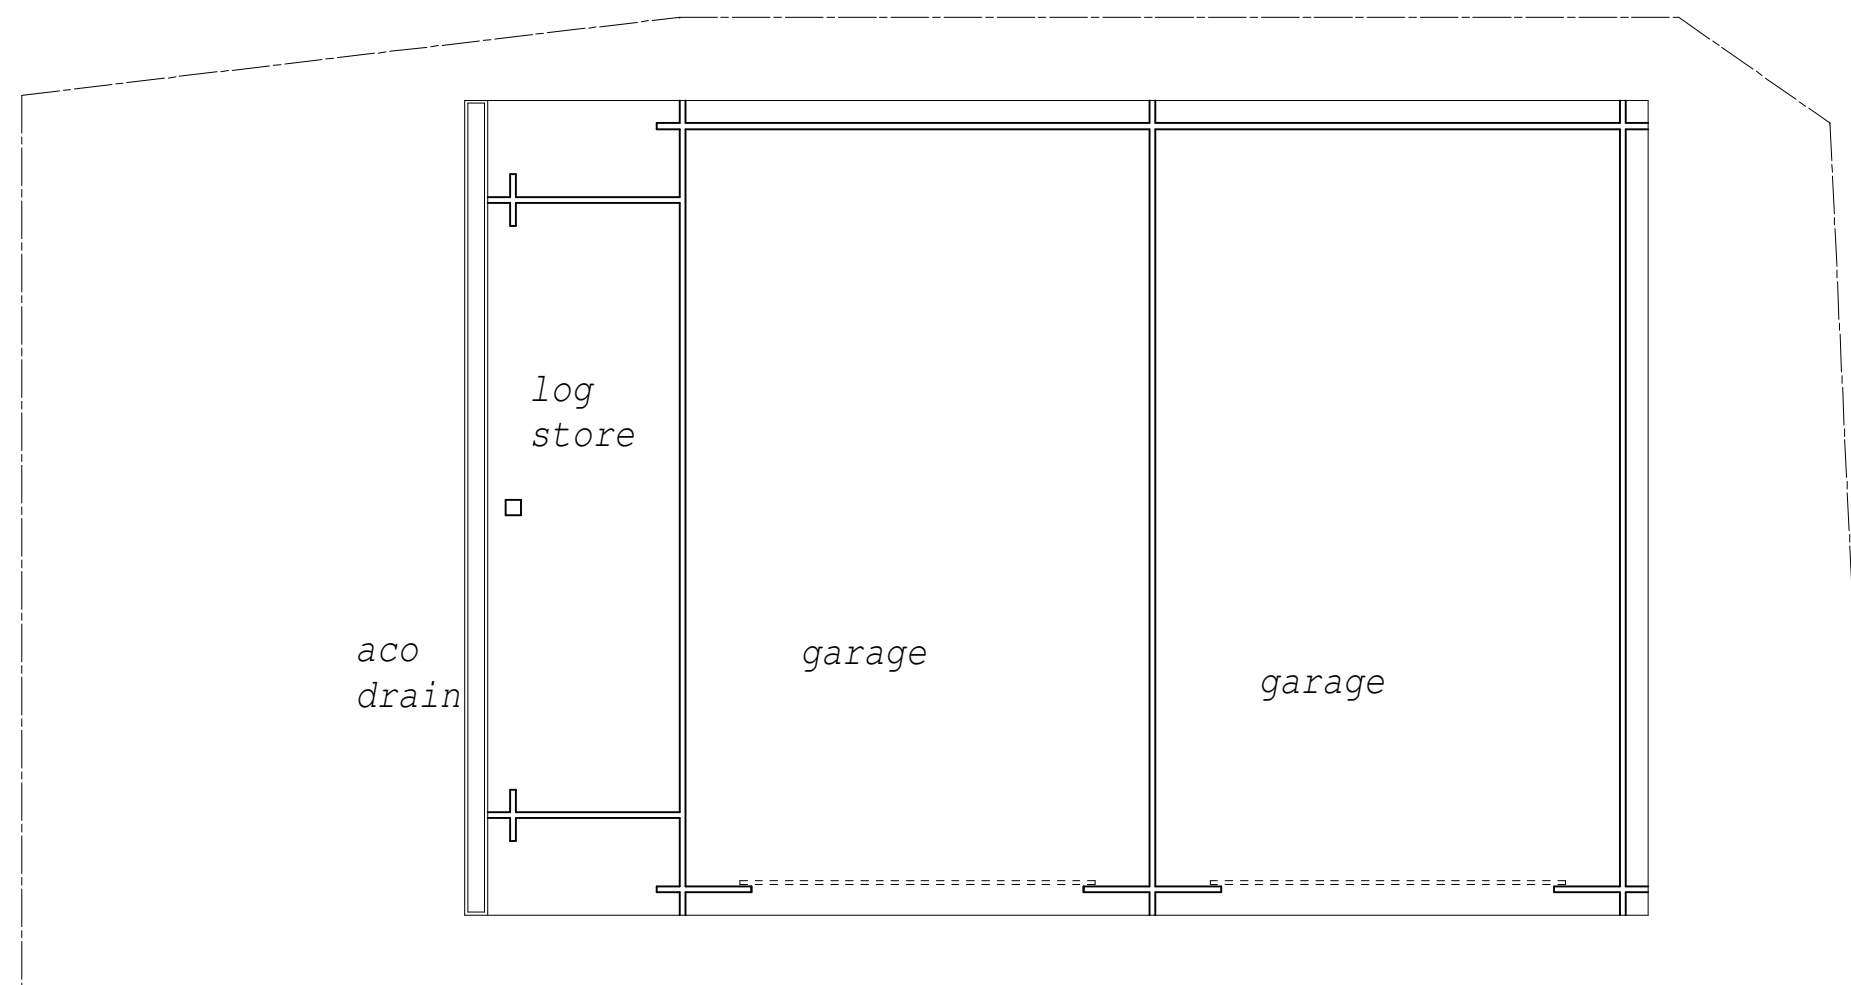

Proposed Plan

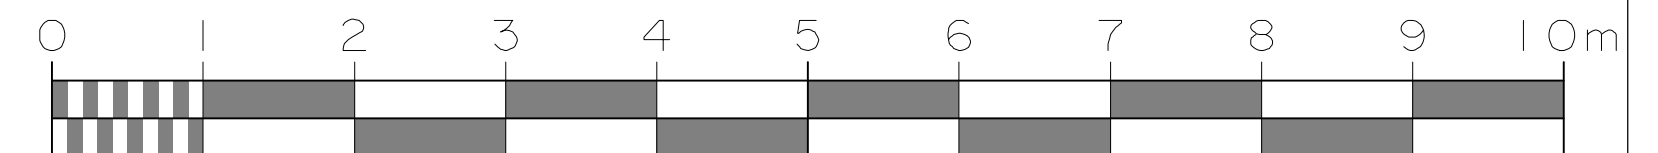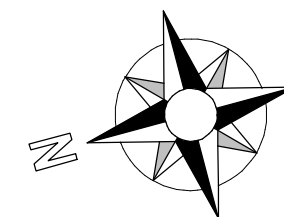

Project: Detached Timber Garage & Log Store at 58, Main street, Barton in the Beans, CV13 0DJ for Mrs. J. Watts	Scale: 1:50 @ A2
	Date: May 2023
	Job No. SC/0523
Drg. Title Plan and Elevation	Drg. No. Rev. 01