





PROPOSED FRONT ELEVATION
(South East)

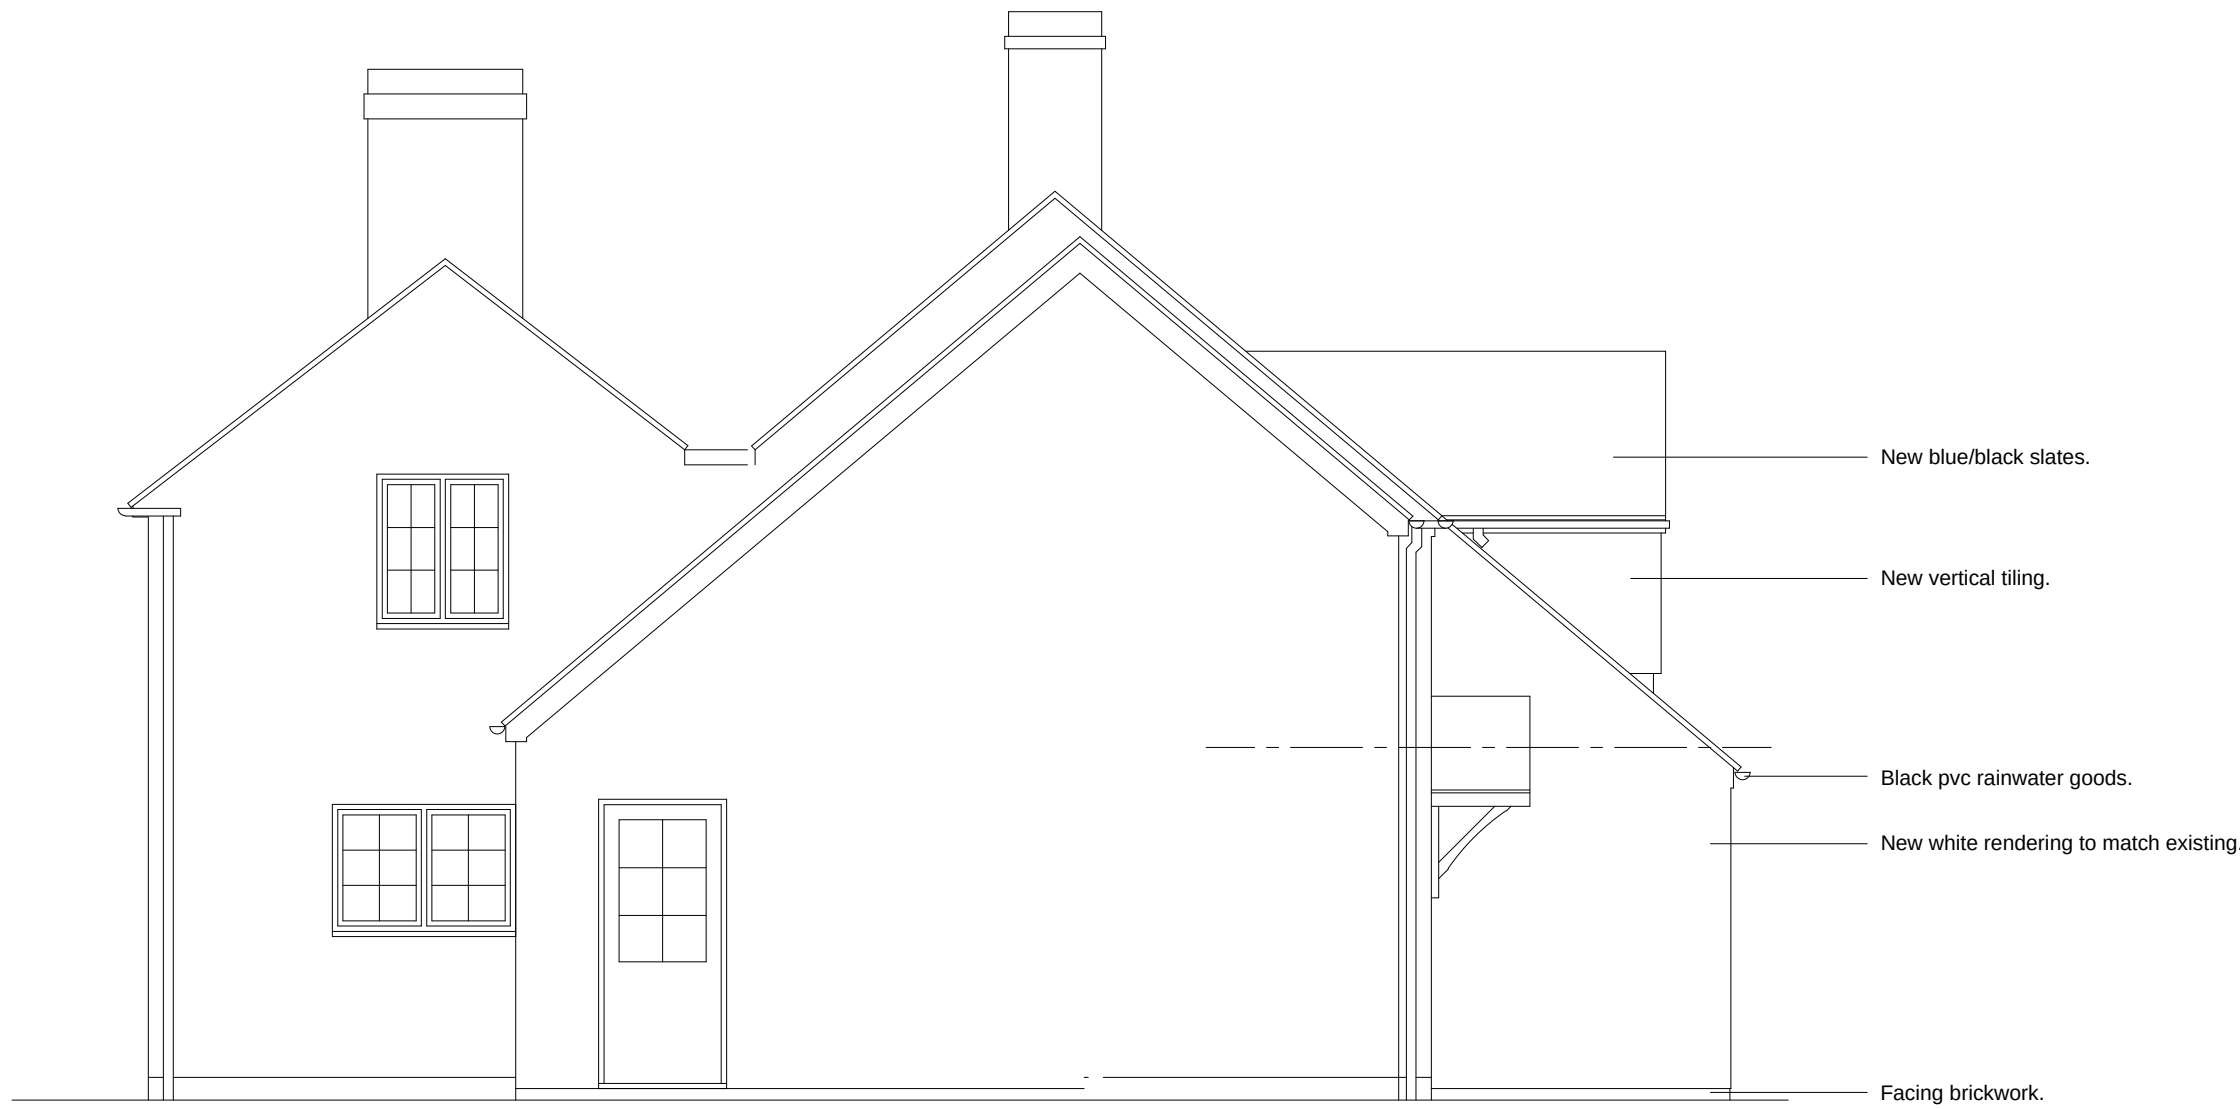

PROPOSED SIDE ELEVATION
(South West)



PROPOSED REAR ELEVATION
(North West)

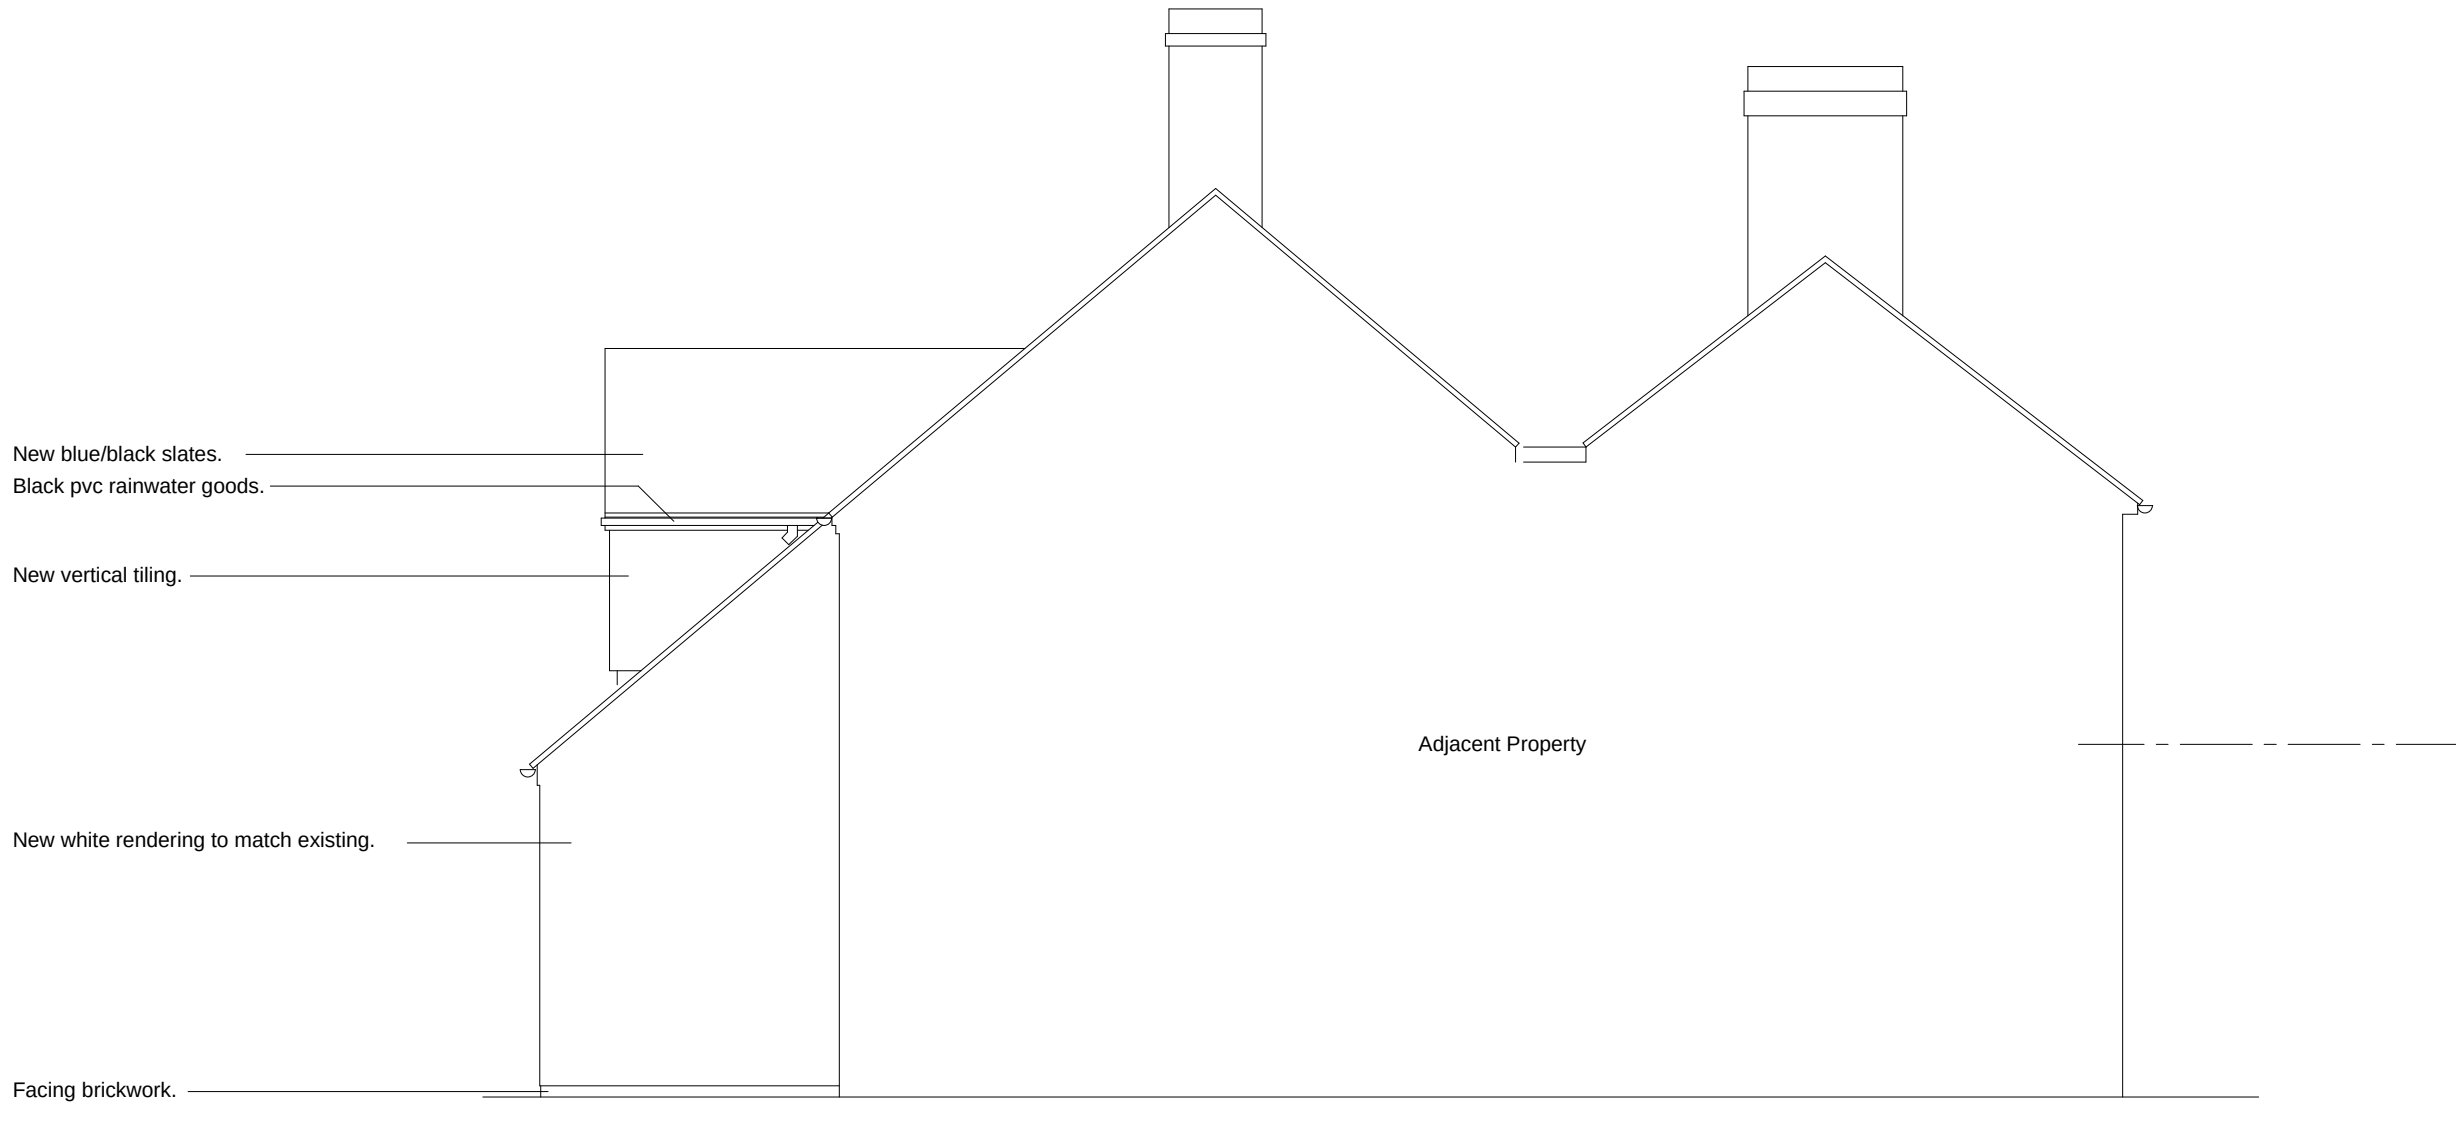


PROPOSED SIDE ELEVATION
(North East)

KEY:

NOTES:

REVISIONS:

 

ALAN C RILEY ASSOCIATES

Alan C Riley BA (De Montfort) AADipl MCIAT RIBA

CHARTERED ARCHITECT
CHARTERED ARCHITECTURAL TECHNOLOGIST

E-mail: acra@btinternet.com Website: alancrileyassociates.com
0 2 4 7 6 3 7 2 8 8 2

PROJECT: PROPOSED EXTENSIONS and
ALTERATIONS
41 LINDRIDGE LANE
DESFORD
LE9 9GN

DRAWING TITLE: WORKING DRAWING
PROPOSED ELEVATIONS

REF: 25001

SCALES: 1:50 @ A1

DWG No: 003