


1. Drawings copyright of © Architectural Vistadesigns Ltd
2. Drawings not to be used without written consent.
3. Planning drawings should not be used for the purpose of construction or working drawings.
4. Drawings are not to be used for any other purpose without written consent.
5. All dimensions must be checked and verified on site before commencing works.
6. OS data may have been used for the purpose of a Planning submission.
7. Do not scale from the drawings.


Revisions		
Rev.	Date	Comments




LOCATION PLAN - 1:1250

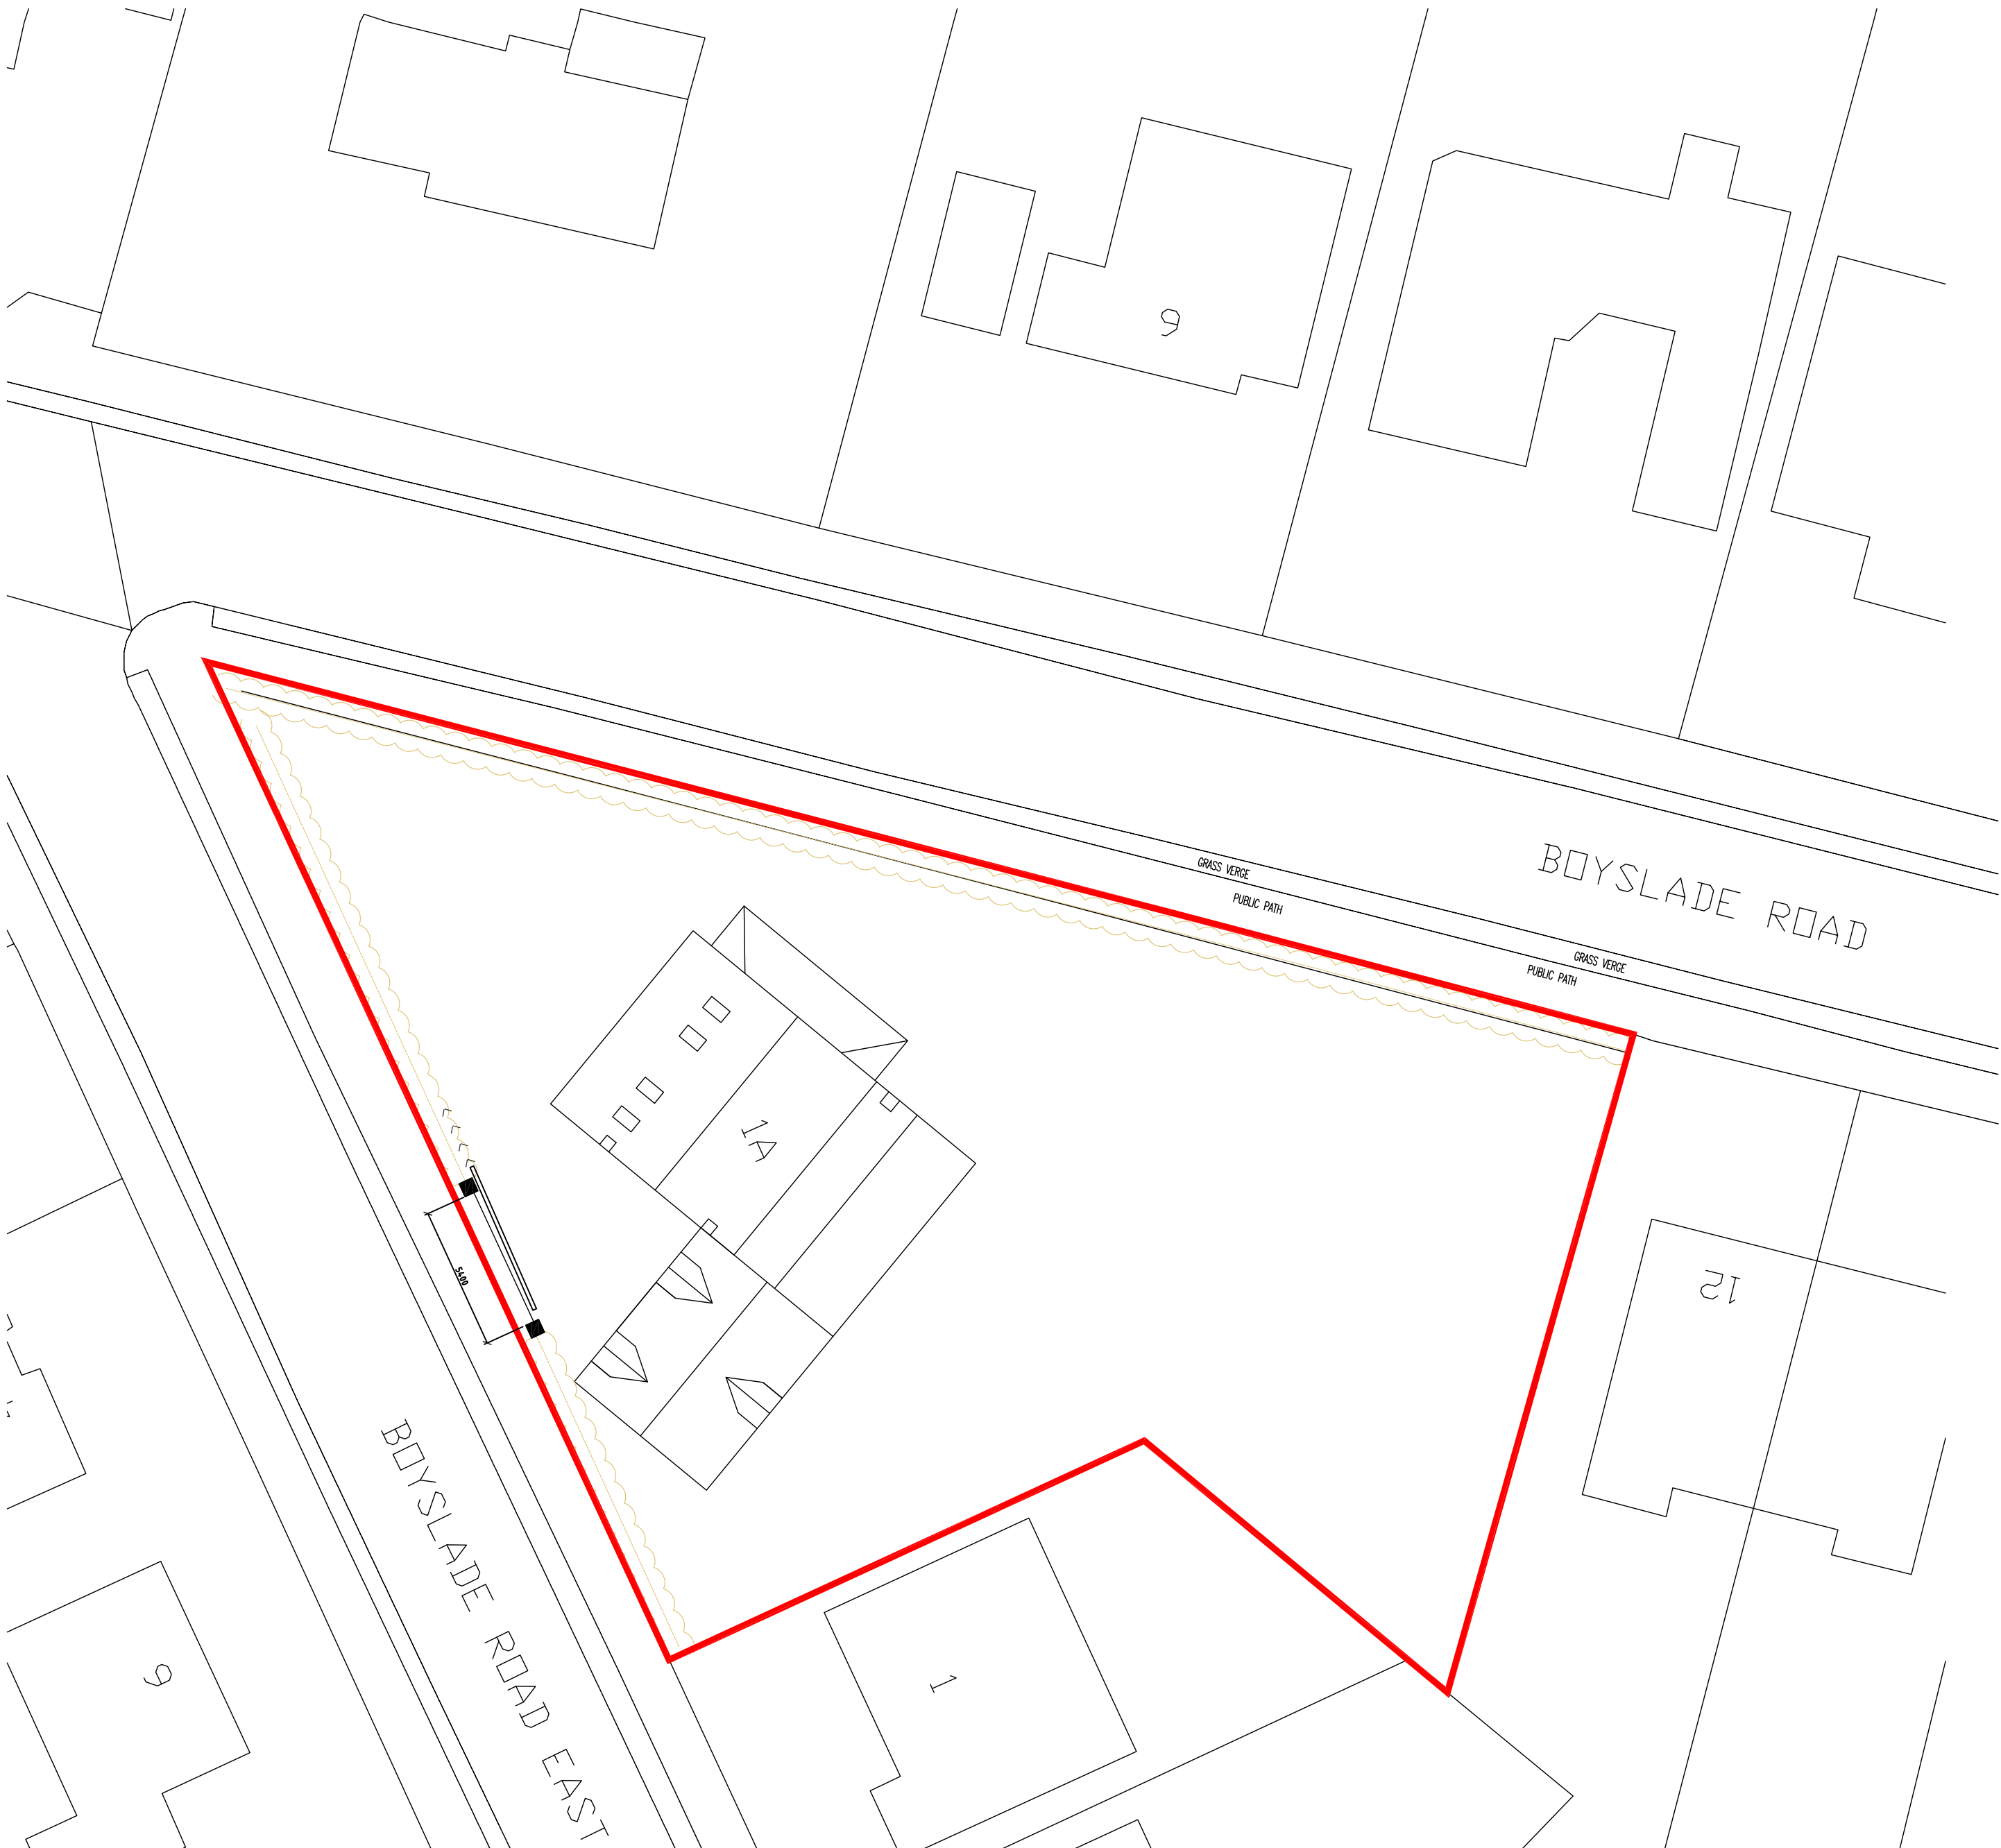


SITE PLAN - 1:200

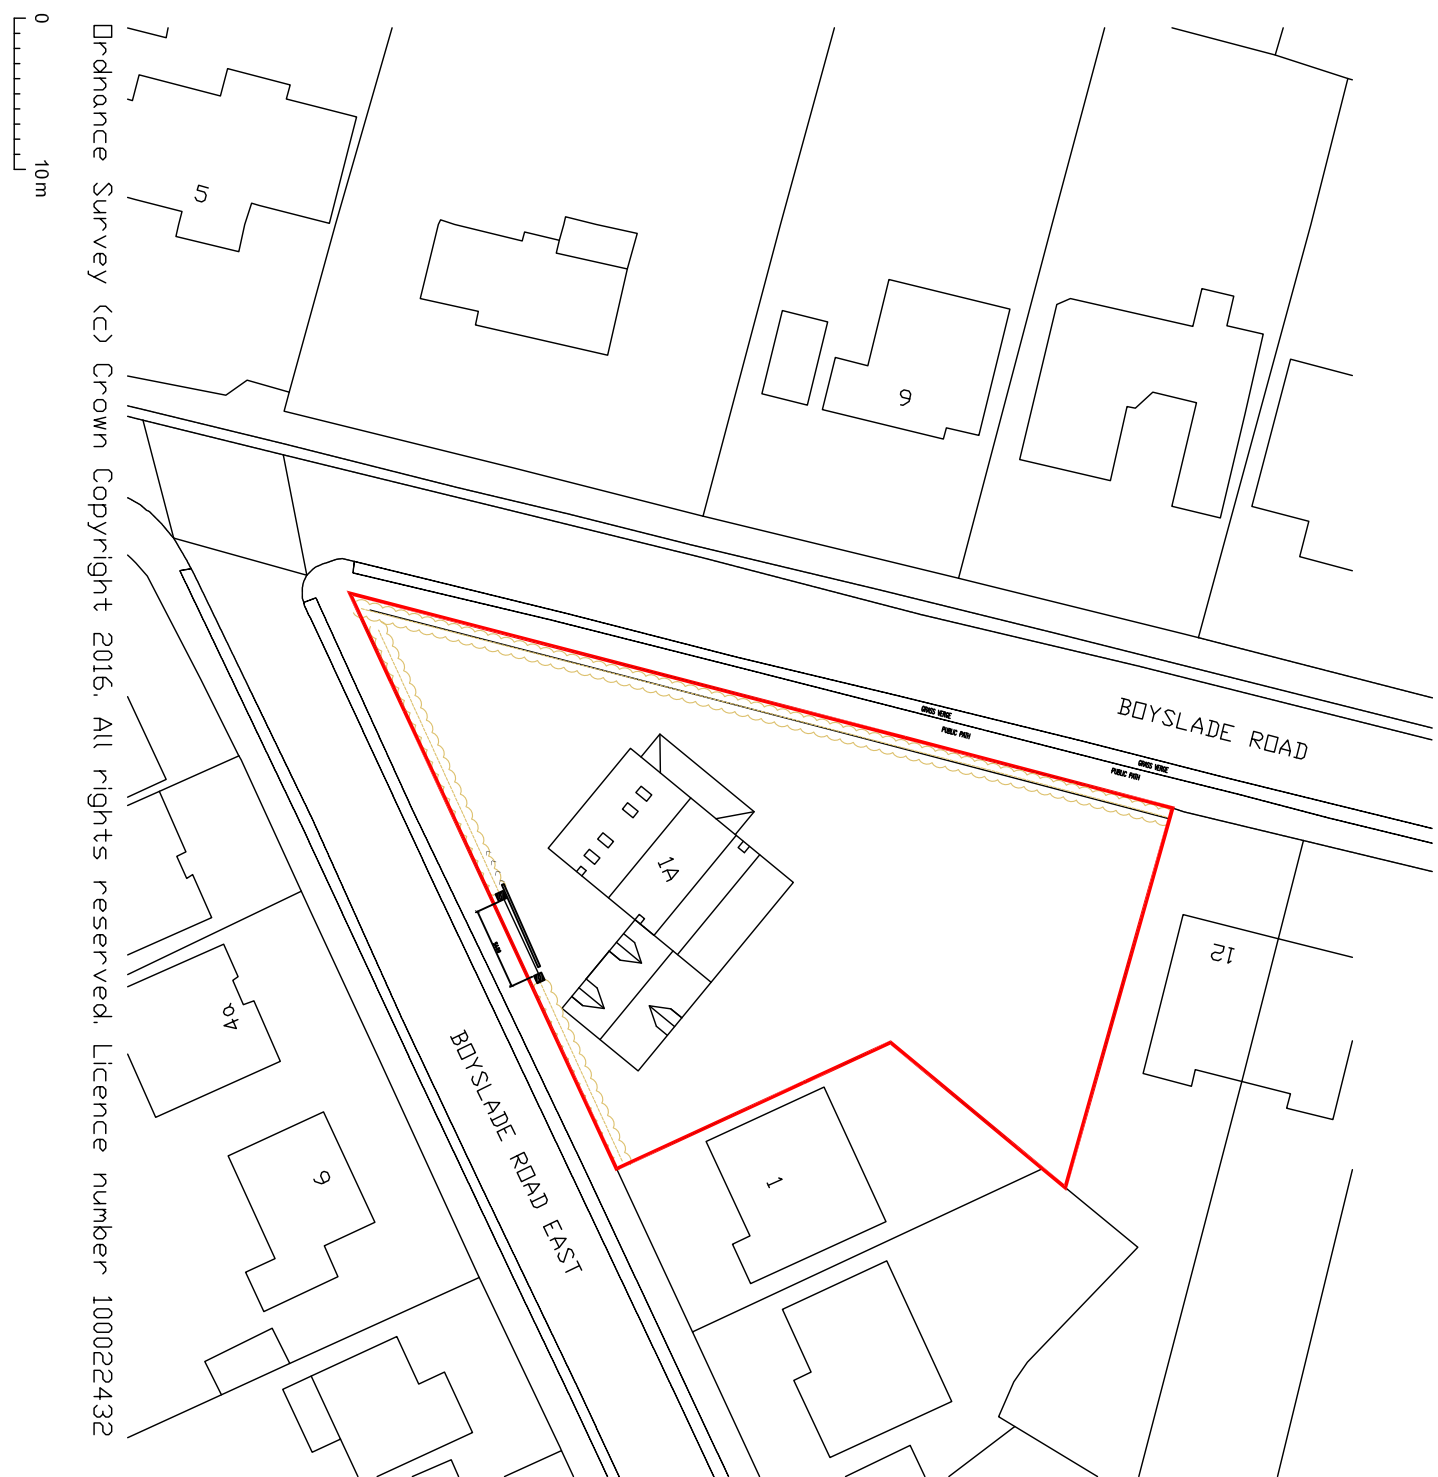


BLOCK PLAN - 1:500

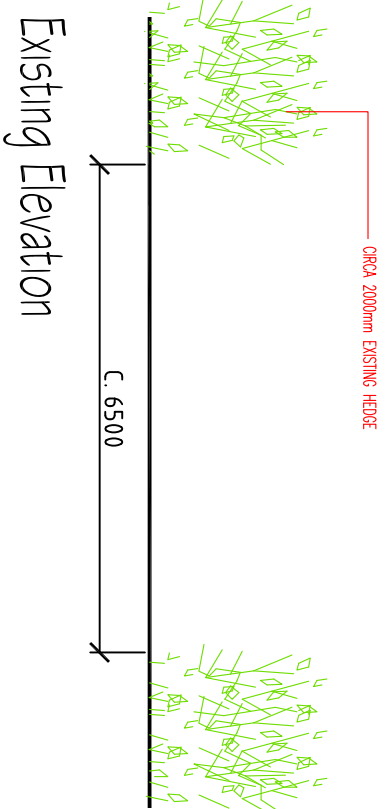


Existing Elevation

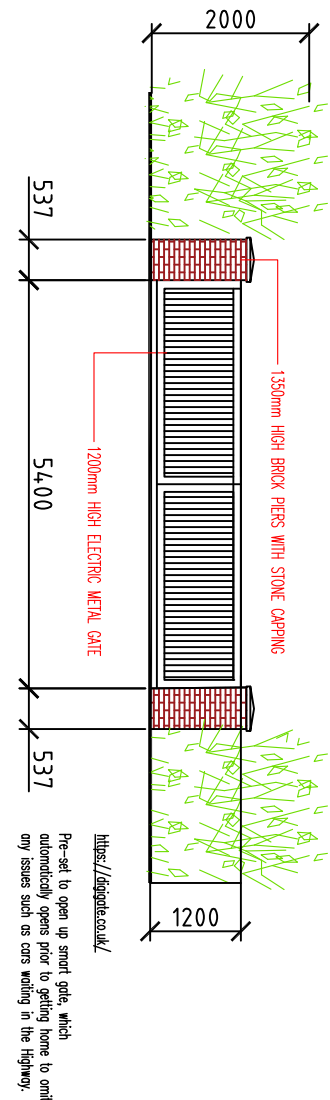

Proposed Elevation

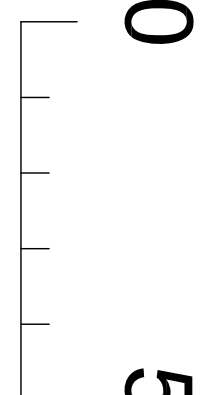

ELEVATIONS 1:100

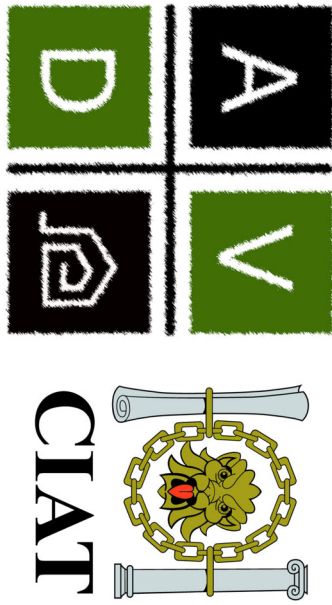

ArchitecturalVistadesigns Ltd

at: The Paddock, 118 Paddock Way, Hindley, Leeds, LE10 0BZ

tel: 0785 458 2584 t: 01455 698 839

www.architecturalvistadesigns.co.uk

e: studio@architecturalvistadesigns.co.uk

Client: David Taylor

Dwg: Proposed Plans


Project: Proposed Gate and Plans

at No. 1A Boyslade Road East, Burroughs LE10 2BQ


Scale: 1:100, 1:200, 1:500 & 1:1250 @ A1

Date: 26.04.2023

Drawn By: map

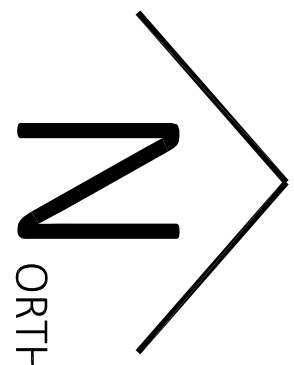

SITE BOUNDARY

 

Dwg Status: PLANNING

Dwg No.

AVD-731-BRB-PL01

Rev.

-