


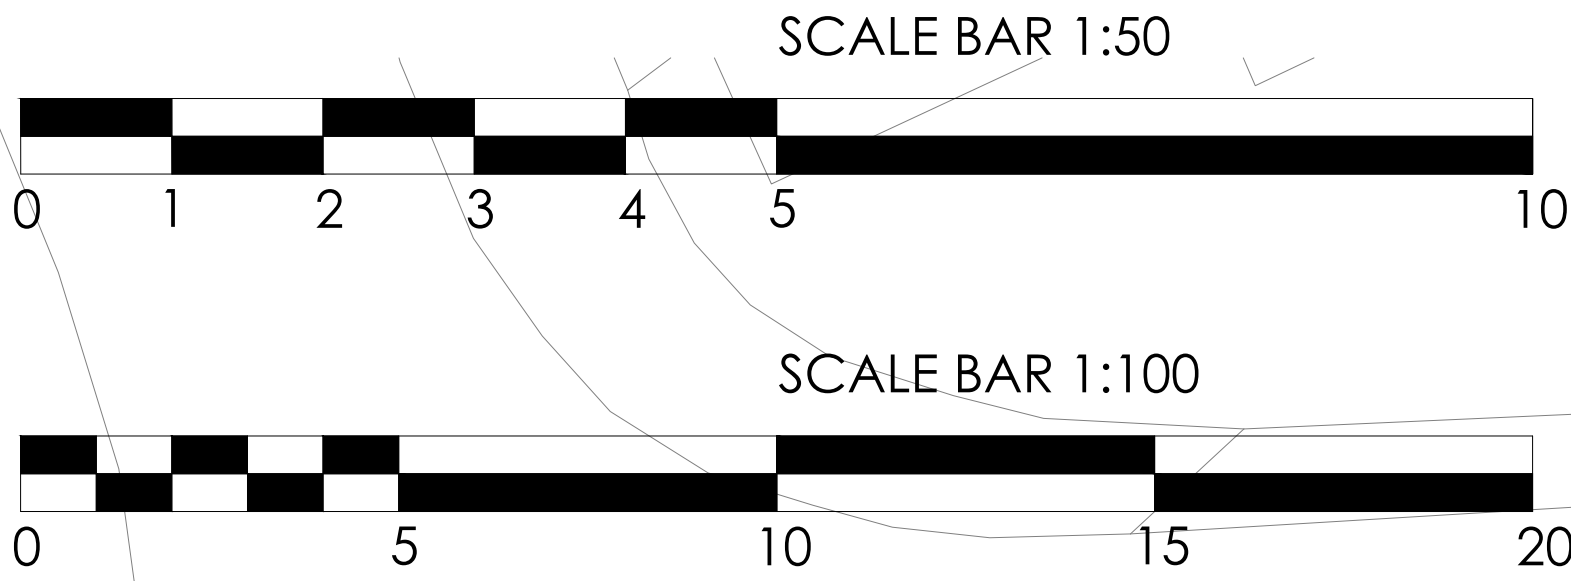

FULLER CLOSE

GARAGE

DRIVEWAY

FOOTPATH

GARDEN

LEICESTER LANE

PROPOSED SITE PLAN
Scale 1:100

ELEV
4

ELEV
2

ELEV
2


ELEV
1

ELEV
4

ELEV
2

ELEV
2

ELEV
1

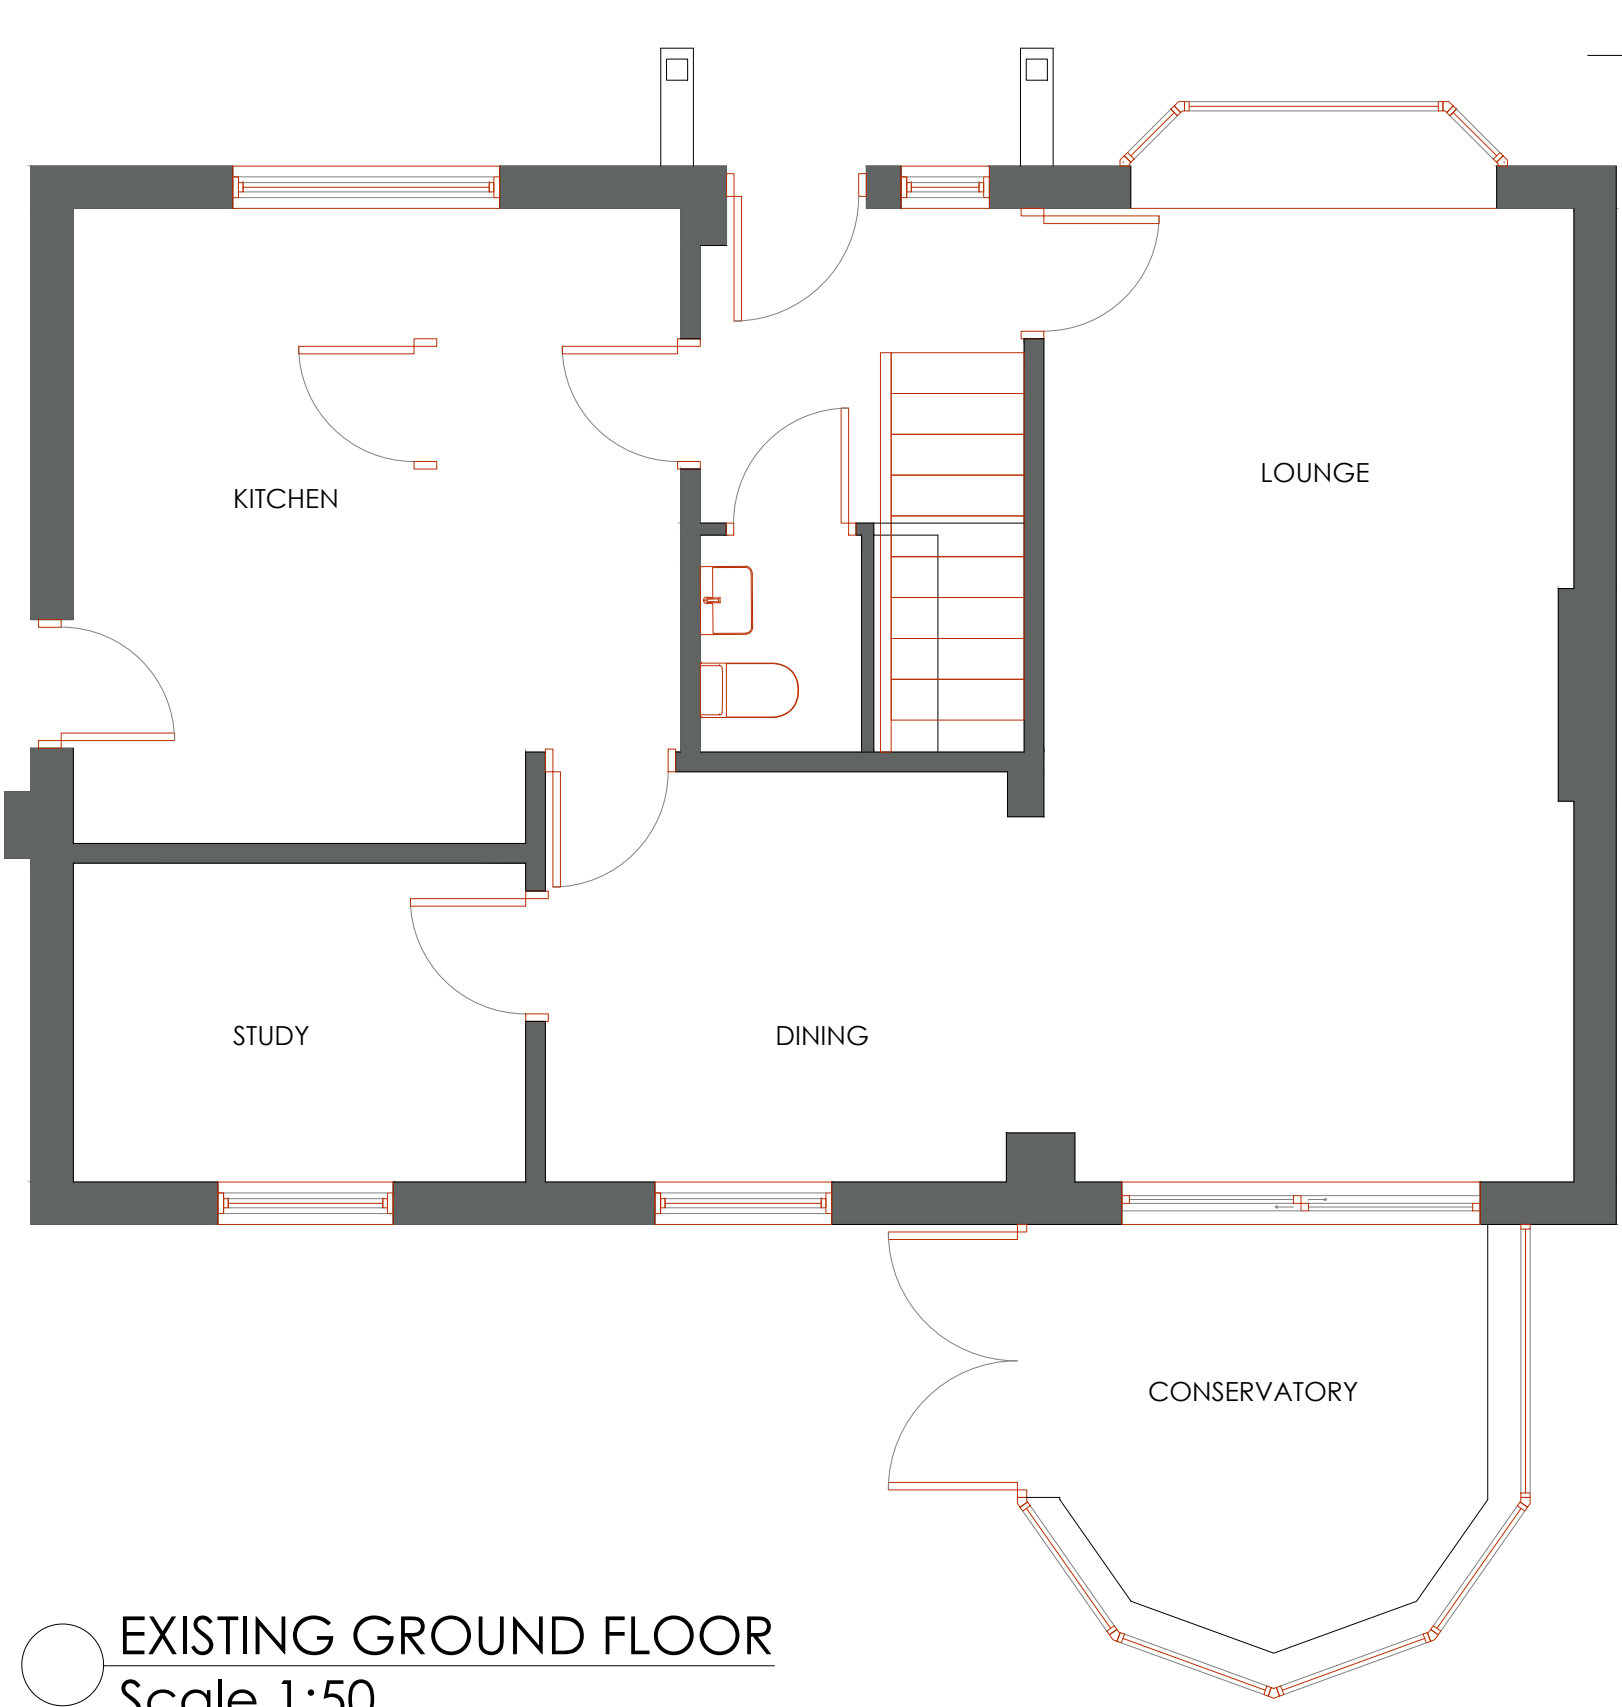

ELEV
4

ELEV
3

ELEV
3

ELEV
1

ELEV
4

ELEV
3

ELEV
3

ELEV
1

This document is the property of ROBERT CHANDLER and copyright is reserved by him. No unauthorised copying, in whole or part or any form of reproduction is permitted. It must not be retained for reference and the contents may not be disclosed to any third party without the specific written consent of ROBERT CHANDLER.																										
DIMENSIONS: TOP/RIGHT			SITE DIMENSIONS MUST BE TAKEN IN PREFERENCE TO SCALED. DO NOT SCALE FROM THIS DRAWING			ONLY THE LATEST REVISION OF THIS DRAWING MUST BE USED. IF IN DOUBT, ASK			THIS DRAWING IS TO BE READ IN CONJUNCTION WITH ALL PROJECT DRAWINGS AND SCHEDULES ISSUED TO DATE																	
Any discrepancy must be notified to us in writing immediately IF IN DOUBT. ASK. The contractor, any Sub-Contractor and Supplier will be deemed to have anticipated all costs and investigated all material availability prior to submission of offer. No claims will be entertained for failing to do so.																										
ORIENTATION																										
SCALE BAR																										
0 1000 2000 3000 4000 5000mm SCALE 1:100																										
LOCATION PLAN Scale 1:1250																										
MATERIALS SCHEDULE																										
1 Red facing brickwork 2 White UPVC doors & windows 3 White powder coated aluminum curtain walling 4 Red facing brickwork to match existing. 5 Flat roof 6 Double glazed rooflight with clear glass 7 Concrete roof tiles 8 White powder coated aluminum bi-fold doors 9 White UPVC conservatory 10 Adjoining Property 11 Timber close boarded fencing 12 3000mm high leylandii hedge 13 Overhanging eaves 14 Timber porch 15 Bay window																										
REV	DATE	NOTE								DRAWN	BY															
			CLIENT/COORD							BY	BY															
SARAH & STEPHEN WRIGHT																										
DOMESTIC EXTENSION																										
REV	ADDRESS/PROJECT	CLIENT	DATE	REV	DATE	REV	DATE	REV	DATE	REV	DATE															
8 FULLER CLOSE DESFORD									LE9 9FW																	
100			2024/001																							
EXISTING & PROPOSED FLOOR PLANS, SITE PLAN																										
DRAWING	STATUS	DRAWN	RC	CHECKED	BY	RC																				
SCALE	1:50 & 1:100	DRAWN	A1-LANDSCAPE	DATE	17.02.2024																					