


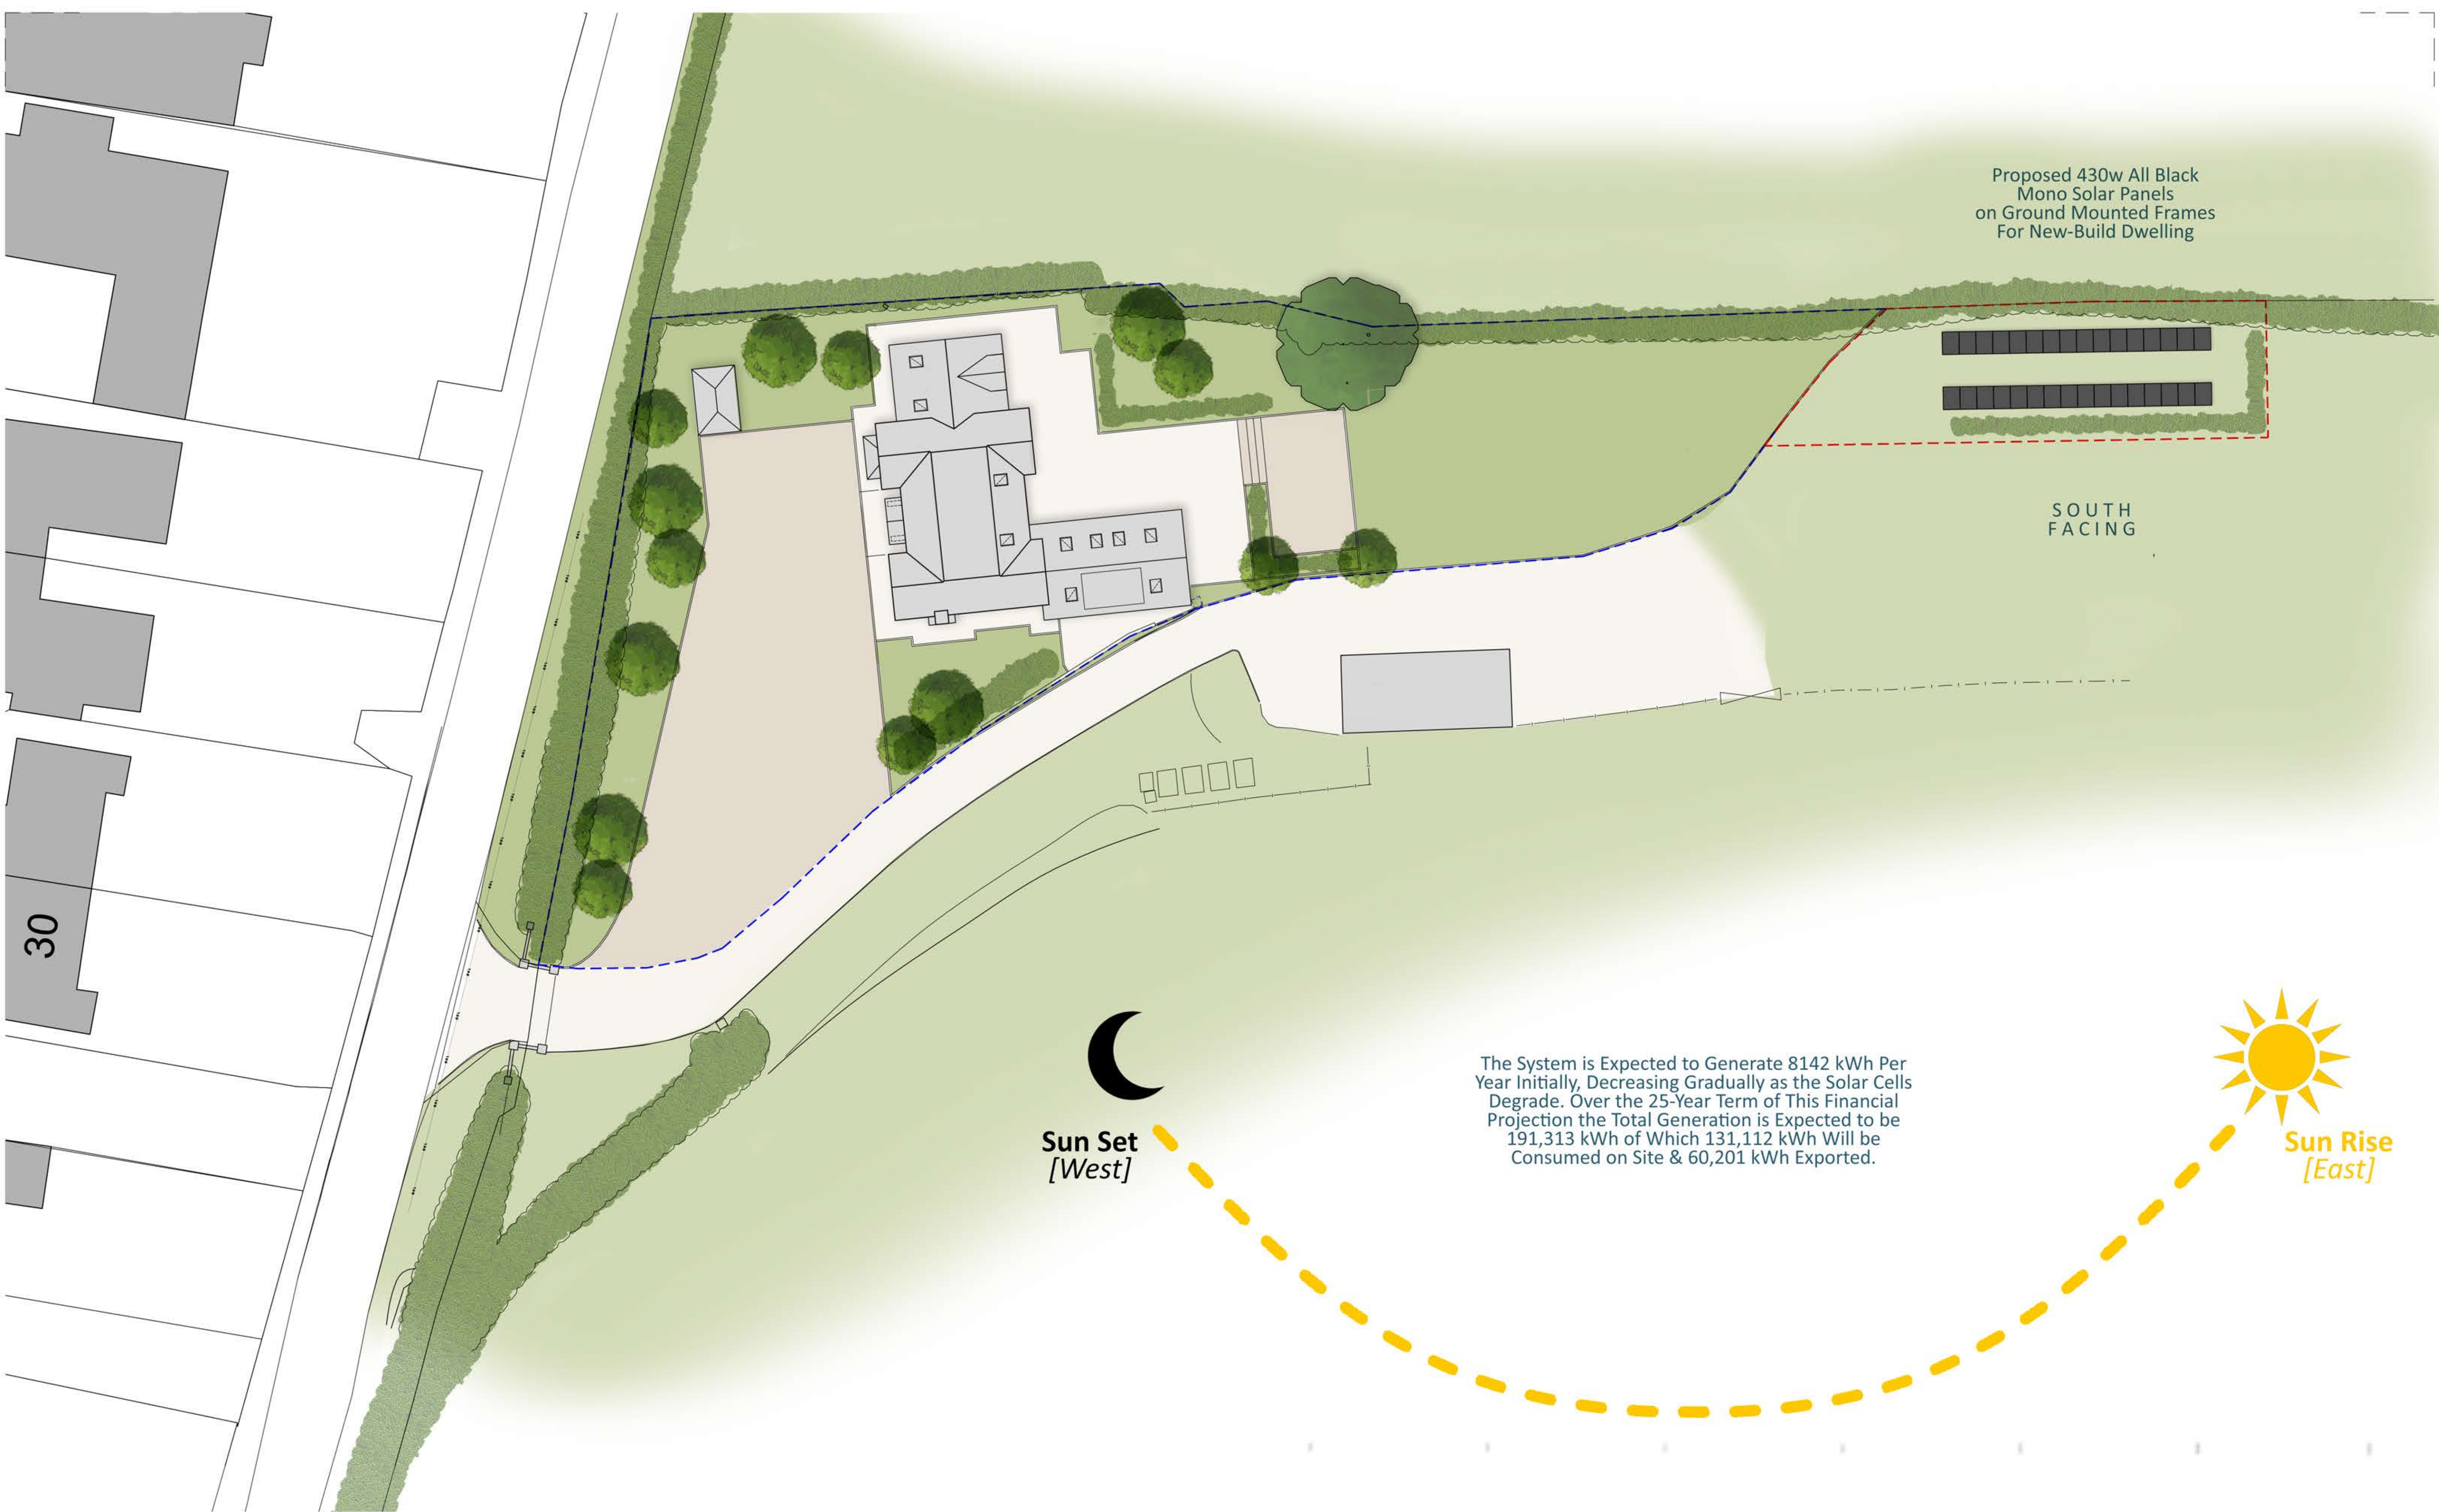

Disclaimer

© This drawing is the copyright of Lawrence & Finley Architects Ltd. and may not be reproduced or used except by written permission.
Figured dimensions to have precedence over scaling.
Please read this drawing in conjunction with the specification.
Check all site dimensions prior to any construction.
Refer any discrepancies found to the Architects.

Revisions

--	--

Contact + Location

T 07974 834305
E kristian@lfarchitects.co.uk

Lawrence & Finley Architects Ltd.
27 Templar Road,
Ashby-De-La-Zouch,
Leicestershire, LE65 2AD

Details

Client	Mr & Mrs M. Schollar
Job Title	Elmsdale House, Sheepy Magna
Job Type	Residential Solar Panels
Drawing Title	Proposed Site Plan
Job Number	206
Drawing Number	PL-SLR-04
Scale	1:200 A1
Status	PLANNING

