




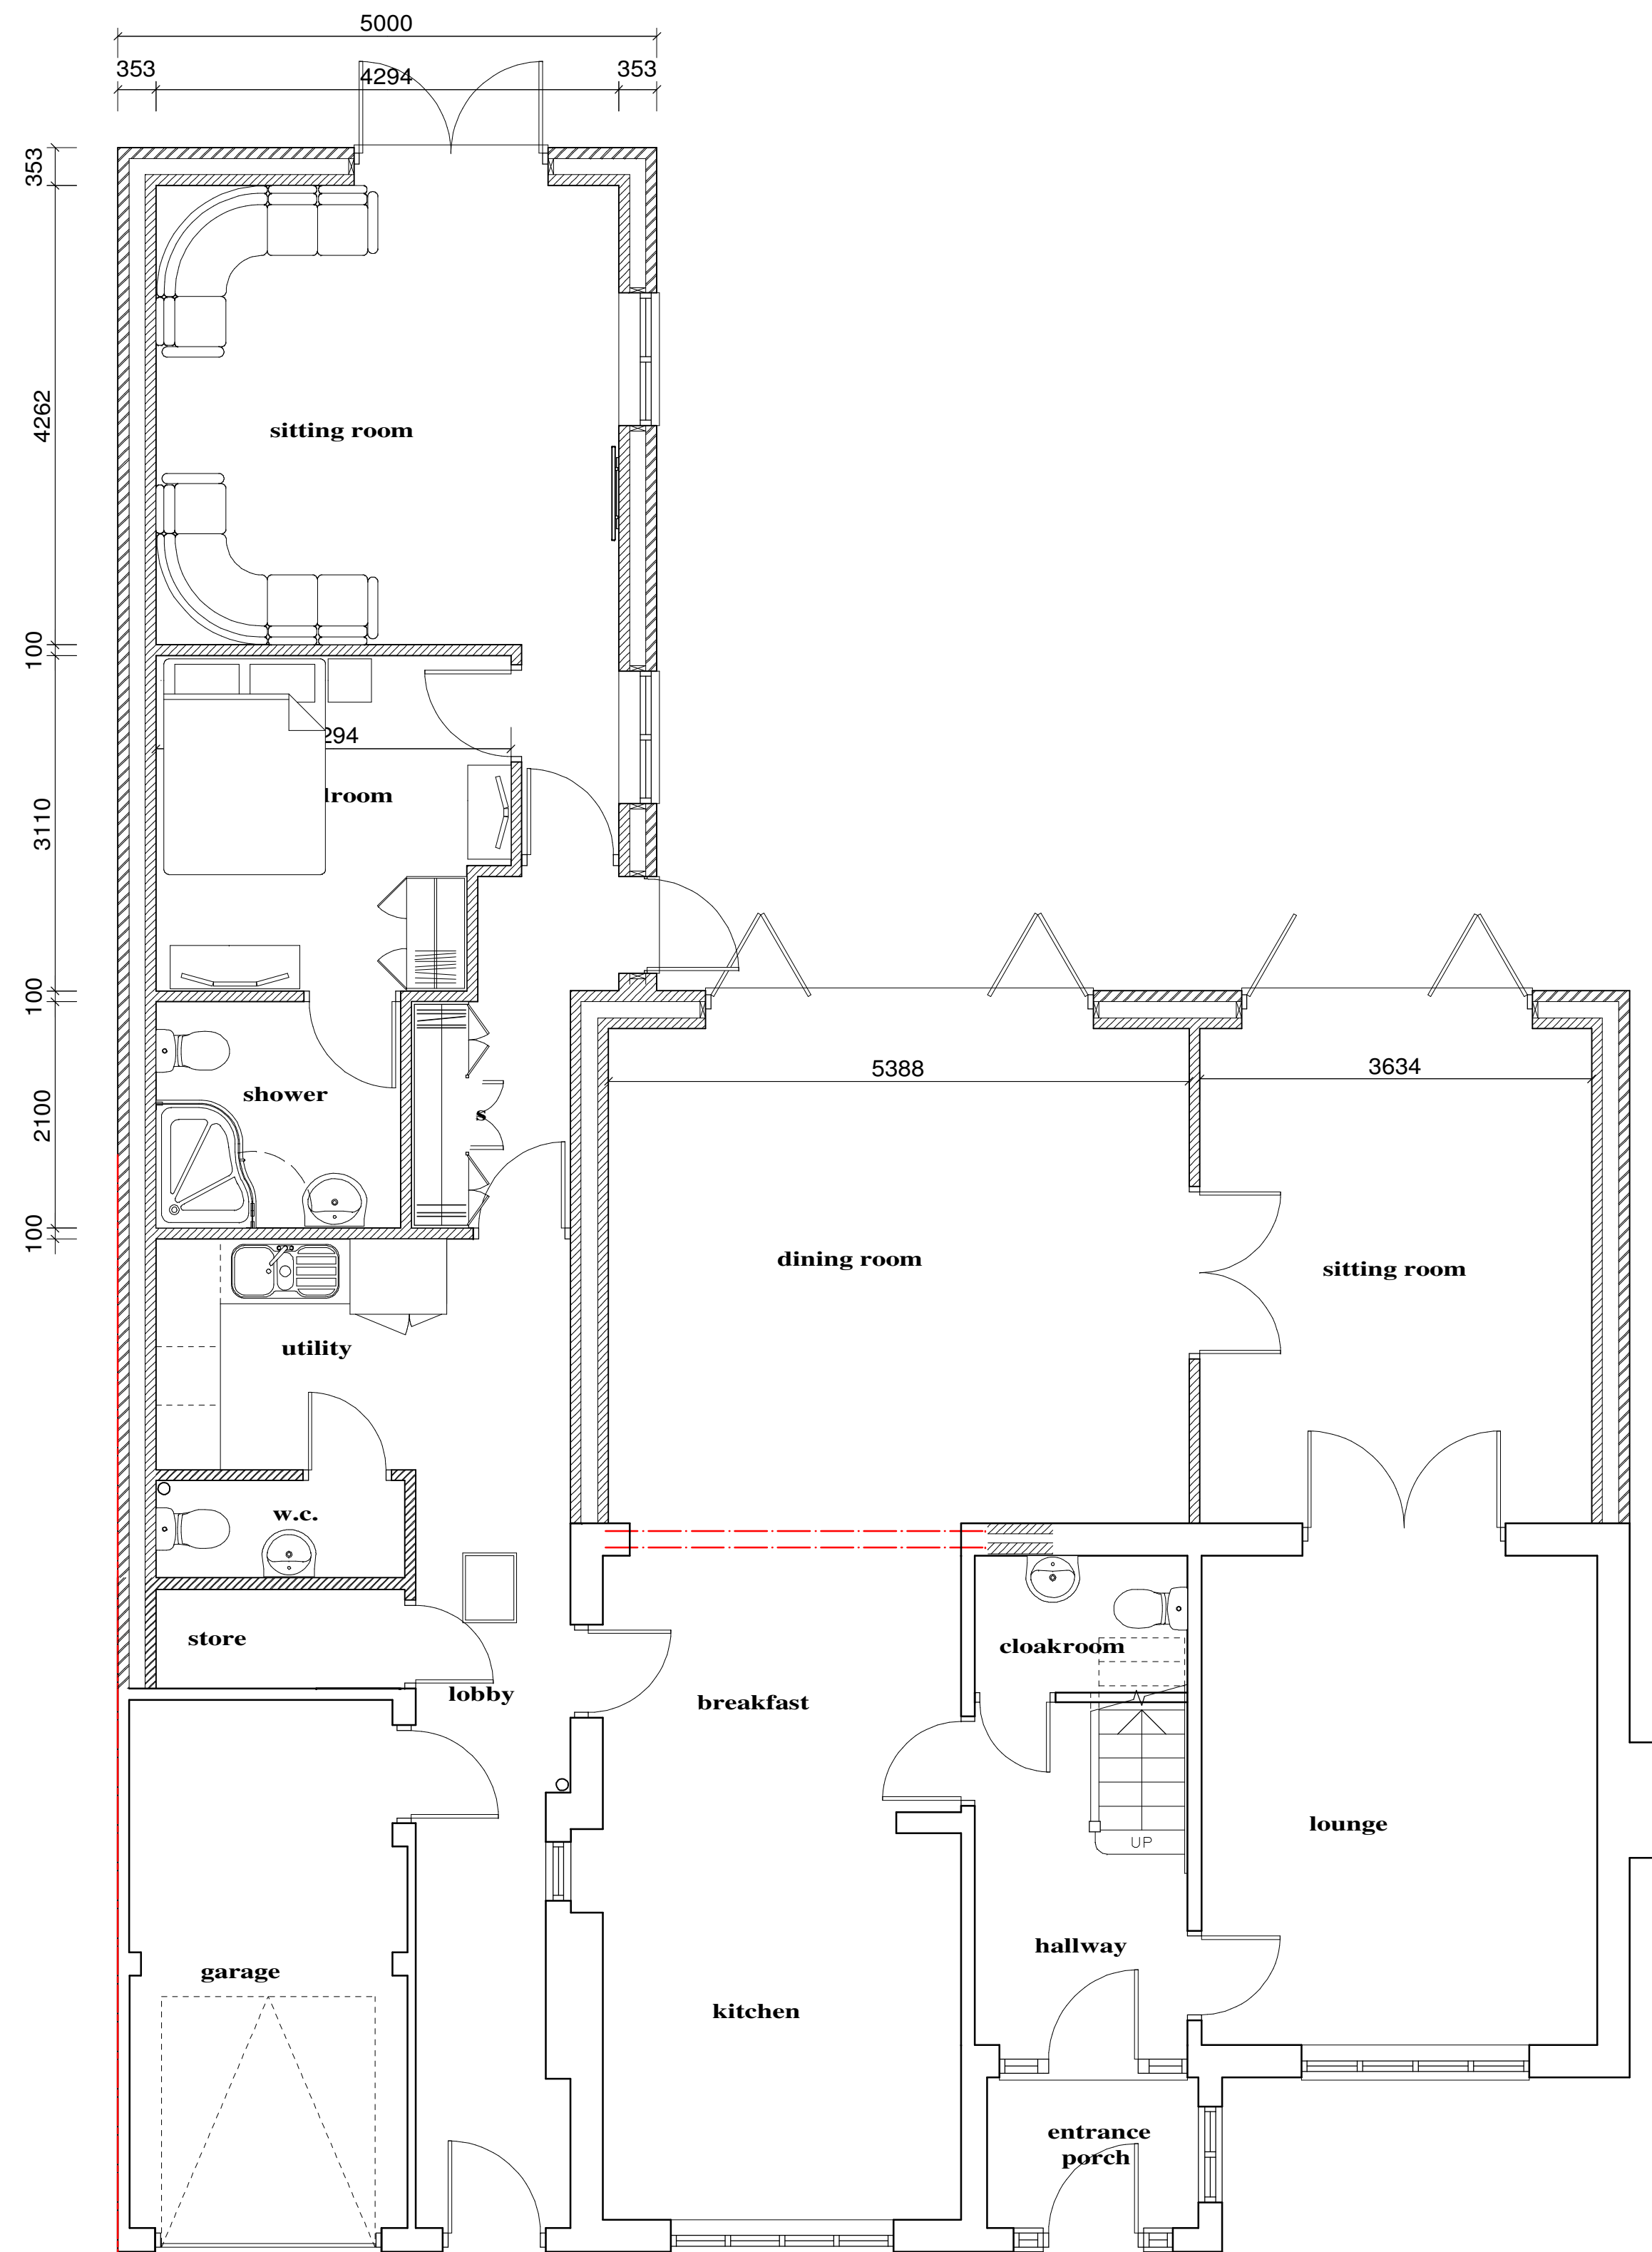

Proposed Ground Floor Plan

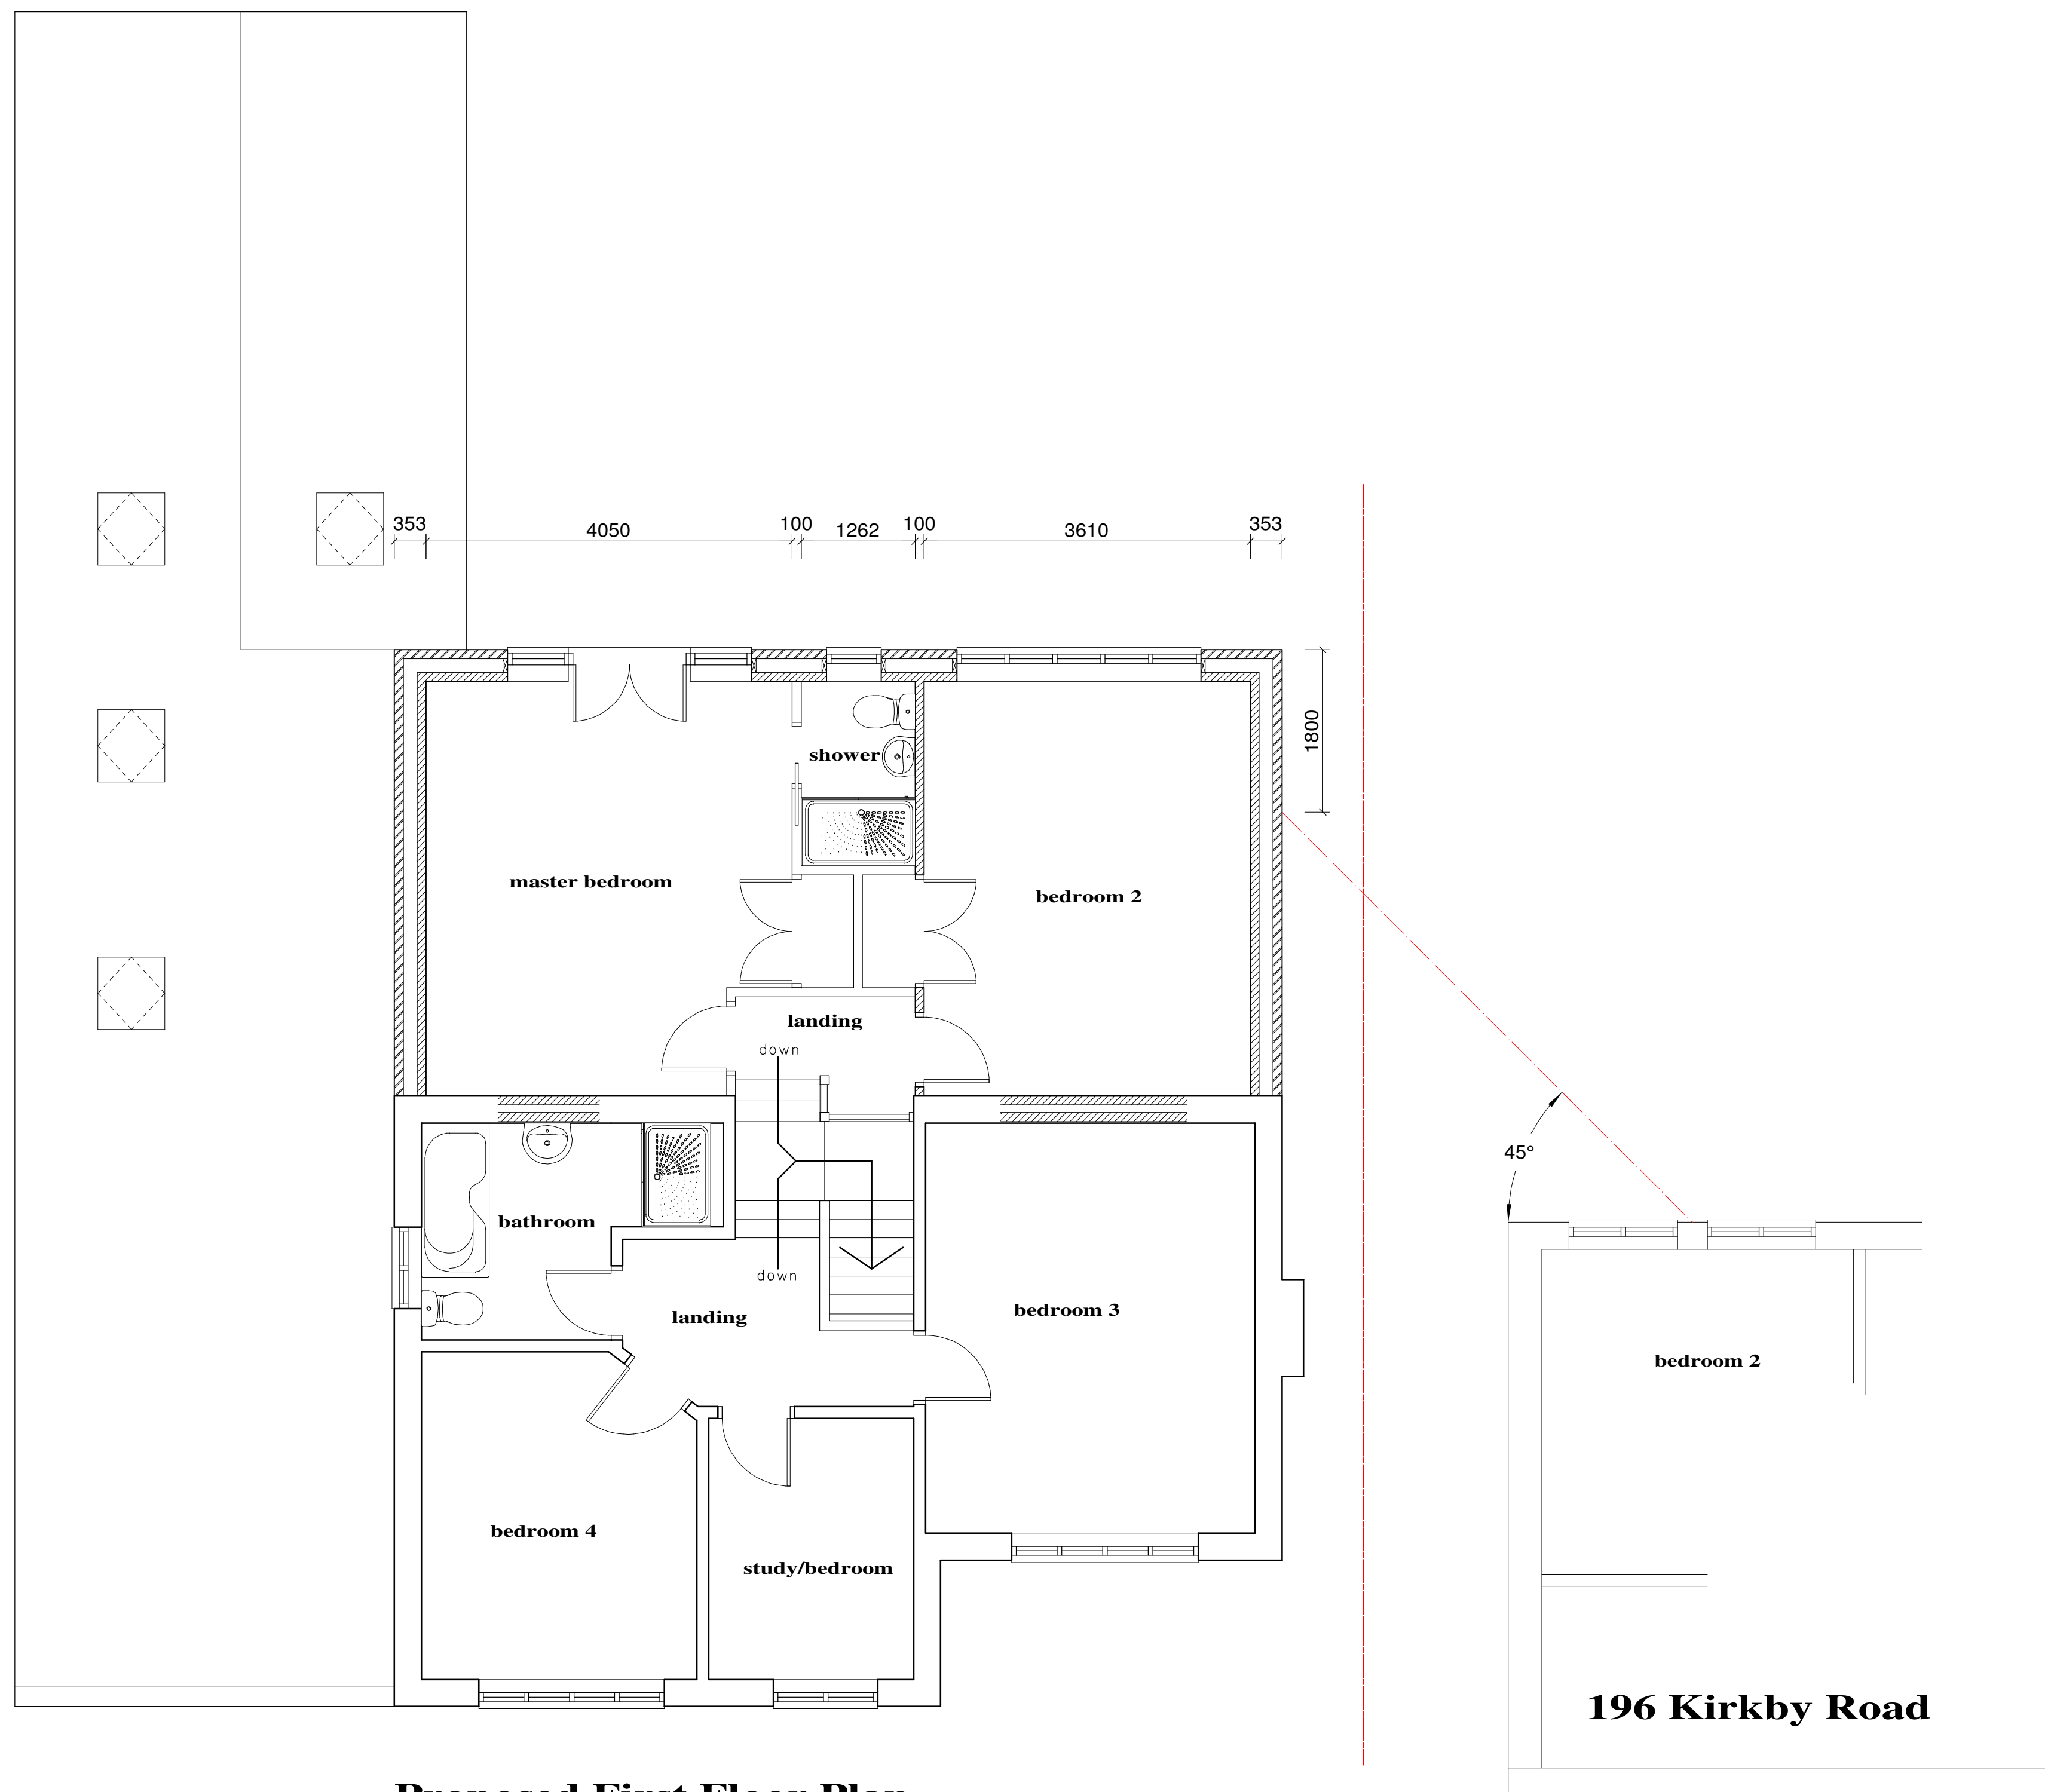

Proposed First Floor Plan

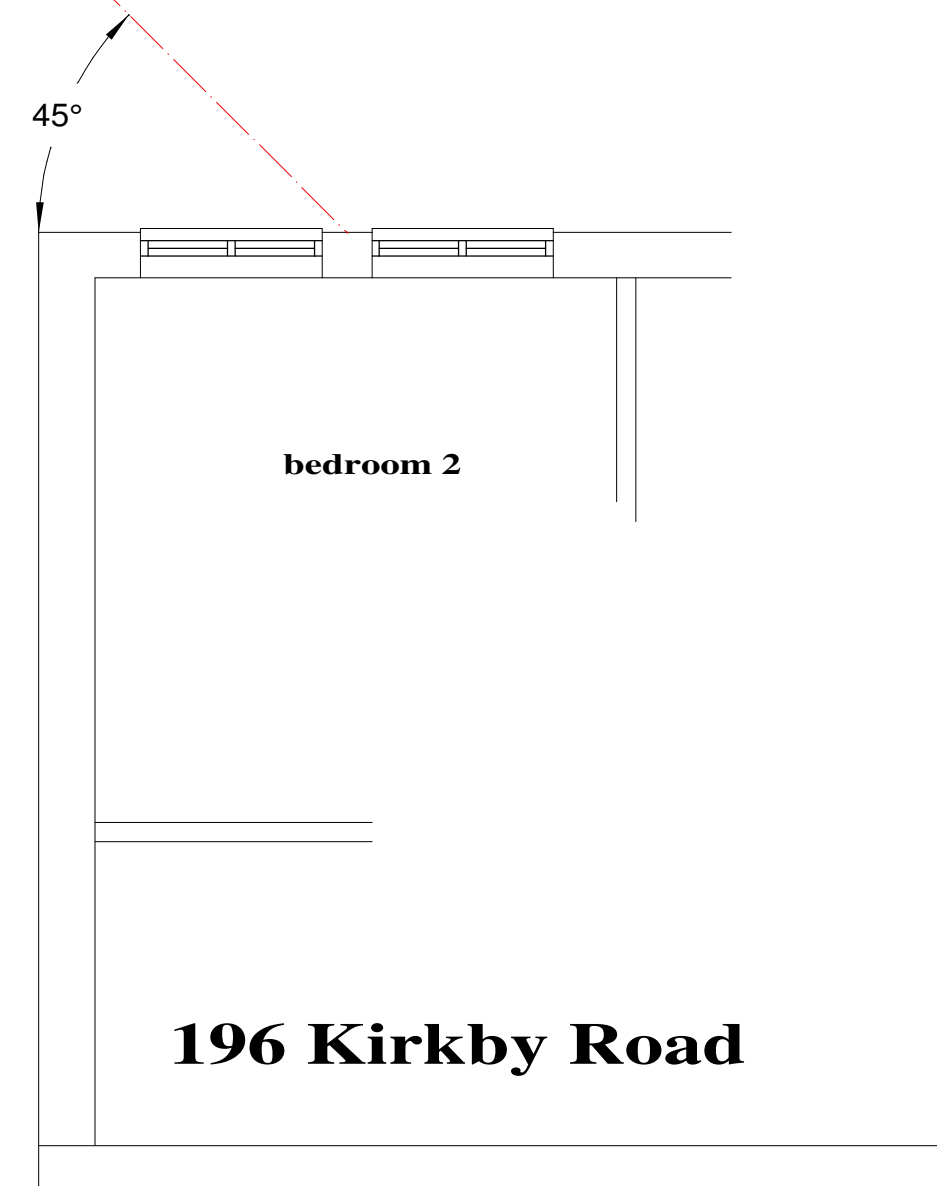

196 Kirkby Road

Rev A - 12/03/24 - First Floor of Neighbouring Property (196) indicated

Philip Baumber Architectural Services
50, Radmore Road, HINCKLEY, Leics. LE10 0RQ
tel. 01455 612790; e.mail. baumberp1955@gmail.com

Project:
Proposed Extensions and Alterations at
198, Kirkby Road, Barwell, LE9 8FS
for Mr. & Mrs. Holt

Drg.Title
Proposed Floor Plans

Date: Nov 2023	Scale: 1:50 @ A1
Job No.: 1634	Drg. No. Rev. 02 A