




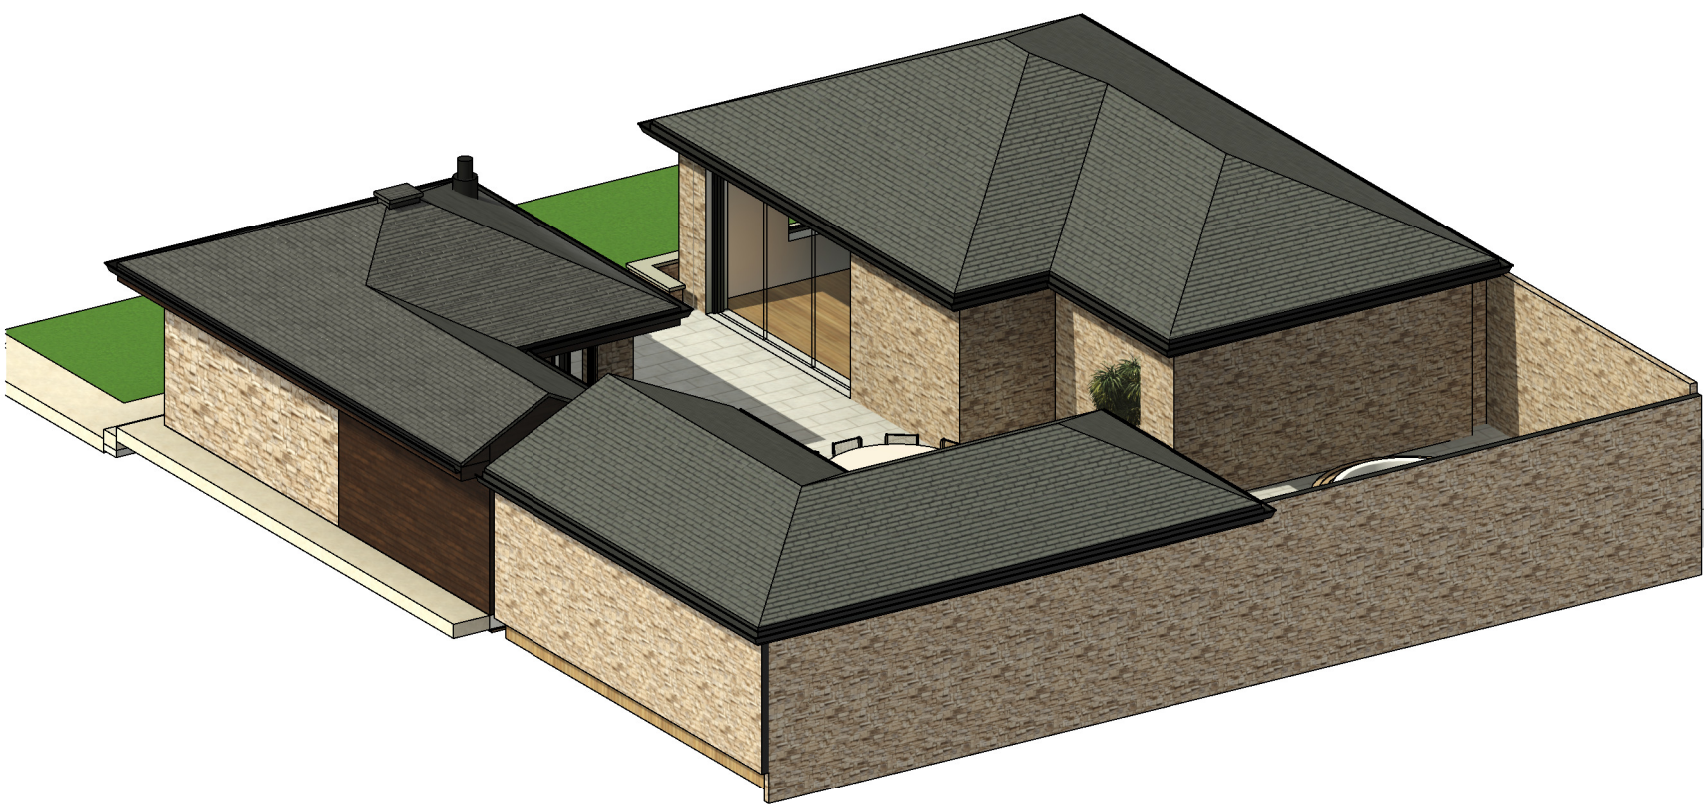

Roof Plan

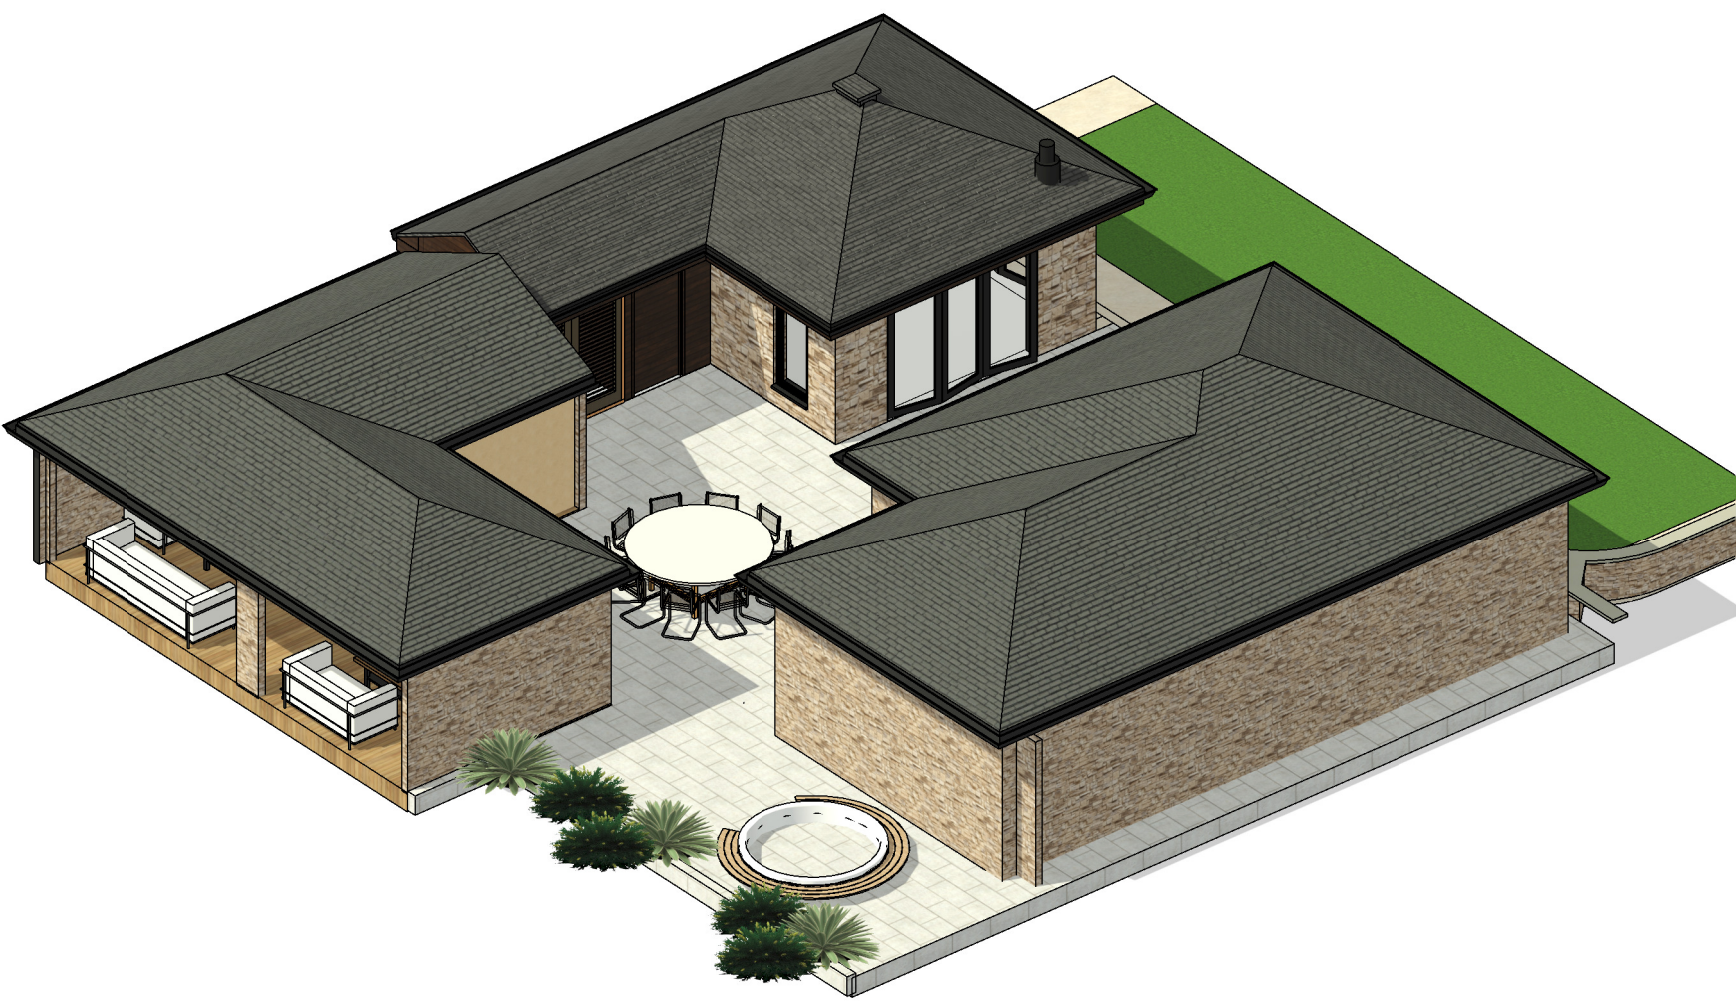

Ground Floor Plan

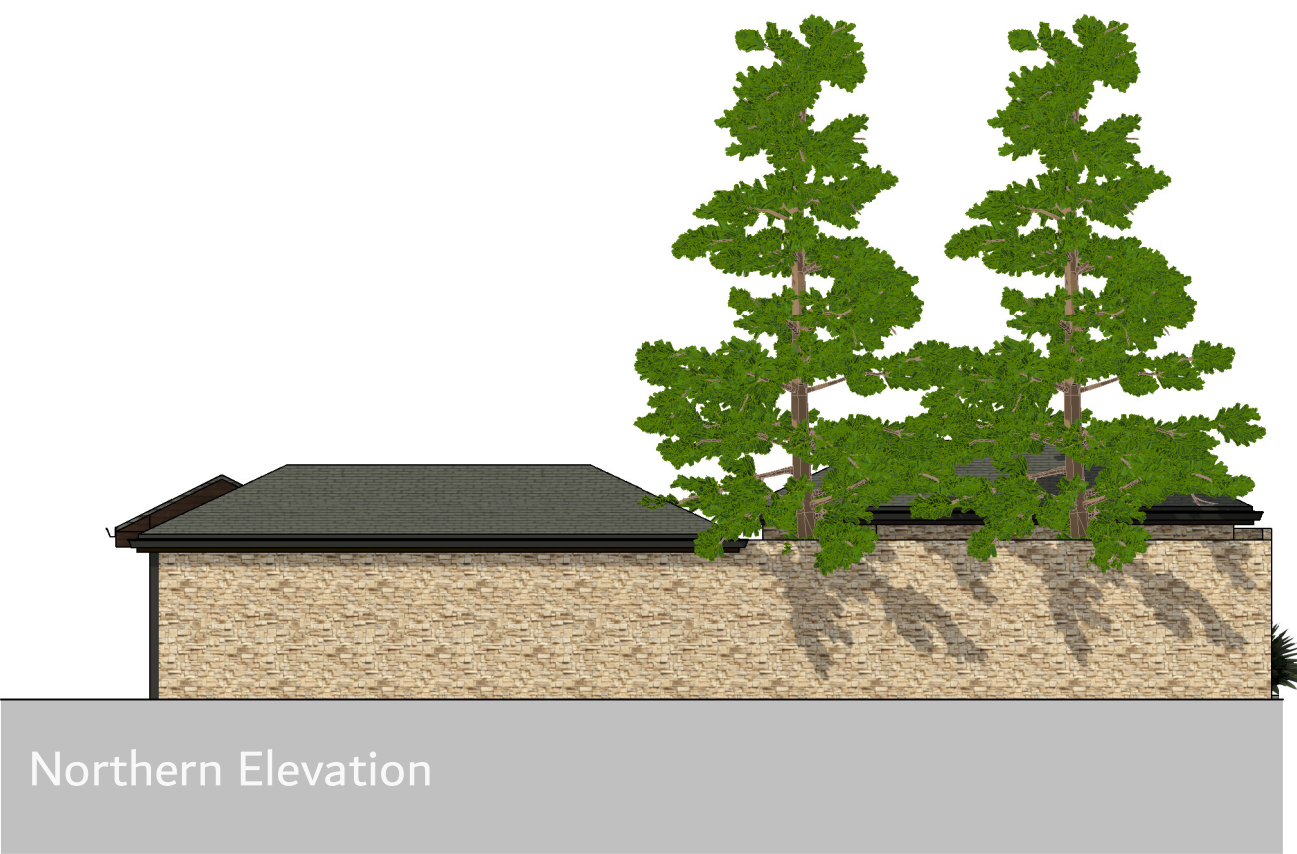

Northern Elevation




Southern Elevation



Eastern Elevation



Western Elevation

 

Client Mr Halliday			HAYWARD architects	
Project Title Merton House Grove Rd, Burbage Proposed Social Space				
Drawing Title Option 4			19 Station Road Hinckley Leicestershire LE10 1AW Tel: 01455 635 665 www.haywardarchitects.co.uk	
Scale 1:100	Date Nov 24	Sheet A1	Job No. 24 96	Drawing No. 05
Author JET	Checked by LJW	Status Design Development		

THE CONCEPT OF THIS DRAWING IS IN THE PUBLIC DOMAIN AND IS NOT THE PROPERTY OF THE COMPANY HOLDER. SCOMET SCALE FOR DRAWING AND ONLY 100% OWNERSHIP ARE TO BE USED